


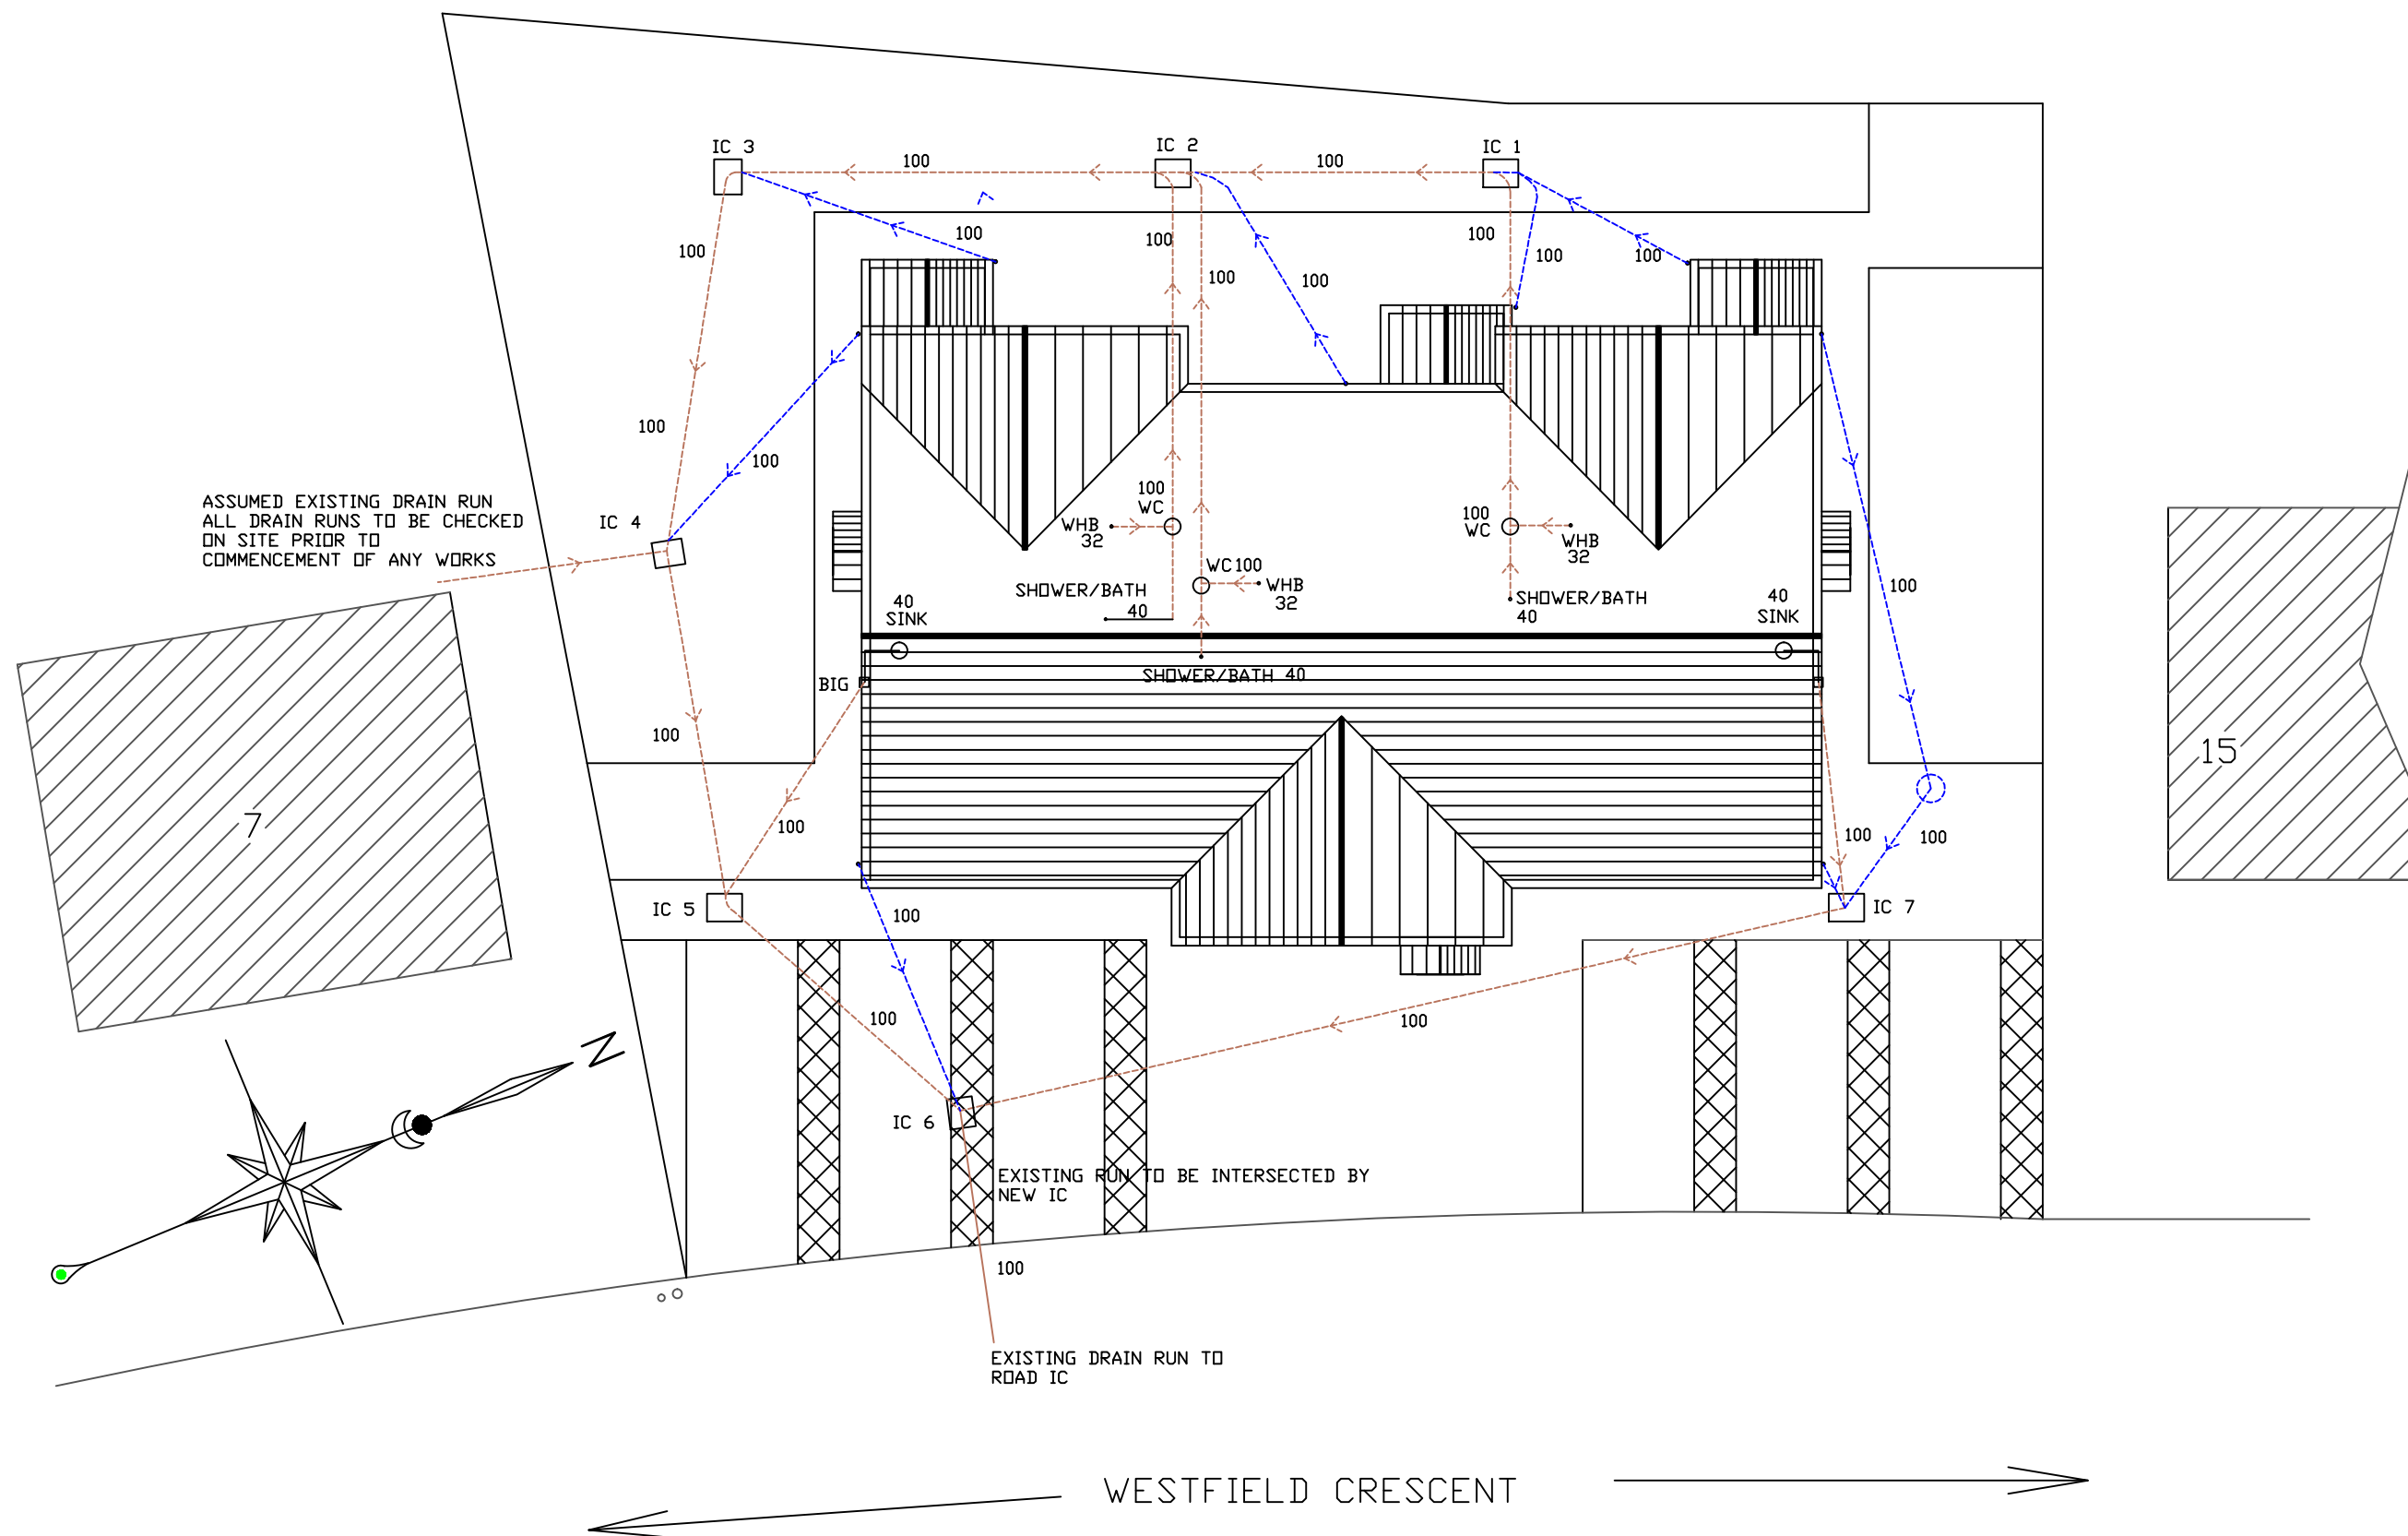

CLIENT MR I FOSTER	TITLE DRAWING SHOWING PROPOSED COMBINED SURFACE & FOUL DRAINAGE LAYOUT	012345 SCALE BAR	SCALE1:150 @ A3 DATE05/03/2019	REV DRAWNAD DRG NoCAD/QA/1901	Quill  Architecture	 LABC
--	--	---	--	--	--	--