


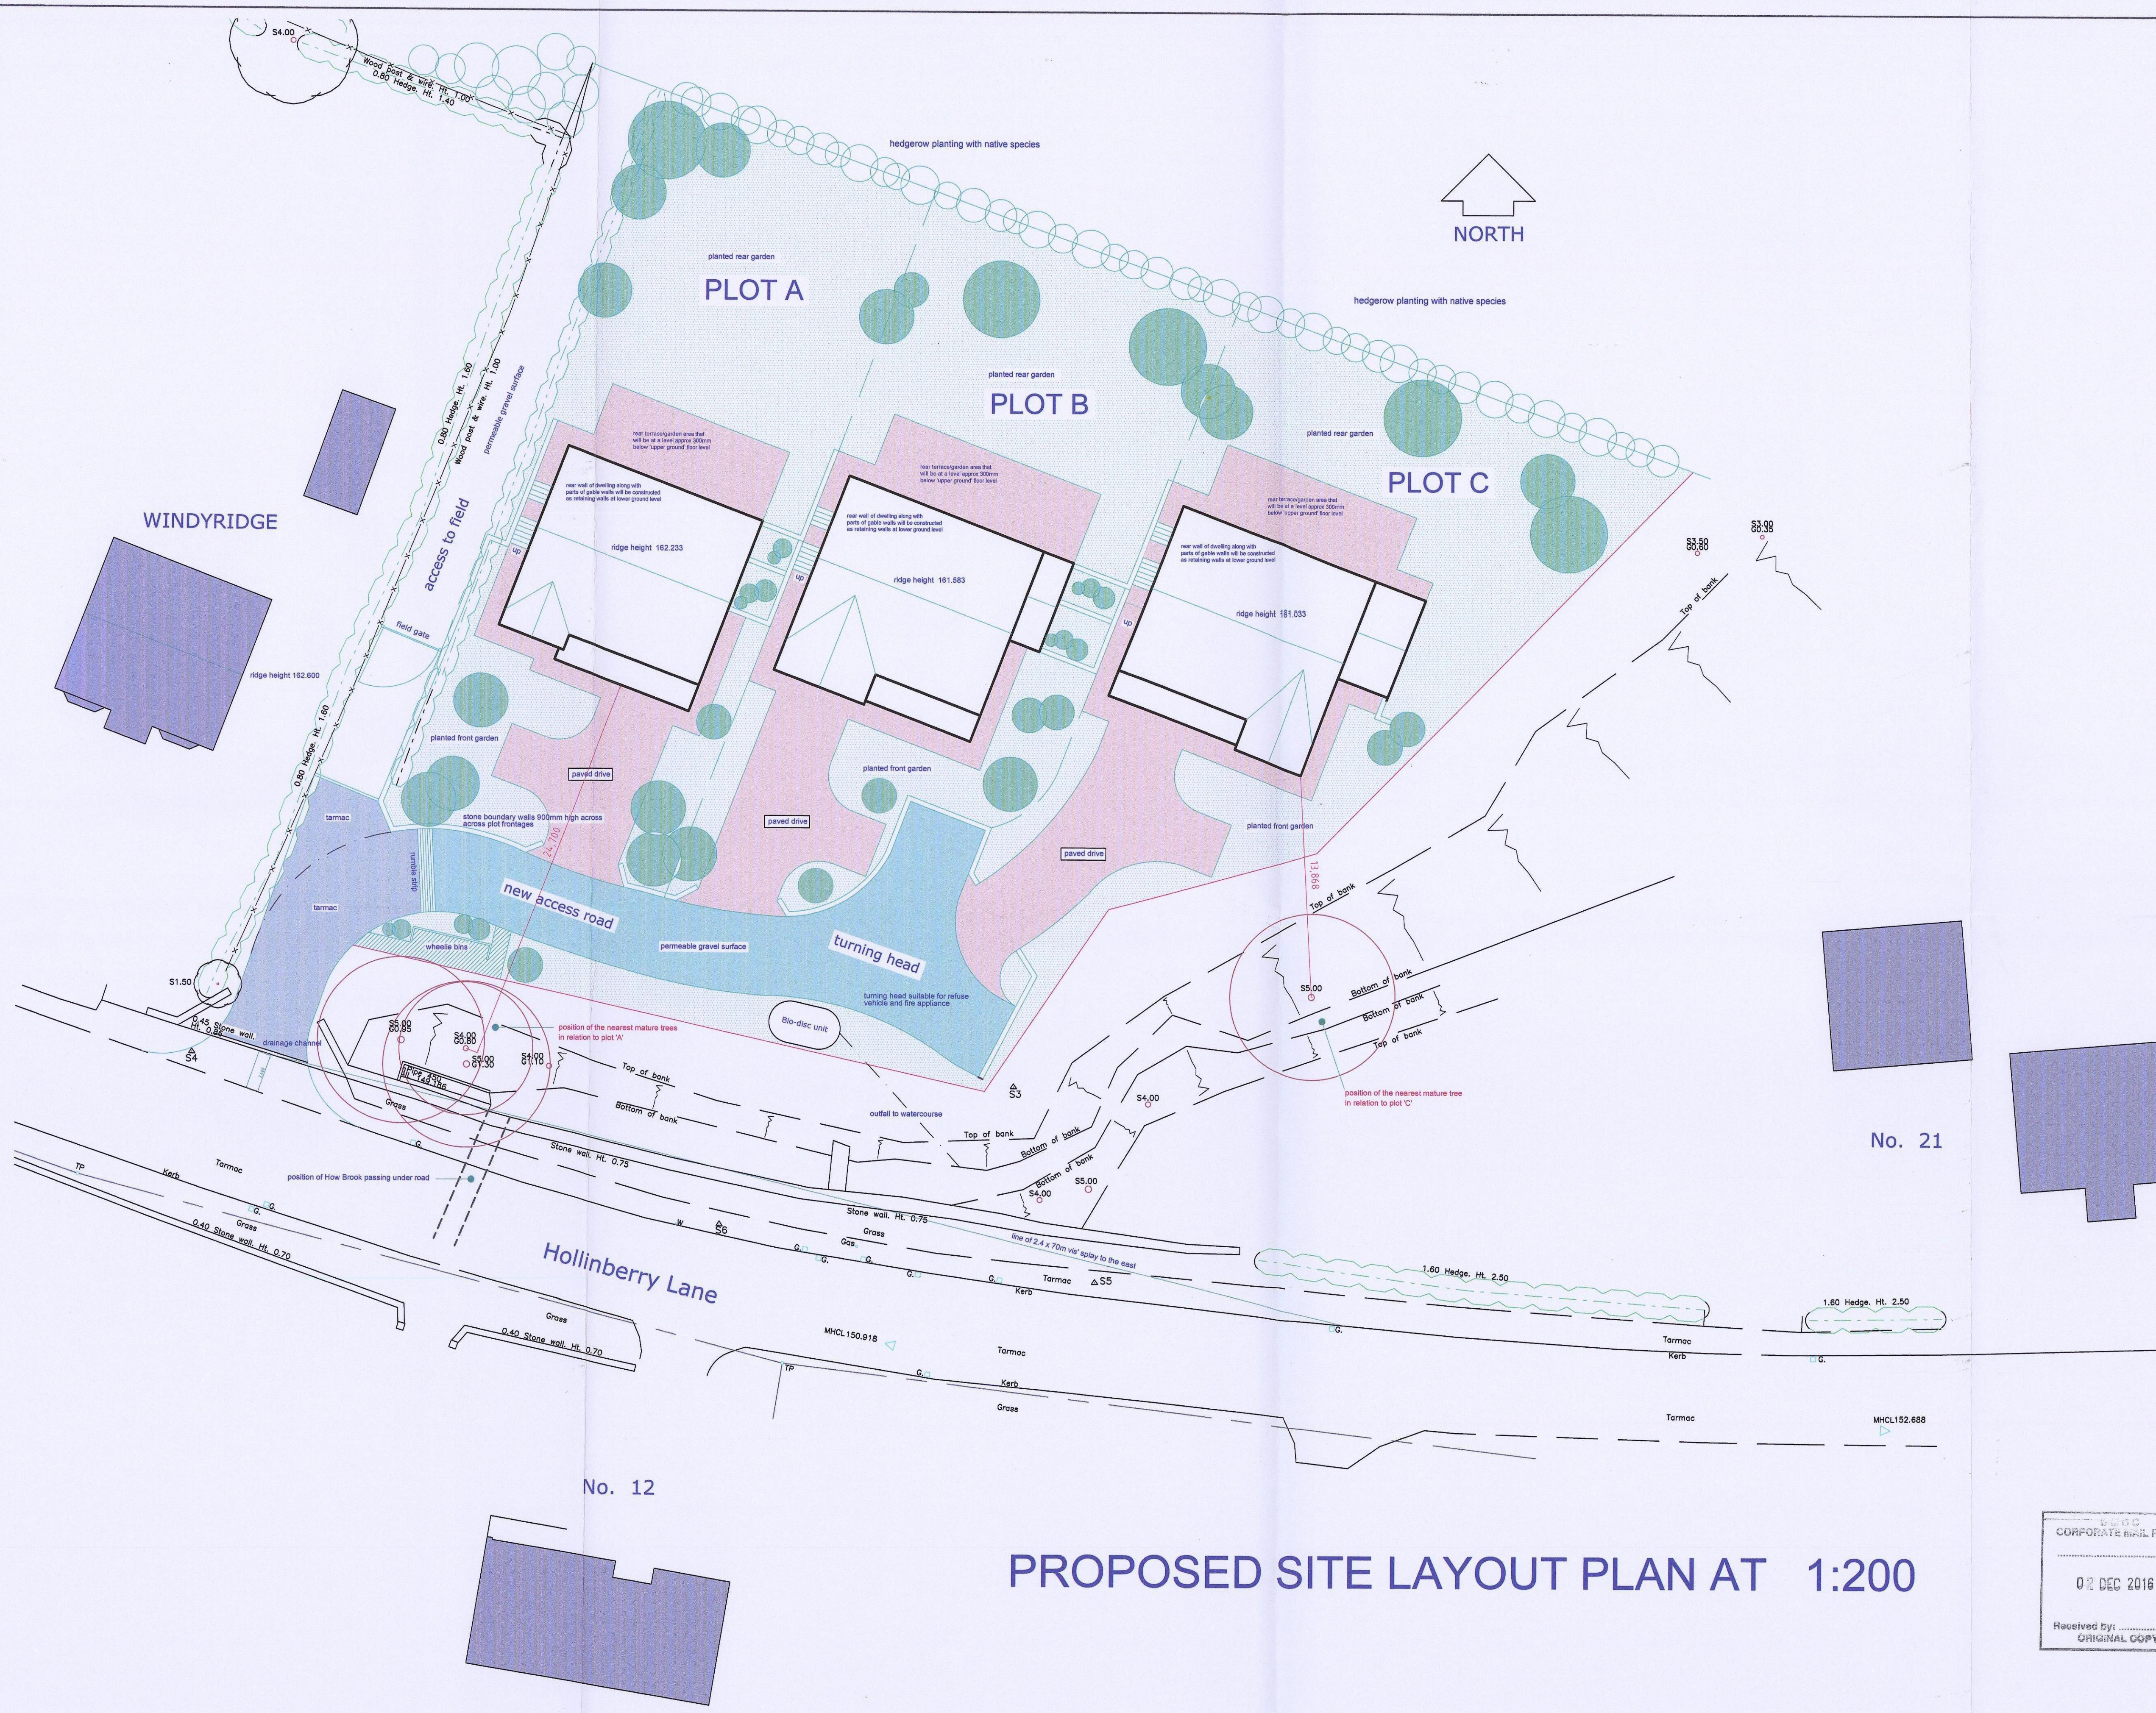


- 1) This drawing and the design and details depicted thereon are the copyright of Peter Dimberline Chartered Architect.
- 2) All dimensions on this drawing are to be checked by the Contractor and any discrepancies are to be reported to the Architect.
- 3) Do not scale critical dimensions off this drawing.
- 4) Contractor to ensure that all Health & Safety requirements (CDM Regulations) in relation to this project will be complied with.

# PROPOSED SITE LAYOUT PLAN AT 1:200

## REVISIONS


|   |              |
|---|--------------|
| <b>PETER DIMBERLINE</b> Dip Arch, RIBA<br><b>CHARTERED ARCHITECT</b>                                 |              |
| 2 TIPSEY COURT, STAINCROSS<br>BARNSELEY, S75 6FZ                                                     |              |
| tel/fax ( 01226 ) 390947<br>email: pdimberline@tiscali.co.uk                                         |              |
| CLIENT<br>Mr S Wragg                                                                                 |              |
| PROJECT<br>Proposed residential development                                                          |              |
| LOCATION<br>Site located between 'Windyridge' and<br>no. 21 Hollinberry Lane, Howbrook,<br>Sheffield |              |
| DRAWING<br>Proposed site layout                                                                      |              |
| SCALES 1:200                                                                                         | DATE Aug' 16 |
| DRWG No. 2016/18/01                                                                                  | DRAWN BY PD  |
| REV.                                                                                                 |              |

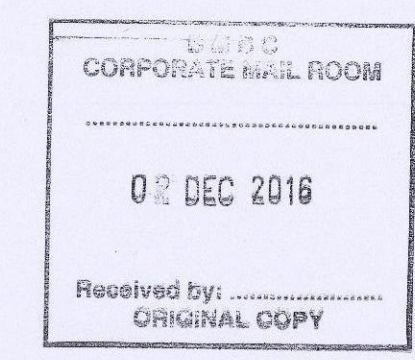


1) This drawing and the design and details depicted thereon are the copyright of Peter Dimberline Chartered Architect.  
 2) All dimensions on this drawing are to be checked by the Contractor and any discrepancies are to be reported to the Architect.  
 3) Do not scale critical dimensions off this drawing.  
 4) Contractor to ensure that all Health & Safety requirements (CDM Regulations) in relation to this project will be complied with.




southwest elevation

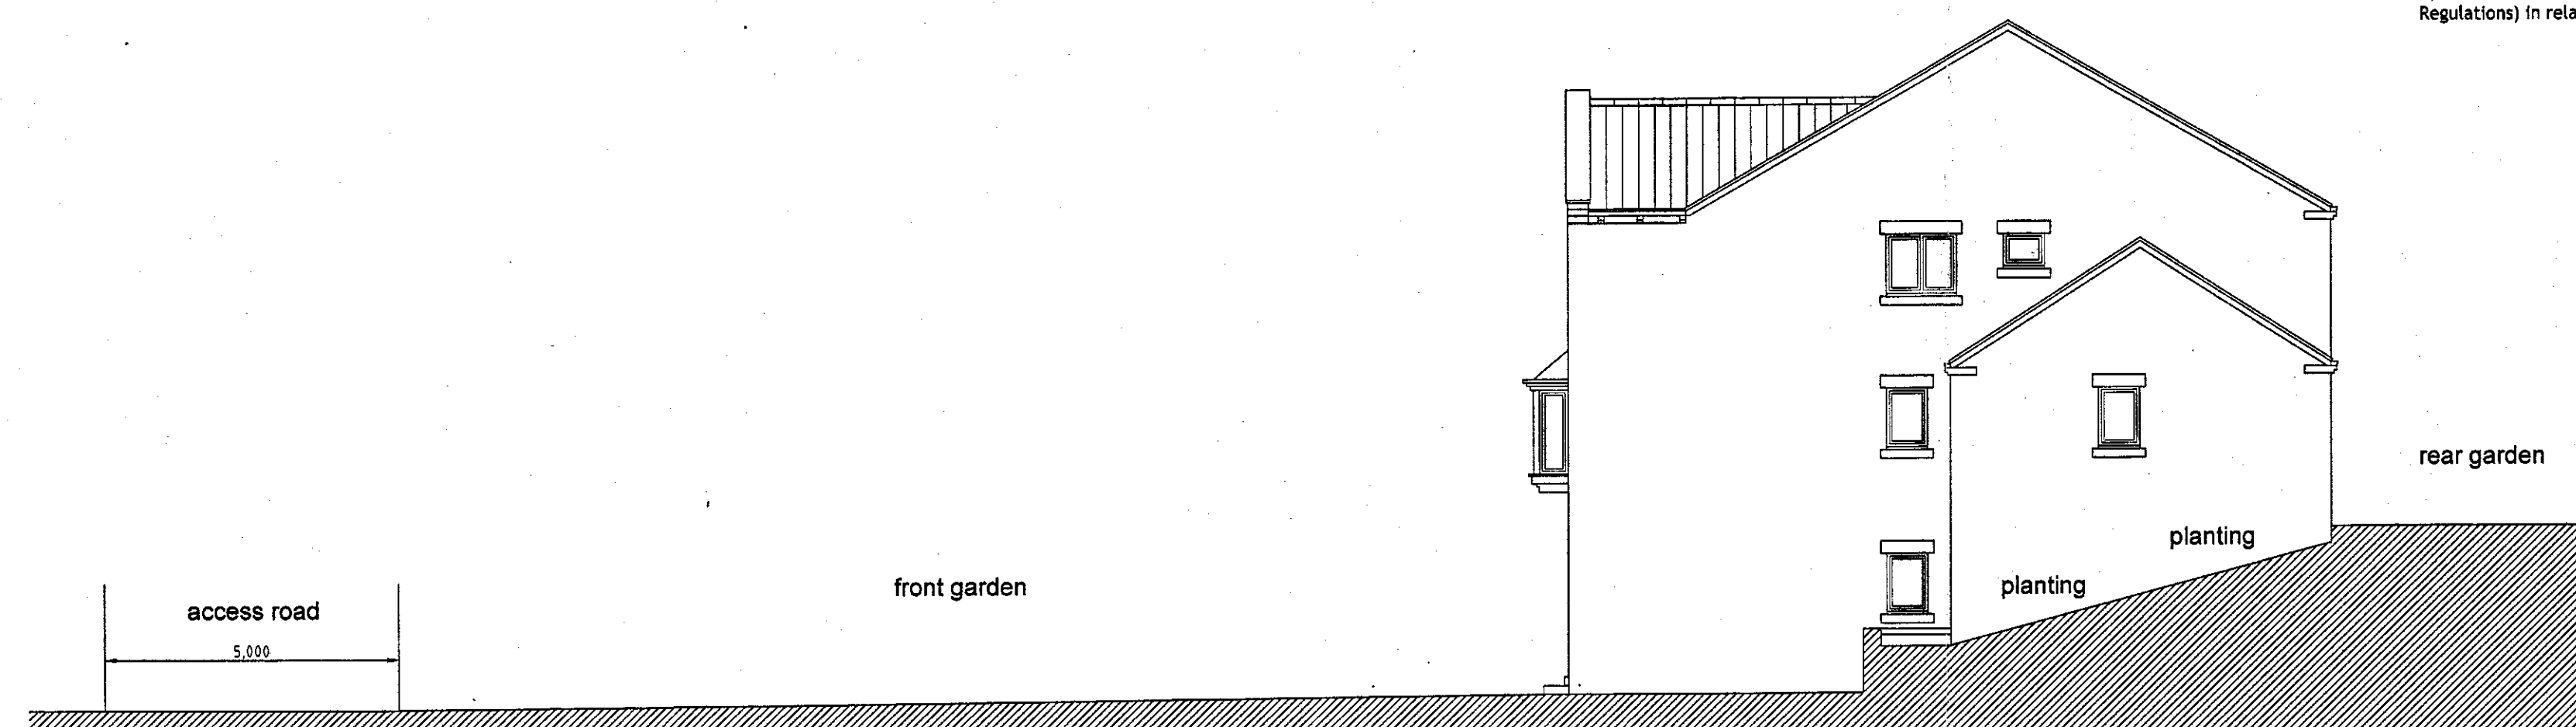


southeast elevation

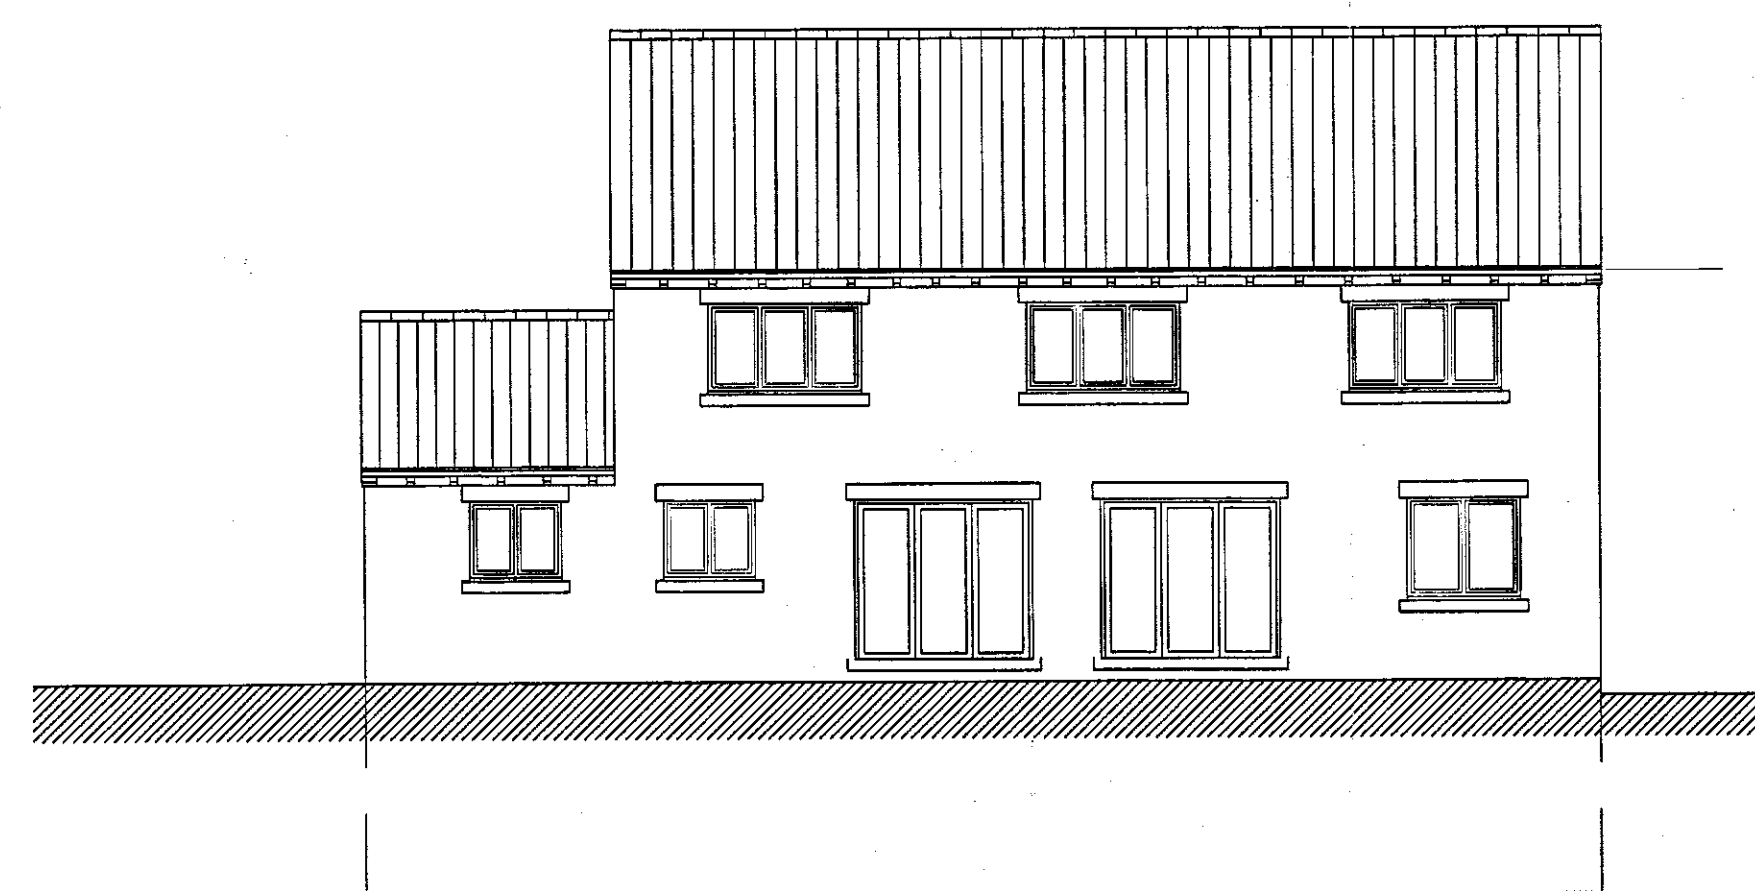


northeast elevation

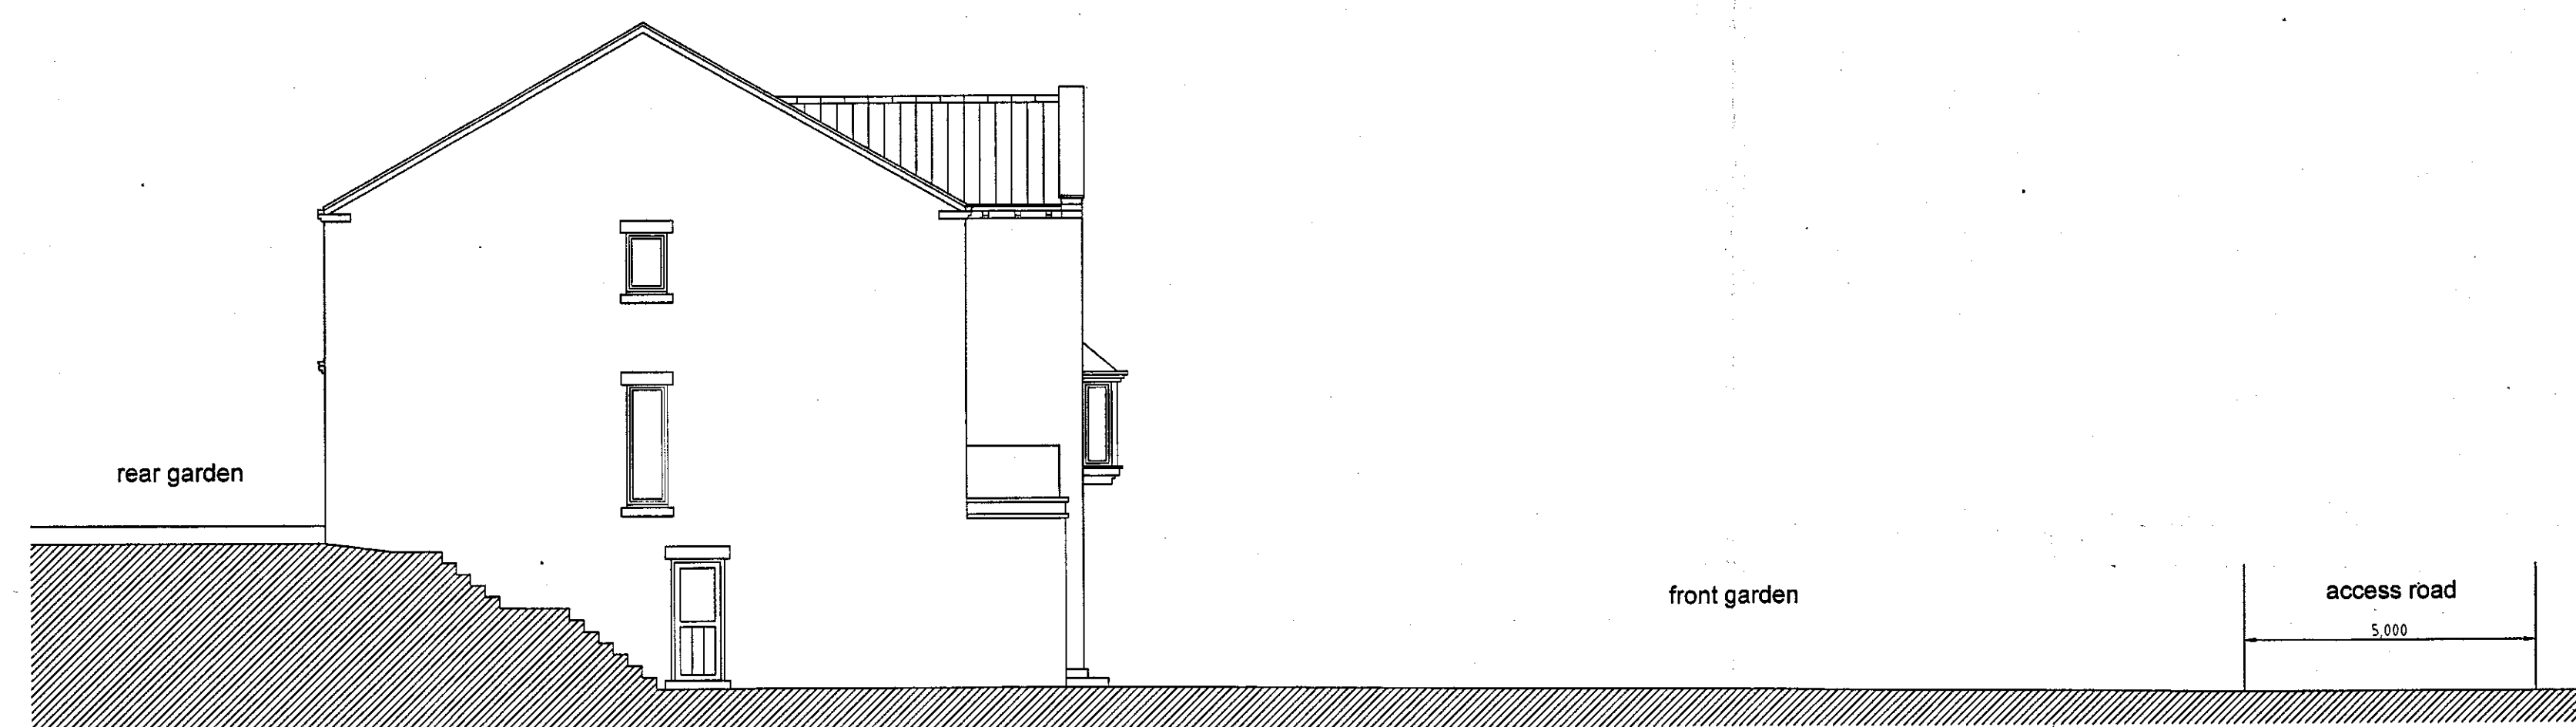


southeast elevation

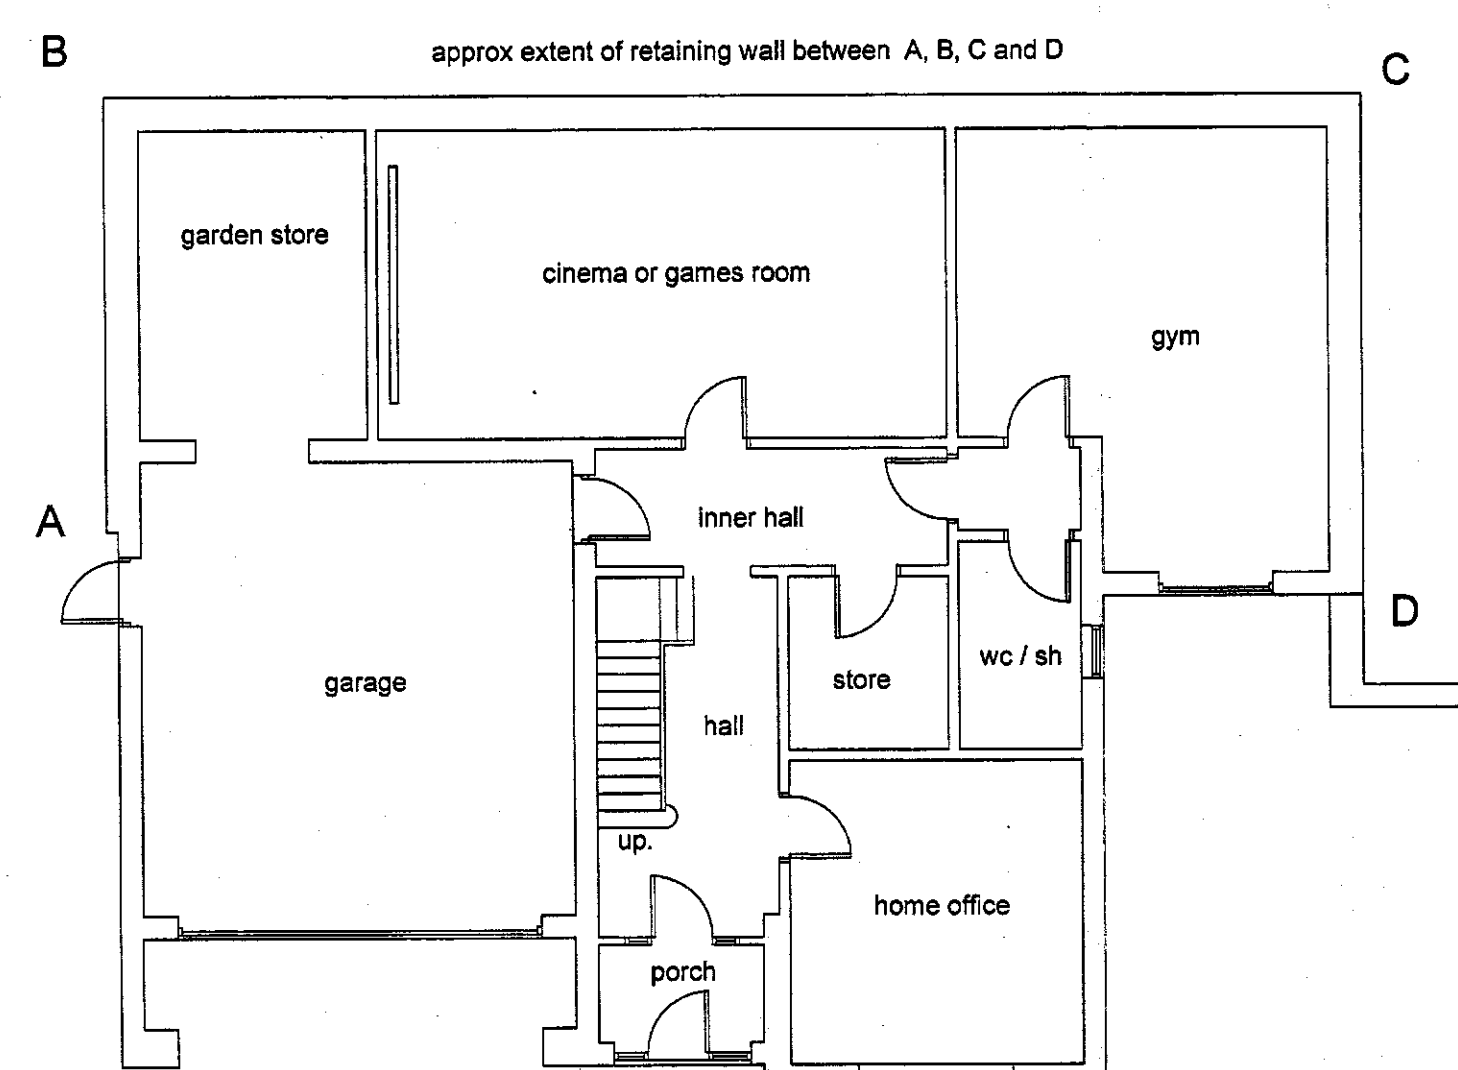

lower ground floor plan

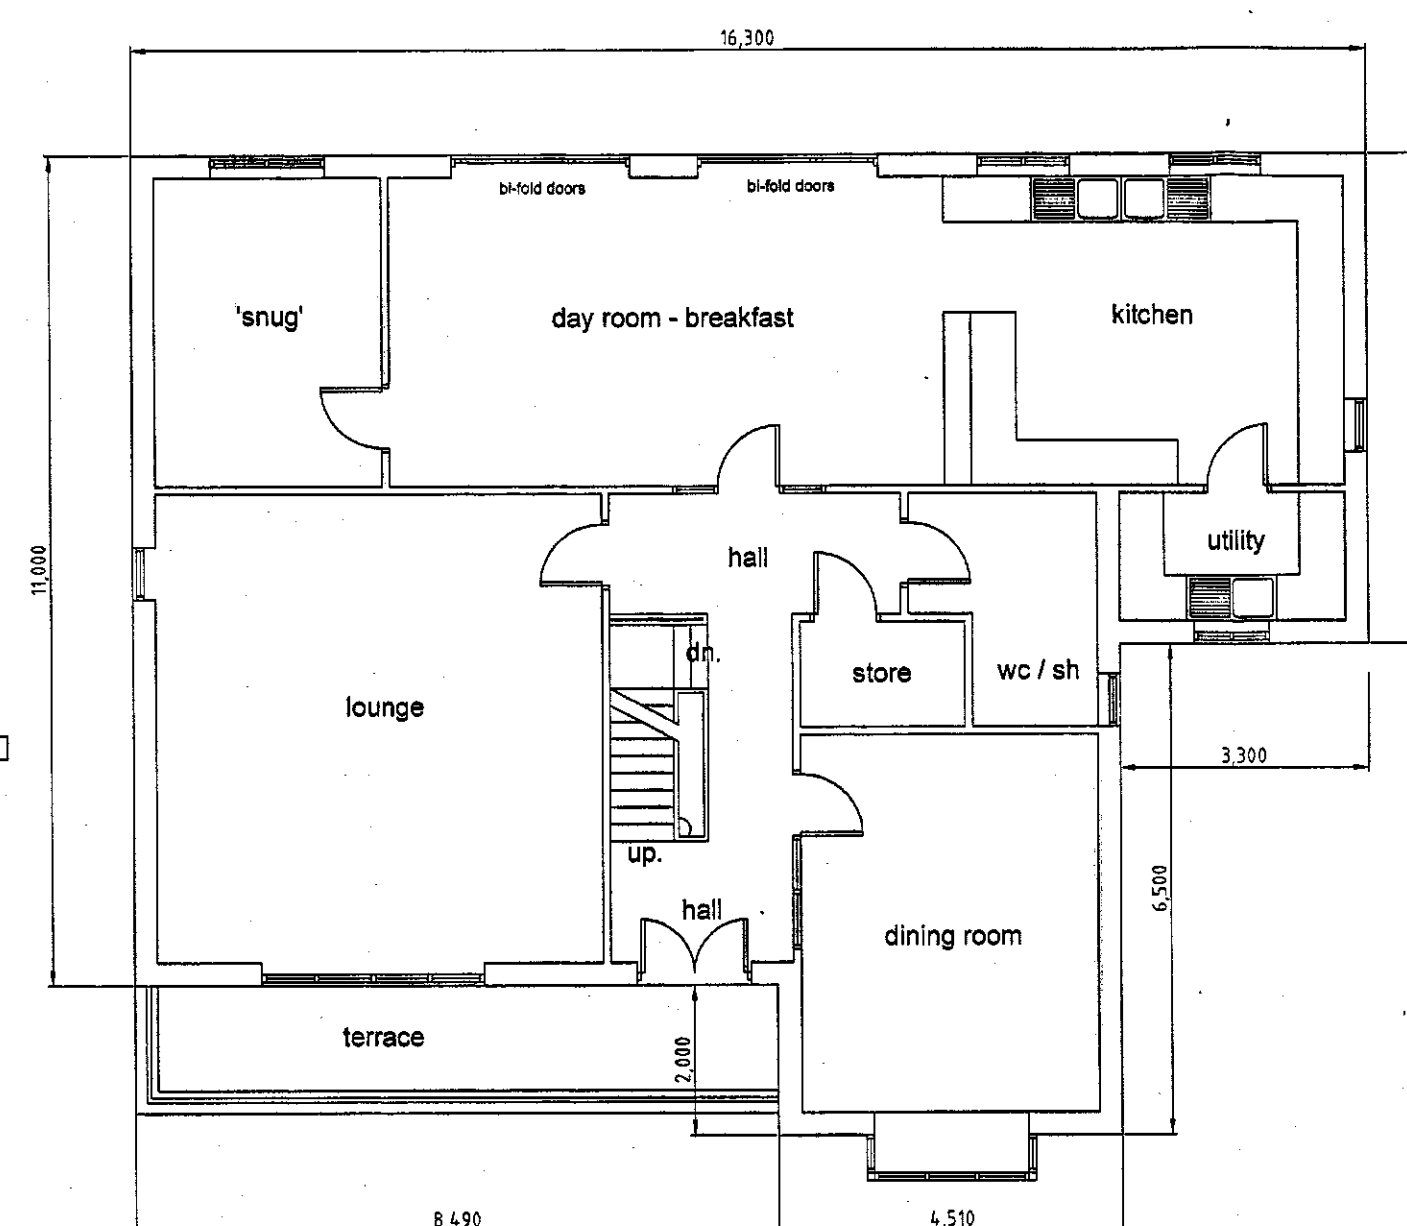

upper ground floor plan

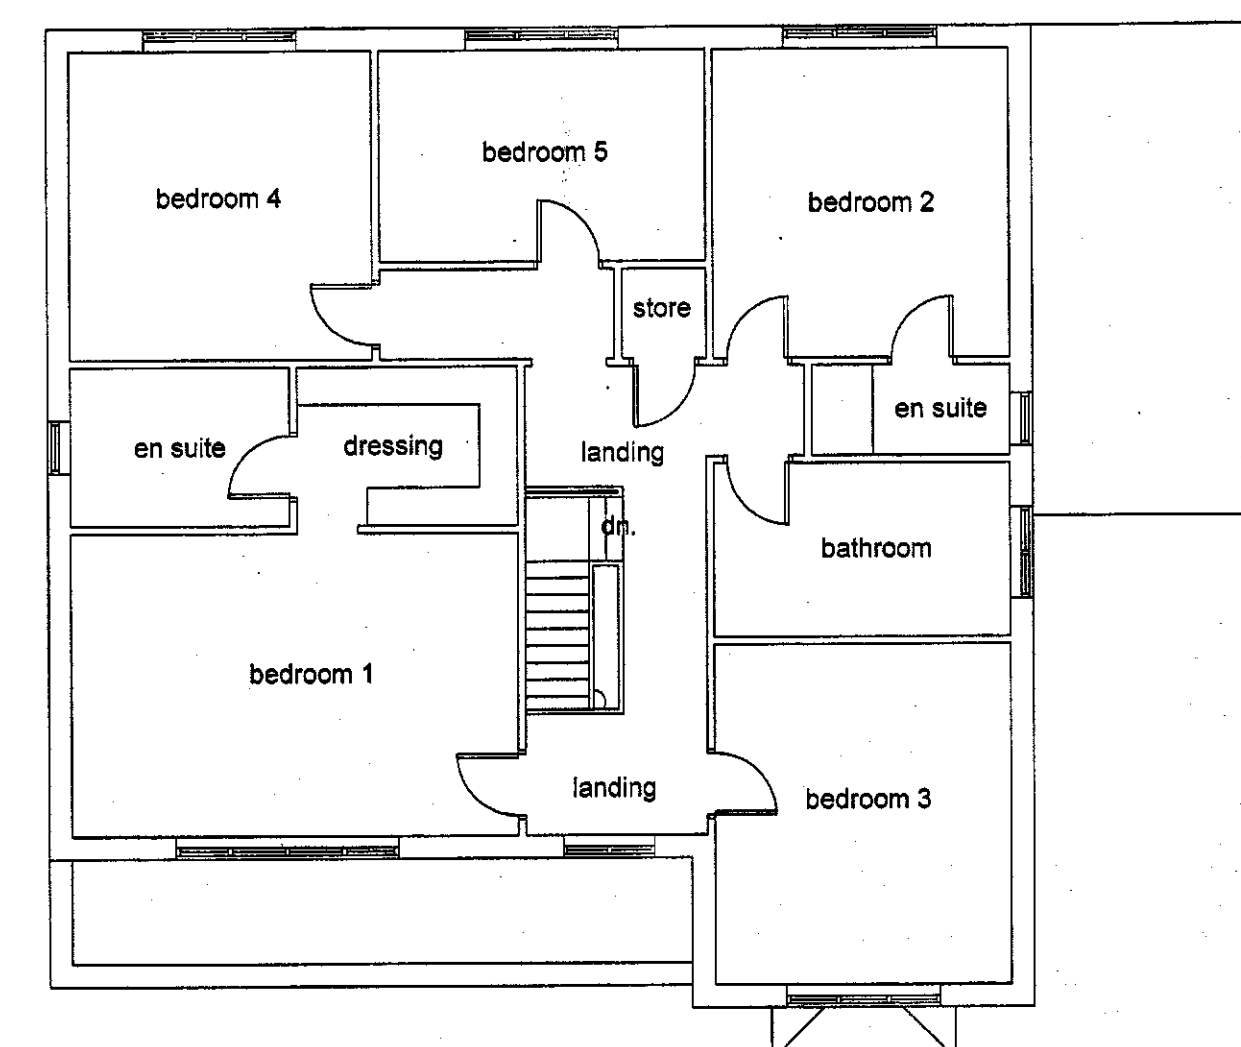

first floor plan

REVISIONS

**PETER DIMBERLINE** Dip Arch, RIBA  
**CHARTERED ARCHITECT**

**2 TIPSEY COURT, STAINCROSS  
 BARNSELY, S75 6FZ**

tel/fax ( 01226 ) 390947  
 email: pdimberline@tiscali.co.uk

CLIENT  
 Mr S Wragg

PROJECT  
 Proposed residential development

LOCATION  
 Site located between 'Windyridge' and  
 no. 21 Hollinberry Lane, Howbrook,  
 Sheffield


DRAWING  
 Proposed dwelling details.  
 PLOT C

SCALES 1:100 DATE Nov' 16

DRWG No. 2016/18/04

DRAWN BY  
 PD

REV.

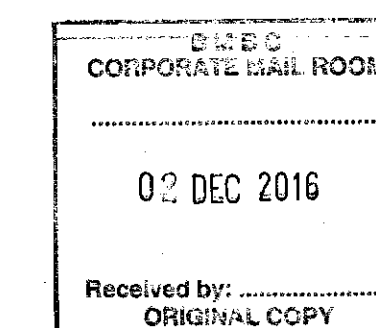


**PLOT C details at 1:100**


1) This drawing and the design and details depicted thereon are the copyright of Peter Dimberline Chartered Architect.  
 2) All dimensions on this drawing are to be checked by the Contractor and any discrepancies are to be reported to the Architect.  
 3) Do not scale critical dimensions off this drawing.  
 4) Contractor to ensure that all Health & Safety requirements (CDM Regulations) in relation to this project will be complied with.




southwest elevation

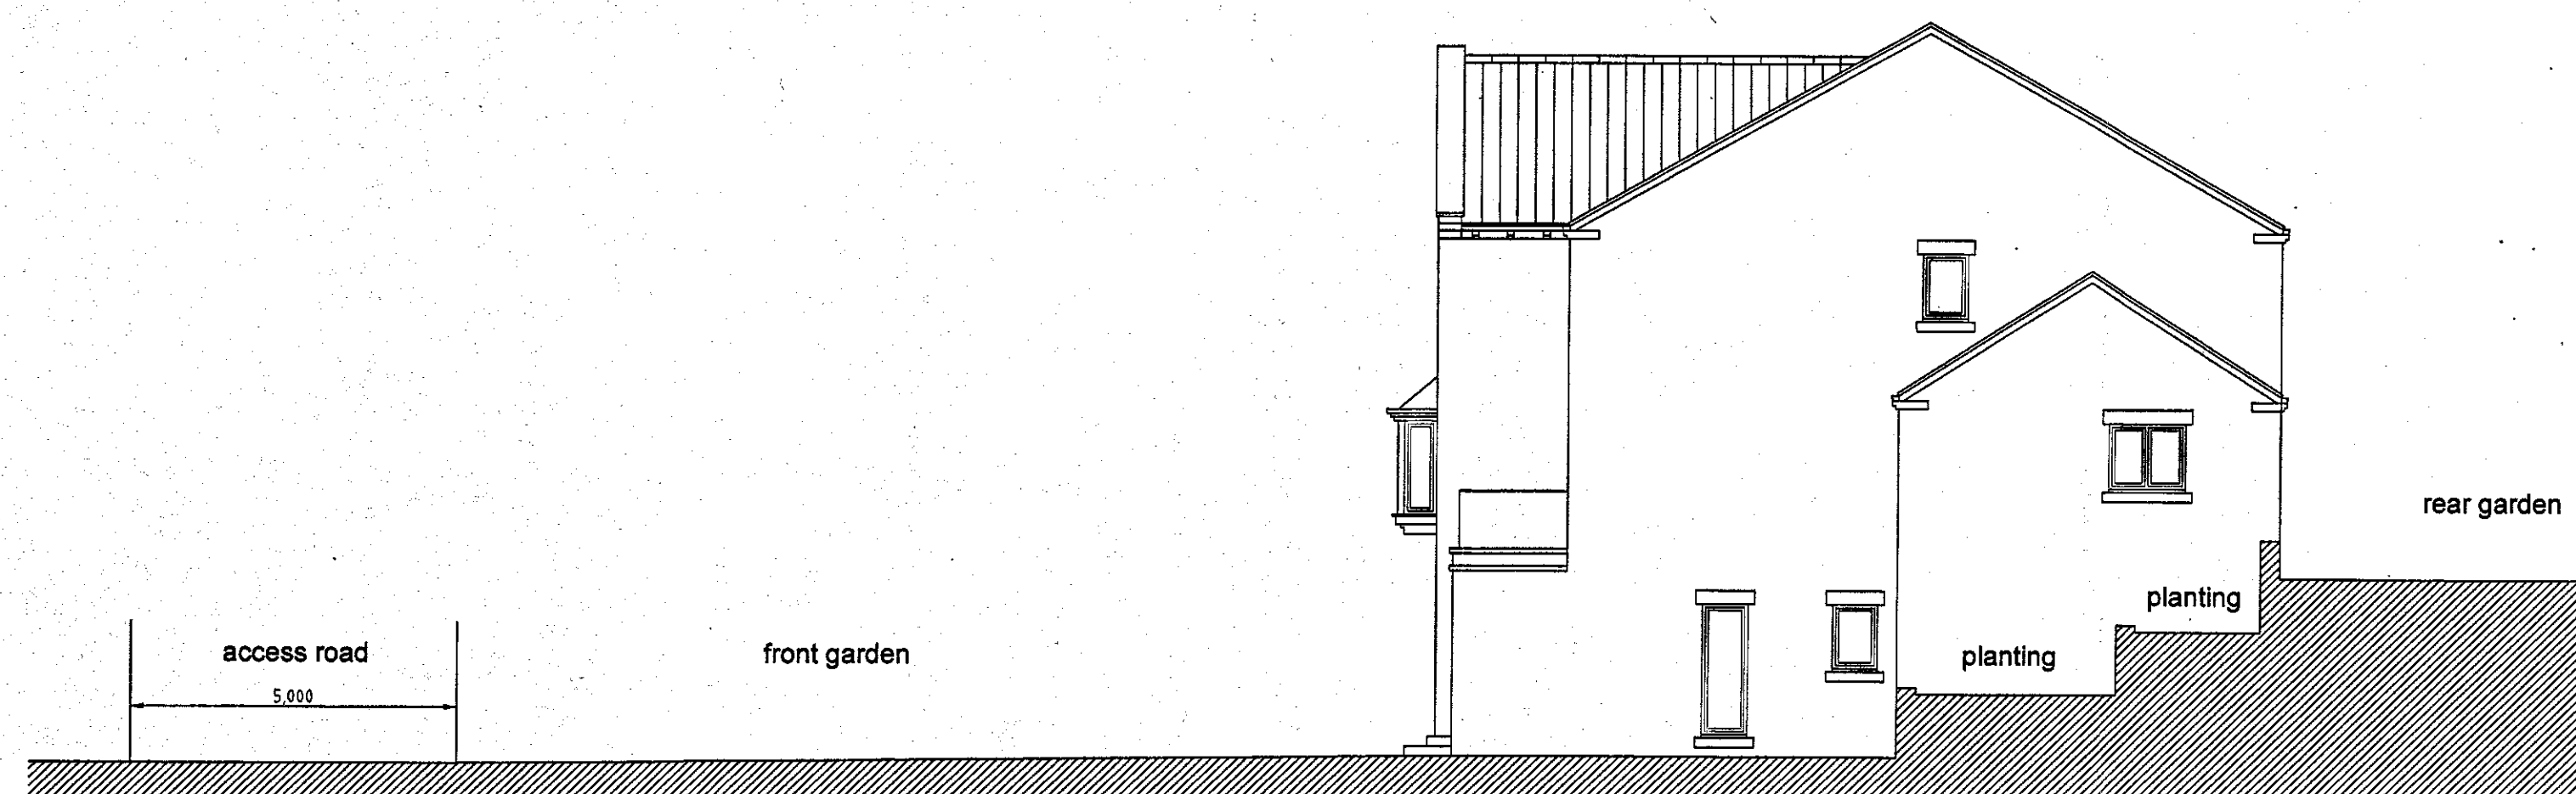


southeast elevation

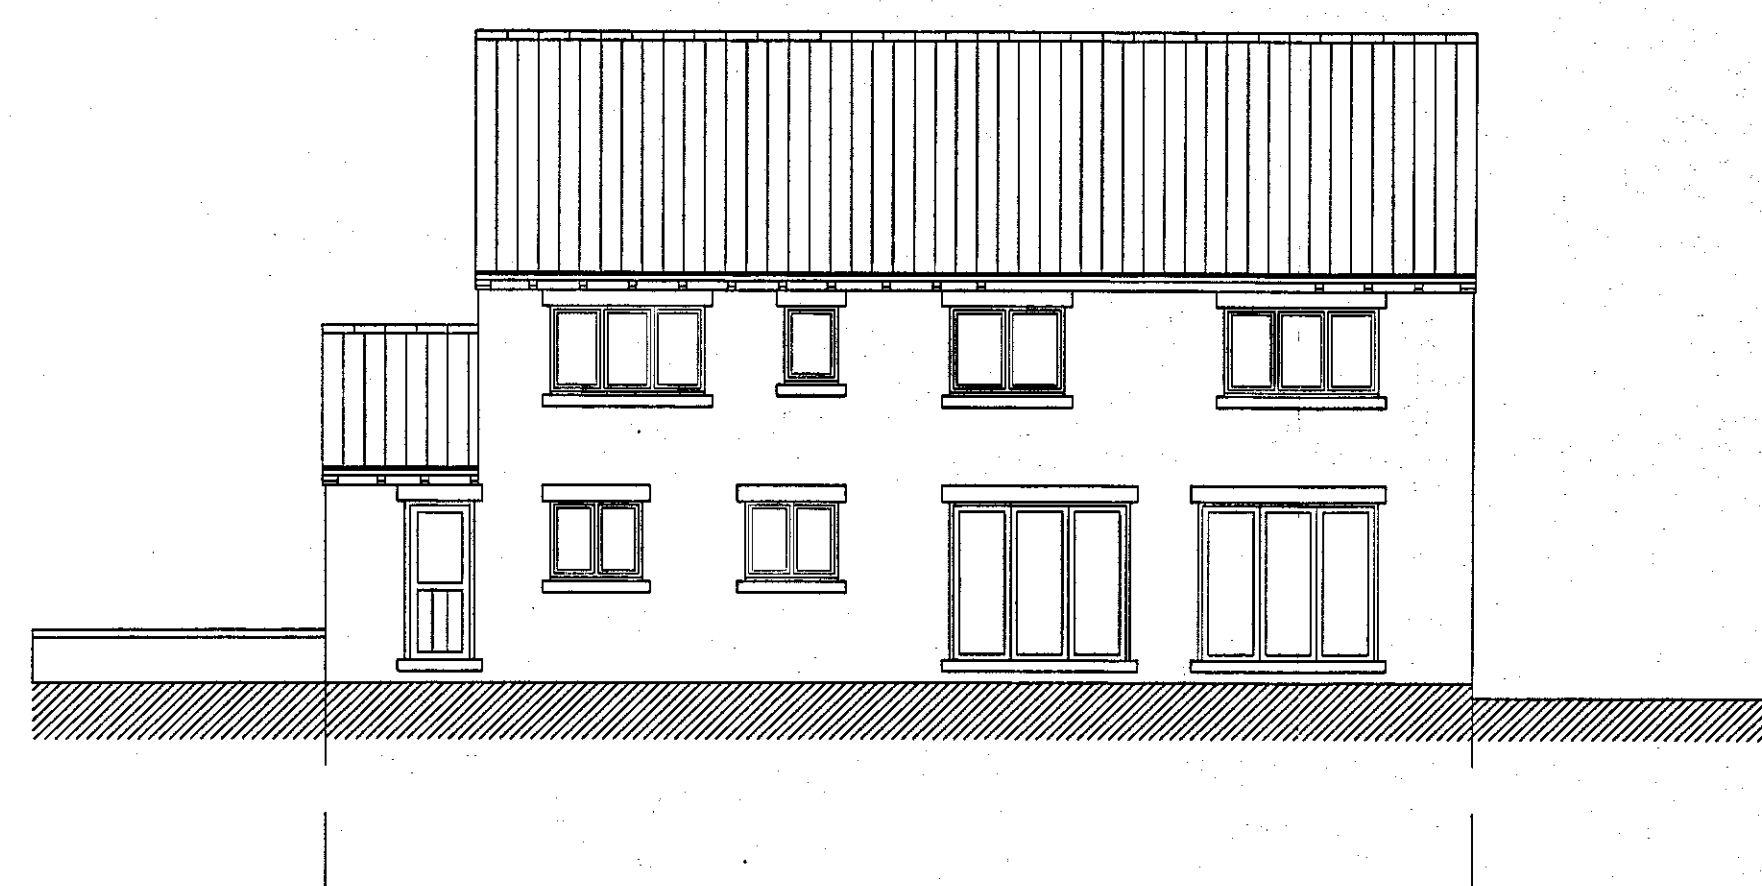


northeast elevation

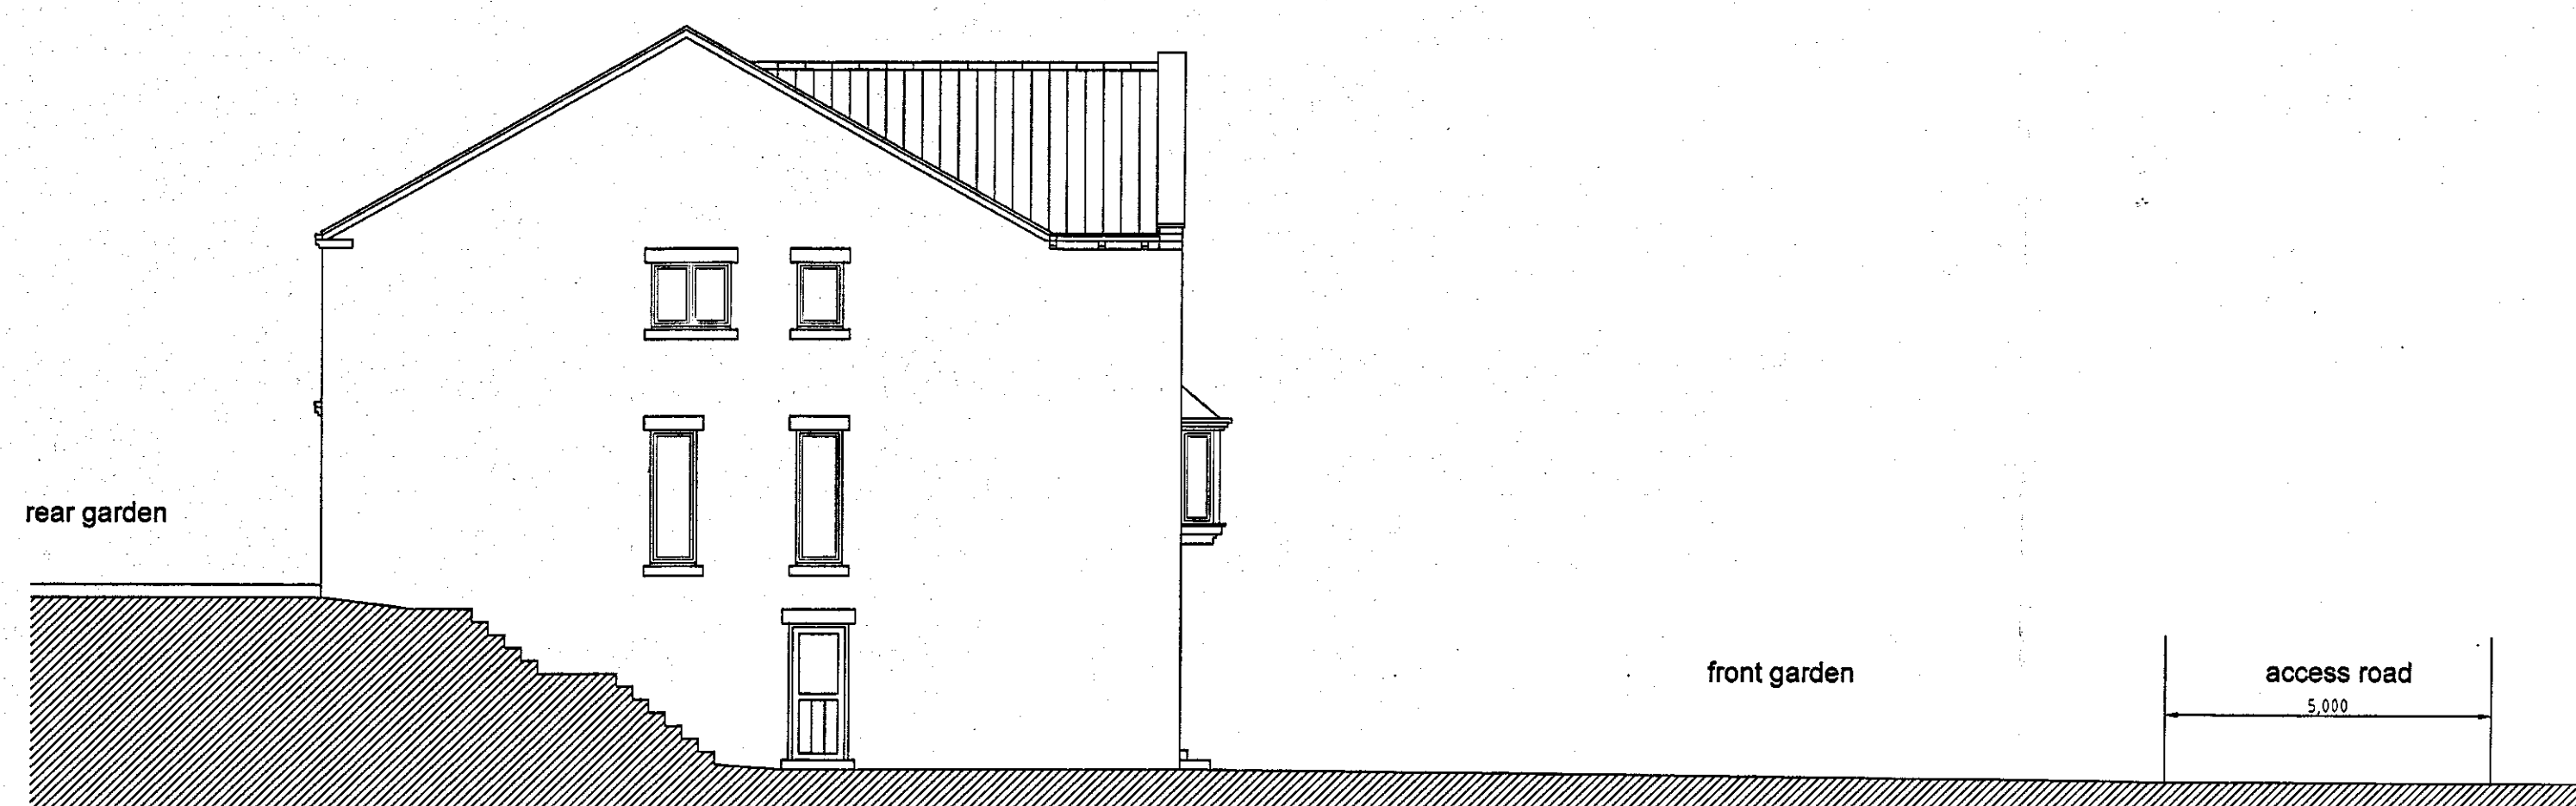


southeast elevation

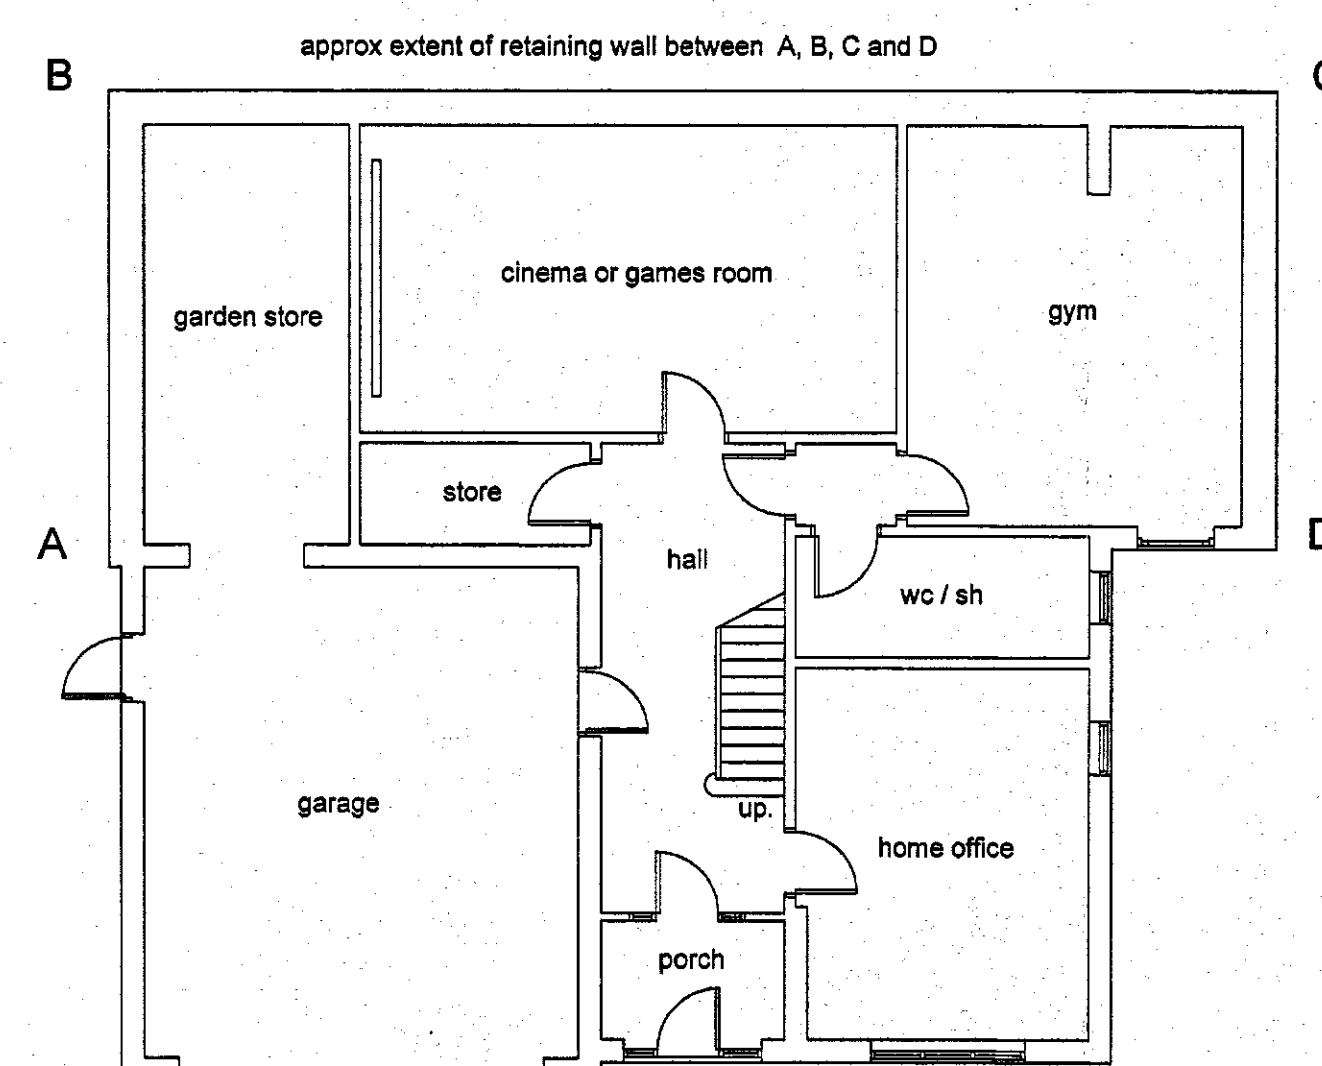

lower ground floor plan

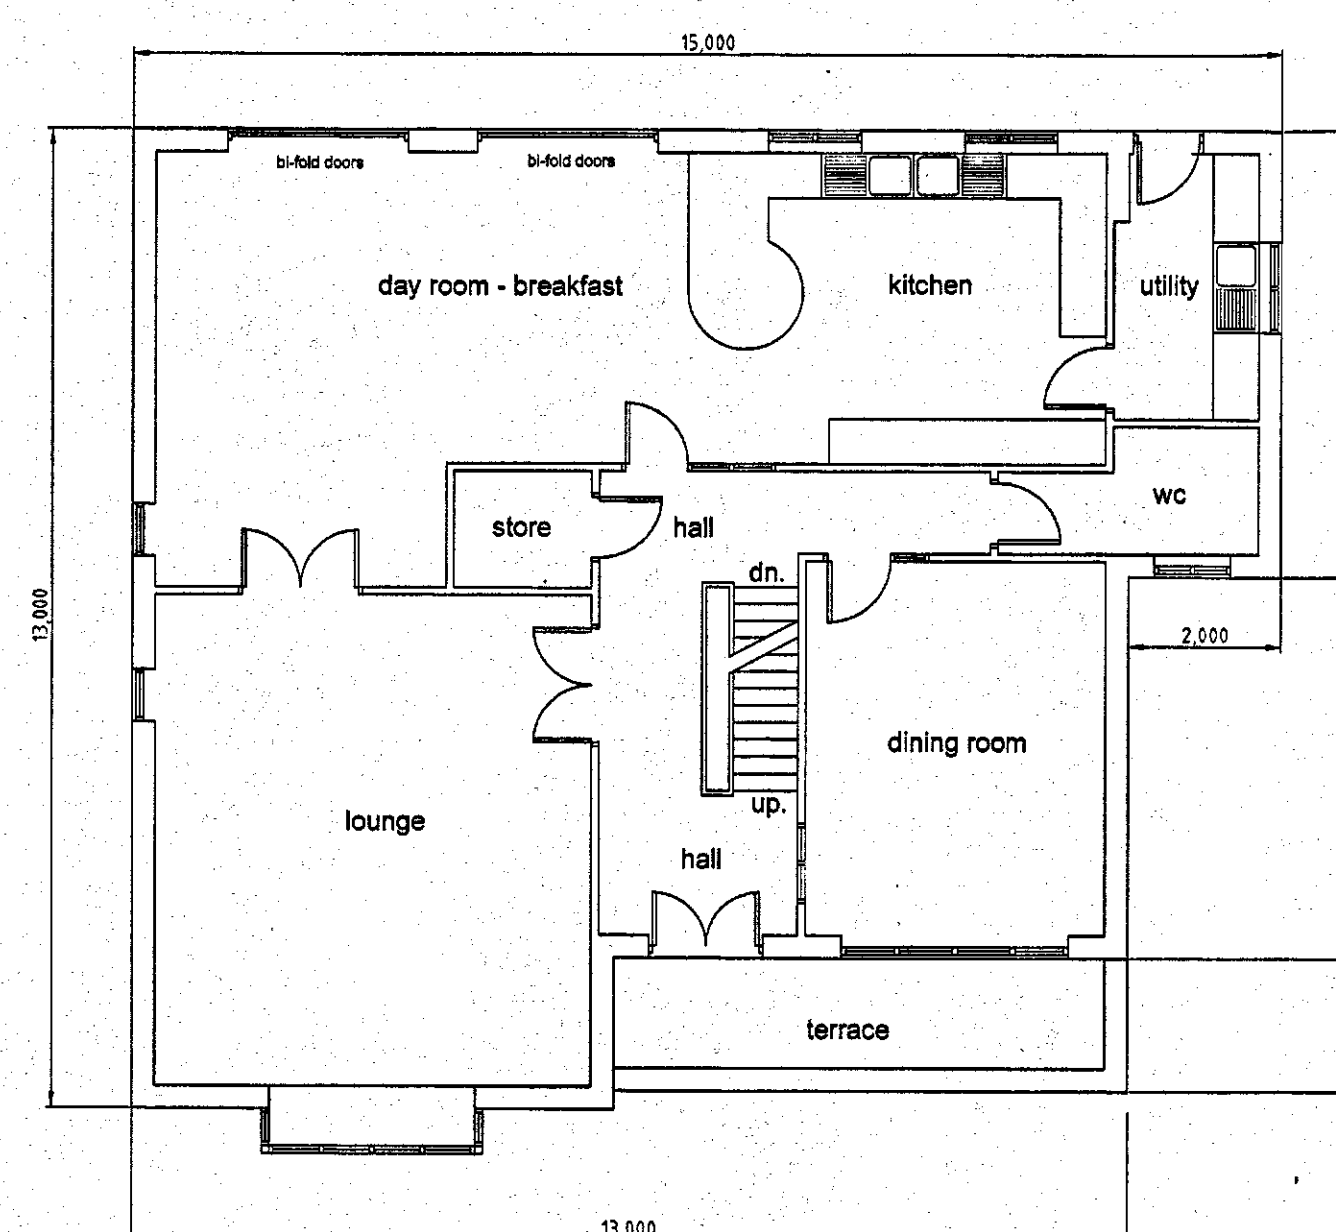

upper ground floor plan

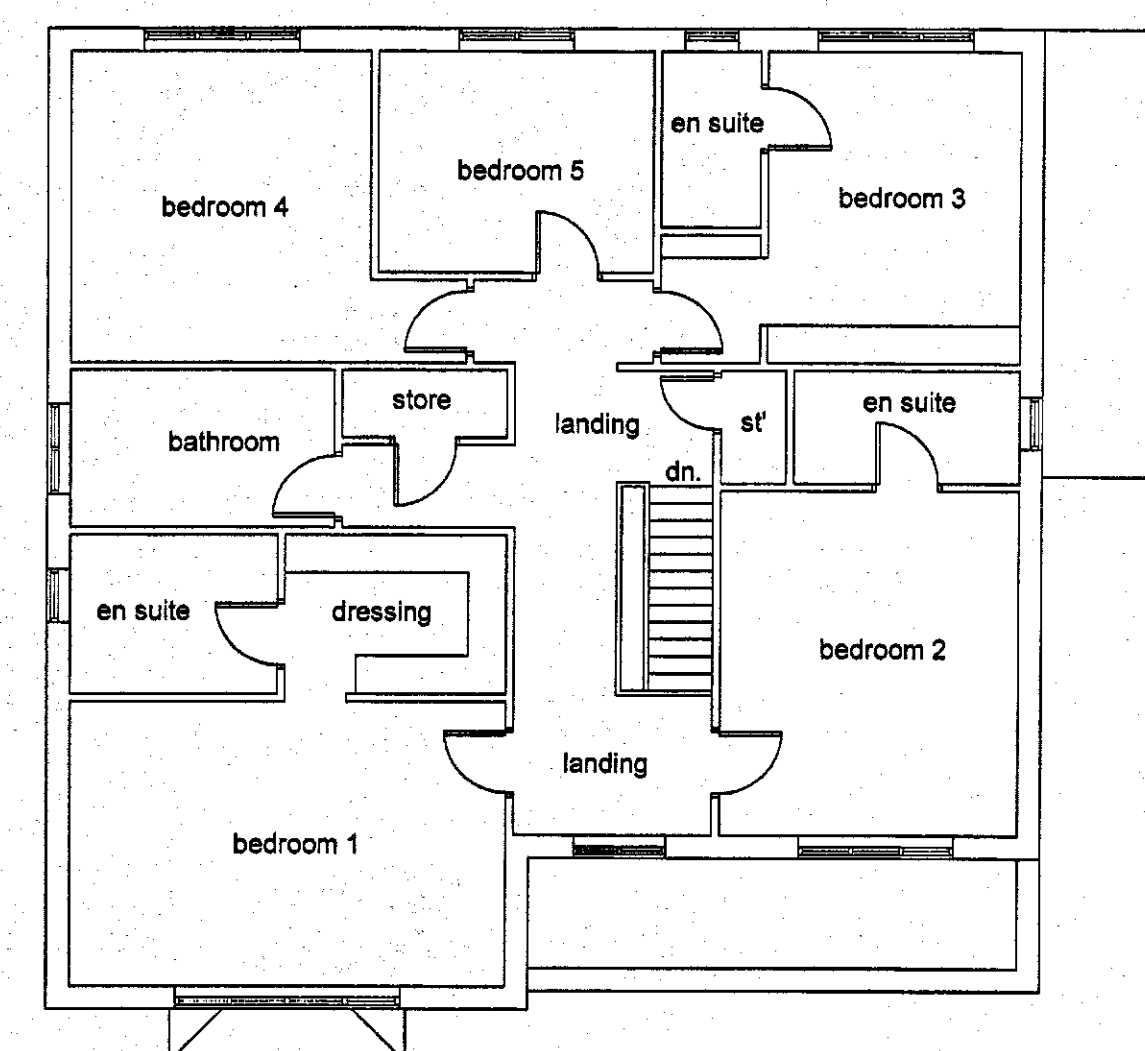

first floor plan

# REVISIONS

**PETER DIMBERLINE** Dip Arch, RIBA  
**CHARTERED ARCHITECT**

**2 TIPSEY COURT, STAINCROSS  
 BARNSELY, S75 6FZ**

tel/fax ( 01226 ) 390947  
 email: pdimberline@tiscali.co.uk

CLIENT  
 Mr S Wragg

PROJECT  
 Proposed residential development

LOCATION  
 Site located between 'Windridge' and  
 no. 21 Hollinberry Lane, Howbrook,  
 Sheffield

DRAWING  
 Proposed dwelling details.  
 PLOT B


SCALES 1:100

DATE Nov' 16

DRWG No. 2016/18/03


DRAWN BY  
 PD

REV.

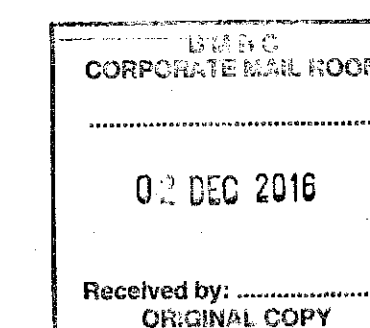


**PLOT B details at 1:100**


1) This drawing and the design and details depicted thereon are the copyright of Peter Dimberline Chartered Architect.  
 2) All dimensions on this drawing are to be checked by the Contractor and any discrepancies are to be reported to the Architect.  
 3) Do not scale critical dimensions off this drawing.  
 4) Contractor to ensure that all Health & Safety requirements (CDM Regulations) in relation to this project will be complied with.

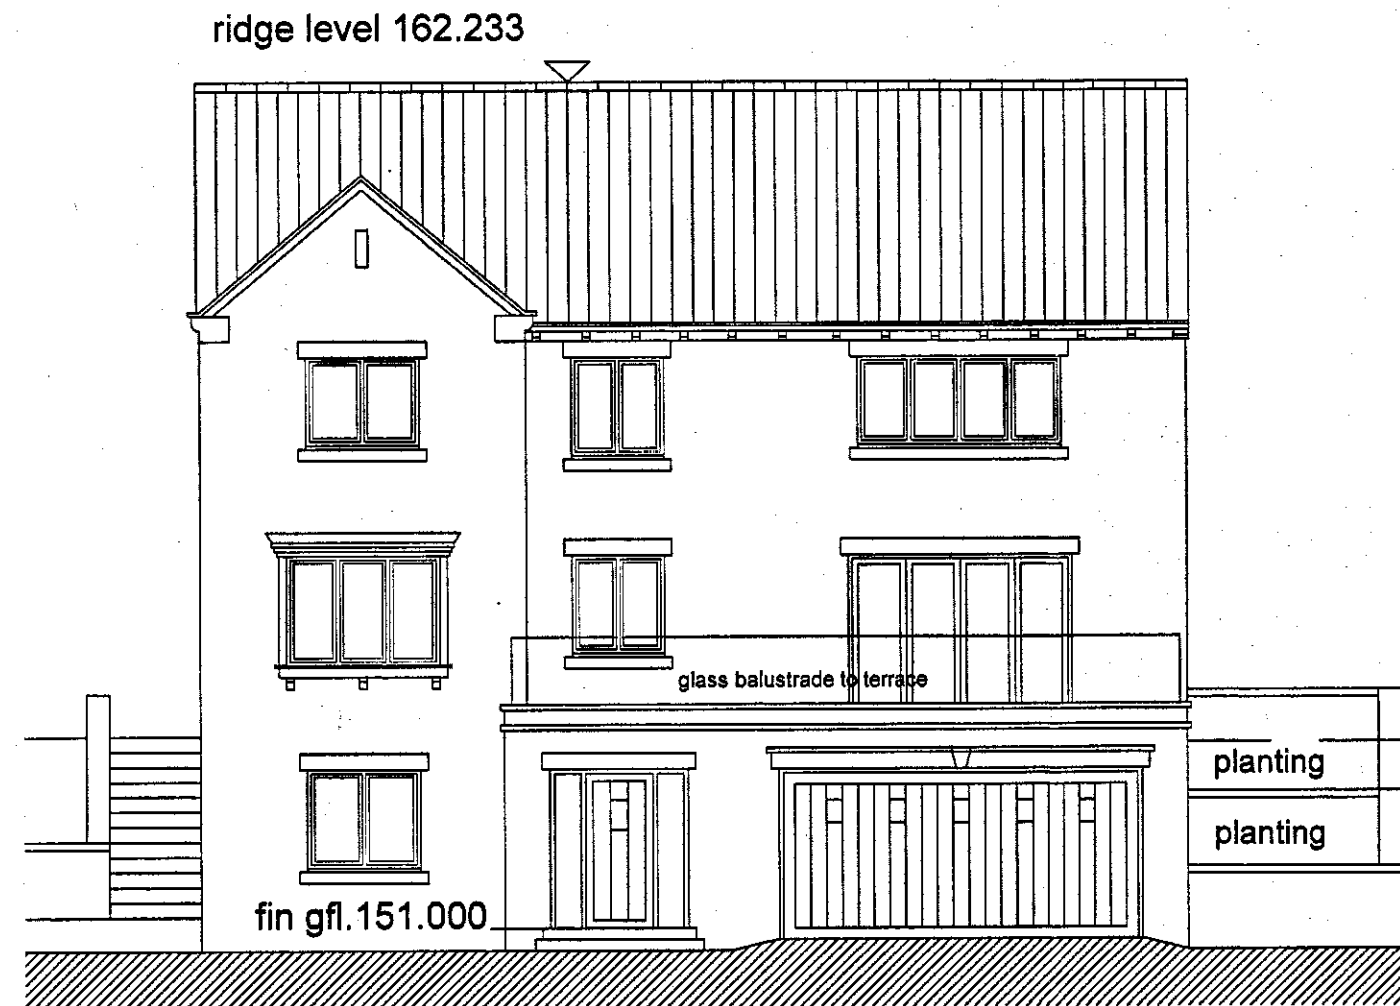


southwest elevation

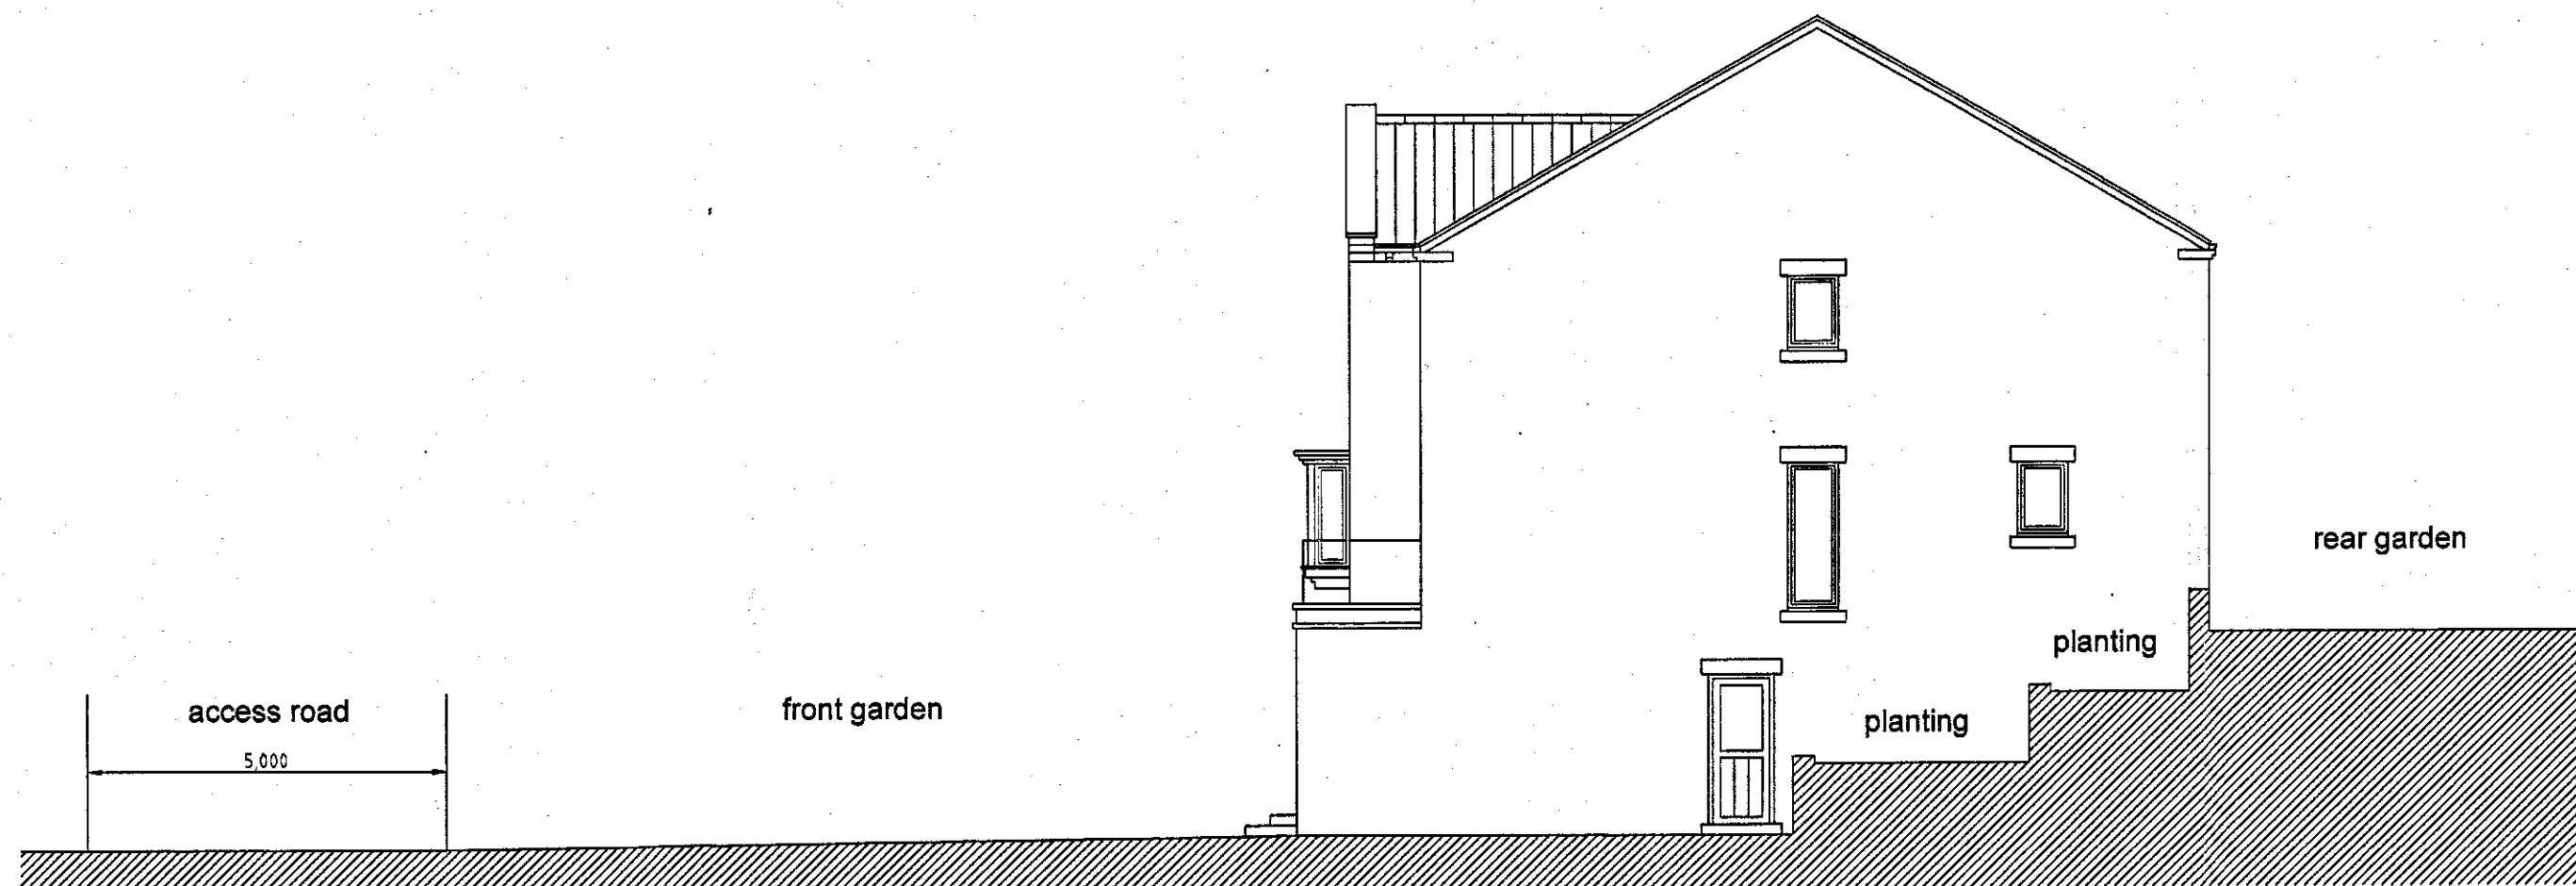


southeast elevation

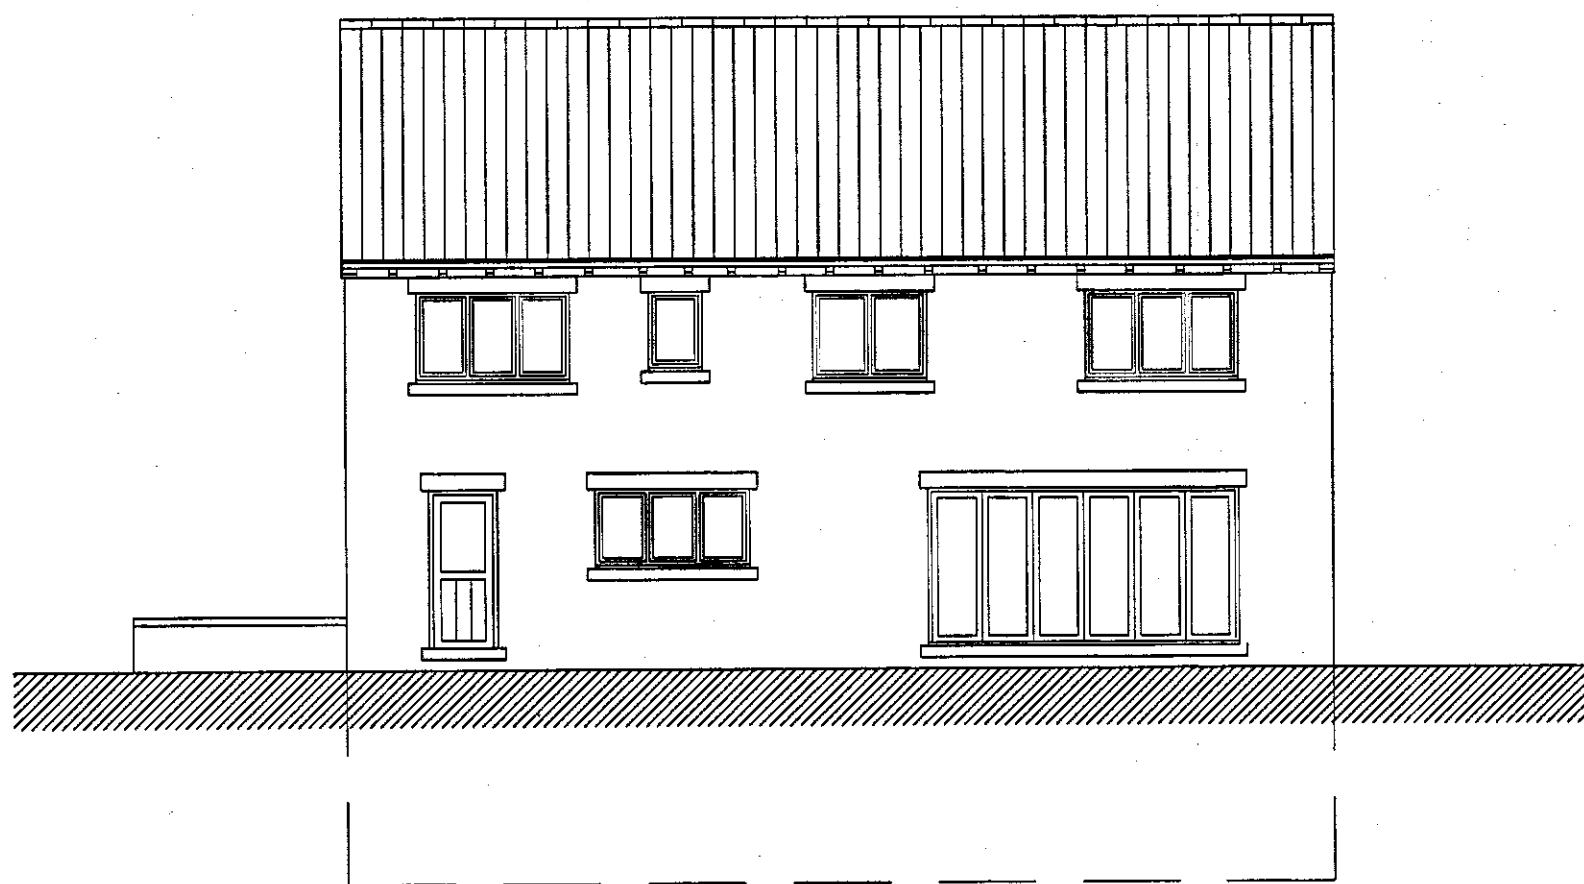


northeast elevation

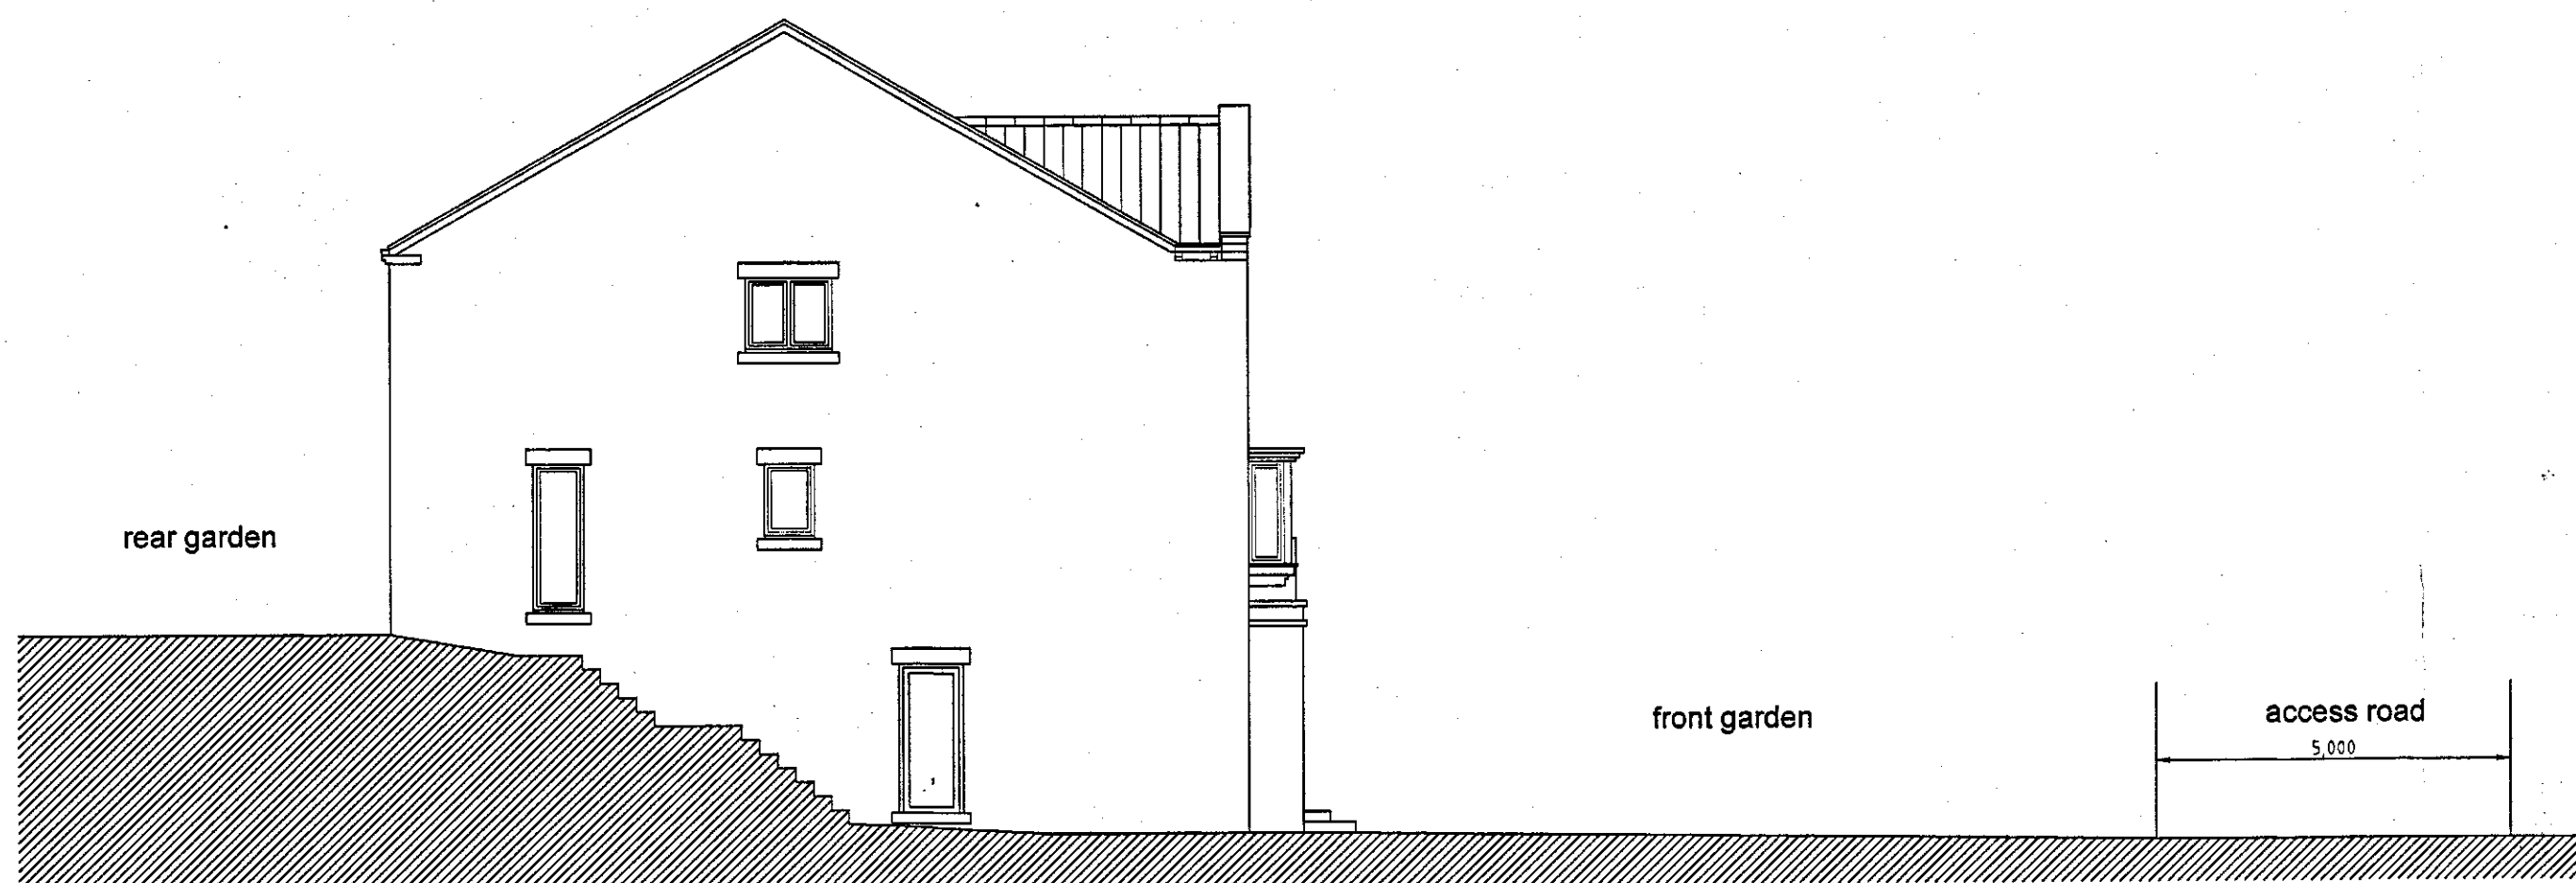


southeast elevation

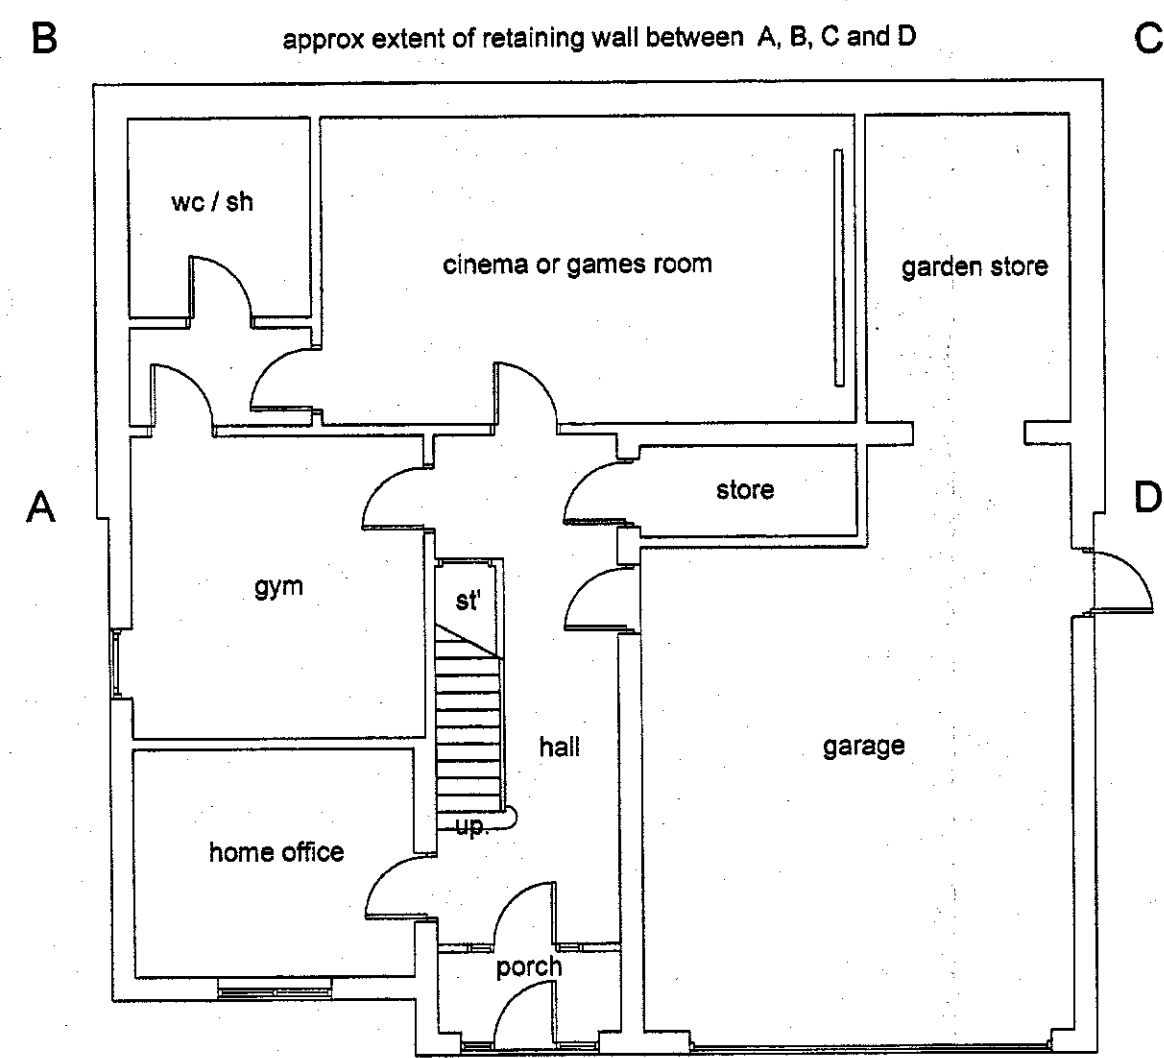

lower ground floor plan

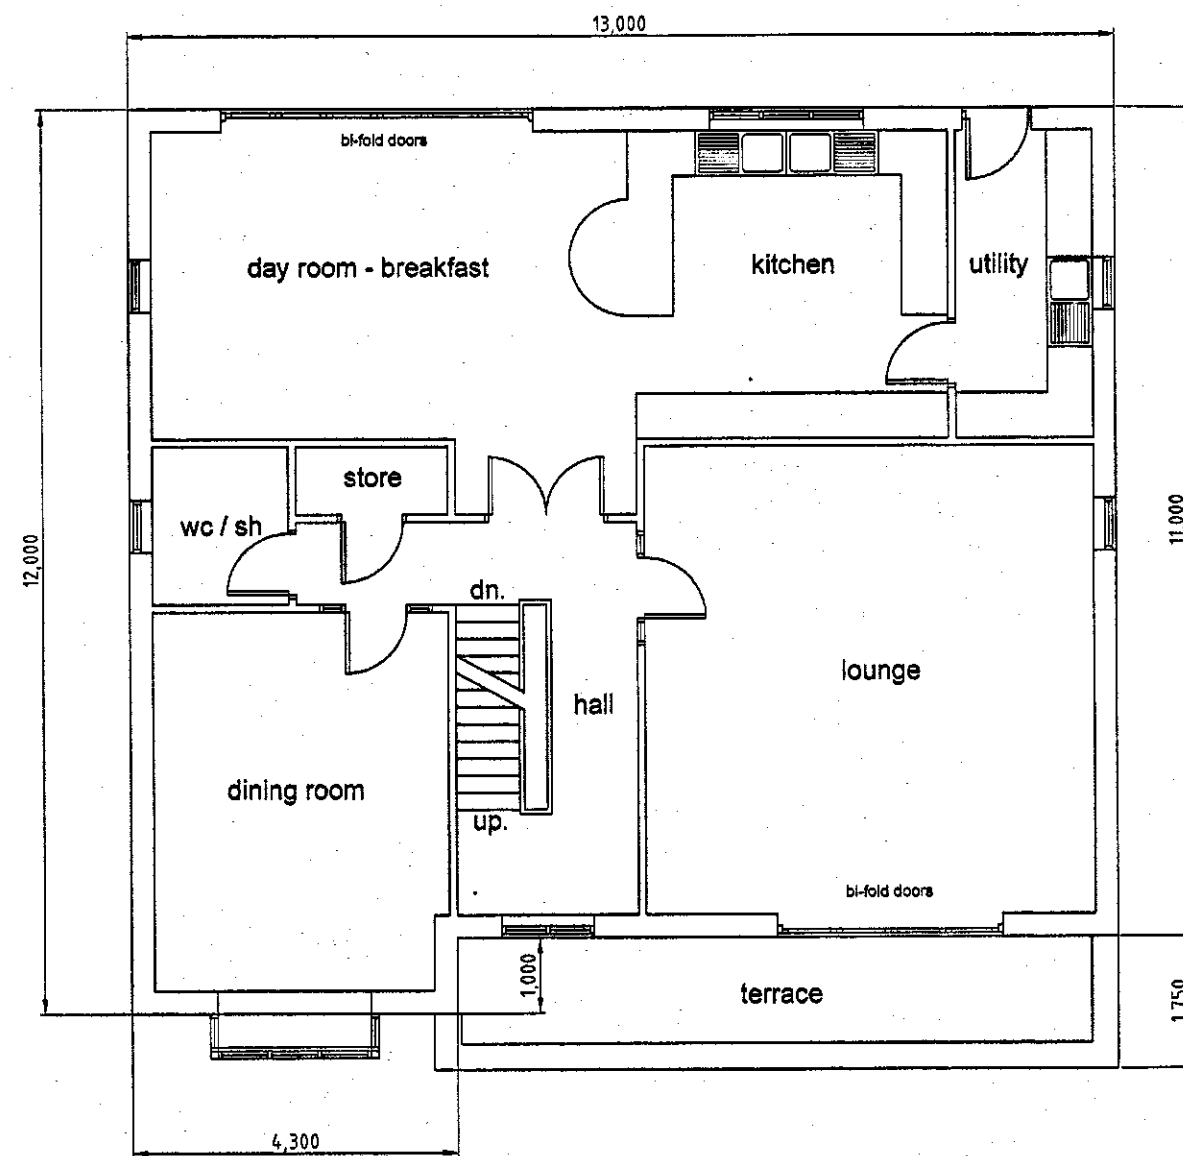

upper ground floor plan

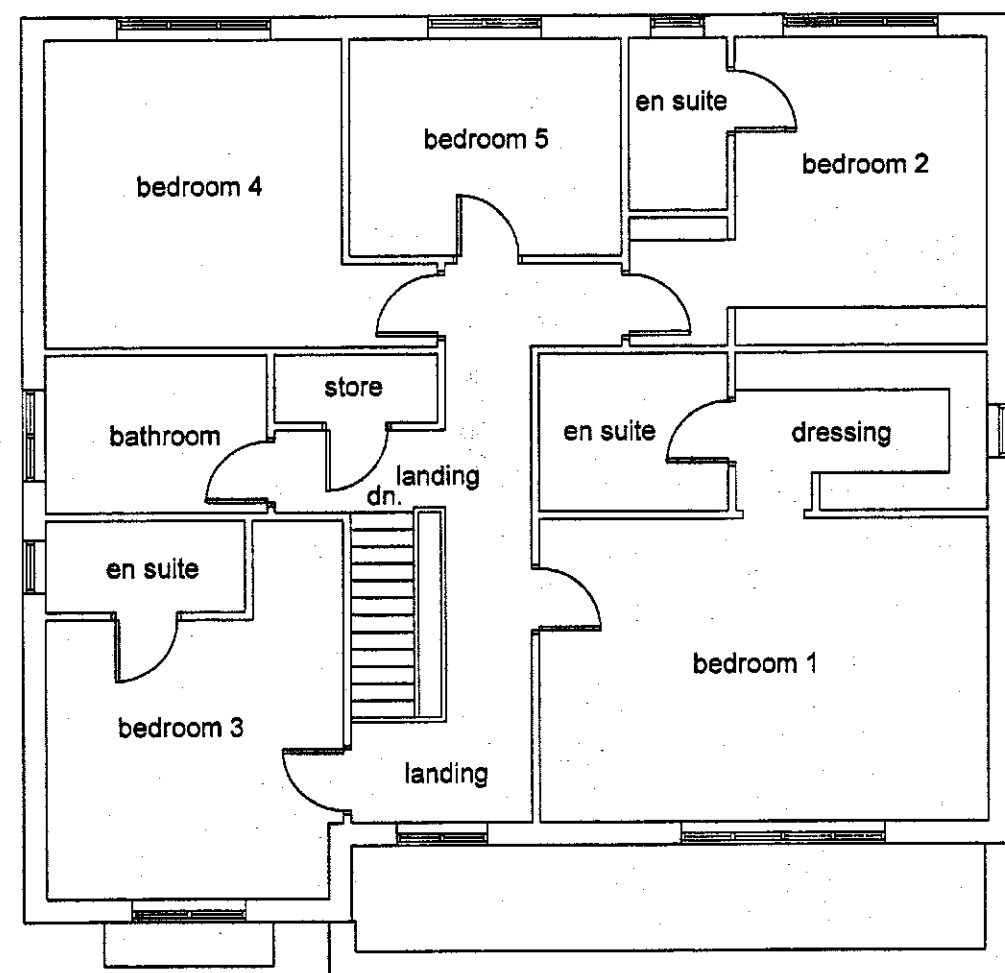

first floor plan

REVISIONS

**PETER DIMBERLINE** Dip Arch, RIBA  
**CHARTERED ARCHITECT**

**2 TIPSEY COURT, STAINCROSS  
 BARNSELY, S75 6FZ**

tel/fax ( 01226 ) 390947  
 email: pdimberline@tiscali.co.uk

CLIENT  
 Mr S Wragg

PROJECT  
 Proposed residential development

LOCATION  
 Site located between 'Windyridge' and  
 no. 21 Hollinberry Lane, Howbrook,  
 Sheffield


DRAWING  
 Proposed dwelling details.  
 PLOT A

SCALES 1:100 DATE Nov' 16

DRWG No. 2016/18/02

DRAWN BY  
 PD

REV.

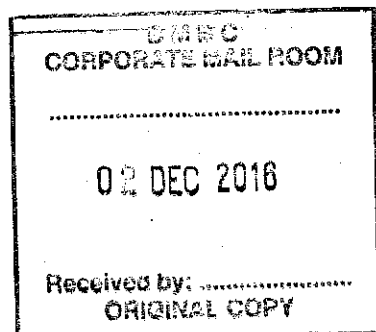

**PLOT A details at 1:100**