

2 Storey Office
Accommodation
off
Park Street
Wombwell

Planning Application


CONTENTS

1. Location plan @ 1:1250
2. Site plan @ 1:500
3. Architectural drawings

PREPARED BY :

QUILL ARCHITECTURE

Chapelfield House, 25 Hough Lane, Wombwell, Barnsley,
South Yorkshire, S73 0DP. Tel:- 01226 755446

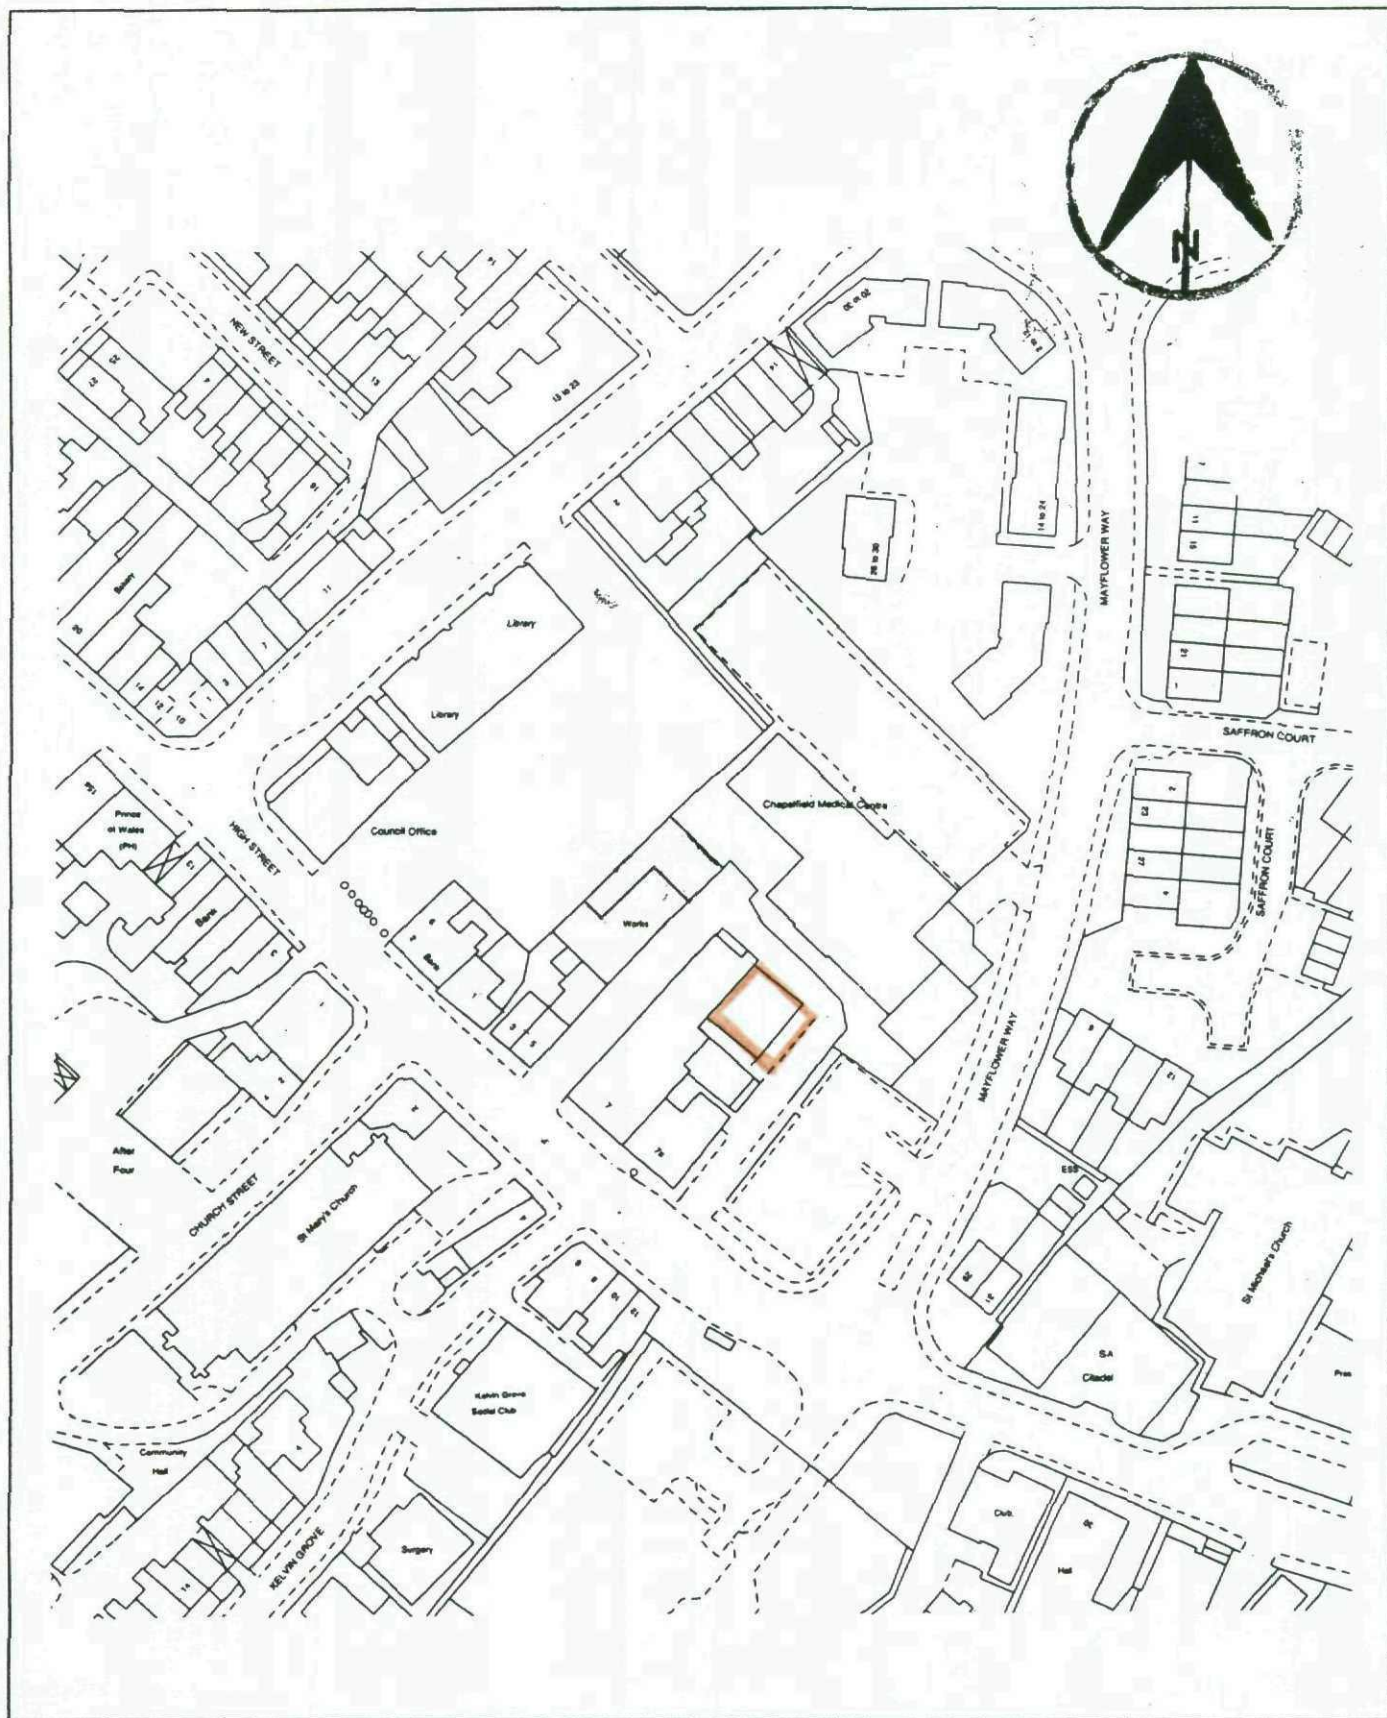


SITE

Former Central Printing Works, Off Park Street
Wombwell.

SCALE 1 : 1250

DATE 17/01/11

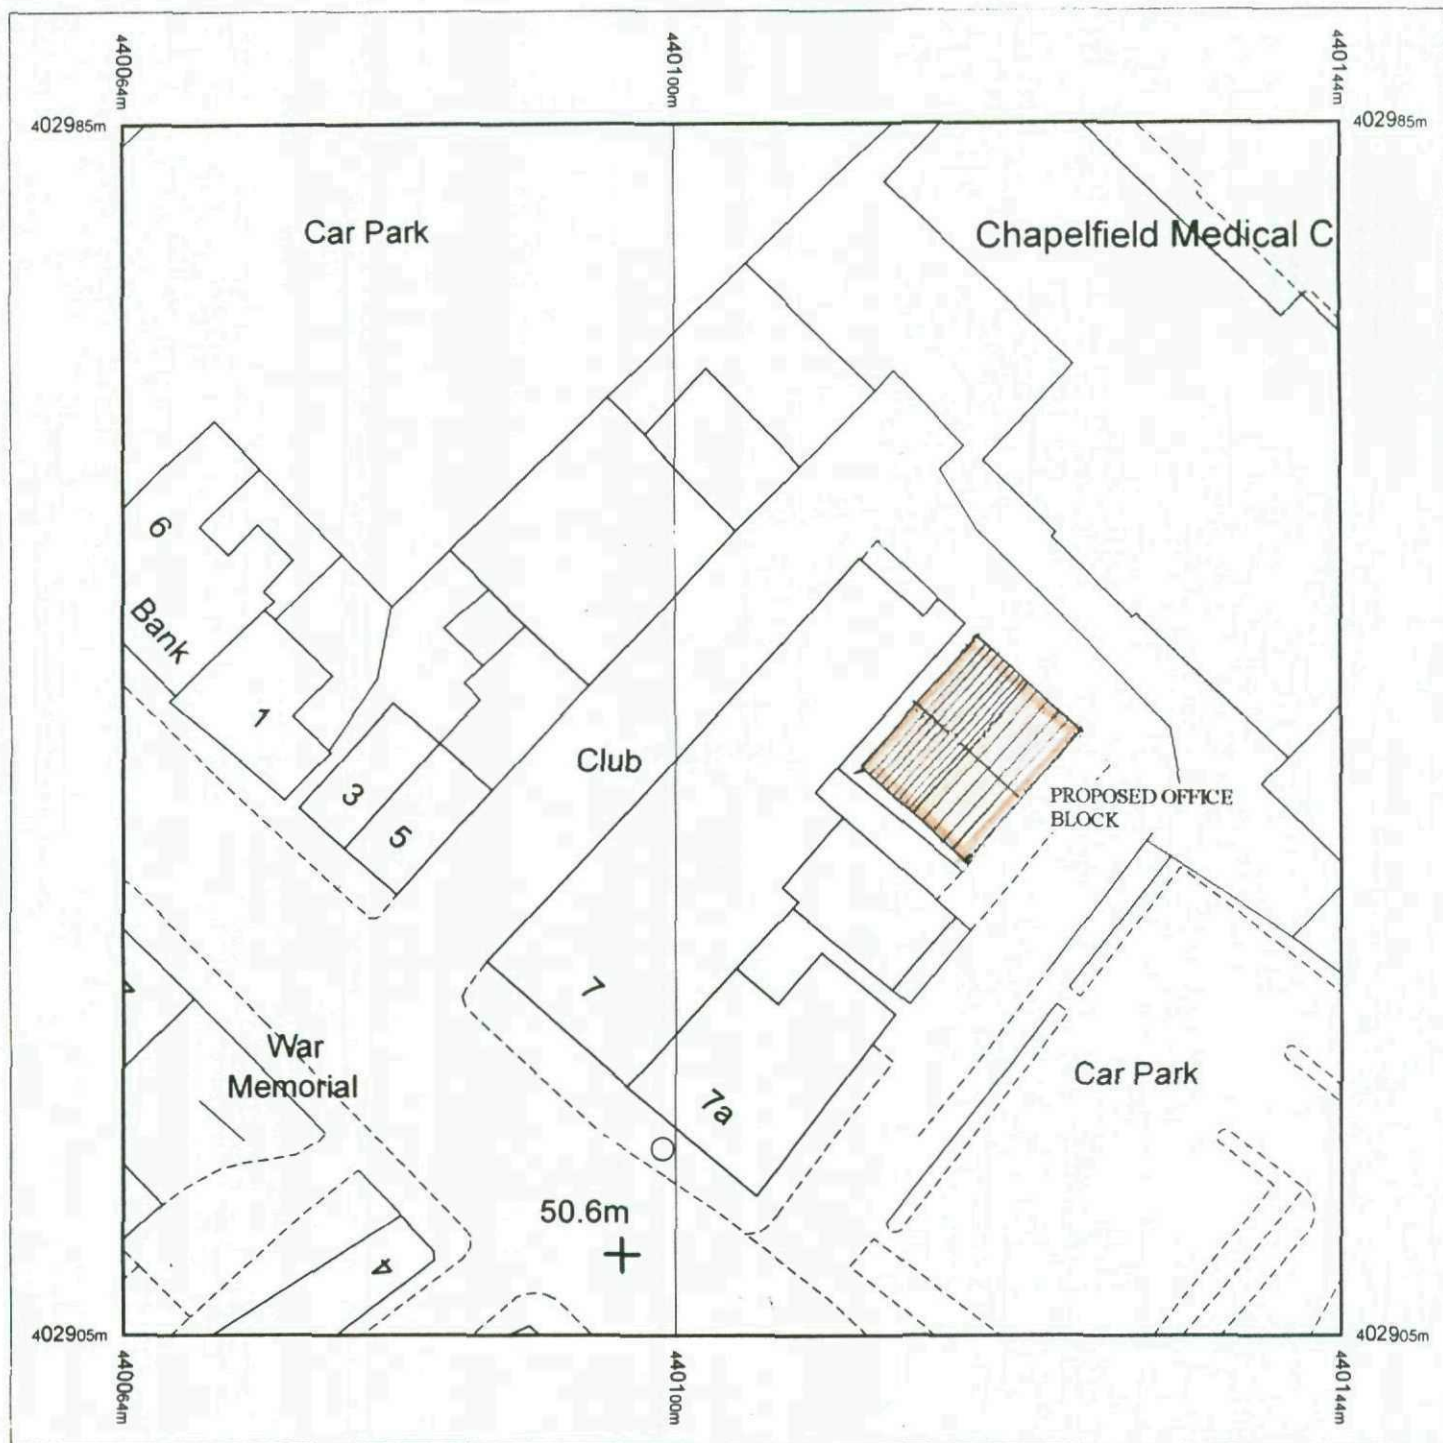

Produced 18.01.2010 from the Ordnance Survey National Geographic Database and incorporating surveyed revision available at this date. © Crown Copyright 2010.


Reproduction in whole or part is prohibited without the prior permission of Ordnance Survey.

Ordnance Survey, the OS Symbol and OS Sitemap are registered trademarks of Ordnance Survey, the national mapping agency of Great Britain.

The representation of a road, track or path is no evidence of a right of way.

The representation of features as lines is no evidence of a property boundary.

Part or all of this OS Sitemap is enlarged from mapping produced at one or more of the following scales: 1:1250, 1:2500, 1:10000.

 

Supplied by: **Blackwell M and D C**
 Serial number: 02241100
 Centre coordinates: 440104 402945


Further information can be found on the OS Sitemap Information leaflet or the Ordnance Survey web site:
www.ordnancesurvey.co.uk

**CENTRAL PRINTING
 WORKS
 WOMBWELL**


DO NOT SCALE DRAWING

ALL DIMENSIONS IN MILLIMETRES


IF IN DOUBT ASK

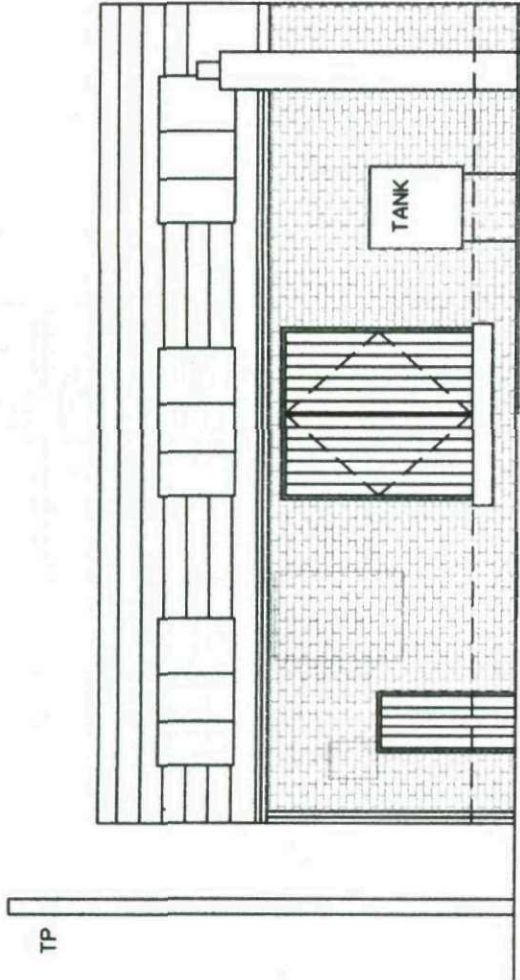


VIEW ON ARROW A (FACING CHAPELFIELD MEDICAL CENTRE)

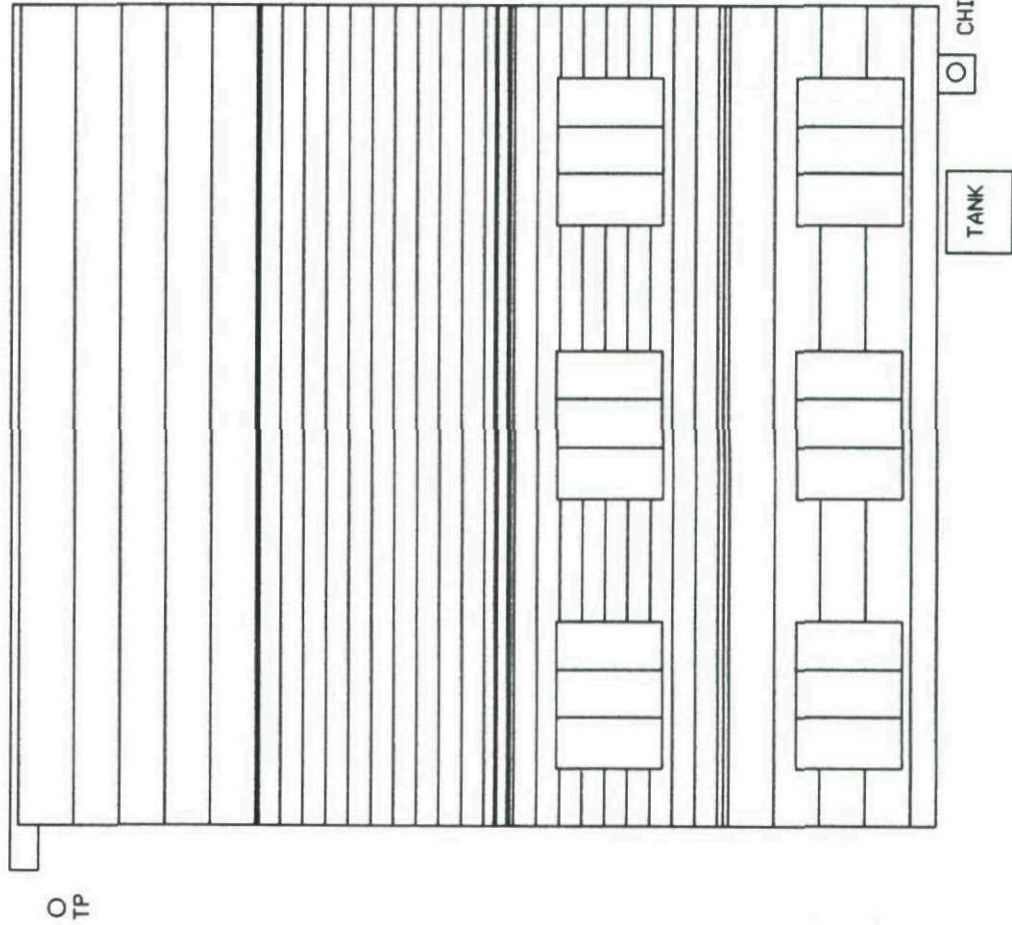

ROOF PLAN

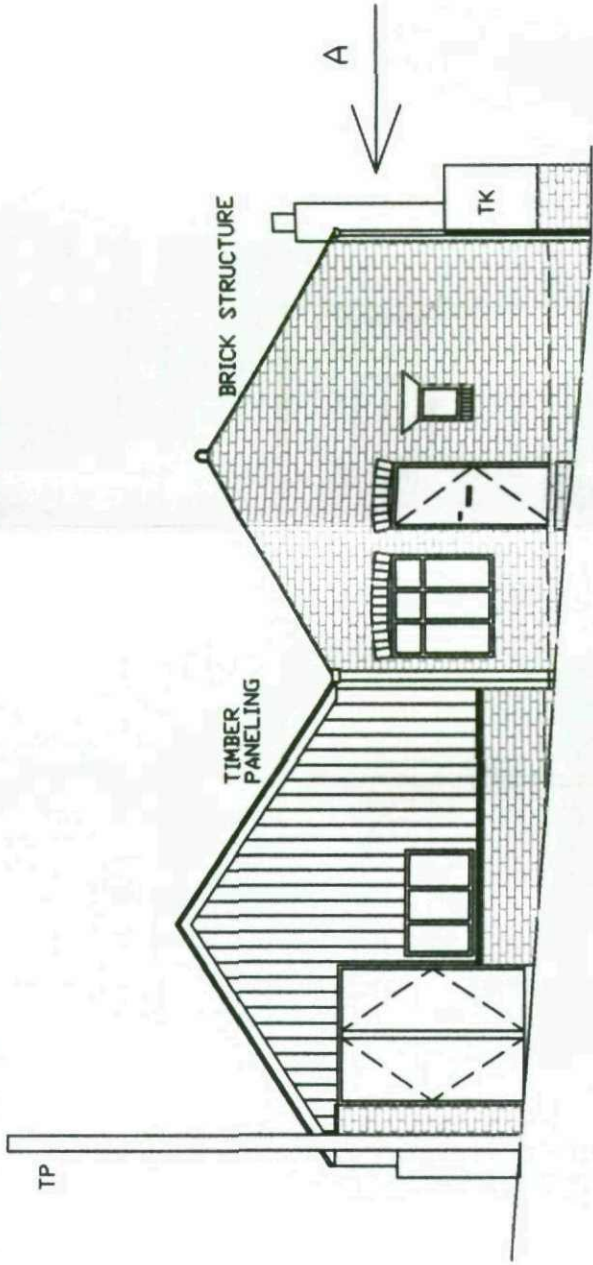

VIEW FACING MAYFLOWER WAY CAR PARK

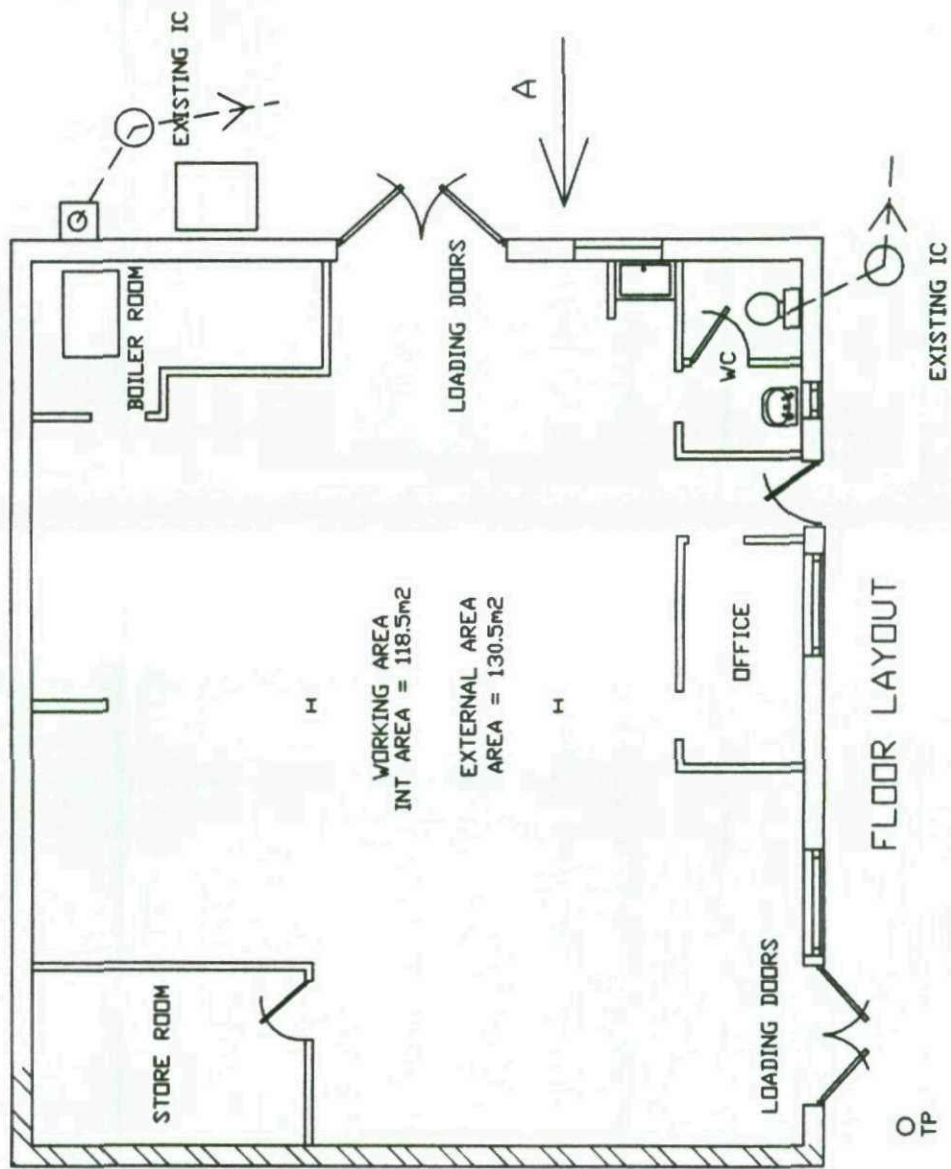

FLOOR LAYOUT

CLIENT
LA CONSTRUCTION
& PROPERTY MANAGEMENT LTD
WOMBWELL

TITLE
ELEVATIONS AND PLAN OF EXISTING BUILDING
OCCUPYING SITE

Quill
ARCHITECTURE ©

THIS DRAWING IS COPYRIGHT AND MUST NOT BE USED OR
DISCLOSED IN ANY WAY EXCEPT WHERE AUTHORIZED IN
WRITING BY QUILL ARCHITECTURE.



TELEPHONE (01226) 755446 REG No 5210984

SCALE 1 : 100
DATE 27/01/11
DRAWN AD
REV
DRG No CAD/QA/1101

DO NOT SCALE DRAWING


ALL DIMENSIONS IN MILLIMETRES

IF IN DOUBT ASK

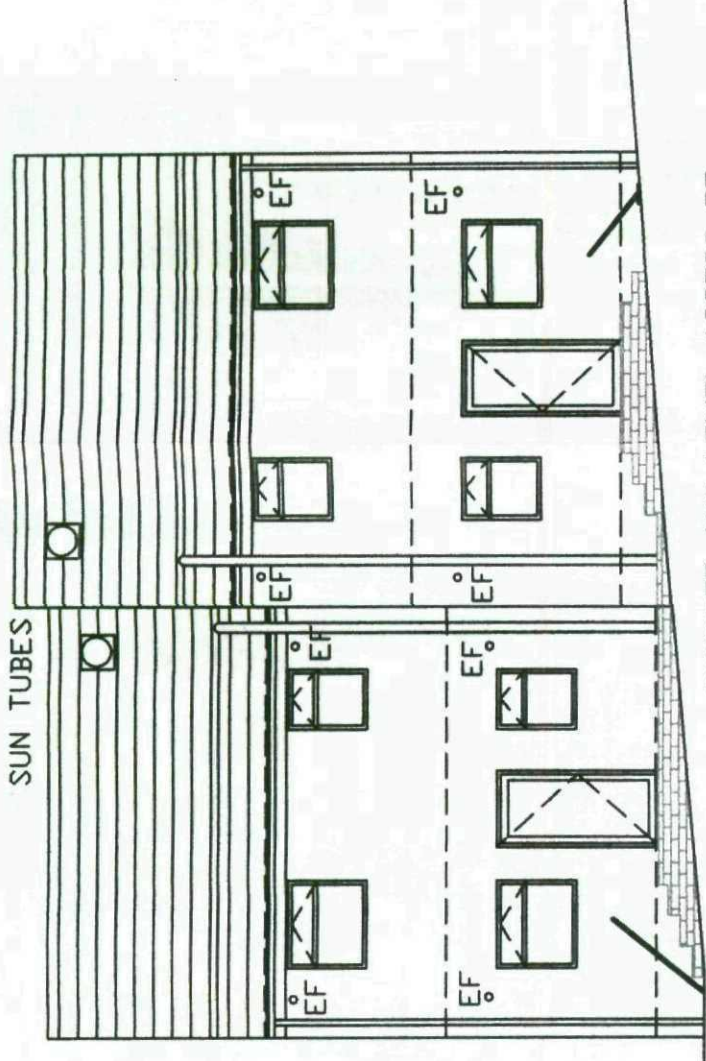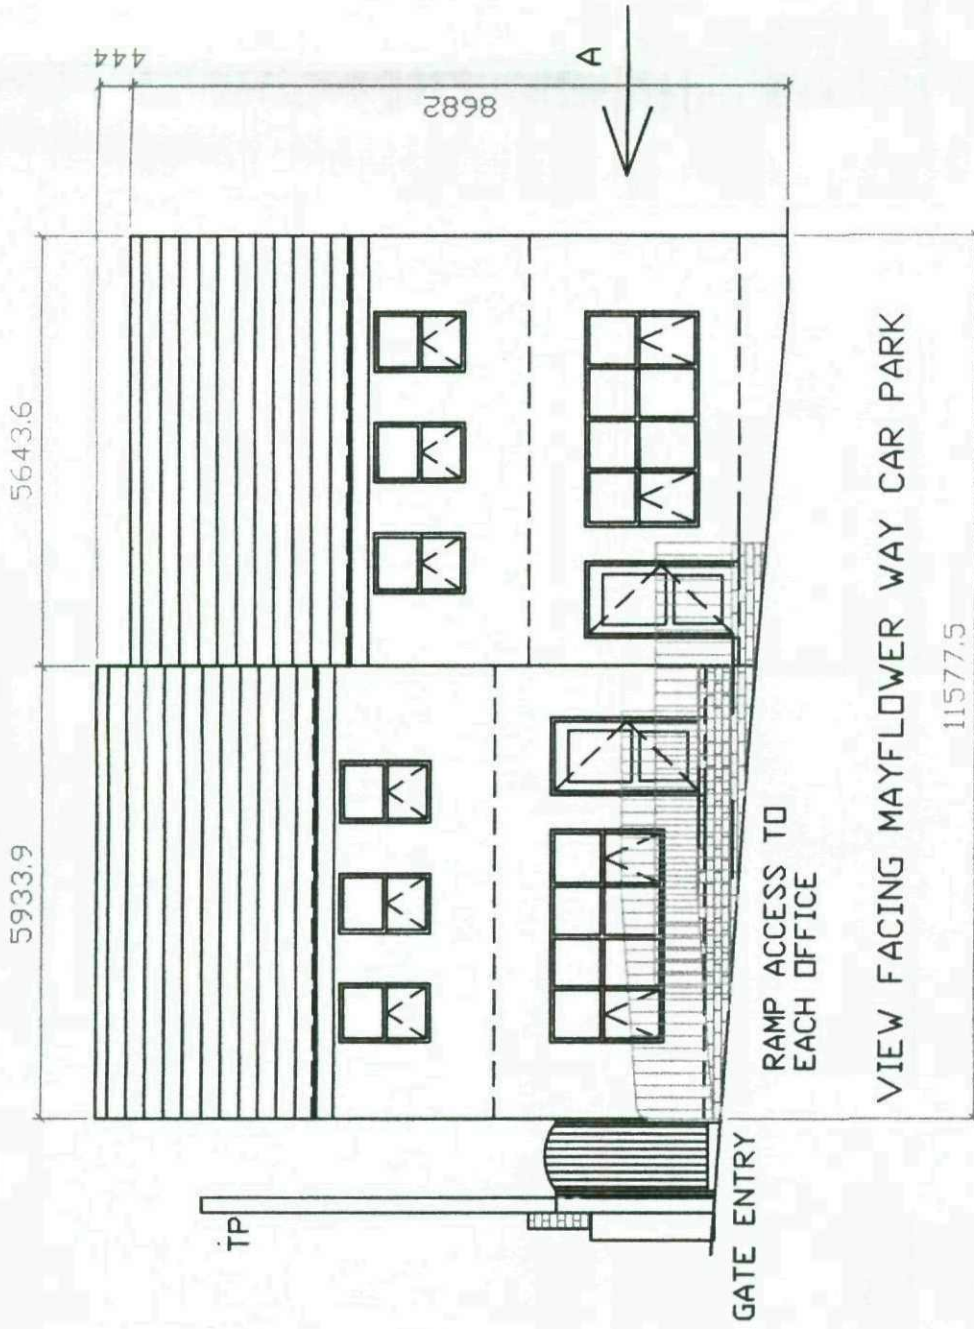

STEPPED AND LEVEL ACCESS TO THE REAR OF OFFICES

REAR ELEVATION (CANNOT BE SEEN FROM FOULSTONE ROW)

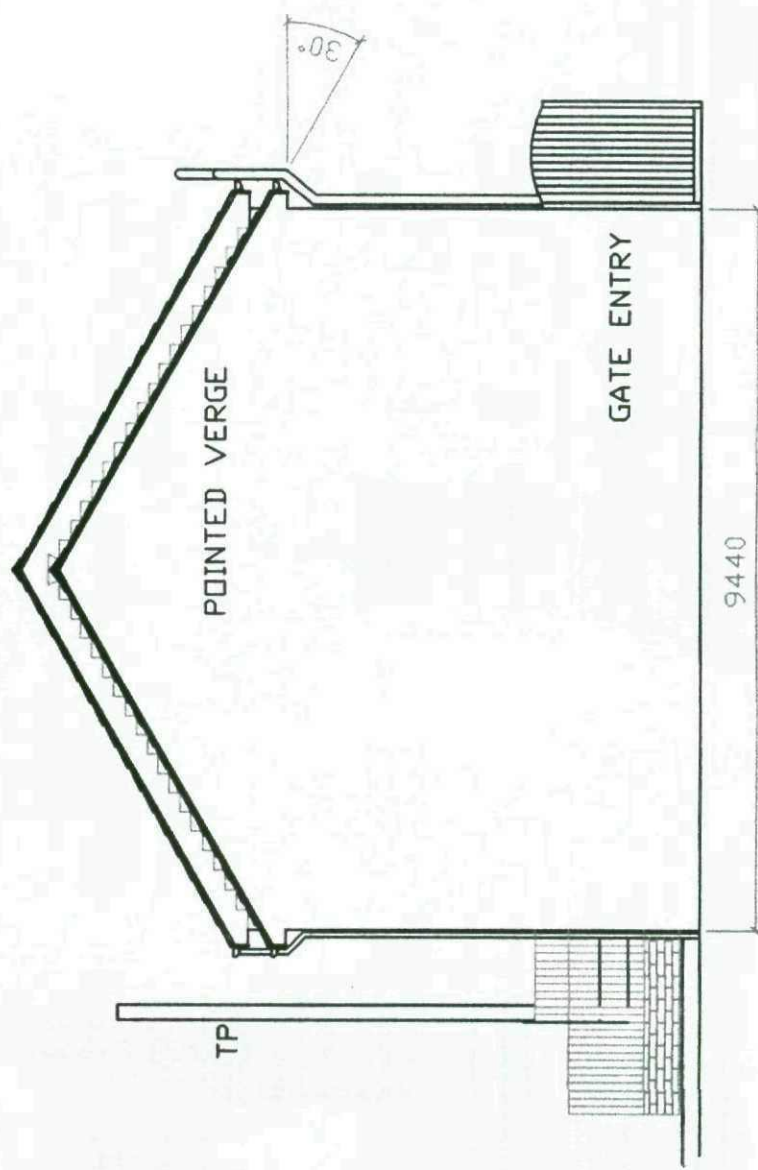

VIEW ON ARROW A (FACING CHAPELFIELD MEDICAL CENTRE)

GENERAL NOTES

- SECURITY PANEL DOOR AND FRAME FITTED IN REAR ELEVATION
- STEEL SECURITY GRILLS TO BE FITTED OVER GROUND FLOOR WINDOWS. (OPTIONAL)
- FRONT ENTRANCE DOOR AND FRAME TO BE WHITE UPVC UNITS
- ALL WINDOWS THROUGHOUT TO BE DOUBLE GLAZED UNITS IN WHITE UPVC.
- ROOF COVERING TO BE MARLEY FIBRE CEMENT SLATES IN GREY
- ALL EXTERNAL BRICKWORK TO BE RED BRICK, TYPE & STYLE TO BE AGREED WITH THE LA PLANNING DEPARTMENT


CLIENT LA CONSTRUCTION & PROPERTY MANAGEMENT LTD WOMBWELL	TITLE PROPOSED ELEVATIONS OF TWO STOREY OFFICES	 ARCHITECTURE ©	THIS DRAWING IS COPYRIGHT AND MUST NOT BE USED OR DISCLOSED IN ANY WAY EXCEPT WHERE AUTHORIZED IN WRITING BY QUILL ARCHITECTURE.		SCALE	1 : 100	DRAWN	AD
			TELEPHONE (01226) 755446		DATE	27/01/11	REV	
			REG No 5210984		DRG No CAD/QA/1102			

DO NOT SCALE DRAWING

ALL DIMENSIONS IN MILLIMETRES

IF IN DOUBT ASK

OUTLINE OF LOCKY'S BAR

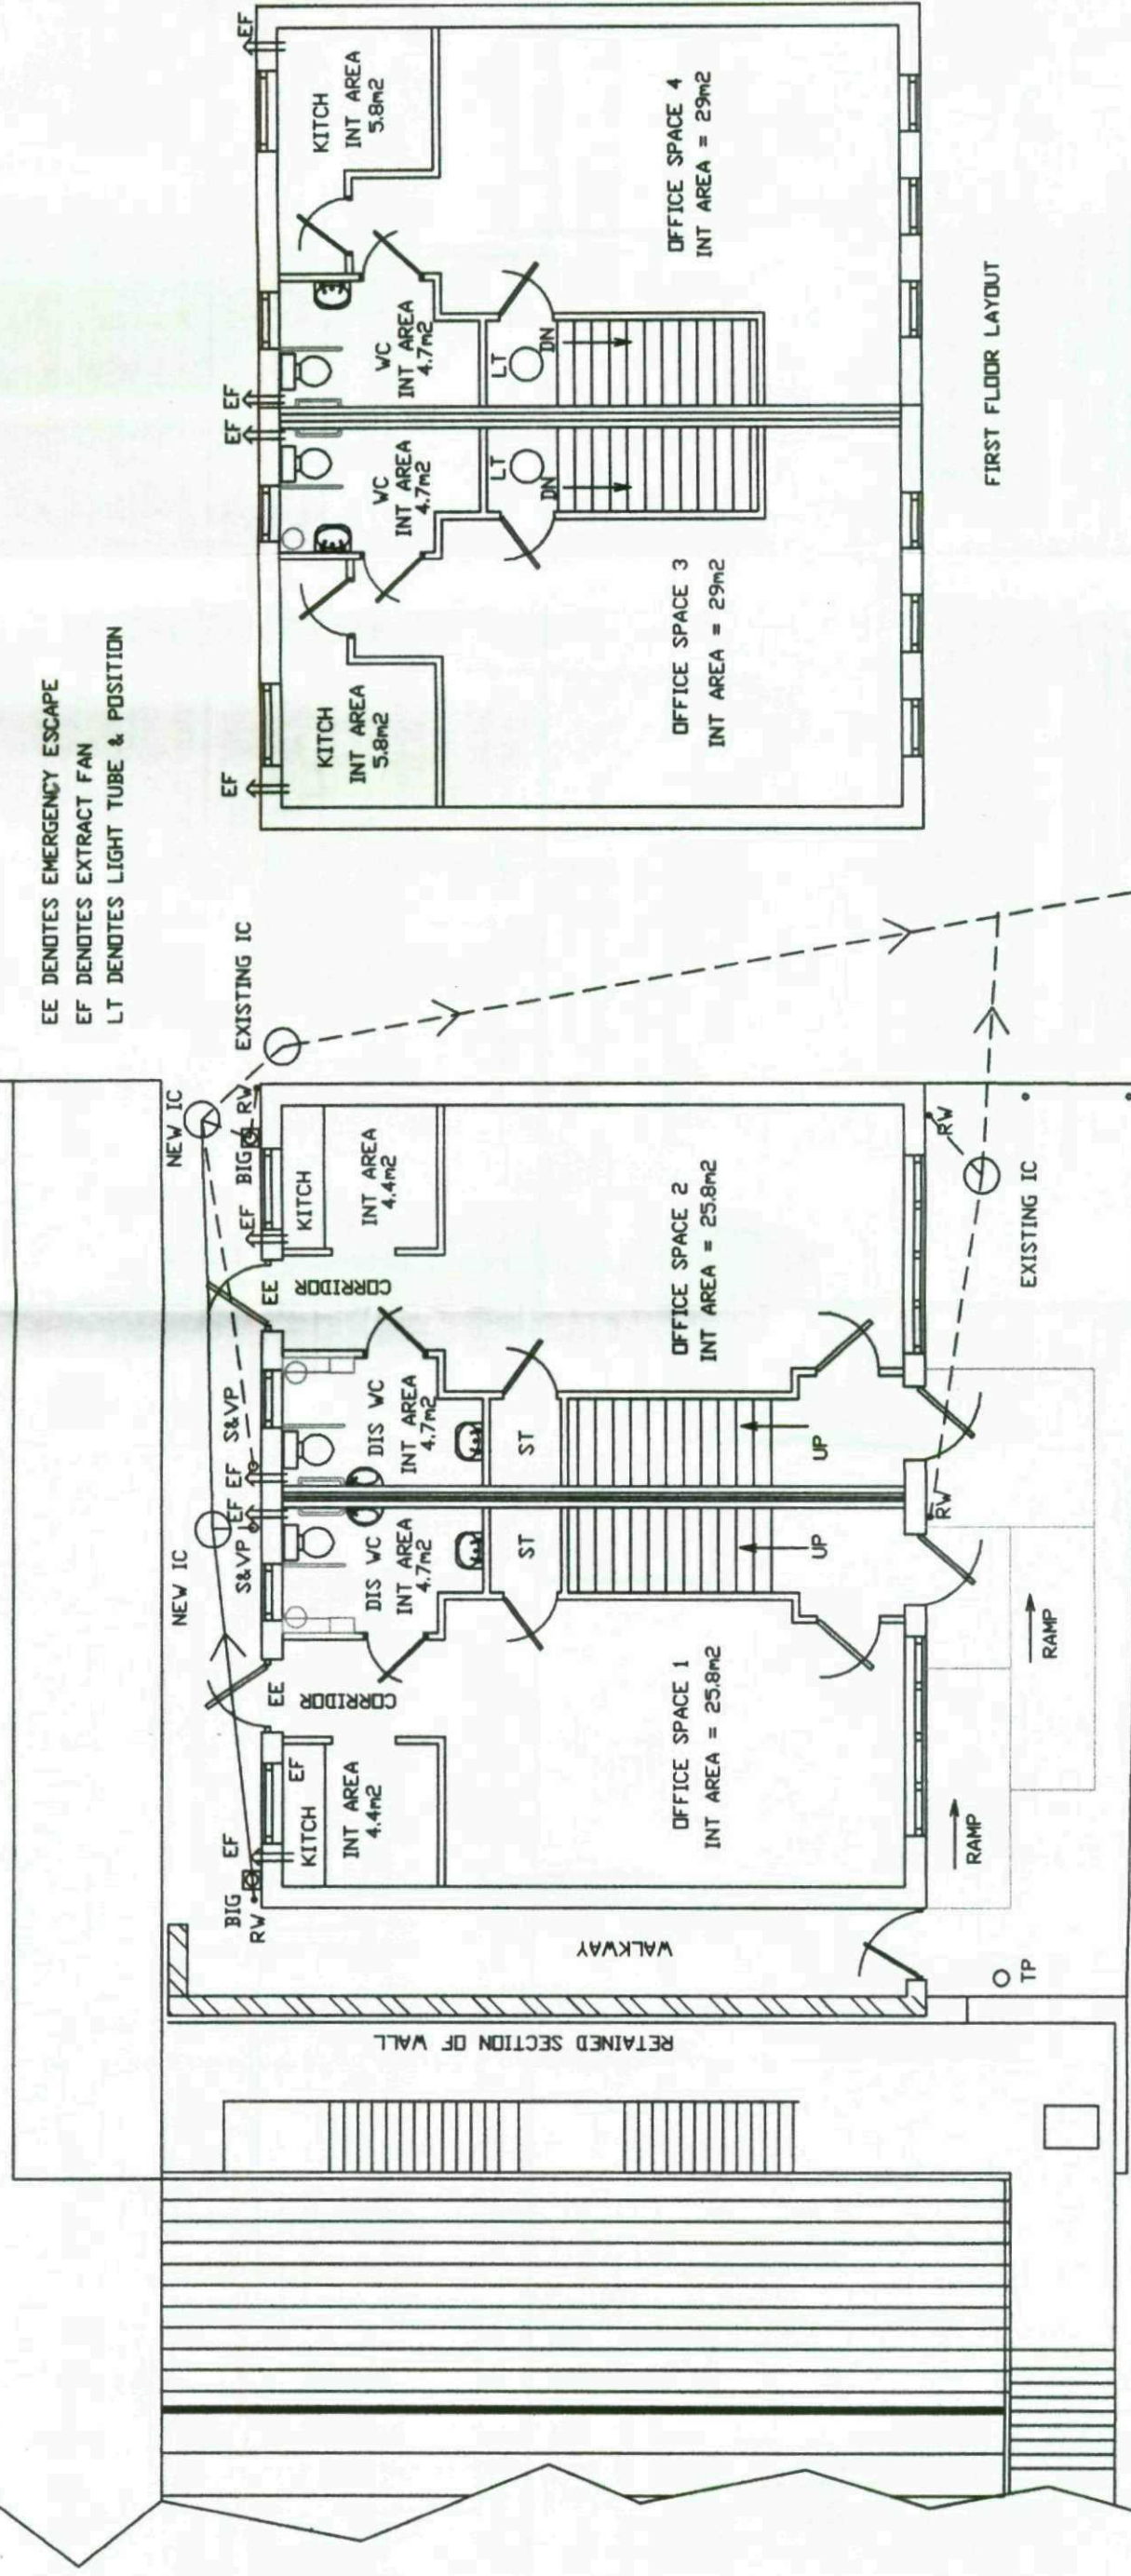

OUTLINE OF LOCKY'S
FITNESS STUDIO

GROUND FLOOR LAYOUT

FIRST FLOOR LAYOUT

EXISTING LAYOUT
OF DRAIN RUN

CLIENT
LA CONSTRUCTION
& PROPERTY MANAGEMENT LTD
WOMBWELL

TITLE
PROPOSED GROUND & FIRST FLOOR LAYOUTS

Quill
ARCHITECTURE ©

THIS DRAWING IS COPYRIGHT AND MUST NOT BE USED OR
DISCLOSED IN ANY WAY EXCEPT WHERE AUTHORIZED IN
WRITING BY QUILL ARCHITECTURE.


TELEPHONE (01226) 755446 REG No 5210984

SCALE 1 : 100 DRAWN AD
DATE 27/01/11 REV
DRG No CAD/QA/1103


DO NOT SCALE DRAWING

ALL DIMENSIONS IN MILLIMETRES

IF IN DOUBT ASK

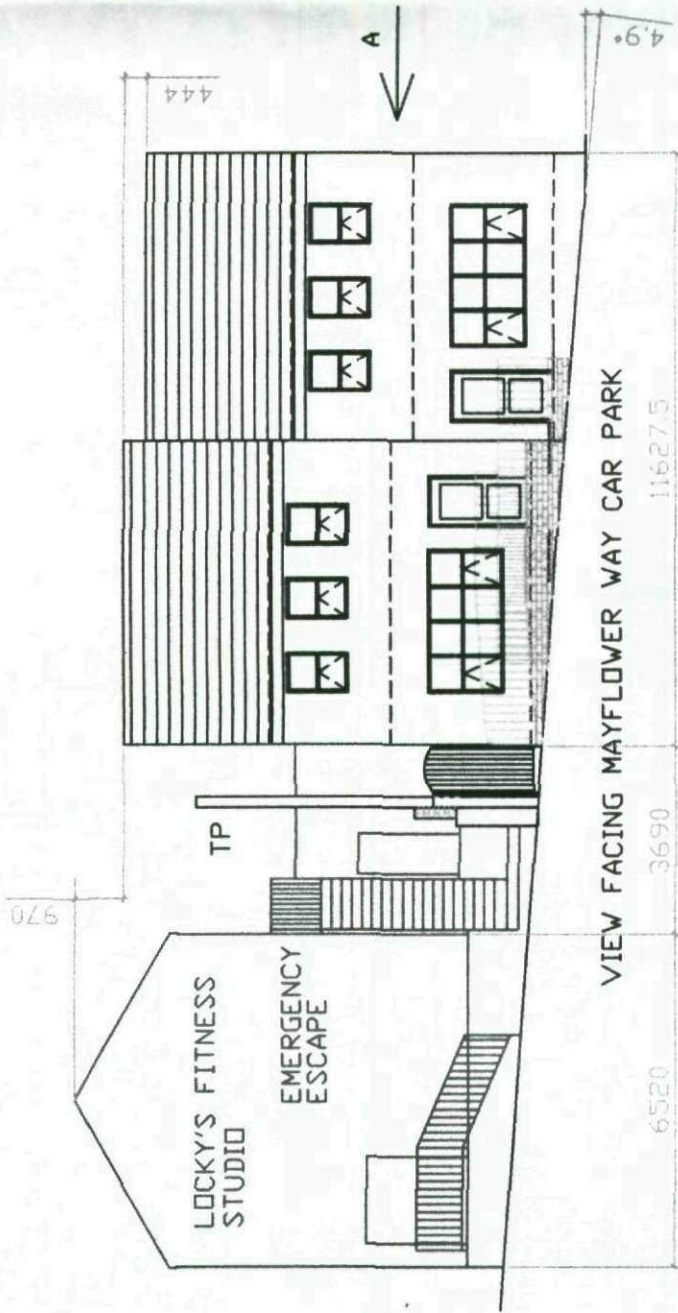

VIEW ON ARROW B
REAR ELEVATION VIEWED FROM FOULSTONE ROW

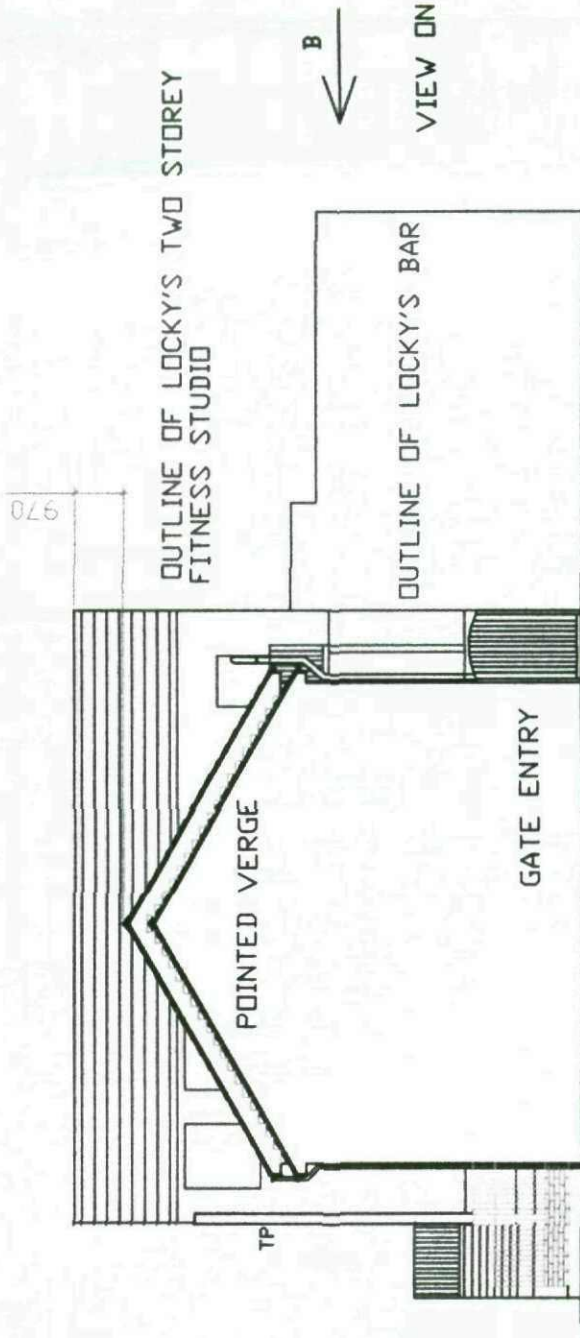

VIEW ON ARROW A (FACING CHAPELFIELD MEDICAL CENTRE)

CLIENT
LA CONSTRUCTION
& PROPERTY MANAGEMENT LTD
WOMBWELL

TITLE
RELATIONSHIP OF PROPOSED OFFICES TO EXISTING
BUILDINGS DIRECTLY ADJACENT AND ENCOMPASSING
PART OF THE SITE

Quill
ARCHITECTURE[©]

THIS DRAWING IS COPYRIGHT AND MUST NOT BE USED OR
DISCLOSED IN ANY WAY EXCEPT WHERE AUTHORIZED IN
WRITING BY QUILL ARCHITECTURE.
TELEPHONE (01226) 755446 REG No 5210984

SCALE	1 : 150	DRAWN	AD
DATE	27/01/11	REV	
DRG No CAD/QA/1104			