
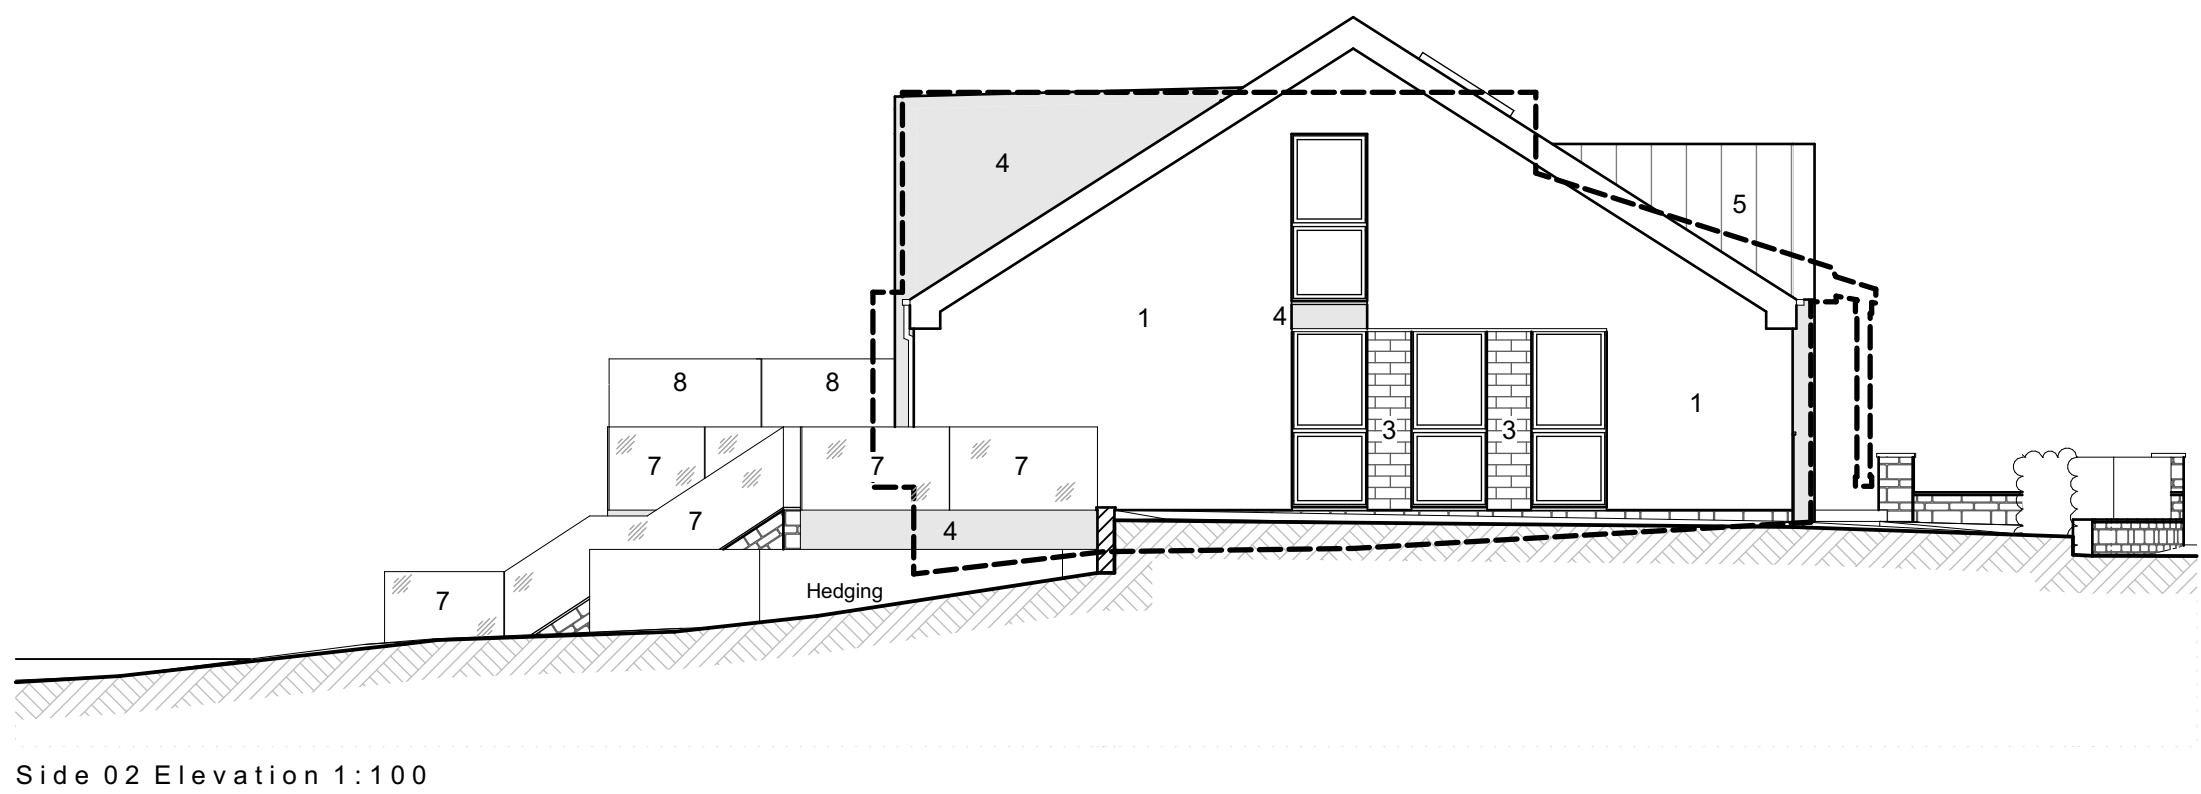
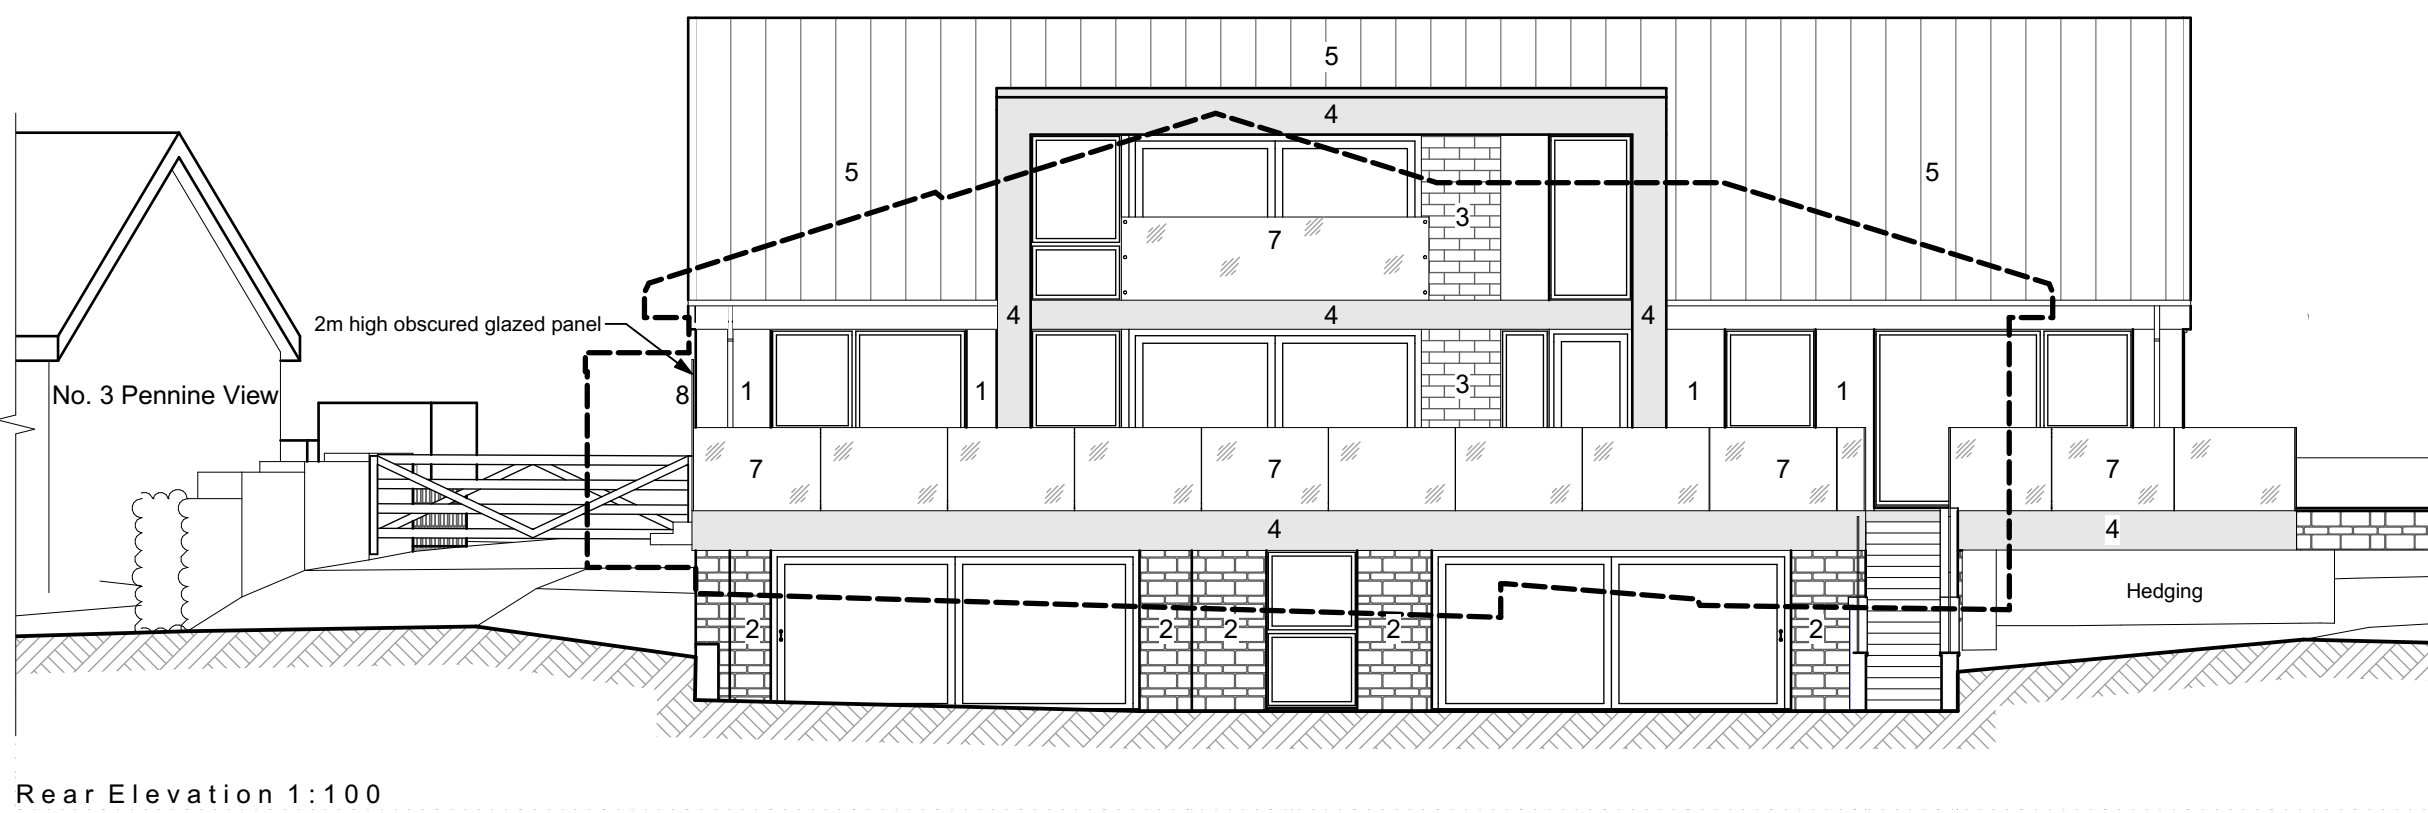
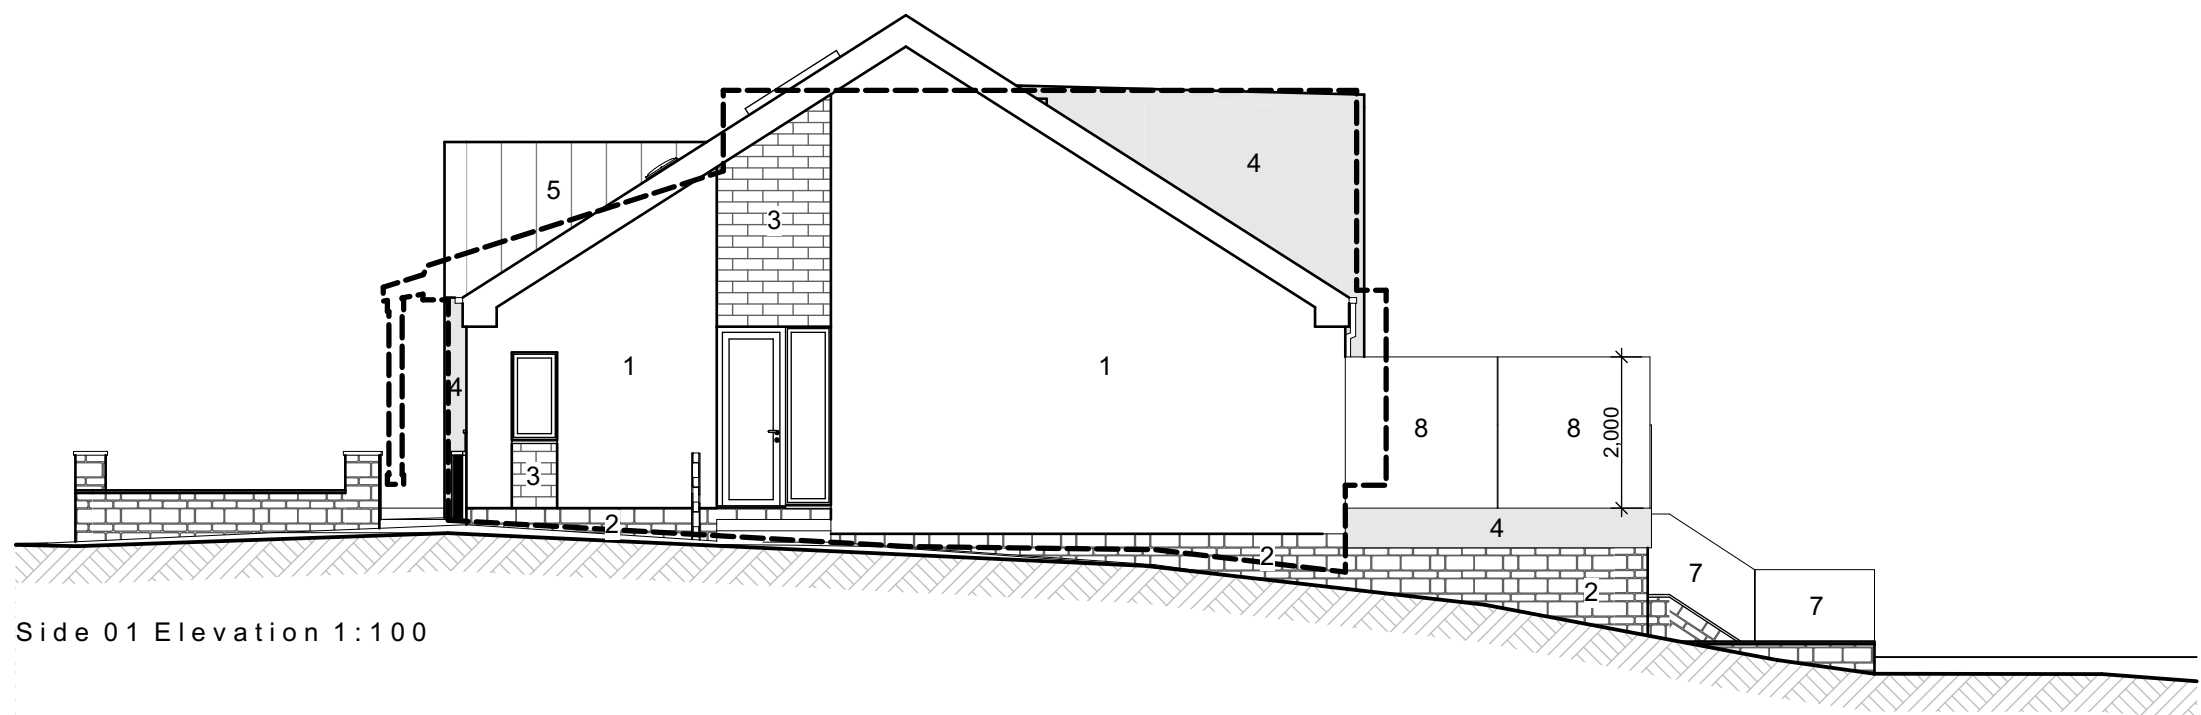


Contractor must verify all dimensions on site before commencing any work or shop drawings. If this drawing exceeds the quantities taken in any way, the building designers are to be informed before the work is initiated. Only figured dimensions to be taken from this drawing. Do not scale off this drawing. Drawing based on Ordnance Survey and/or existing record drawings - design and drawing content subject to Site Survey, Structural Survey, Site Investigations, Planning and Statutory Requirements and Approvals. All drainage layouts are schematic and invert levels must be established prior to construction.

Material Key:

1. White through colour render.
2. Grey stonework.
3. Buff stonework.
4. Black aluminium.
5. Grey metal deck roof.
6. Rooflight.
7. Glass balustrade.
8. Obscure glazing panel.

Note:
All black soffits and fascias.
All black gutters and rainwater pipes.
All black windows and doors.

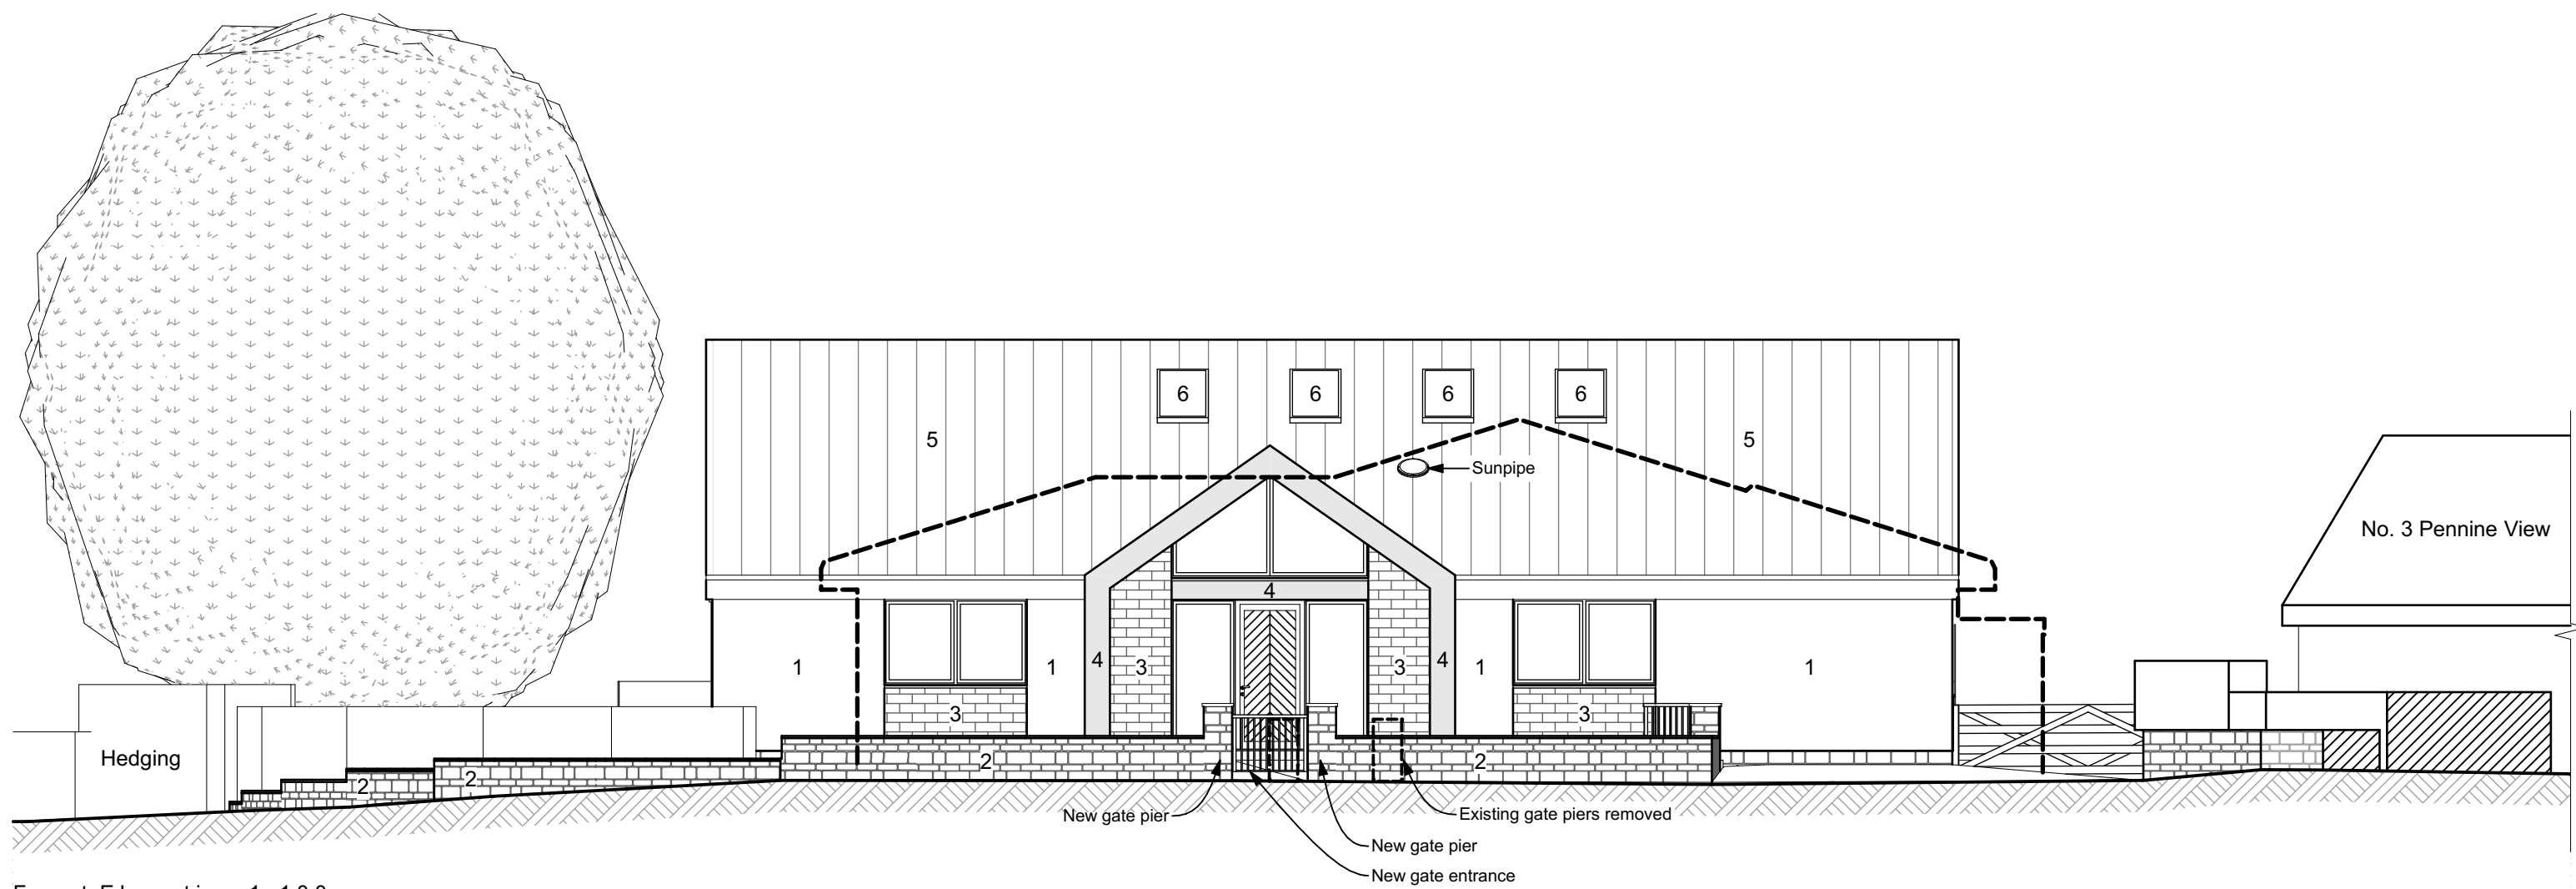

Rev A 06/03/2018 Added 2m high obscure glazing screen to Side 01 Elevation as per planners request. NP

Project Status:	PLANNING ONLY
ita transform architects... Defining problems with beautiful solutions...	
4 Rushmead Court, Ossett, WF5 0NZ tel: 01924 275 594 web: www.transformarchitects.co.uk email: info@transformarchitects.co.uk	
Project Address:	1 Penine View Barnsley S75 5AT
Client:	Mr & Mrs Woodcock
Drawing Title:	Proposed Elevations A1
Scale:	1:100
Date:	19.12.2017
Drawn By:	MNB
Drawing Number:	T953 - PL05
Revision:	Rev A