


Existing Front Elevation


Existing Side Elevation

Existing Rear Elevation

Existing Side Elevation (Through Adjoining)

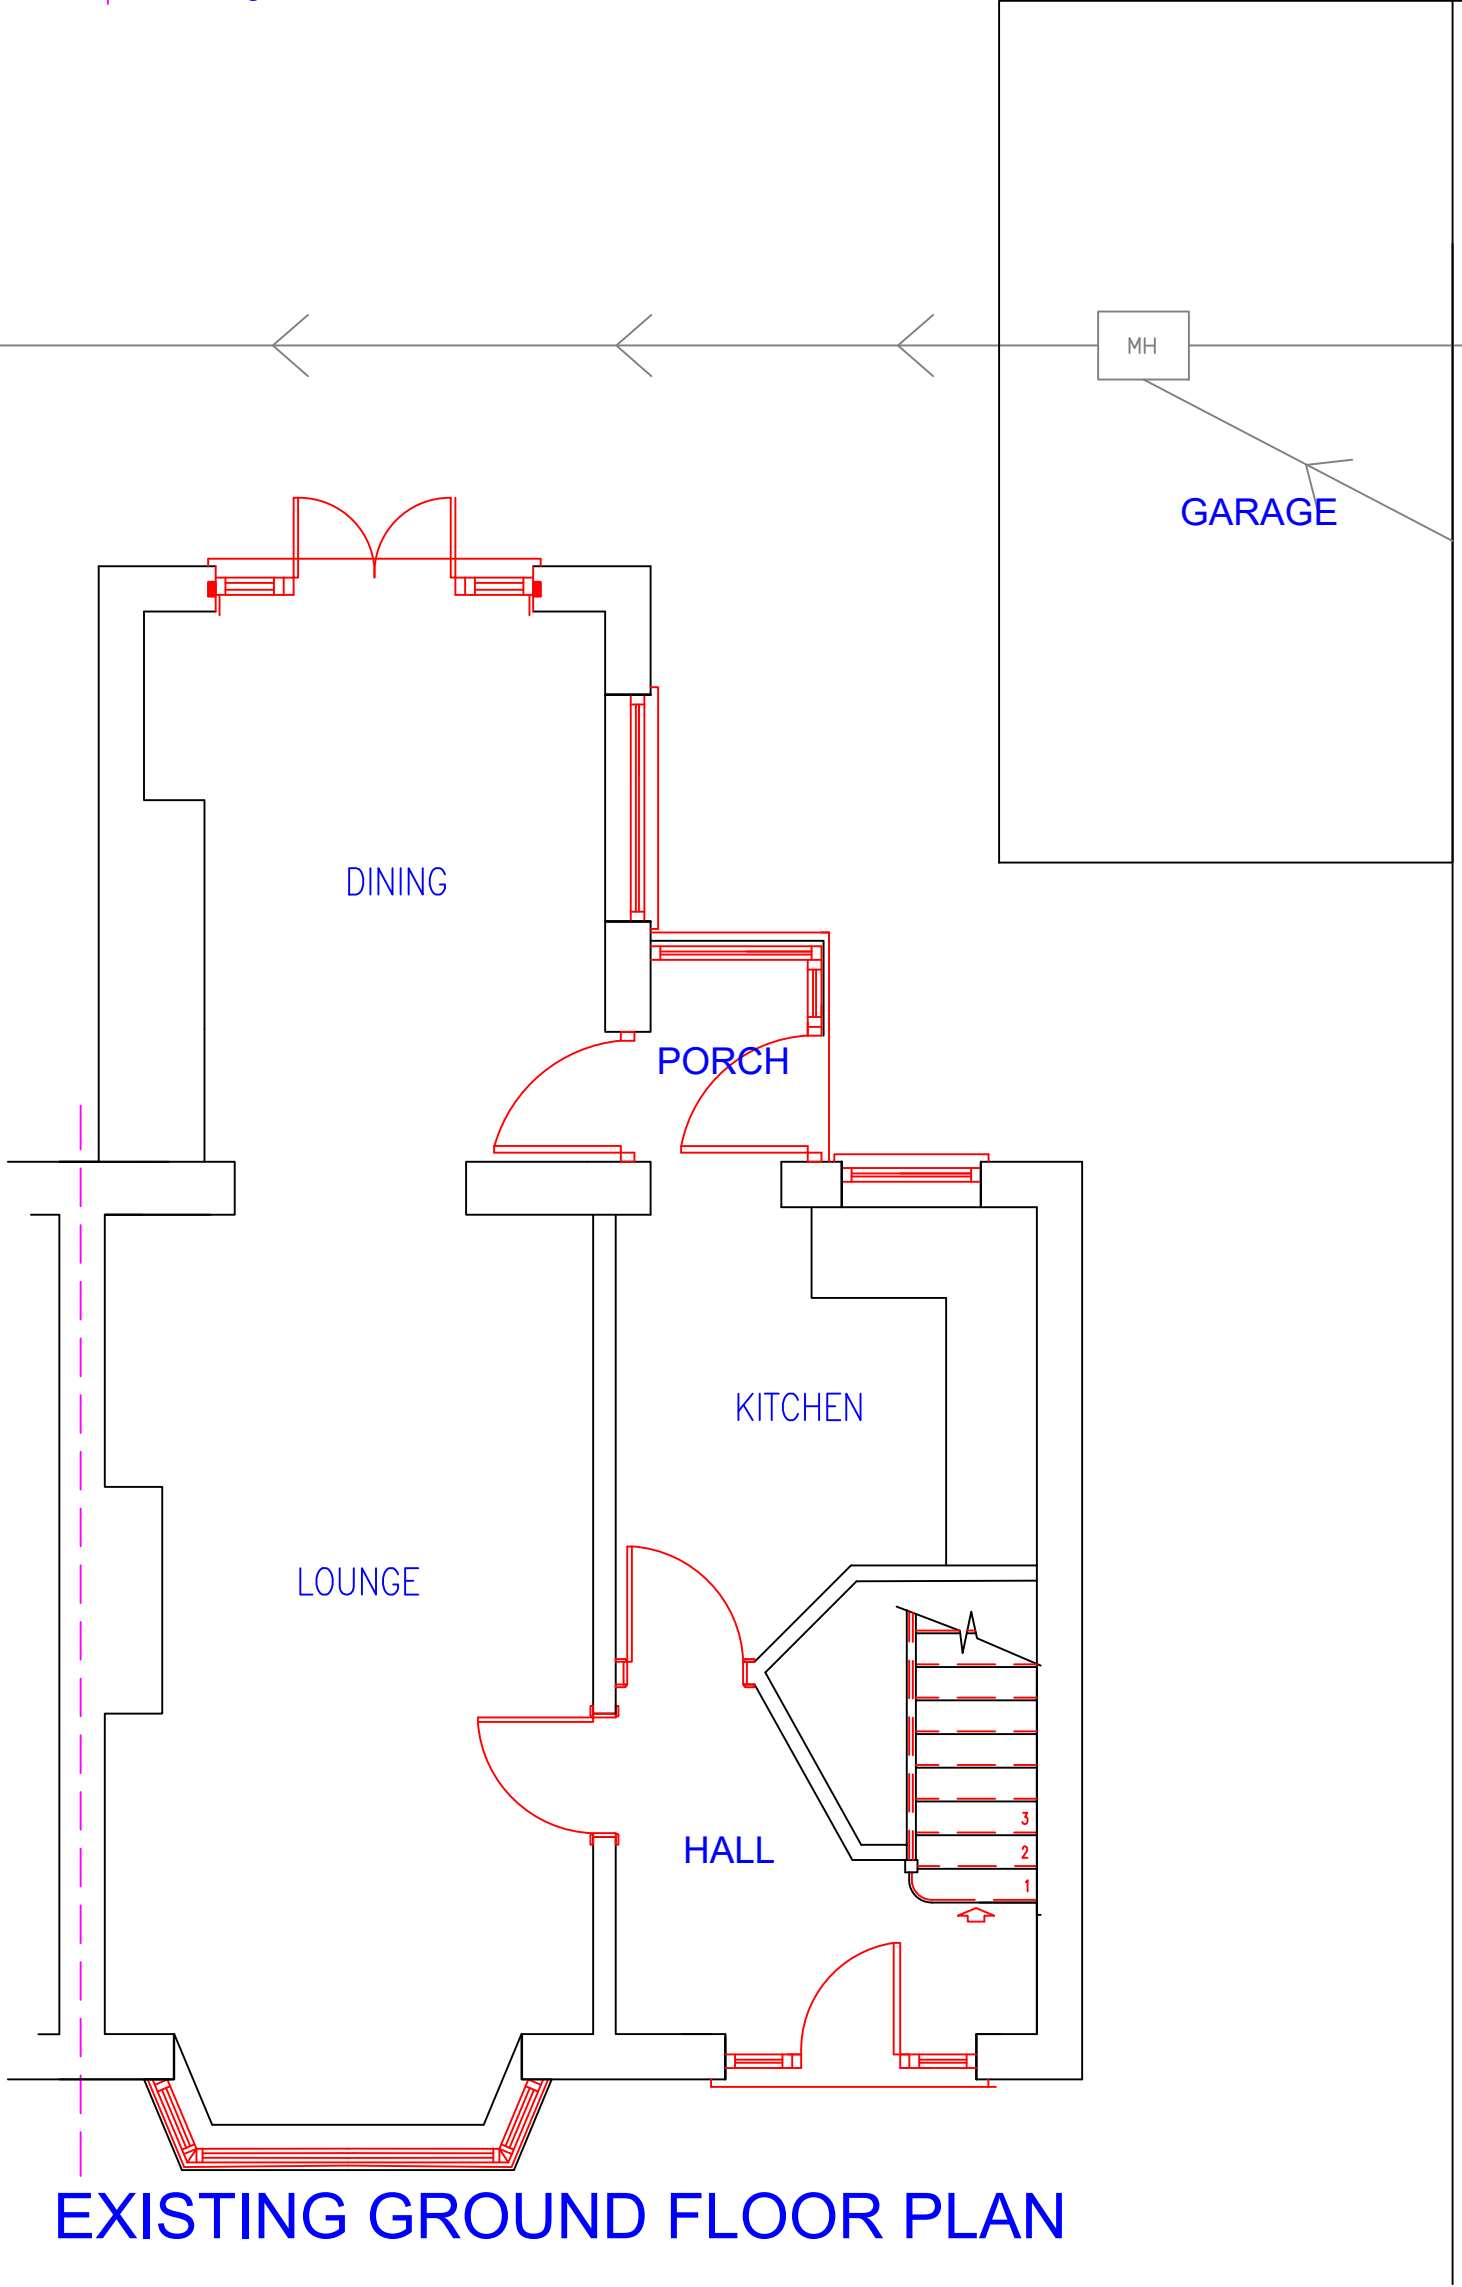


EXISTING GROUND FLOOR PLAN

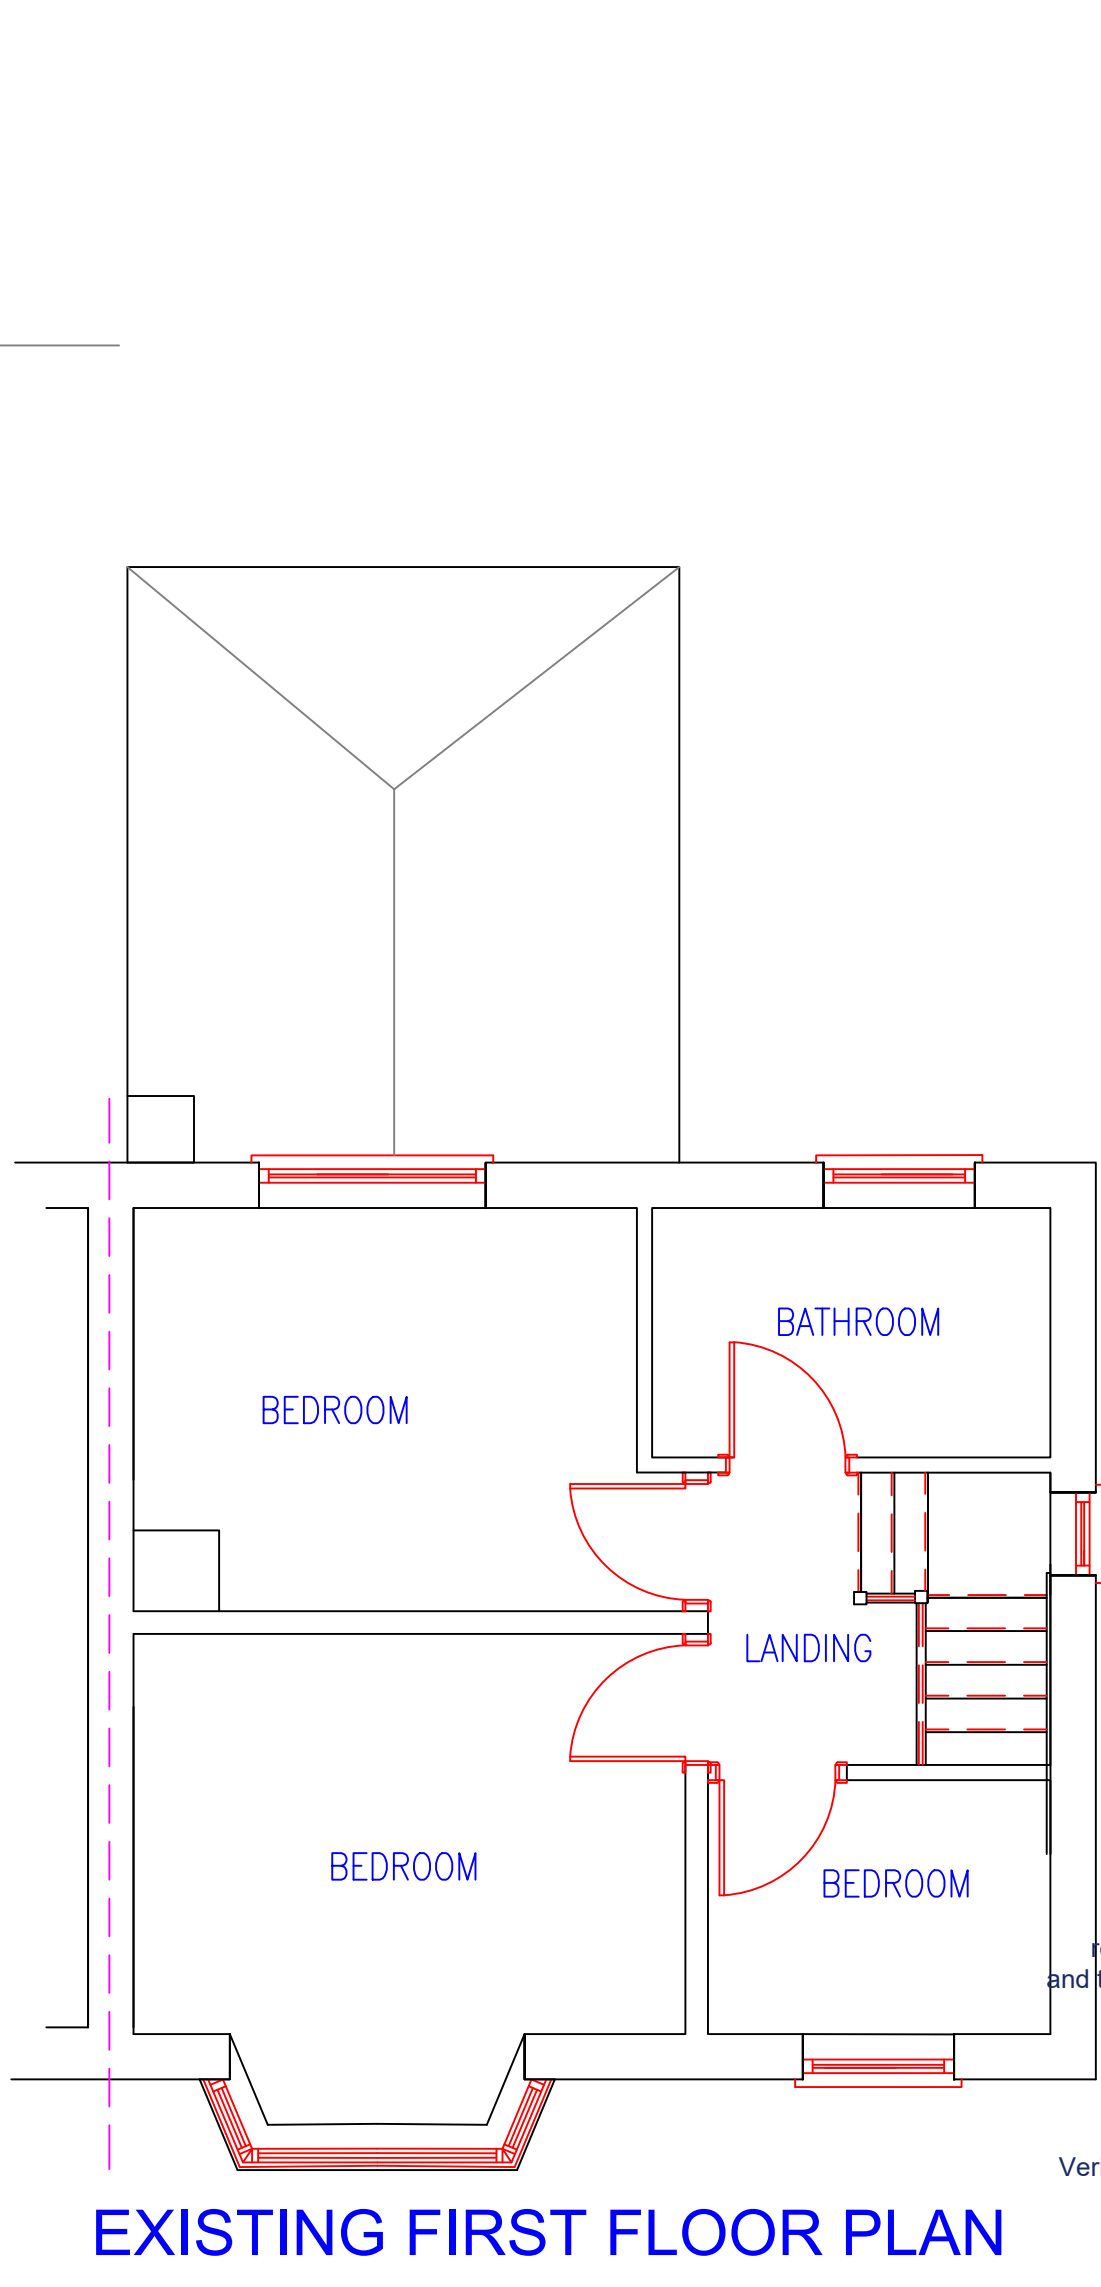

EXISTING FIRST FLOOR PLAN



Existing Site/Roof Plan 1:200

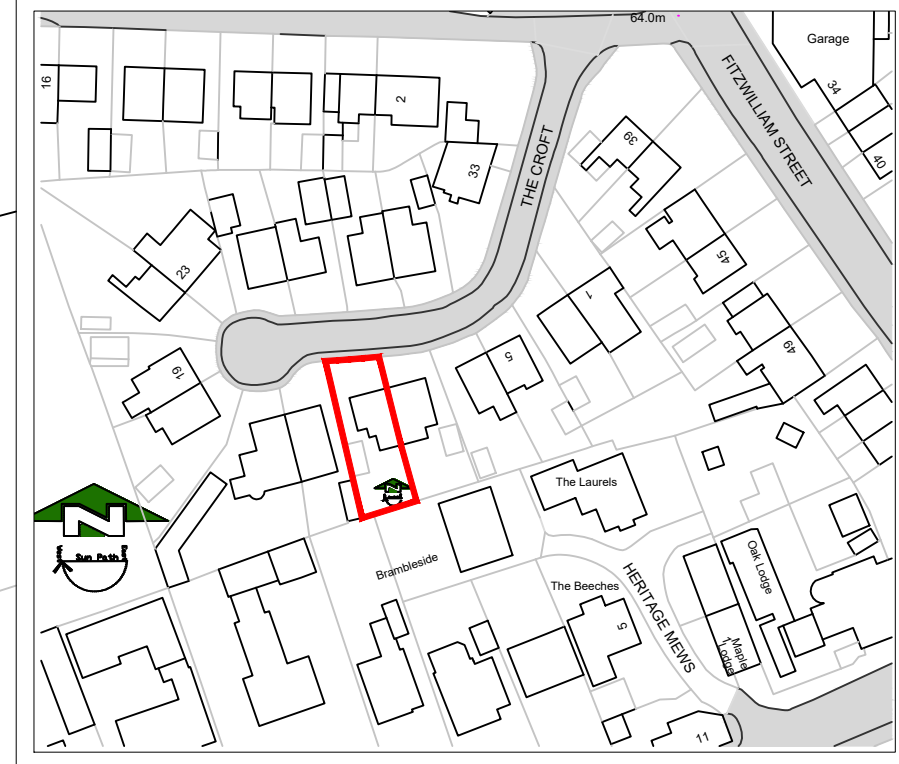

Existing Location Plan 1:1250

 **Chartered Building Consultancy**

Professionalism and Integrity in Construction

All work to be carried out in accordance with the requirements of the Building Regulations, Water Authority and the Construction (Design and Management) Regulations currently in force.

Do not scale from this drawing. Architect to be notified of any discrepancies.

Verify relevant dimensions on site before commencing work or preparing shop drawings.

Rev:	ISSUE	Description:	By:	Date:
Rev A-Z	ISSUES	Rev A-Z (PA) - Planning Application (BC) - Building Control Application (P) - Preliminary (IC) - For Information/Comments (A) - For Approval (C) - For Construction	(1) - For Tender	
 ARCHITECTURAL DESIGN & BUILDING CONSULTANTS				
Website: www.kudosarchitecture.co.uk Email: info@kudosarchitecture.co.uk Mob: 07890 515 857 - Tel: 01709 380 947				
Project: Proposed Side and Rear Extensions at: 11 The Croft, Elsecar, Barnsley, S74 8EB				
Drawing: Existing Floor Plans and Elevations				
Client: Mr and Mrs Stump				
COPYRIGHT - This drawing is subject to copyright and cannot be reproduced without the permission of the producer. ©				
Scales: 1:50 & 1:100 @ A2			Date: January 2019	
Drawing Number: 11TC-01			Revision: -	Drawn by: CAG