



FRONT ELEVATION



VISIBLE SIDE ELEVATION



REAR ELEVATION

MATERIALS

1.00 Roof

- 1.01 Grey roof tiles
- 1.02 White UPVC fascias and soffits
- 1.03 Black UPVC rainwater goods

2.00 Walls

- 2.01 Red brick - Ibstock Mercia Antique
- 2.02 Red brick - Ibstock Ivanouie Katrina
- 2.03 Smooth red headers
- 2.04 Art stone cills

3.00 Windows & doors


- 3.01 White UPVC windows
- 3.02 GRP faced composite door - Mix of finished colours: Dulux Red 99RR07/325, Dulux Blue 50BB08/171, Dulux Green 30GY09/171
- 3.03 White UPVC french doors
- 3.04 White garage doors

4.00 Miscellaneous

- 4.01 Timber canopy over entrance doors finished white with grey roof tiles

DO NOT SCALE FROM DRAWING

MICHAEL HYDE AND ASSOCIATES LIMITED
chartered architects

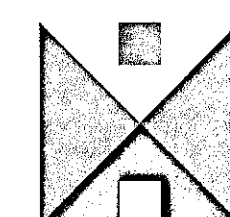

MANCHESTER ☐ SHEFFIELD ☒
S1 BARTON ARCADE LEOPOLD STREET
D E A N S G A T E
MANCHESTER M3 2BJ SHEFFIELD S1 2GY
TEL 0161 834 1018 TEL 0114 275 8665
FAX 0161 834 4758 FAX 0114 275 7751
Manchester@MHA Sheffield@MHA
architects.com architects.com


REV	DATE	DESCRIPTION	DRW	CHKD
PROJECT TITLE CYPRESS HEIGHTS, CARLTON ROAD BARNSLEY				
DRAWING TITLE ELEVATIONS TYPE E AND G - 2 STOREY HOUSES E 3BSP (88m²) AND G 3BSP (88m²)				
DRAWN / CHECKED AD / AD		DATE SEPT 2014	SCALE 1:50 @ A1	
JOB NO. 35C5		DRAWING 3-005	REVISIONS -	



FRONT ELEVATION



REAR ELEVATION

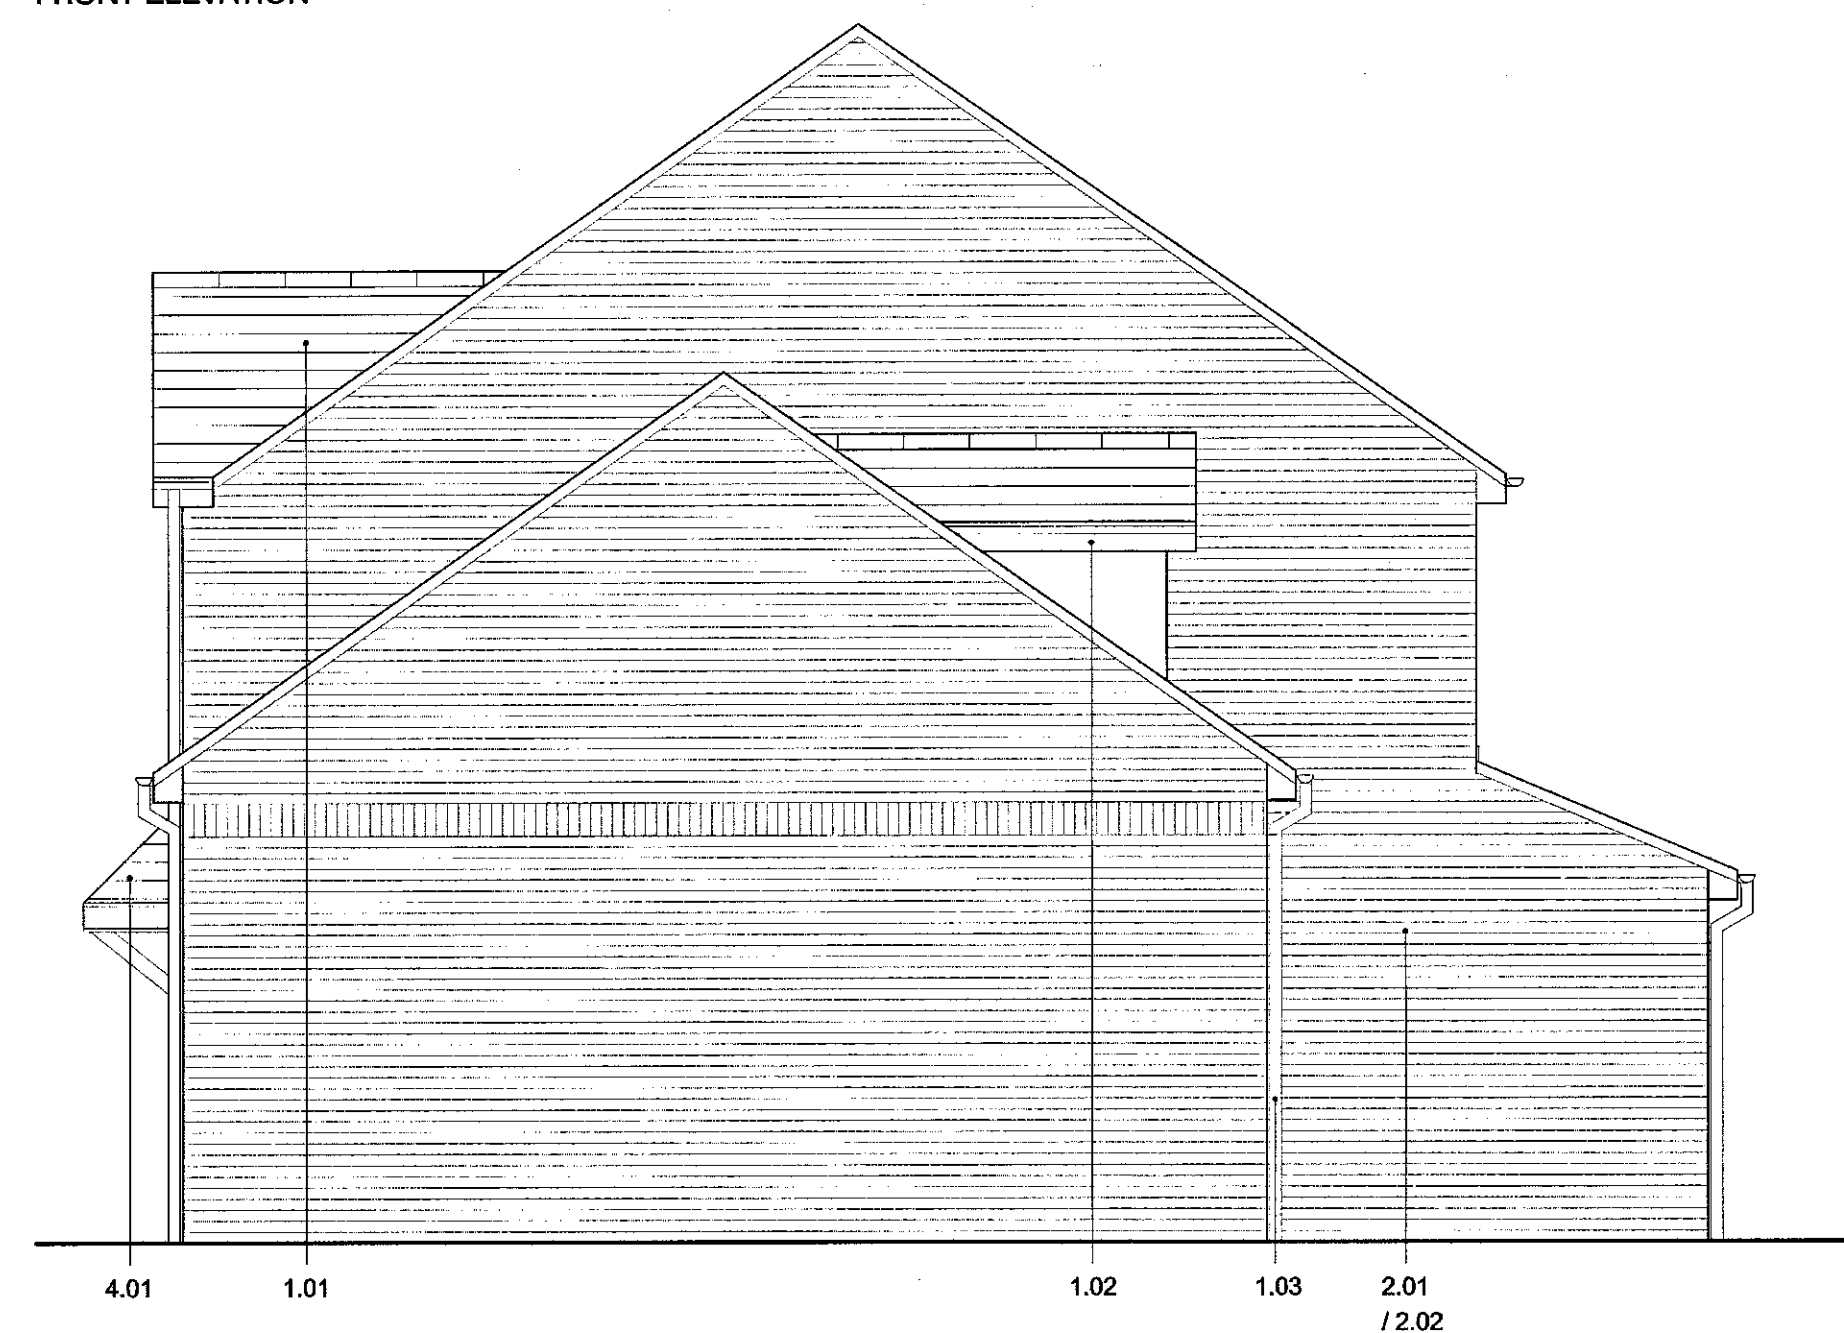

VISIBLE SIDE ELEVATION

MATERIALS

1.00 Roof

- 1.01 Grey roof tiles
- 1.02 White UPVC fascias and soffits
- 1.03 Black UPVC rainwater goods

2.00 Walls

- 2.01 Red brick - Ibstock Mercia Antique
- 2.02 Red brick - Ibstock Ivanoue Katrina
- 2.03 Smooth red headers
- 2.04 Art stone cills


3.00 Windows & doors

- 3.01 White UPVC windows
- 3.02 GRP faced composite door - Mix of finished colours: Dulux Red 99RR07/325, Dulux Blue 50BB08/171, Dulux Green 30GY09/171
- 3.03 White UPVC french doors
- 3.04 White garage doors
- 3.05 Dark grey roof lights, e.g Velux

4.00 Miscellaneous

- 4.01 Timber canopy over entrance doors finished white with grey roof tiles

MICHAEL HYDE AND ASSOCIATES LIMITED
chartered architects

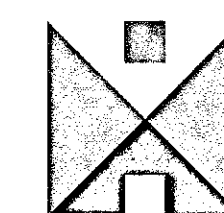

MANCHESTER ☐ SHEFFIELD ☒
51 BARTON ARCADE DEANSGATE
MANCHESTER M3 2BJ
TEL 0161 834 1018
FAX 0161 834 4798
Manchester@MHA architects.com

ALLIANCE HOUSE
LEOPOLD STREET
SHEFFIELD S1 2DY
TEL 0114 275 8866
FAX 0114 275 7751
Sheffield@MHA architects.com

REV	DATE	DESCRIPTION	DWN	CHKD
PROJECT TITLE CYPRESS HEIGHTS, CARLTON ROAD BARNESLEY				
DRAWING TITLE ELEVATIONS - TYPE A - 2 STOREY HOUSE 3B5P (117m ²) WITH INTEGRAL GARAGE (20m ²)				
DRAWN / CHECKED AD / AD	DATE SEPT 2014	SCALE 1:50 @ A2		
JOB NO 3SC5	DRAWING 3-001	REVISONS		


DO NOT SCALE FROM DRAWING



FRONT ELEVATION



REAR ELEVATION

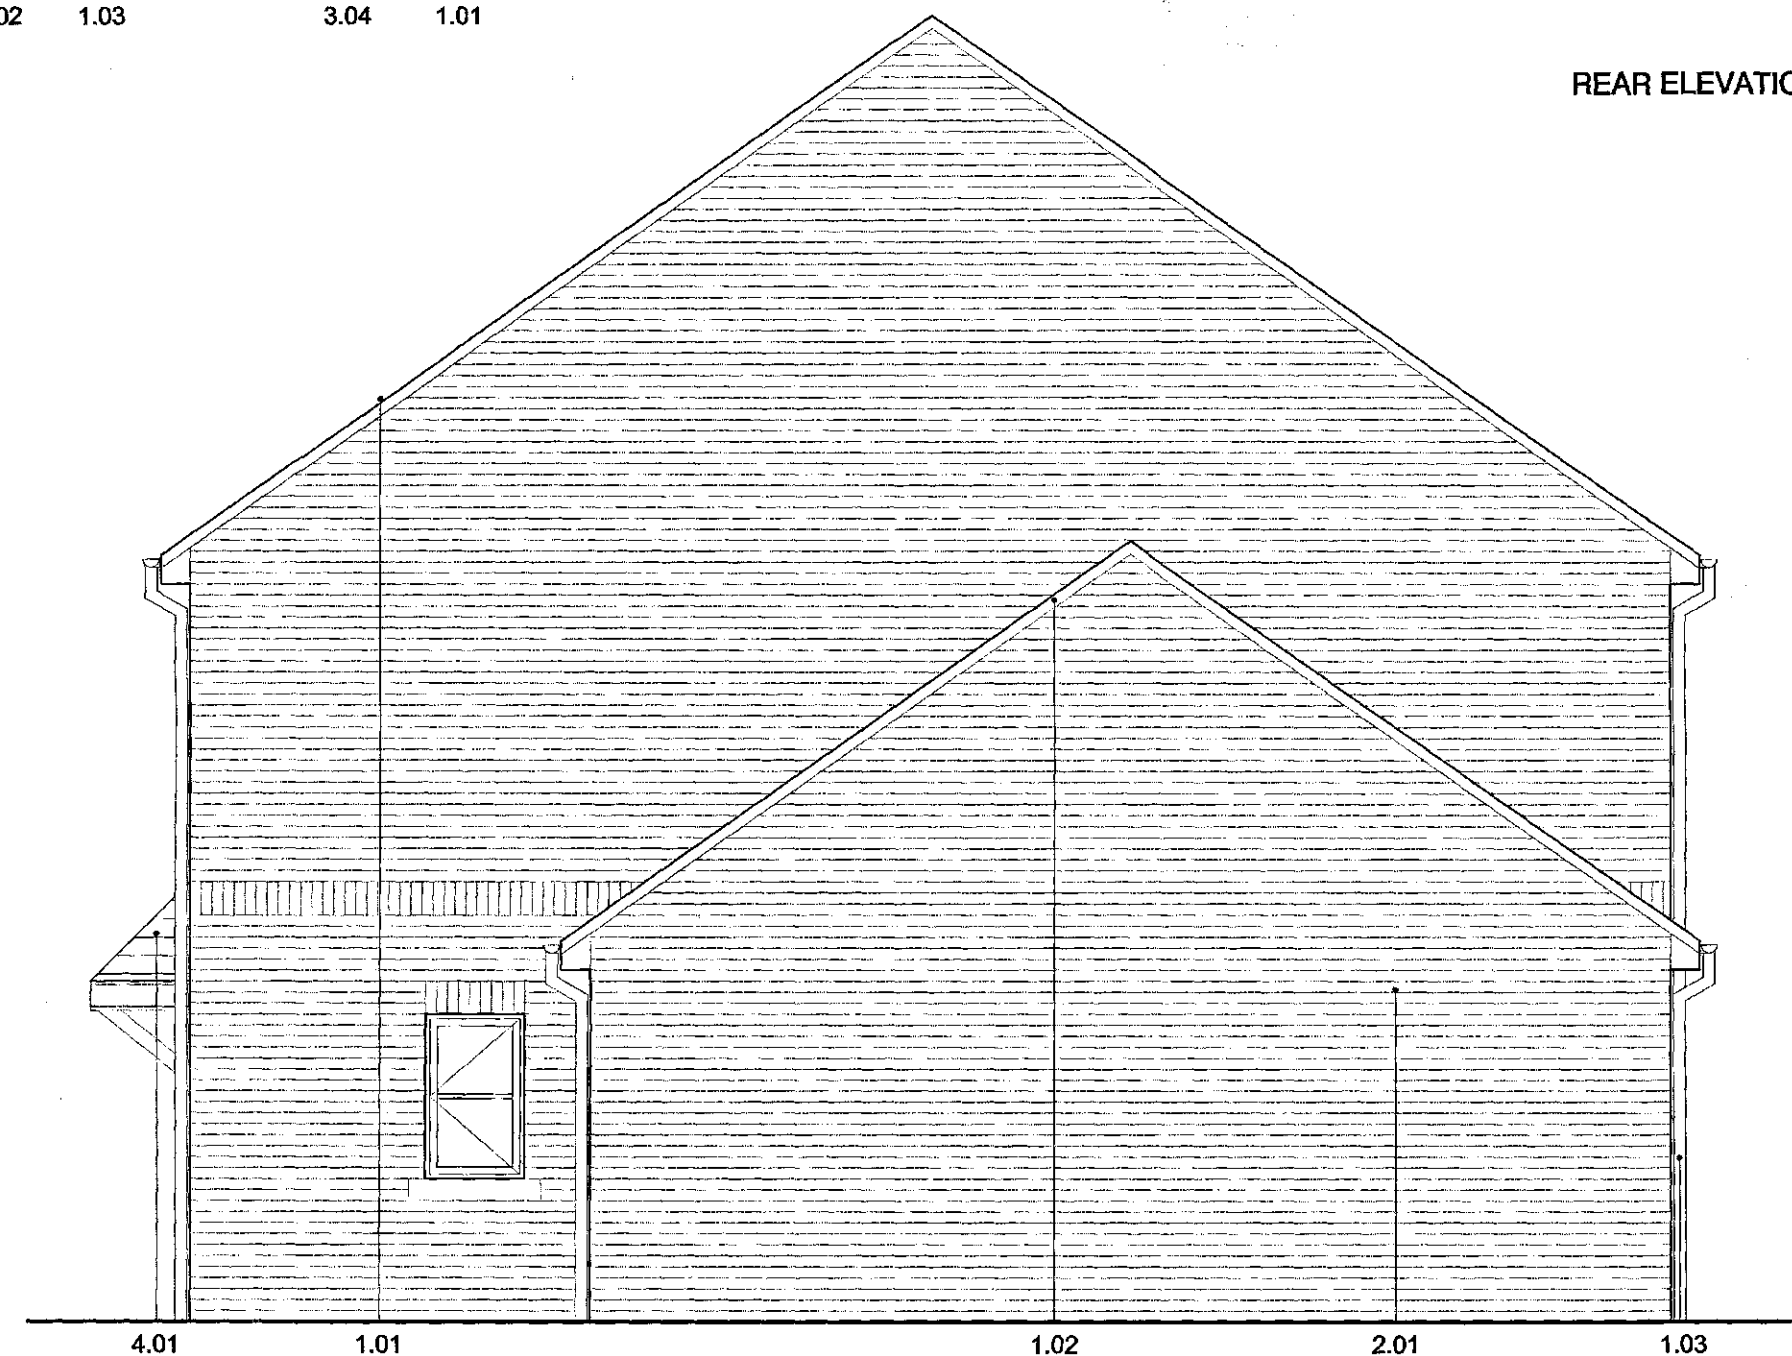

VISIBLE SIDE ELEVATION

MATERIALS

1.00 Roof

- 1.01 Grey roof tiles
- 1.02 White UPVC fascias and soffits
- 1.03 Black UPVC rainwater goods

2.00 Walls

- 2.01 Red brick - Ibstock Mercia Antique
- 2.02 Red brick - Ibstock Ivanoue Katrina
- 2.03 Smooth red headers
- 2.04 Art stone cills

3.00 Windows & doors


- 3.01 White UPVC windows
- 3.02 GRP faced composite door - Mix of finished colours: Dulux Red 99RR07/325, Dulux Blue 50BB08/171, Dulux Green 30GY09/171
- 3.03 White UPVC french doors
- 3.04 White garage doors
- 3.05 Dark grey roof lights, e.g Velux

4.00 Miscellaneous

- 4.01 Timber canopy over entrance doors finished white with grey roof tiles

DO NOT SCALE FROM DRAWING

MICHAEL HYDE AND ASSOCIATES LIMITED
chartered architects

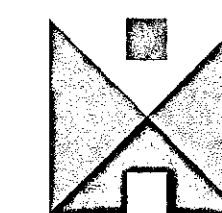

MANCHESTER ☐ SHEFFIELD ☒

51 BARTON ARCADE DEANSGATE MANCHESTER M3 2BJ
TEL 0161 834 1018 FAX 0161 834 4788
Manchester@MHA architects.com

ALLIANCE HOUSE LEOPOLD STREET SHEFFIELD S1 2GY
TEL 0114 275 9665 FAX 0114 275 7751
Sheffield@MHA architects.com

REV	DATE	DESCRIPTION	DRW	CHKD
PROJECT TITLE				
CYPRESS HEIGHTS, CARLTON ROAD BARNLEY				
DRAWING TITLE				
ELEVATIONS - TYPE B - 2 STOREY HOUSE 3B5P (99m ²) WITH INTEGRAL GARAGE (20m ²)				
DRAWN/CHECKED	DATE	SCALE		
AD / AD	SEPT 2014	1:50 @ A2		
JOB No	DRAWING	REVISIONS		
3SC5	3-002			



VISIBLE SIDE ELEVATION



FRONT ELEVATION

REAR ELEVATION

MATERIALS

1.00 Roof

- 1.01 Grey roof tiles
- 1.02 White UPVC fascias and soffits
- 1.03 Black UPVC rainwater goods

2.00 Walls

- 2.01 Red brick - Ibstock Mercia Antique
- 2.02 Red brick - Ibstock Ivanhoe Katrina
- 2.03 Smooth red headers
- 2.04 Art stone cills


3.00 Windows & doors

- 3.01 White UPVC windows
- 3.02 GRP faced composite door - Mix of finished colours: Dulux Red 99RR07/325, Dulux Blue 50BB08/171, Dulux Green 30GY09/171
- 3.03 White UPVC french doors
- 3.04 White garage doors

4.00 Miscellaneous

- 4.01 Timber canopy over entrance doors finished white with grey roof tiles

MICHAEL HYDE AND ASSOCIATES LIMITED chartered architects

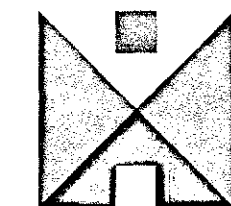


MANCHESTER ☐ SHEFFIELD ☒

S1 BARTON ARCADE
DEANSGATE
MANCHESTER M3 2BJ
TEL 0161 834 1018
FAX 0161 834 4798
Manchester@MHA
architects.com

ALLIANCE HOUSE
LEOFOLD STREET
SHEFFIELD S1 2DY
TEL 0114 275 9656
FAX 0114 275 7751
Sheffield@MHA
architects.com

REV	DATE	DESCRIPTION	DRN	CRD
PROJECT TITLE				
CYPRESS HEIGHTS, CARLTON ROAD BARNSELY				
DRAWING TITLE				
ELEVATIONS TYPE C - 2 STOREY HOUSE 3B5P (99m ²)				
DRAWN / CHECKED		DATE	SCALE	
AD / AD		AUG 2014	1:50 @ A2	
JOB NO		DRAWING	REVISIONS	
3SC5		3-003	-	


DO NOT SCALE FROM DRAWING

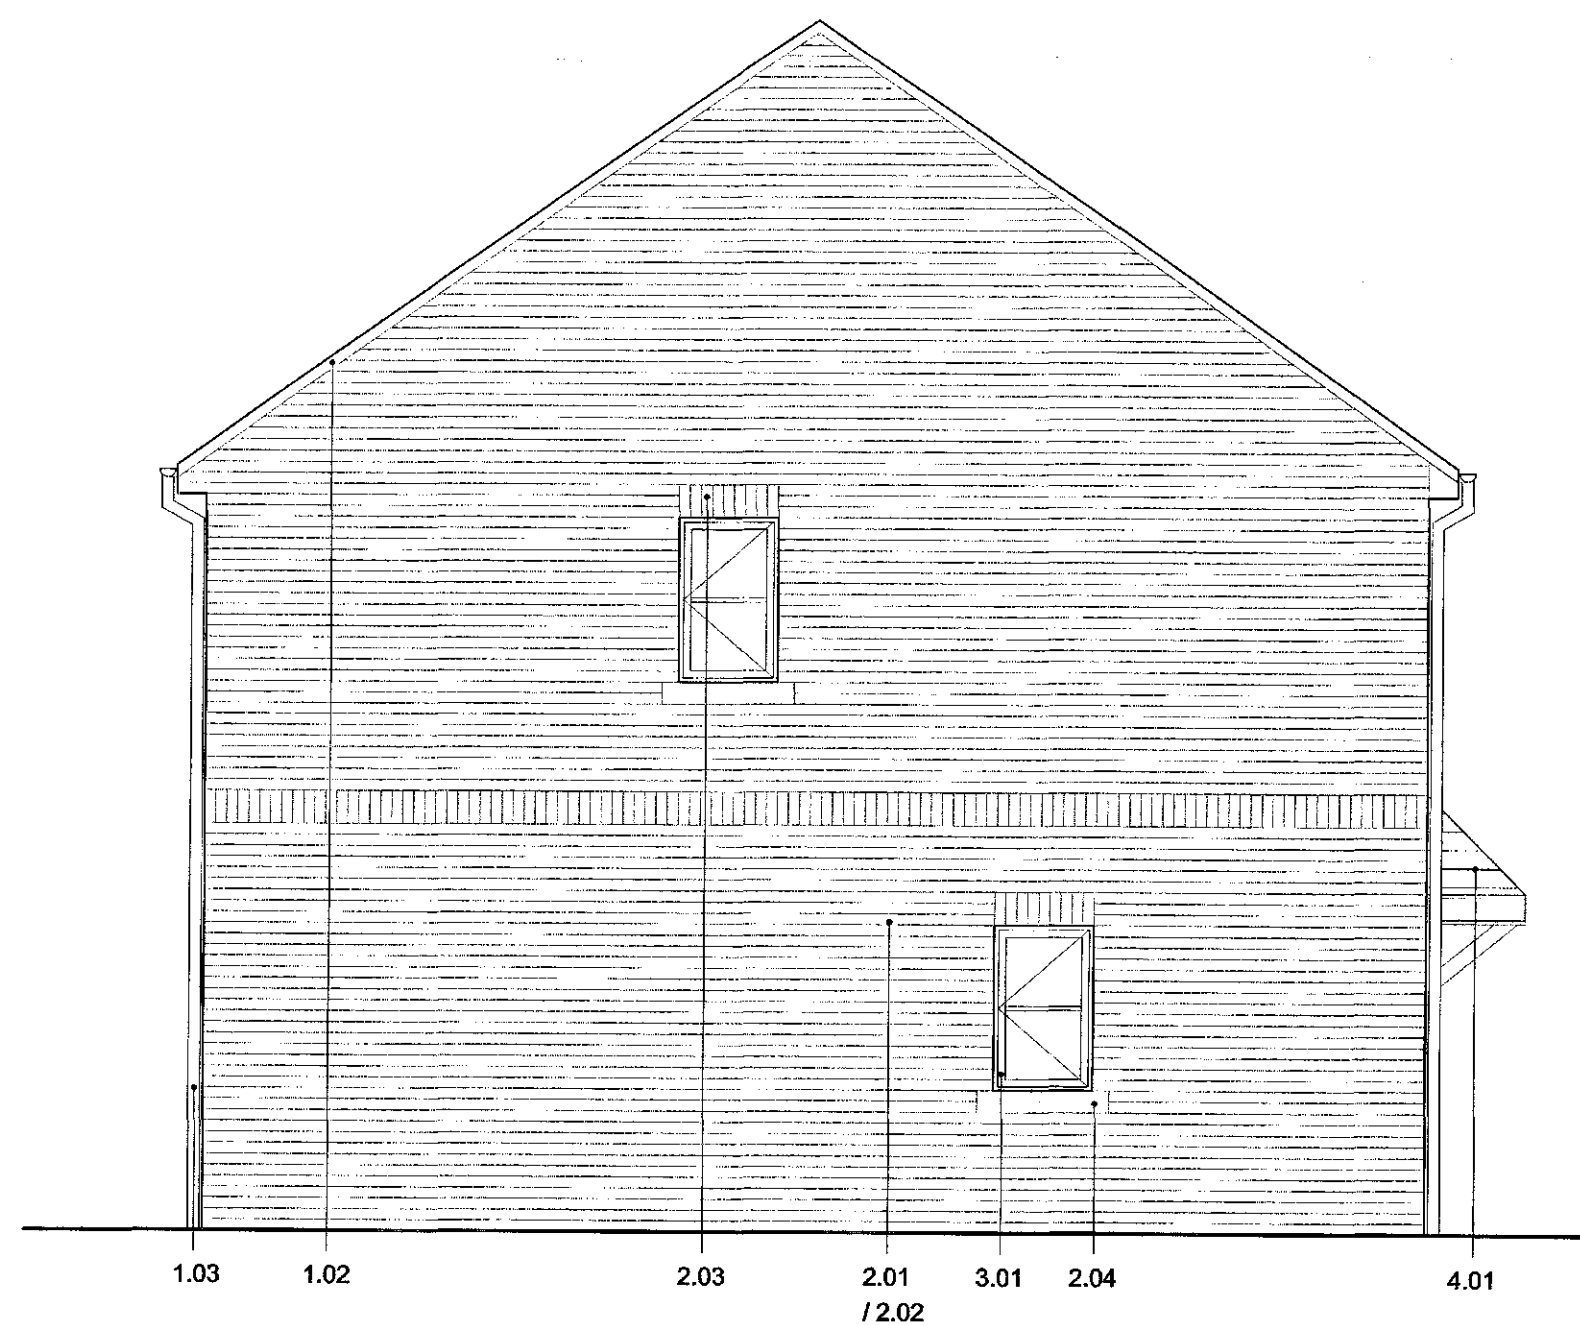

VISIBLE SIDE ELEVATION



FRONT ELEVATION

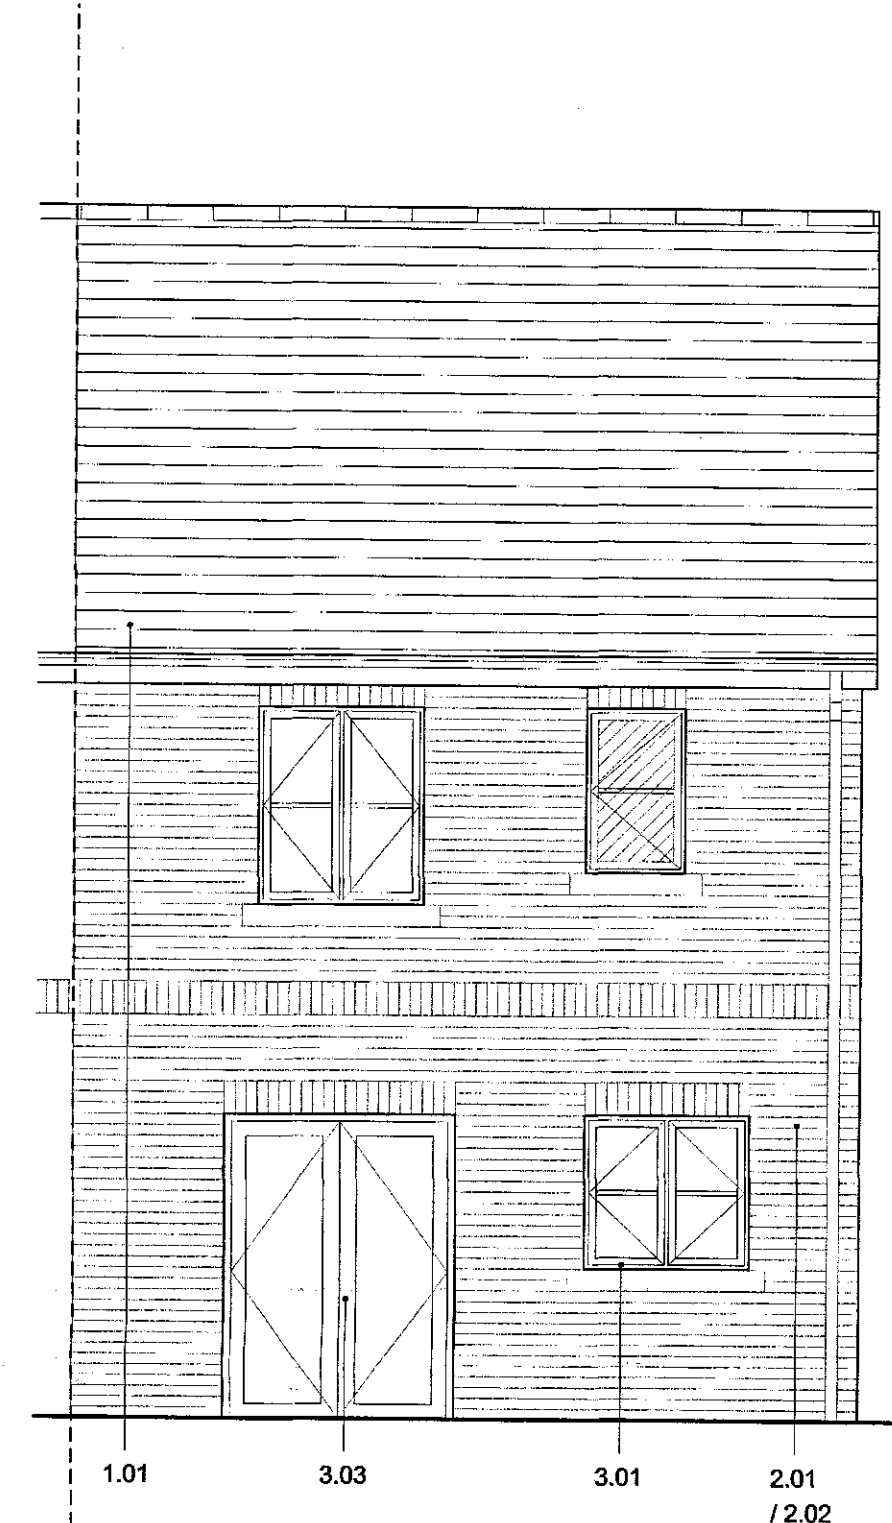

REAR ELEVATION

MATERIALS

1.00 Roof

- 1.01 Grey roof tiles
- 1.02 White UPVC fascias and soffits
- 1.03 Black UPVC rainwater goods

2.00 Walls

- 2.01 Red brick - Ibstock Mercia Antique
- 2.02 Red brick - Ibstock Ivanoue Katrina
- 2.03 Smooth red headers
- 2.04 Art stone cills


3.00 Windows & doors

- 3.01 White UPVC windows
- 3.02 GRP faced composite door - Mix of finished colours:
Dulux Red 99RR07/325, Dulux Blue 50BB08/171,
Dulux Green 30GY09/171
- 3.03 White UPVC french doors
- 3.04 White garage doors

4.00 Miscellaneous

- 4.01 Timber canopy over entrance doors finished white
with grey roof tiles

MICHAEL HYDE AND ASSOCIATES LIMITED
chartered architects

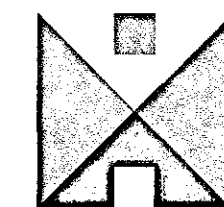

MANCHESTER ■ SHEFFIELD ■
S1 BARTON ARCADE DEANSGATE
MANCHESTER M3 2BJ
TEL 0161 834 1010
FAX 0161 834 4798
Manchester@MHA
architects.com

ALLIANCE HOUSE
LEOPOLD STREET
SHEFFIELD S1 2GY
TEL 0114 275 9066
FAX 0114 275 7751
Sheffield@MHA
architects.com

B	01-10-14	Amendments made to plan type arrangement and elevations	AD	AD
A	24-05-14	Amendments made to alter the plan type to a 2B4P dwelling in accordance with the revised overall proposed site layout and revised plan type to dwelling 2B4P	AD	AD
REV	DATE	DESCRIPTION	DRW	CHK
PROJECT TITLE				
CYPRESS HEIGHTS, CARLTON ROAD				
BARNESLEY				
DRAWING TITLE				
ELEVATIONS TYPE D - 2 STOREY HOUSE 2B4P (74m²)				
DRAWN / CHECKED		DATE	SCALE	
AD / AD		AUG 2014	1:50 @ A2	
JOB NO		DRAWING	REVISIONS	
3SC5		3-004	B	

DO NOT SCALE FROM DRAWING