

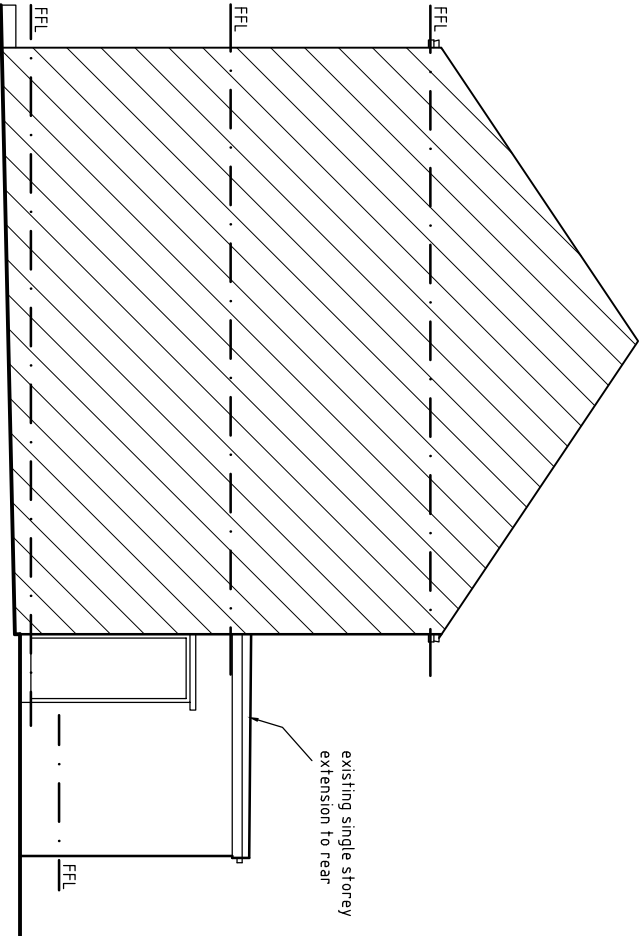
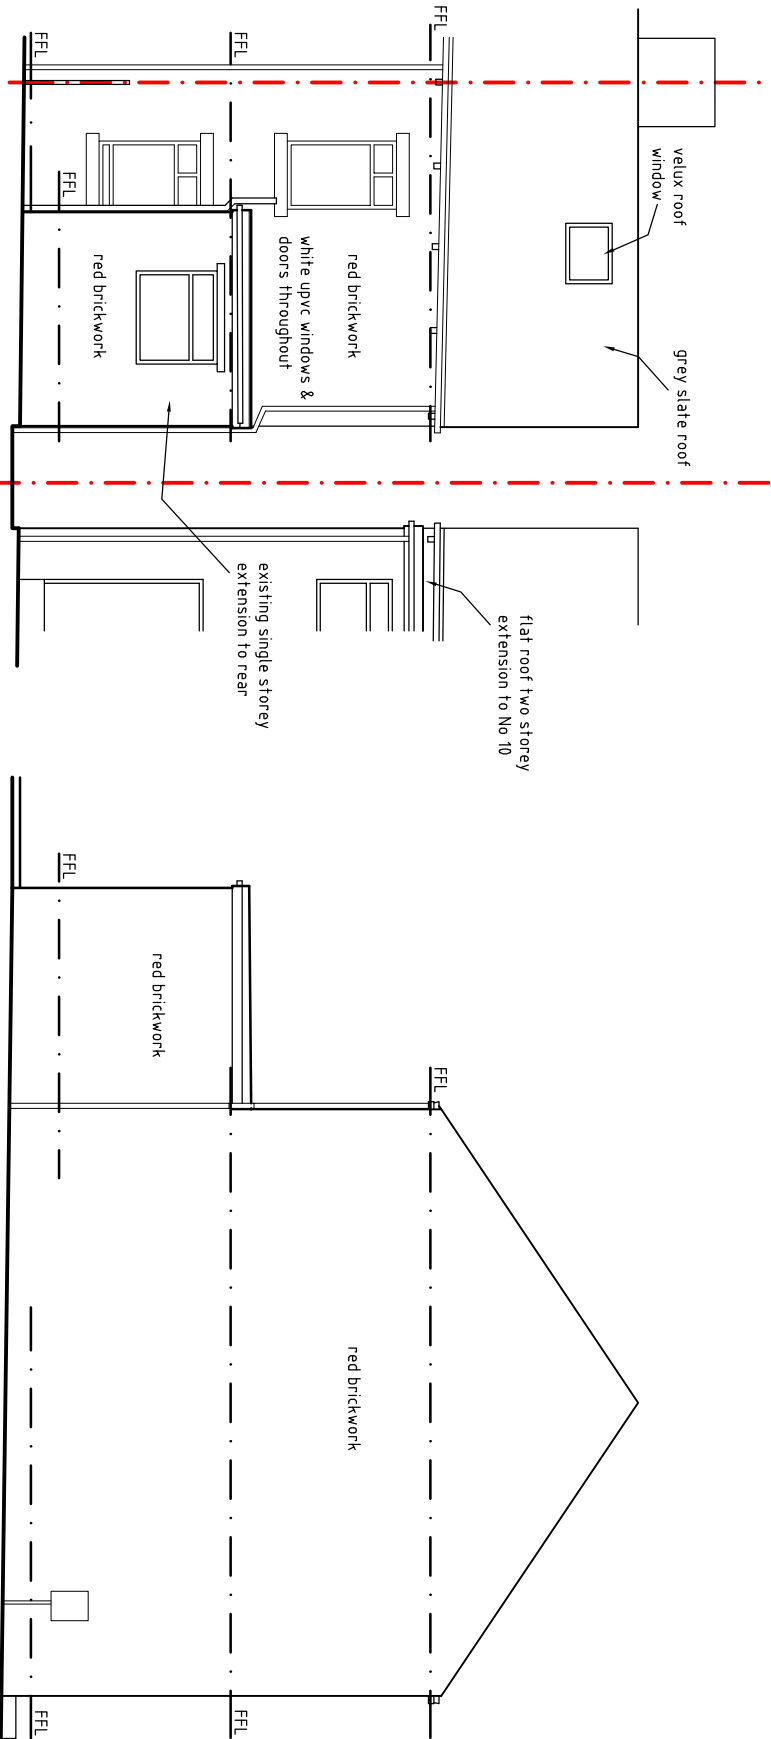


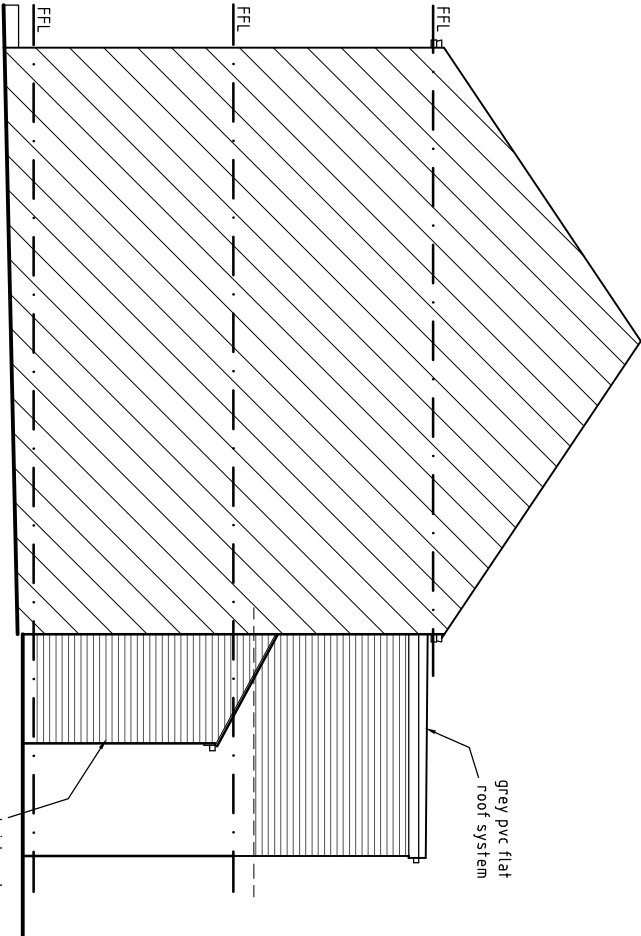

EXISTING REAR ELEVATION

EXISTING SIDE ELEVATION (from alleyway)

EXISTING SIDE ELEVATION (Section Thro)

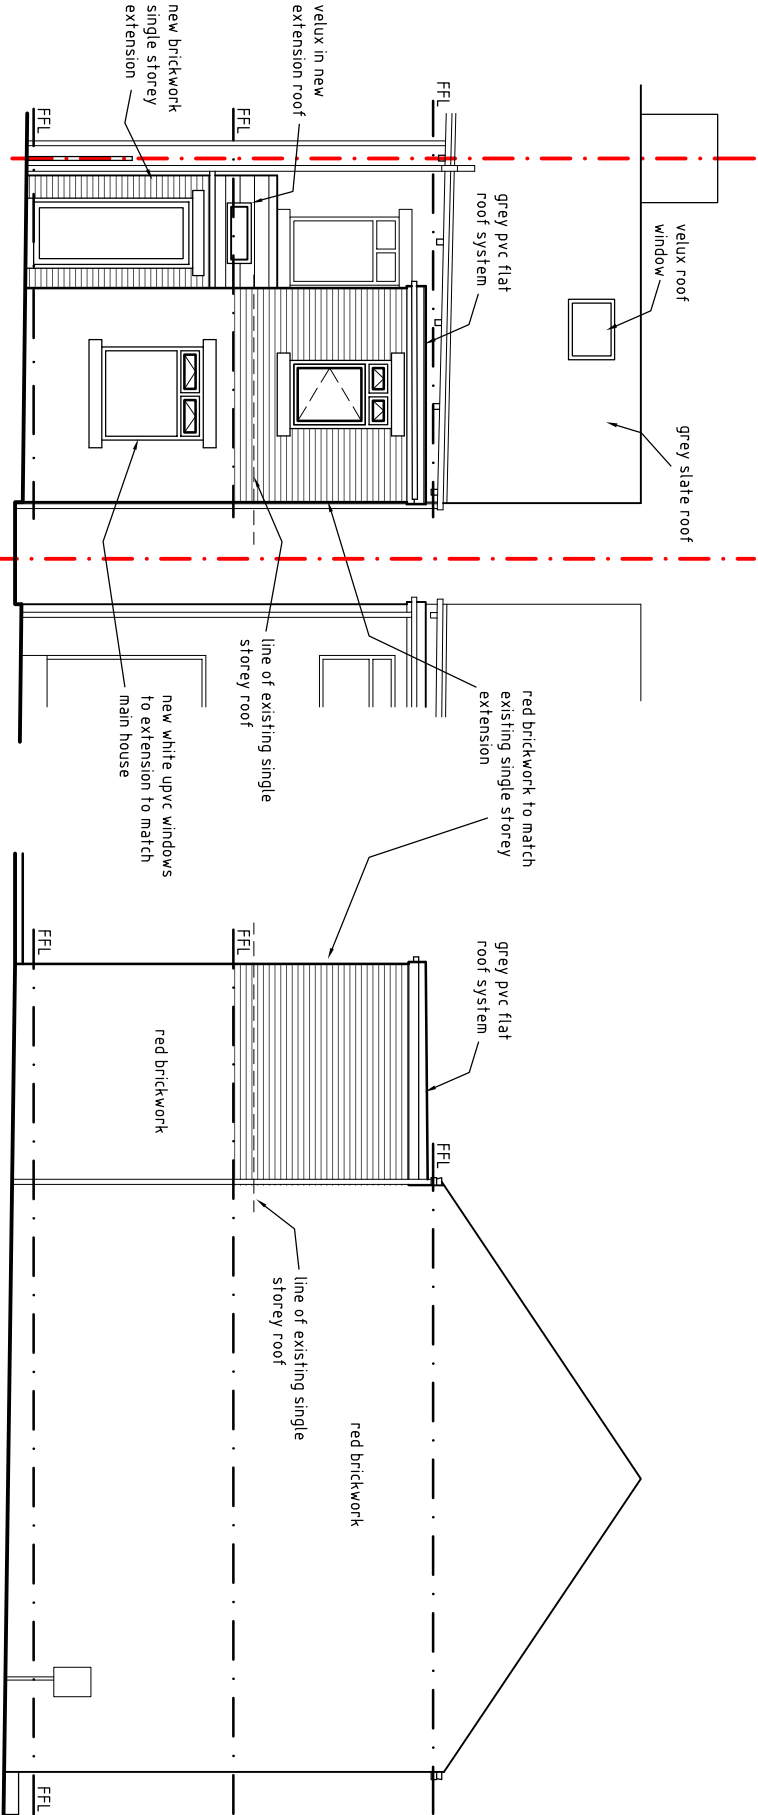

PROPOSED REAR ELEVATION

PROPOSED SIDE ELEVATION (from alleyway)

PROPOSED SIDE ELEVATION (Section Thro)

Name	Address	Project	Title	Date	Drawing No.	Scale
Miss K Denton	12 Whitehill Avenue Barnsley, South Yorkshire S70 6PP	Single storey extension & first floor extension to rear	Existing & Proposed Elevations	Sept 08	KD/08/PL/03	1:100 @A3
				Sheet 1 of 1	Revision	Drawn