


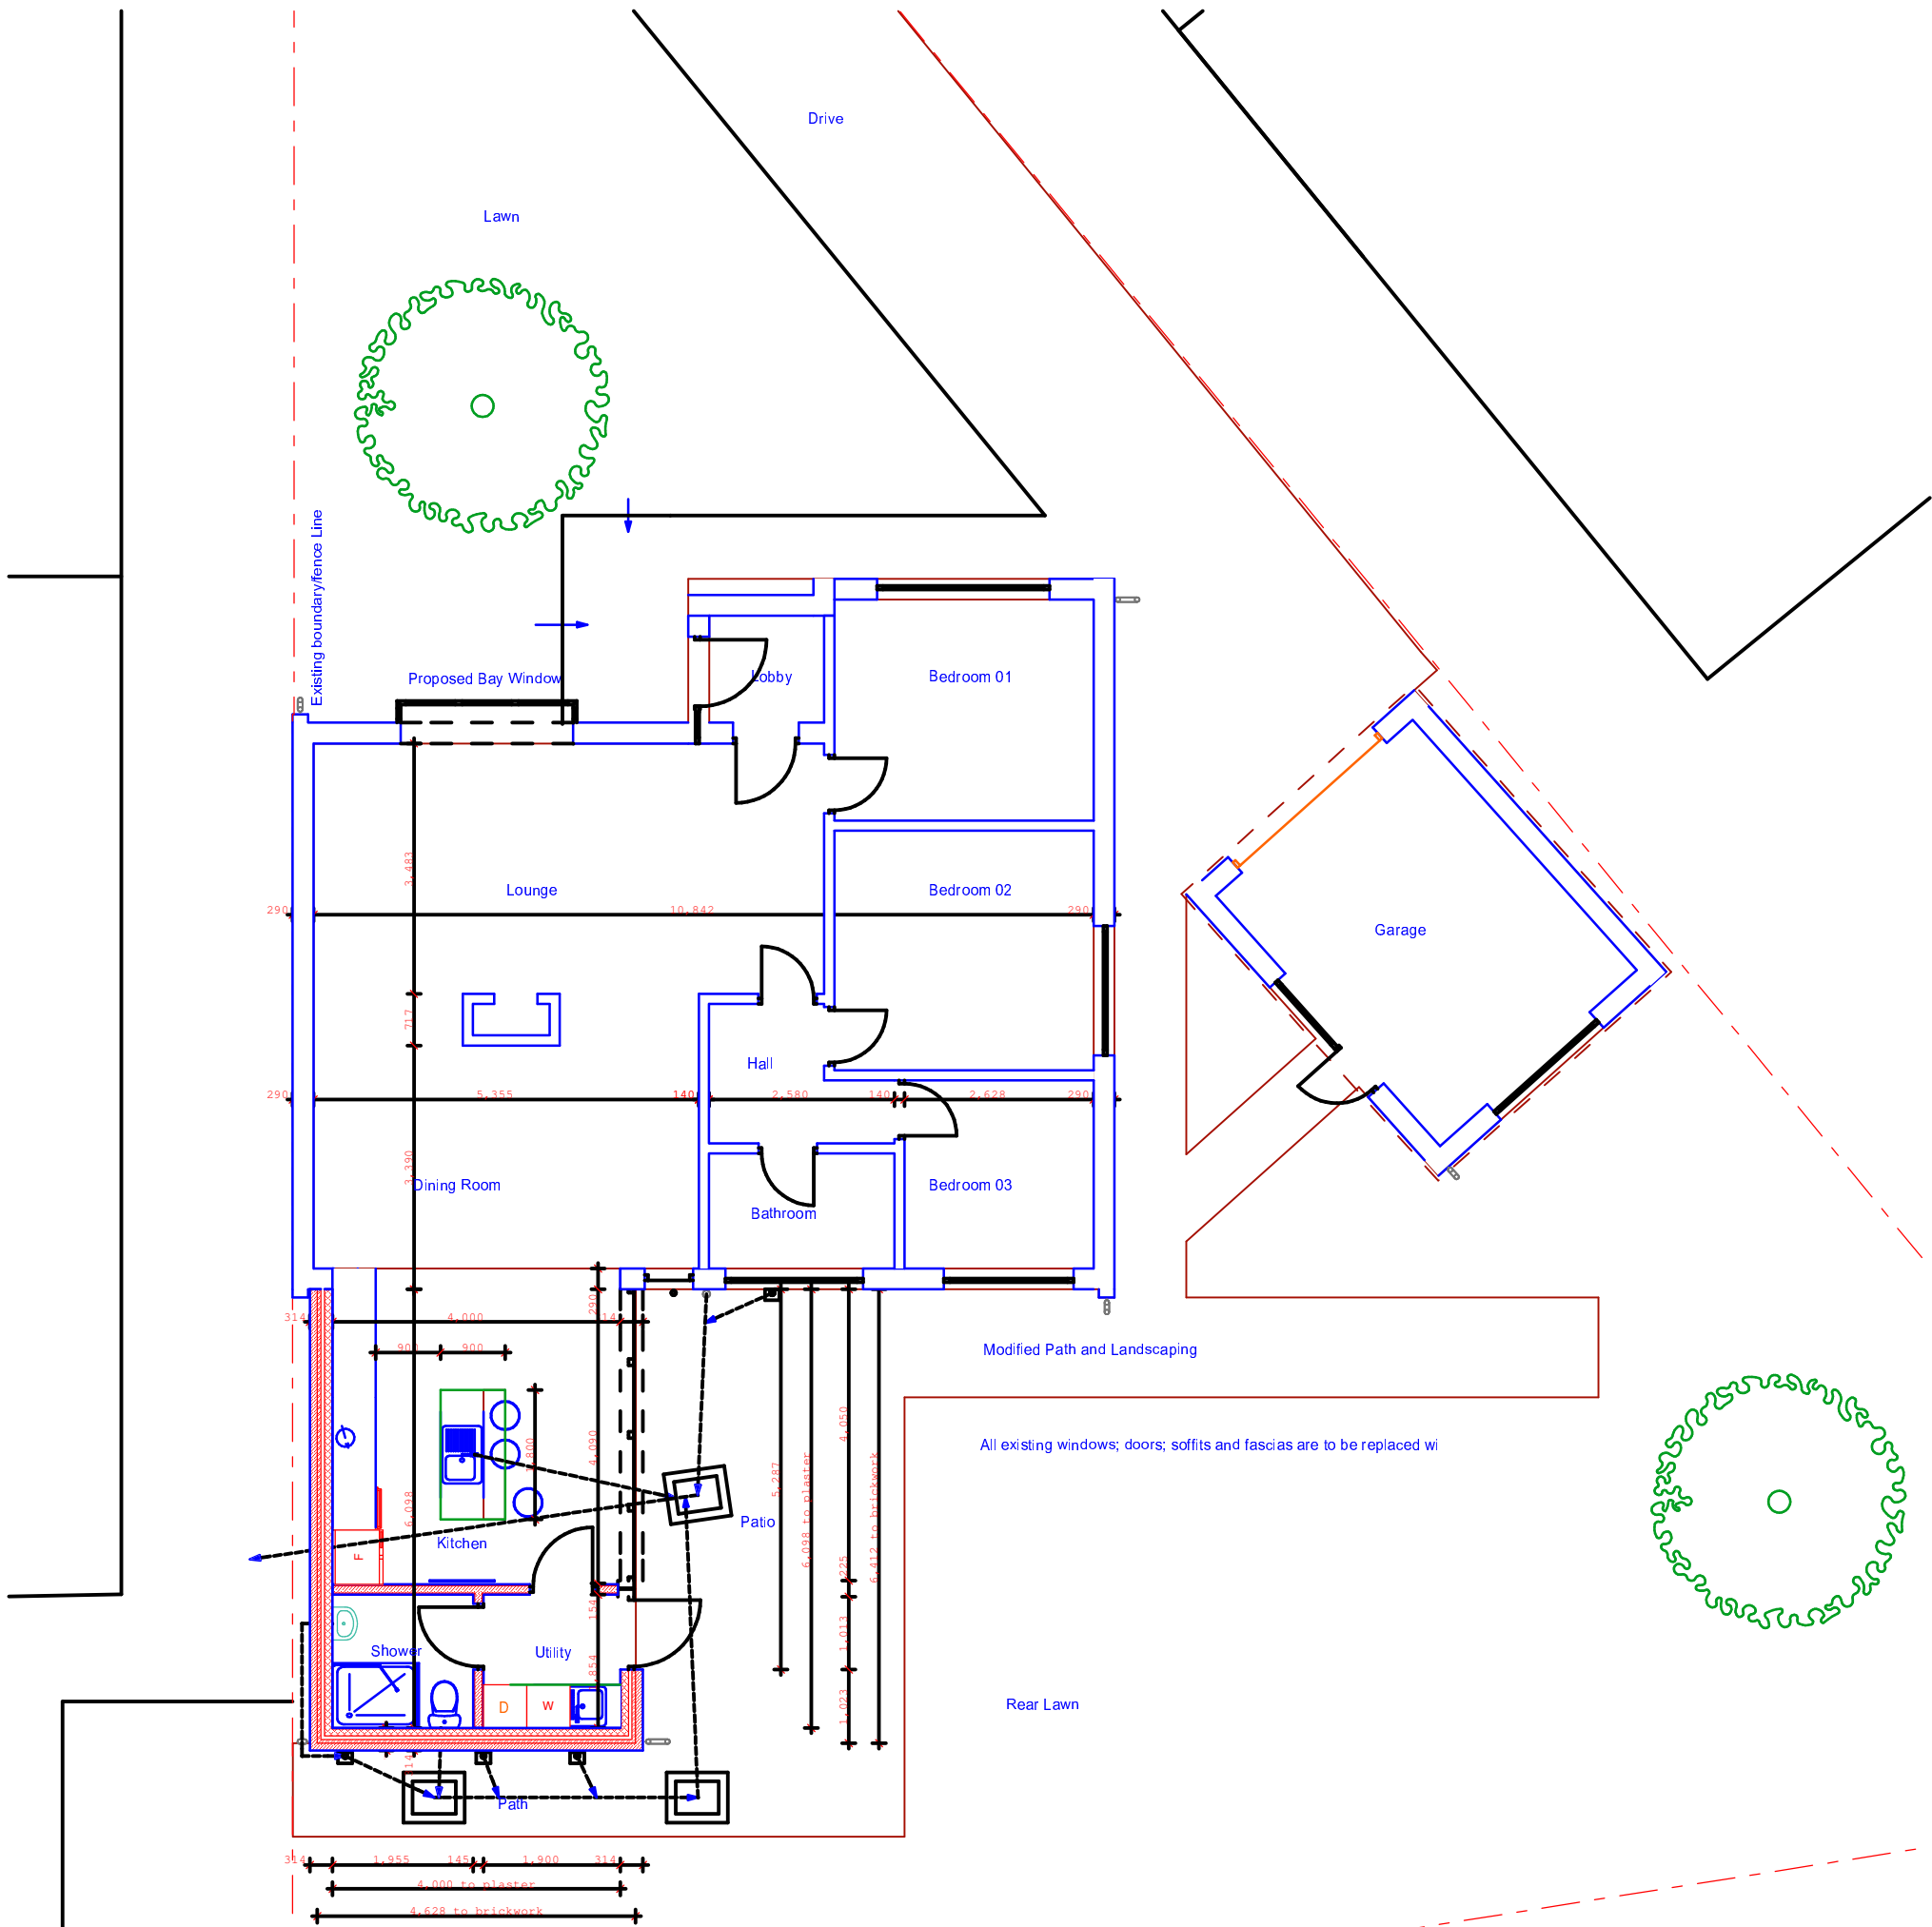

Proposed Site/Floor Plan
Scale 1:100

Mike and Olivia Tomes
7 Acacia Grove, Shafton, Barnsley, S72 8PX

Single Storey Rear Extension
and window and door replacement

Proposed information

Scale: 1:100 @ A3	No. BD 126/006	
Lead: MJH	Date: July 17	Drawn by: MJH

Planning Issue

zest architects ltd

7 Highgate Avenue, Lepton, Huddersfield, HD8 8EE
mob: 07515 396 505
email: zestarchitectsltd@gmail.com