



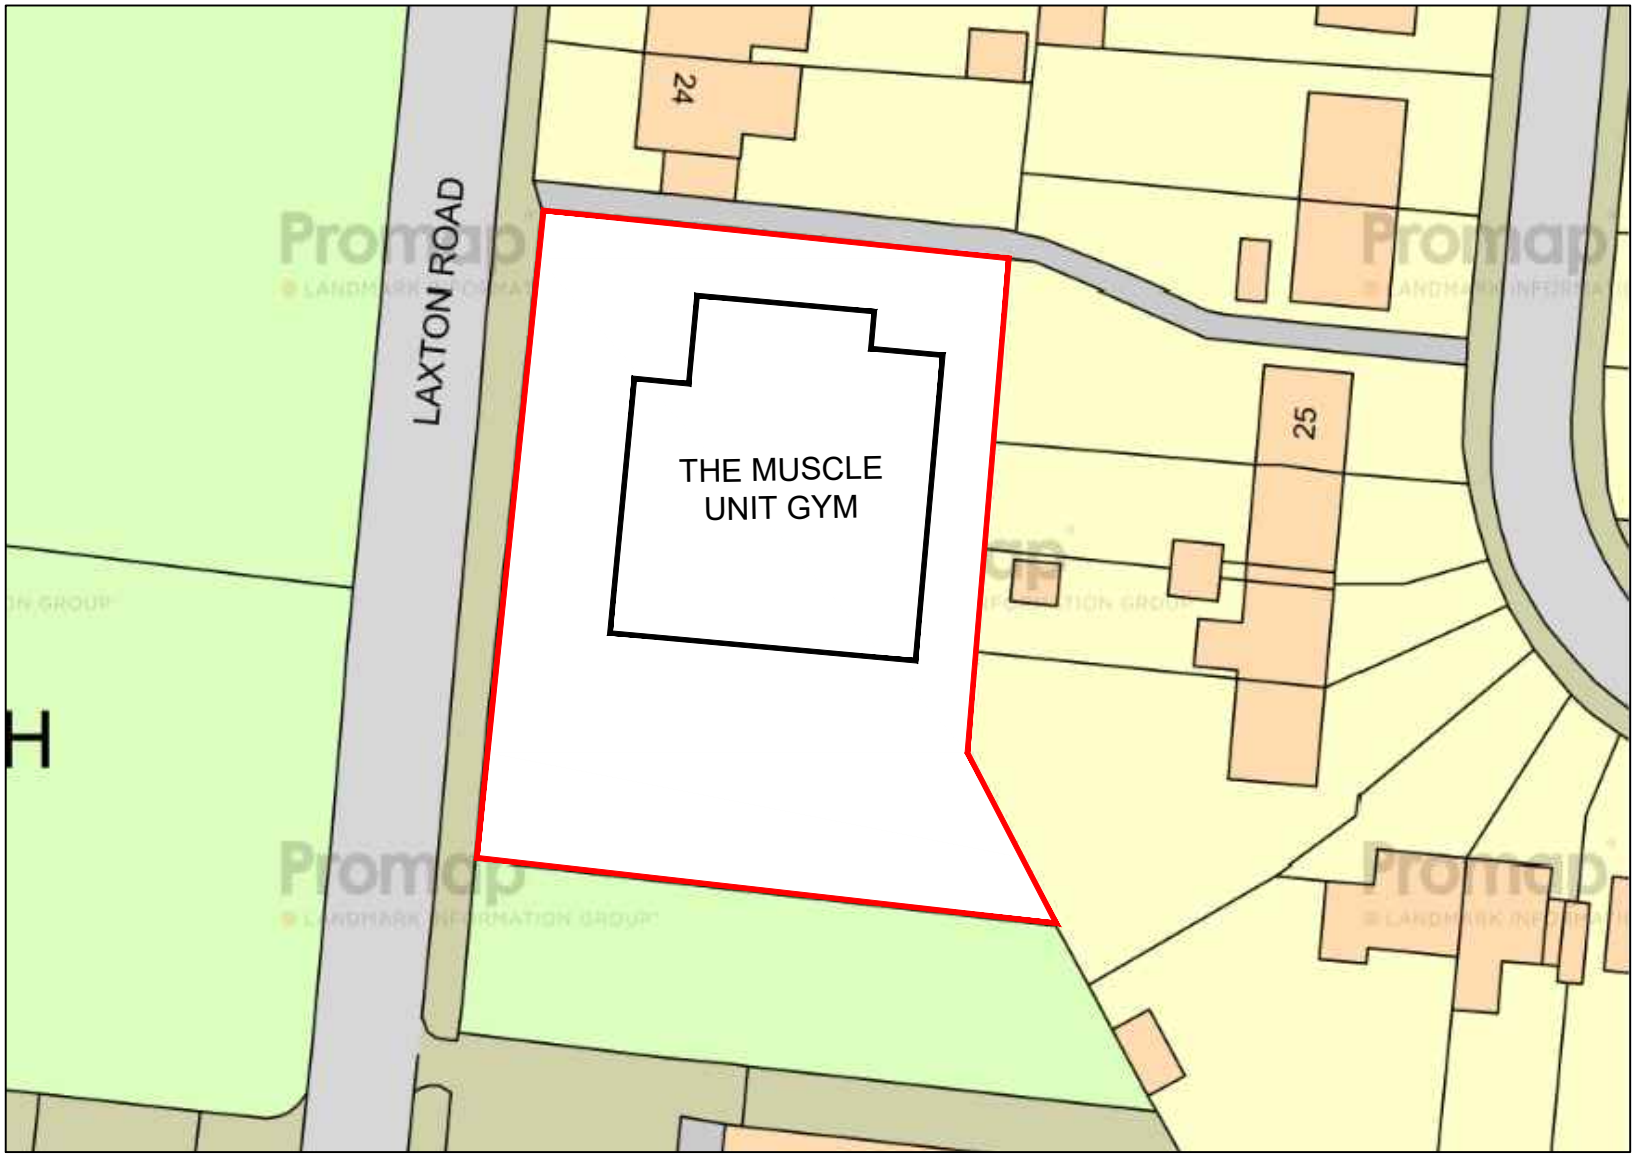

DATE	REVISIONS	BY
------	-----------	----

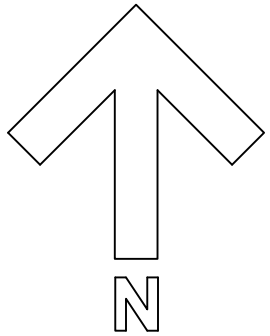

DRAWN	AN	CHECKED	DATE	Jan 2023
-------	----	---------	------	----------

DRG. No.	003	REV.
----------	-----	------

SCALE:	1:500@A3
--------	----------

Existing Site Plan

26 Laxton Road Athersley South Barnsley
