




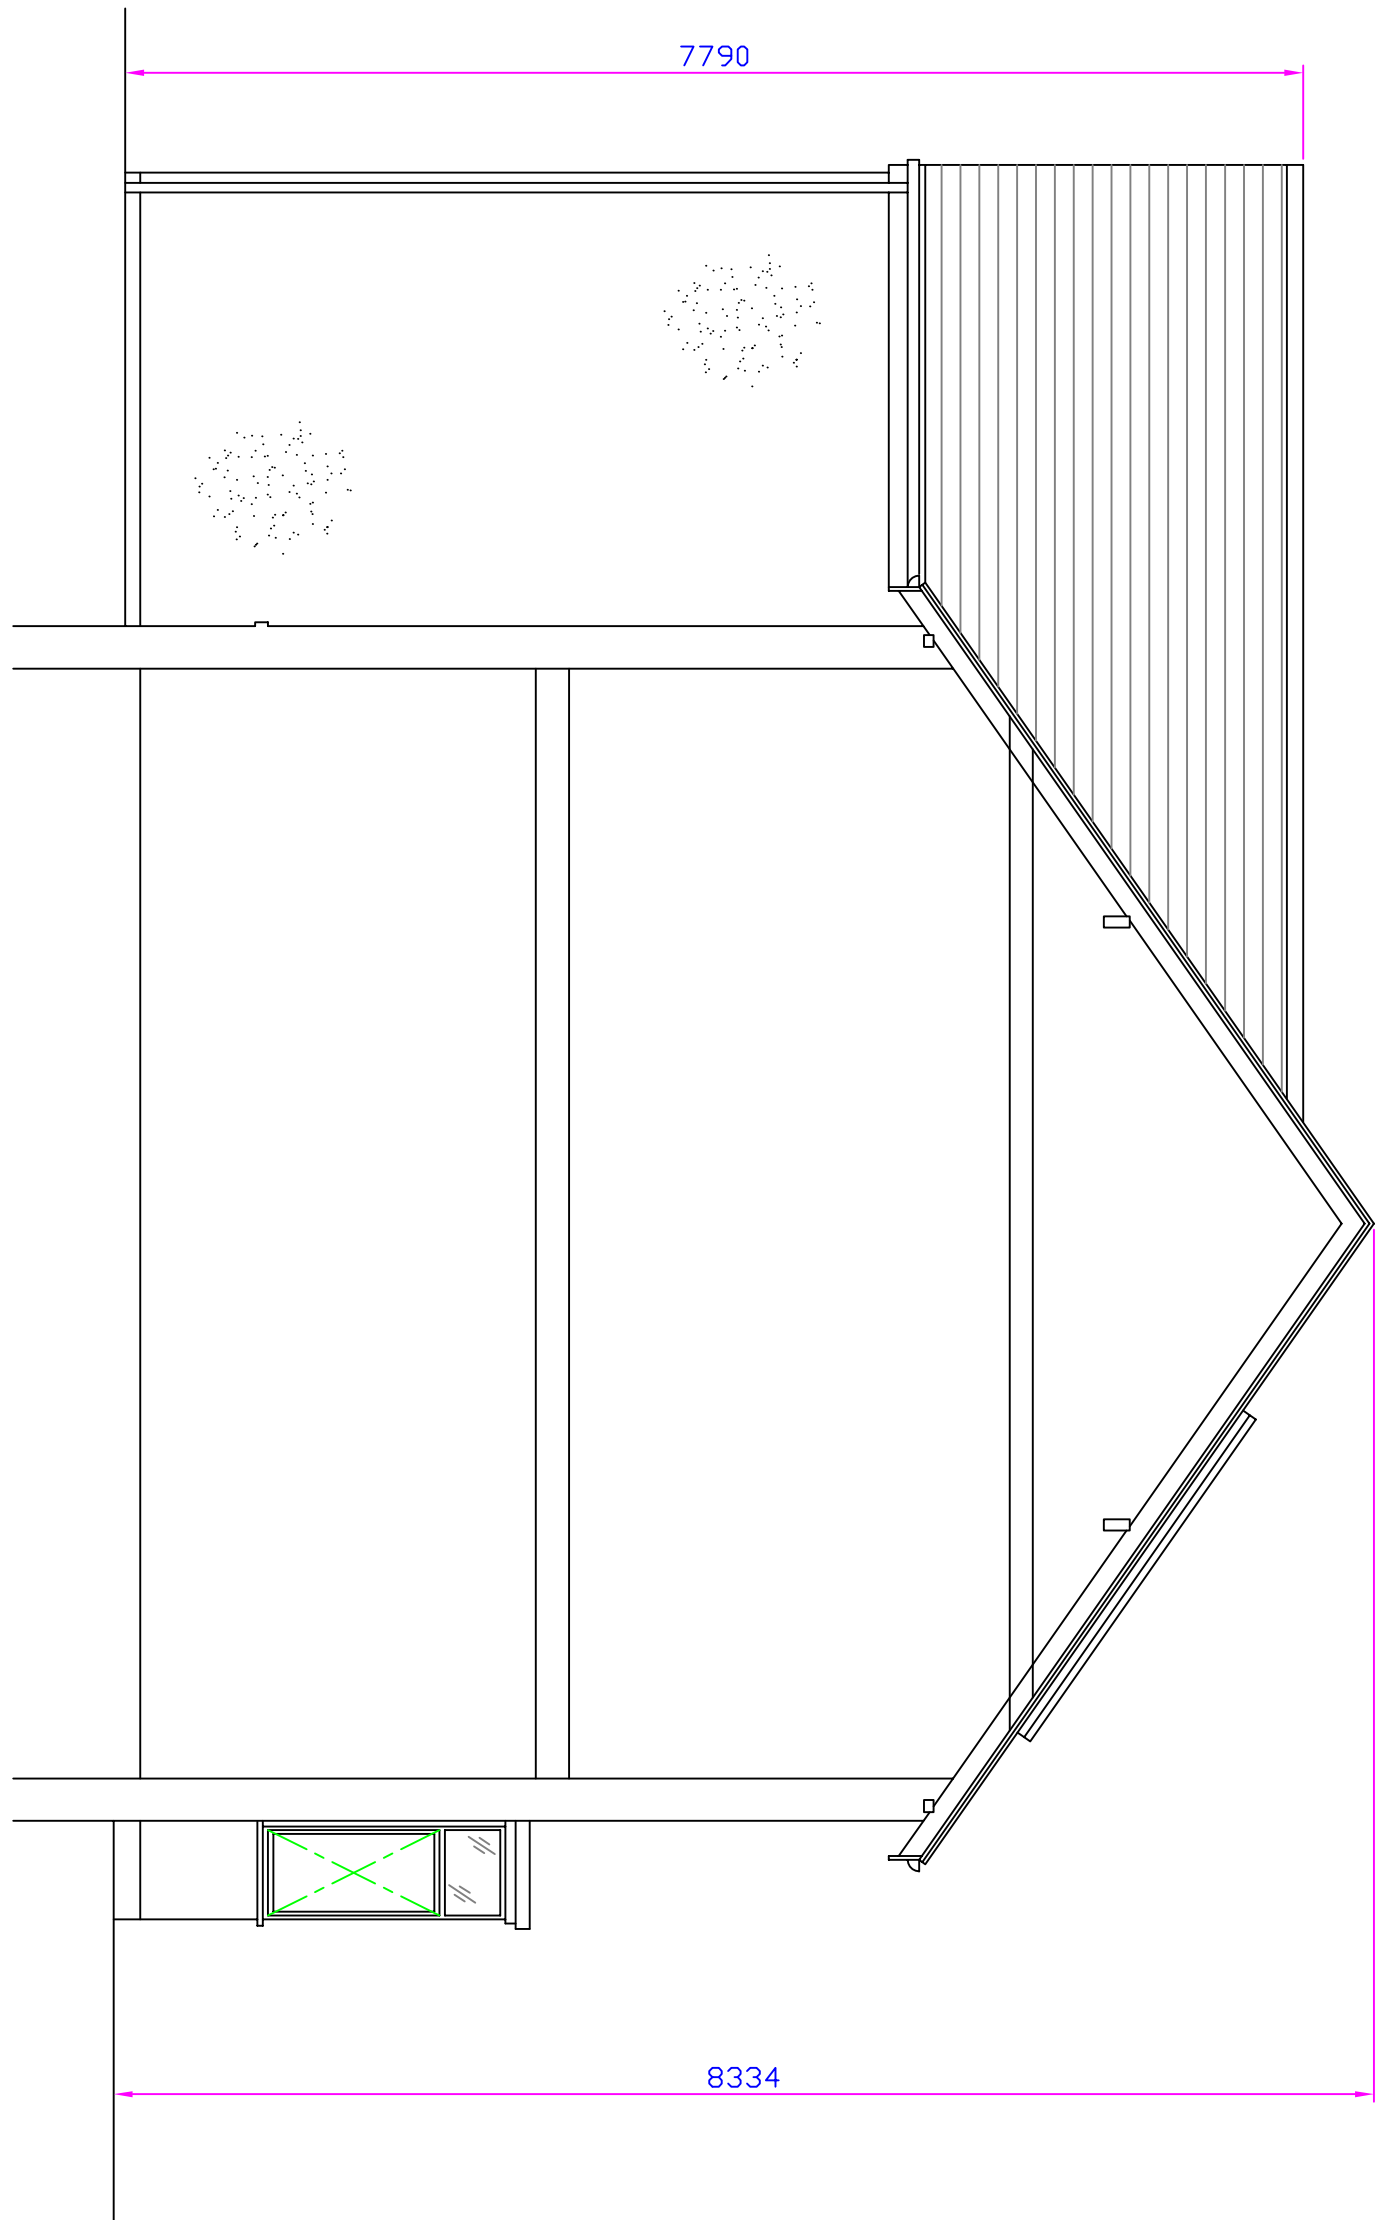


PROPOSED SIDE ELEVATION,
SOUTH-WEST FACING.

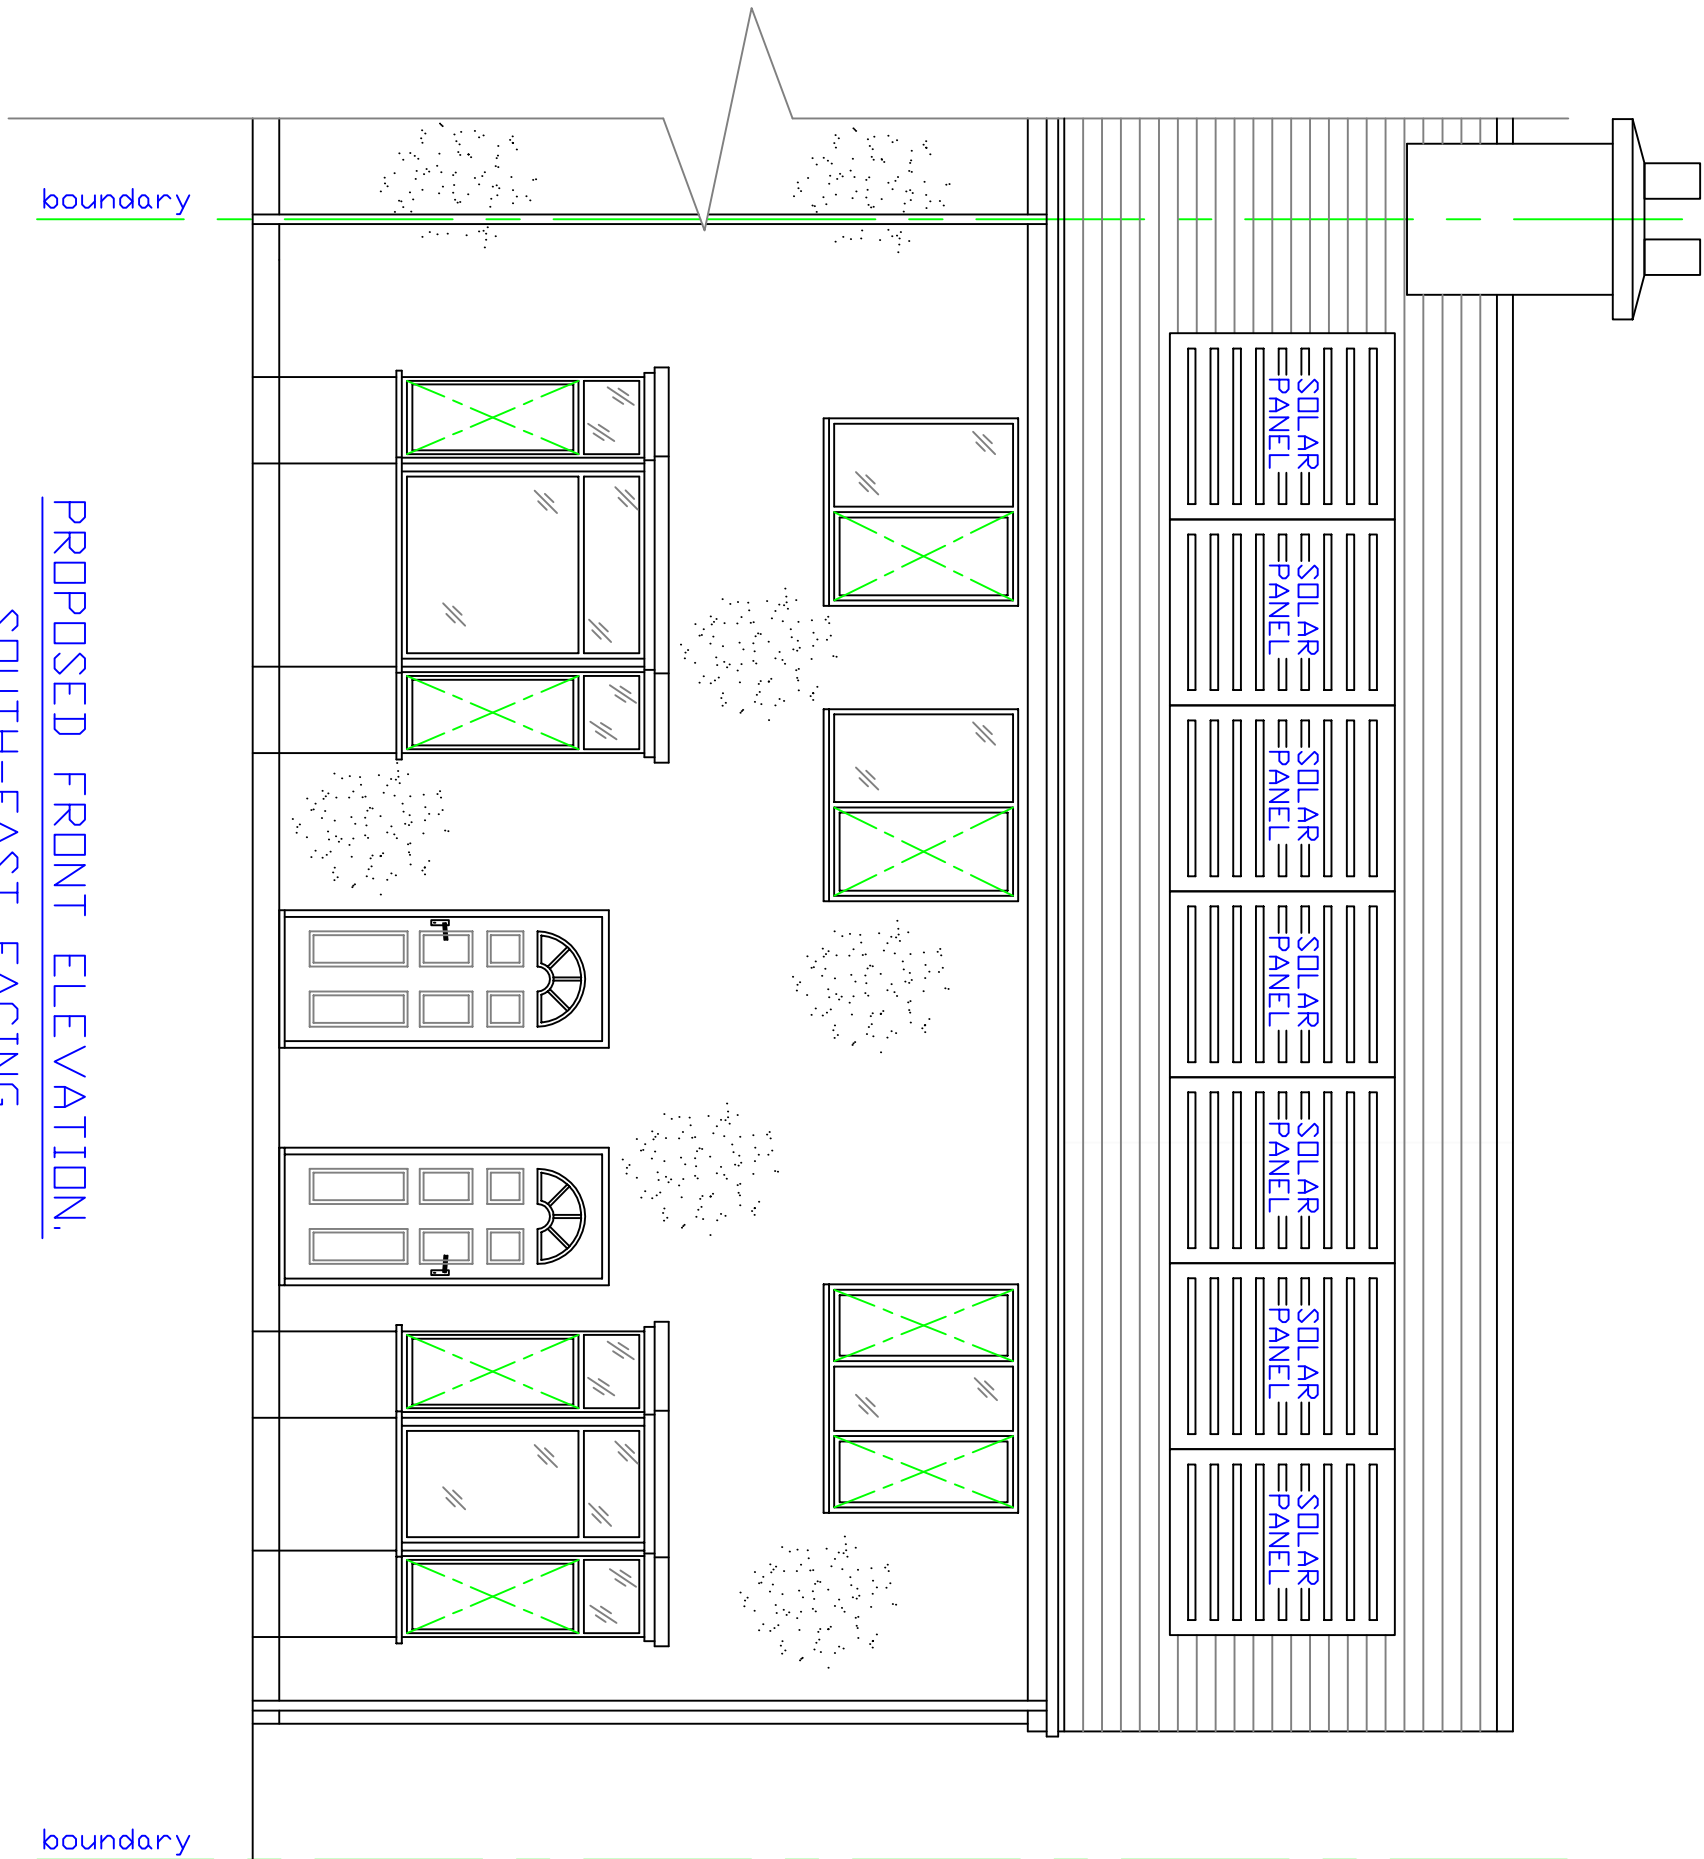


PROPOSED FRONT ELEVATION,
SOUTH-EAST FACING.

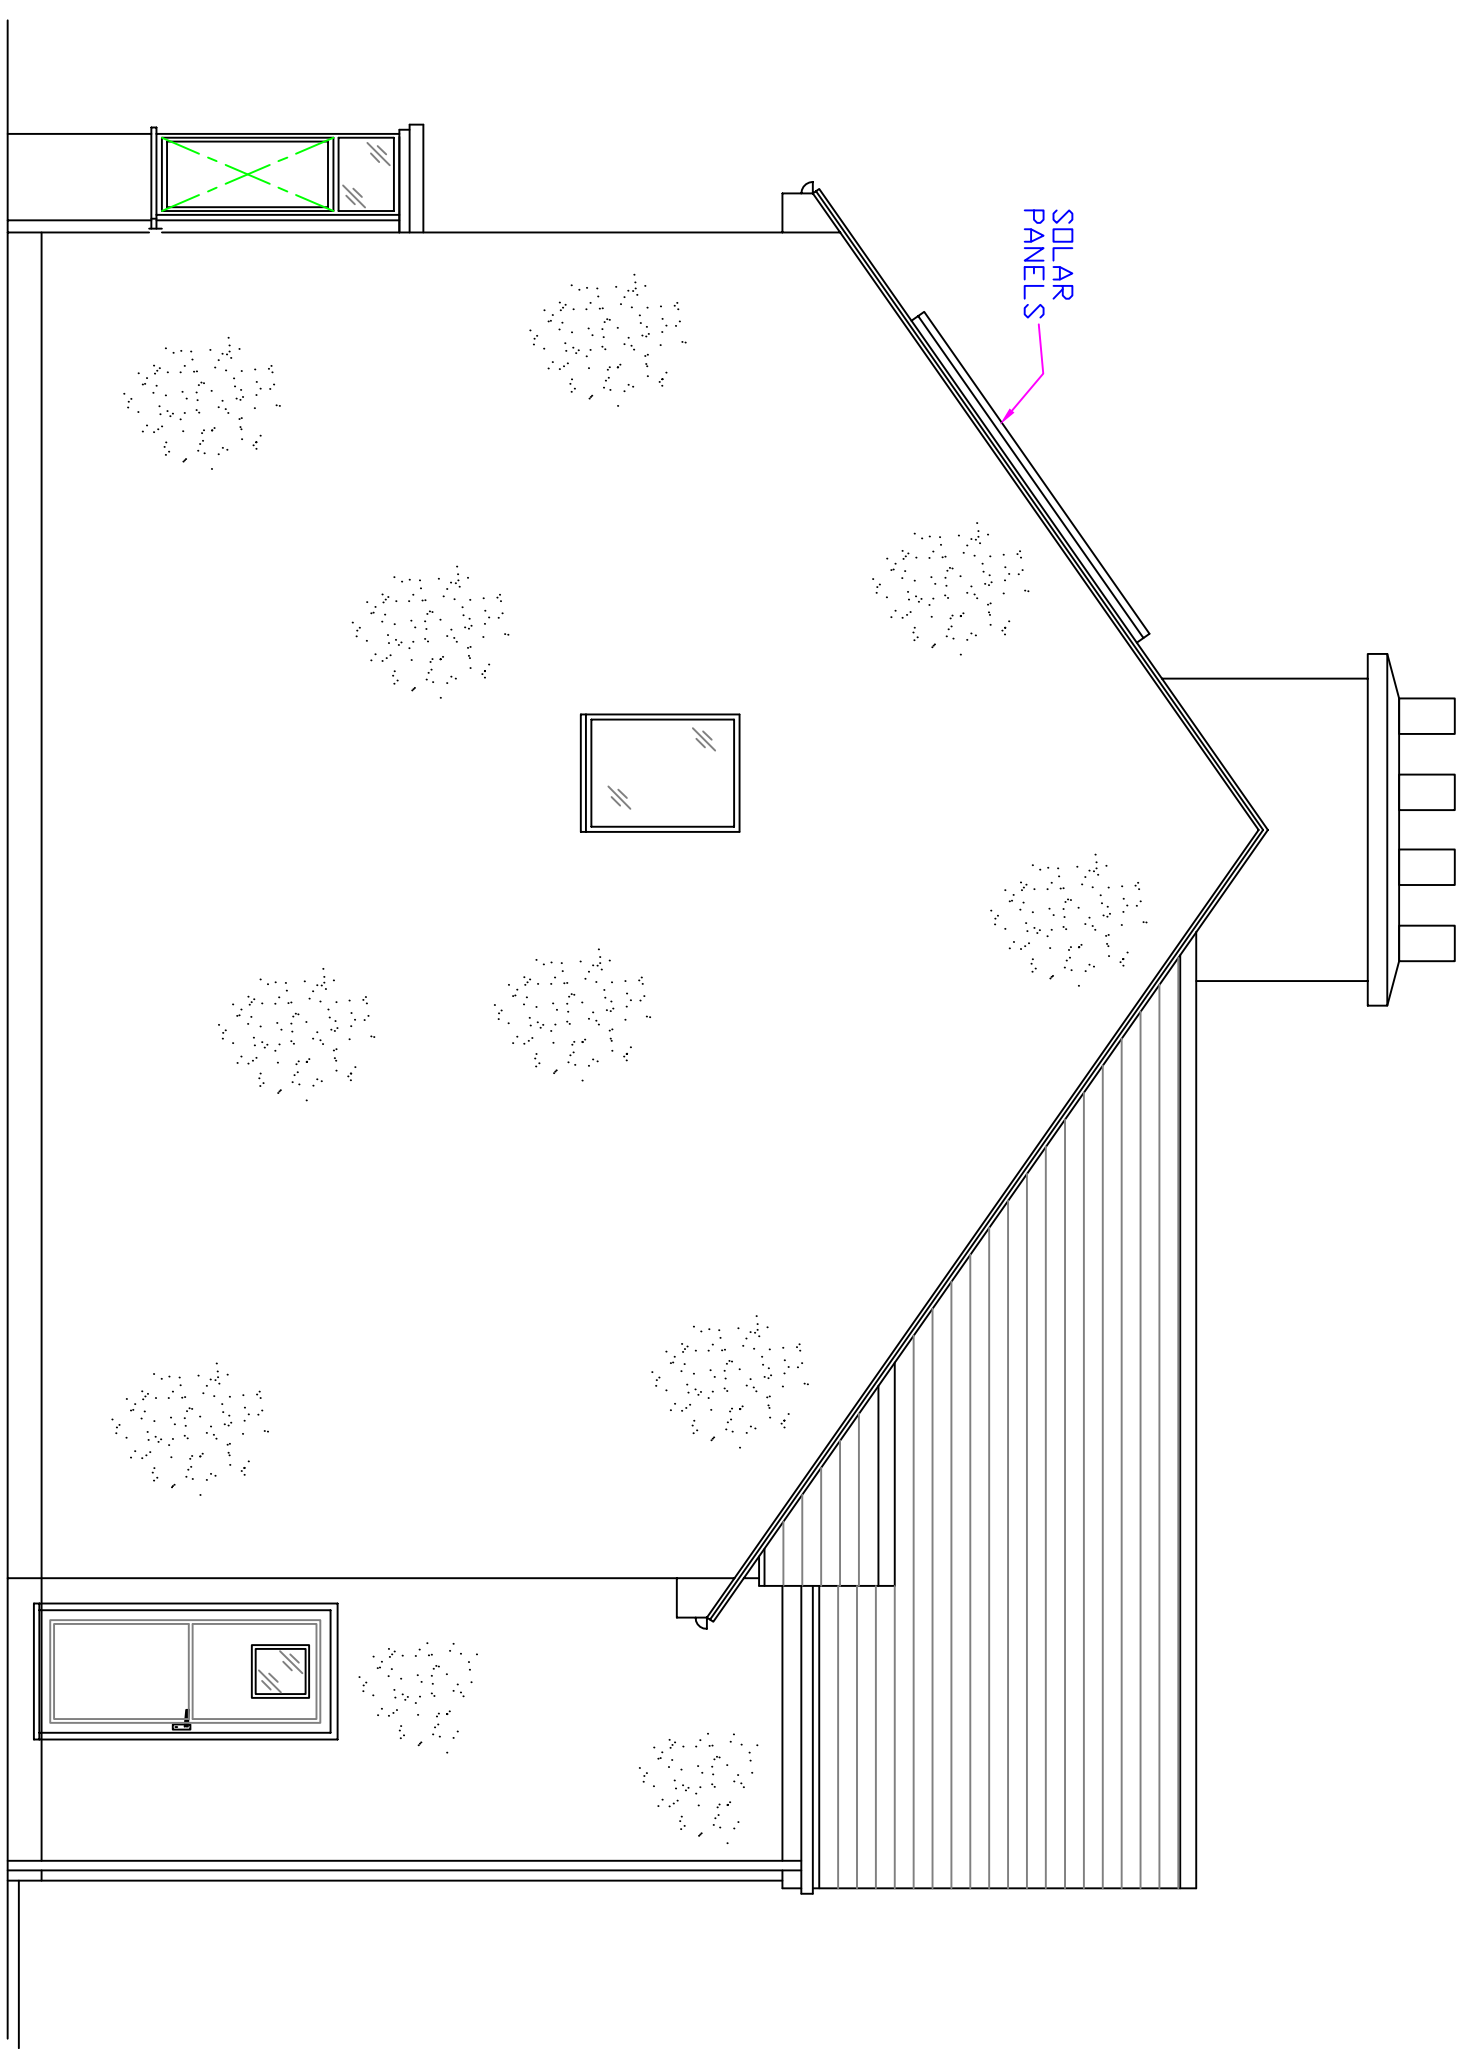

PROPOSED SIDE ELEVATION,
NORTH-EAST FACING.

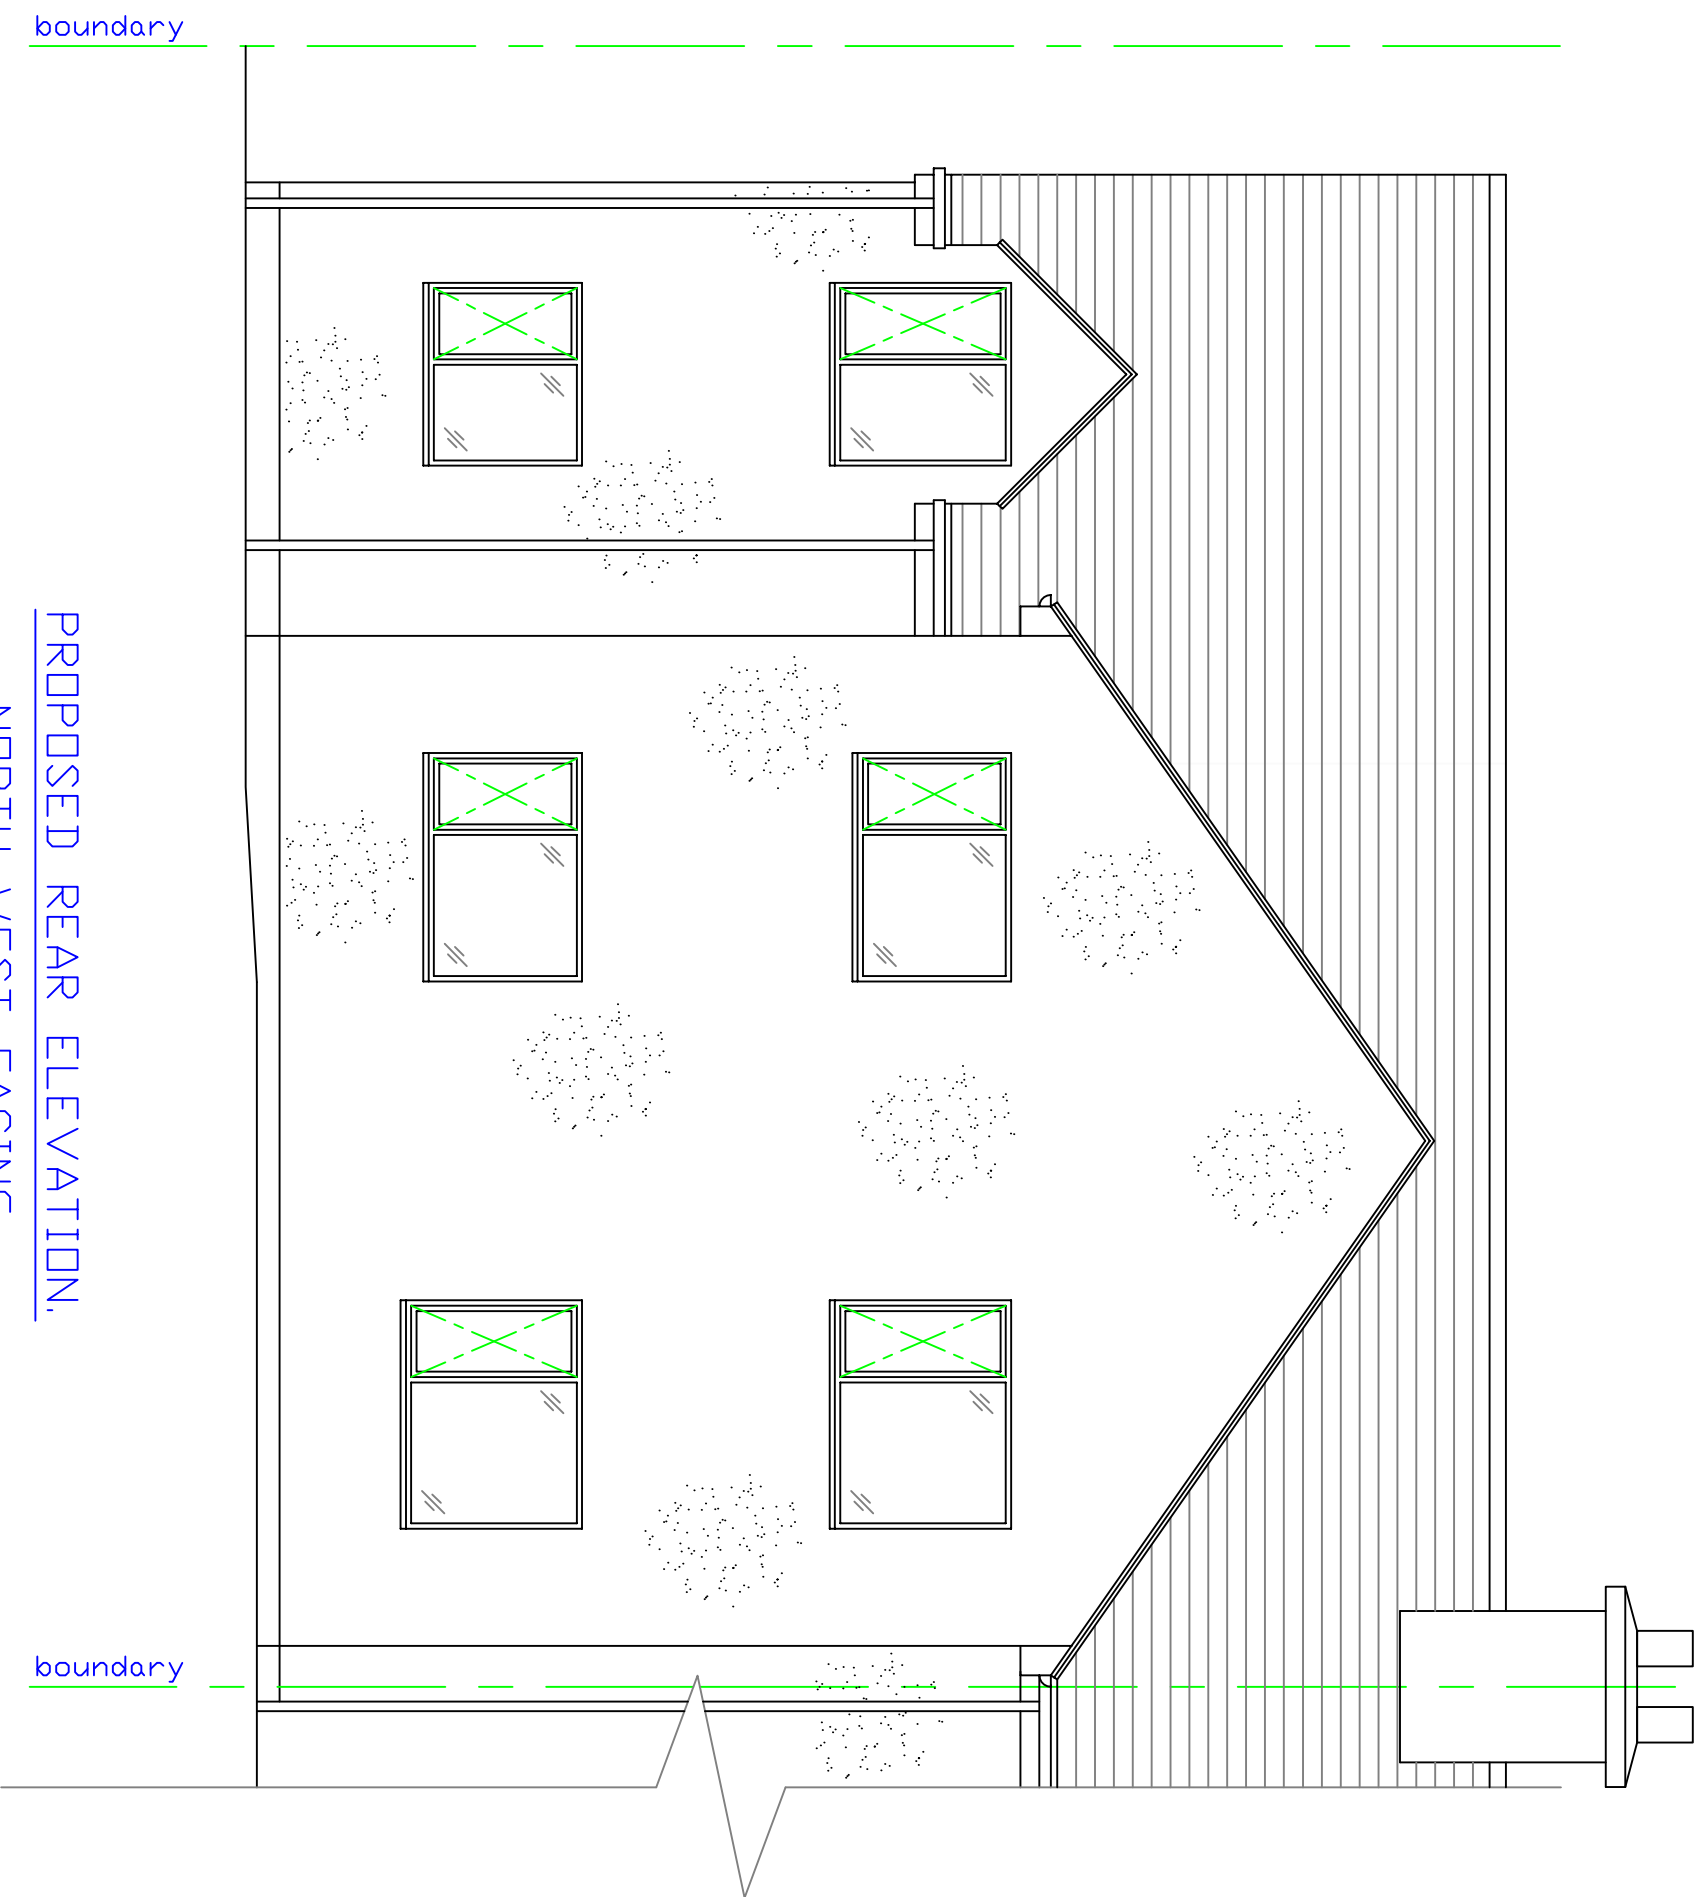


PROPOSED REAR ELEVATION,
NORTH-WEST FACING.

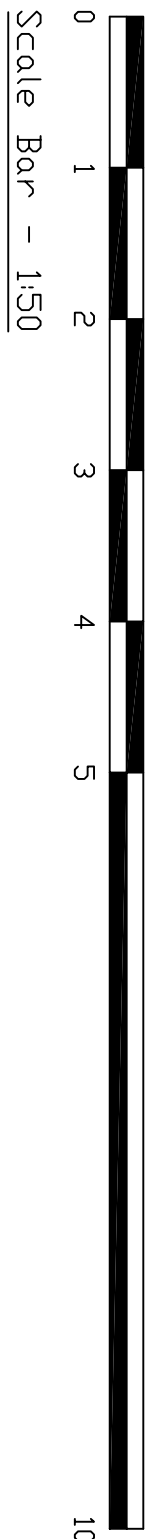

DO NOT SCALE
THIS DRAWING IS COPYRIGHT ©

NOTES

B	SOLAR PANELS ADDED.	14
12		22
A	BLOCK OF 3 APARTMENTS WAS A HOUSE OF MULTIPLE OCCUPATION.	30
10		22
REVISION		

 
— D E S I G N —
88, Loscoe-Danby Lane
Loscoe, Heanor
Derbyshire
DE75 7RX
TEL : 07771 675788
E-MAIL: godesignplanning@aol.com

CLIENT

Dave, Dave & Dave Ltd

PROJECT

2, Houghton Road
Thurnscoe, Rotherham
S63 0JT

TITLE

Proposed 2 Storey
Extension to Side &
to Rear of House, to
Create 3 Apartments.

Proposed Elevations

DRAWN BY: [G. U'Sheel](#) AI | CHECKED BY:

SCALE: 1:50 | DATE: 31/08/2022 | DWG No: 026-04 | REV: B