




Location Plan
Scale: 1 : 500 @ A1

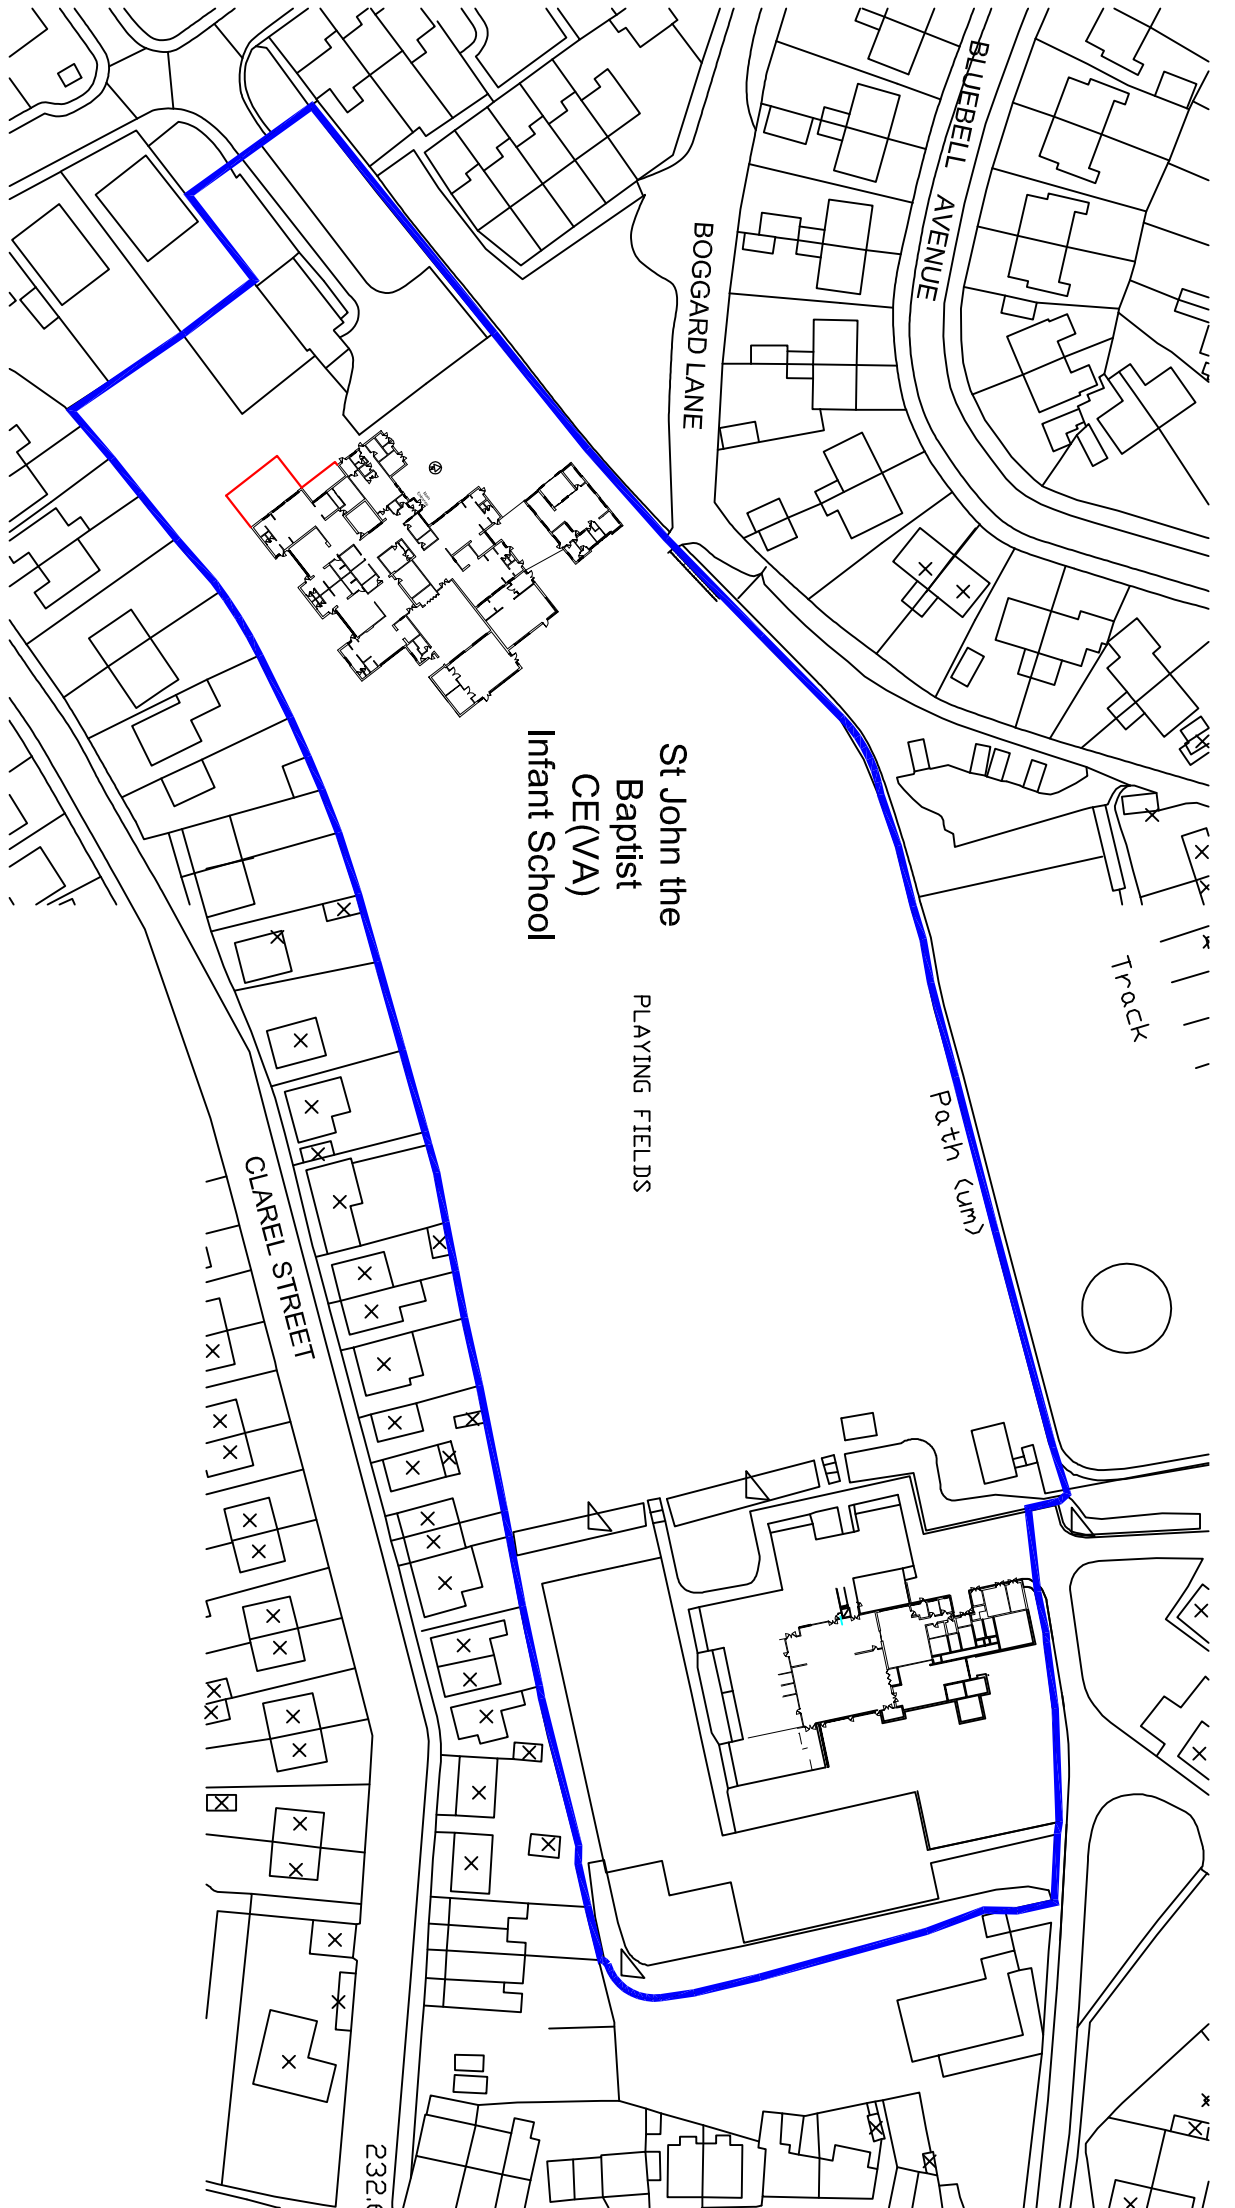

Site Plan 1/1250

Rev	Description	Date	Drawn By	Approved By
01	Initial Issue	02.08.16	JM	DPF

AHR Building Consultancy Ltd
Newman Union House
High Street
Huddersfield
HD1 2LF
United Kingdom

T +44(0)1484 537411
F +44(0)1484 530352
E info@ahr.co.uk
www.ahr.co.uk

Client	The School Governors % The Diocese of Sheffield St John the Baptist CE (VA) Primary School, Penistone
Project	Phase 03 Building Works Infant School Site
Drawing	Location + Site Plan

St John The Baptist CE (VA) School, Penistone
Phase 03 Building Works - Infant School Site

BOHUD 2016.00912.000