


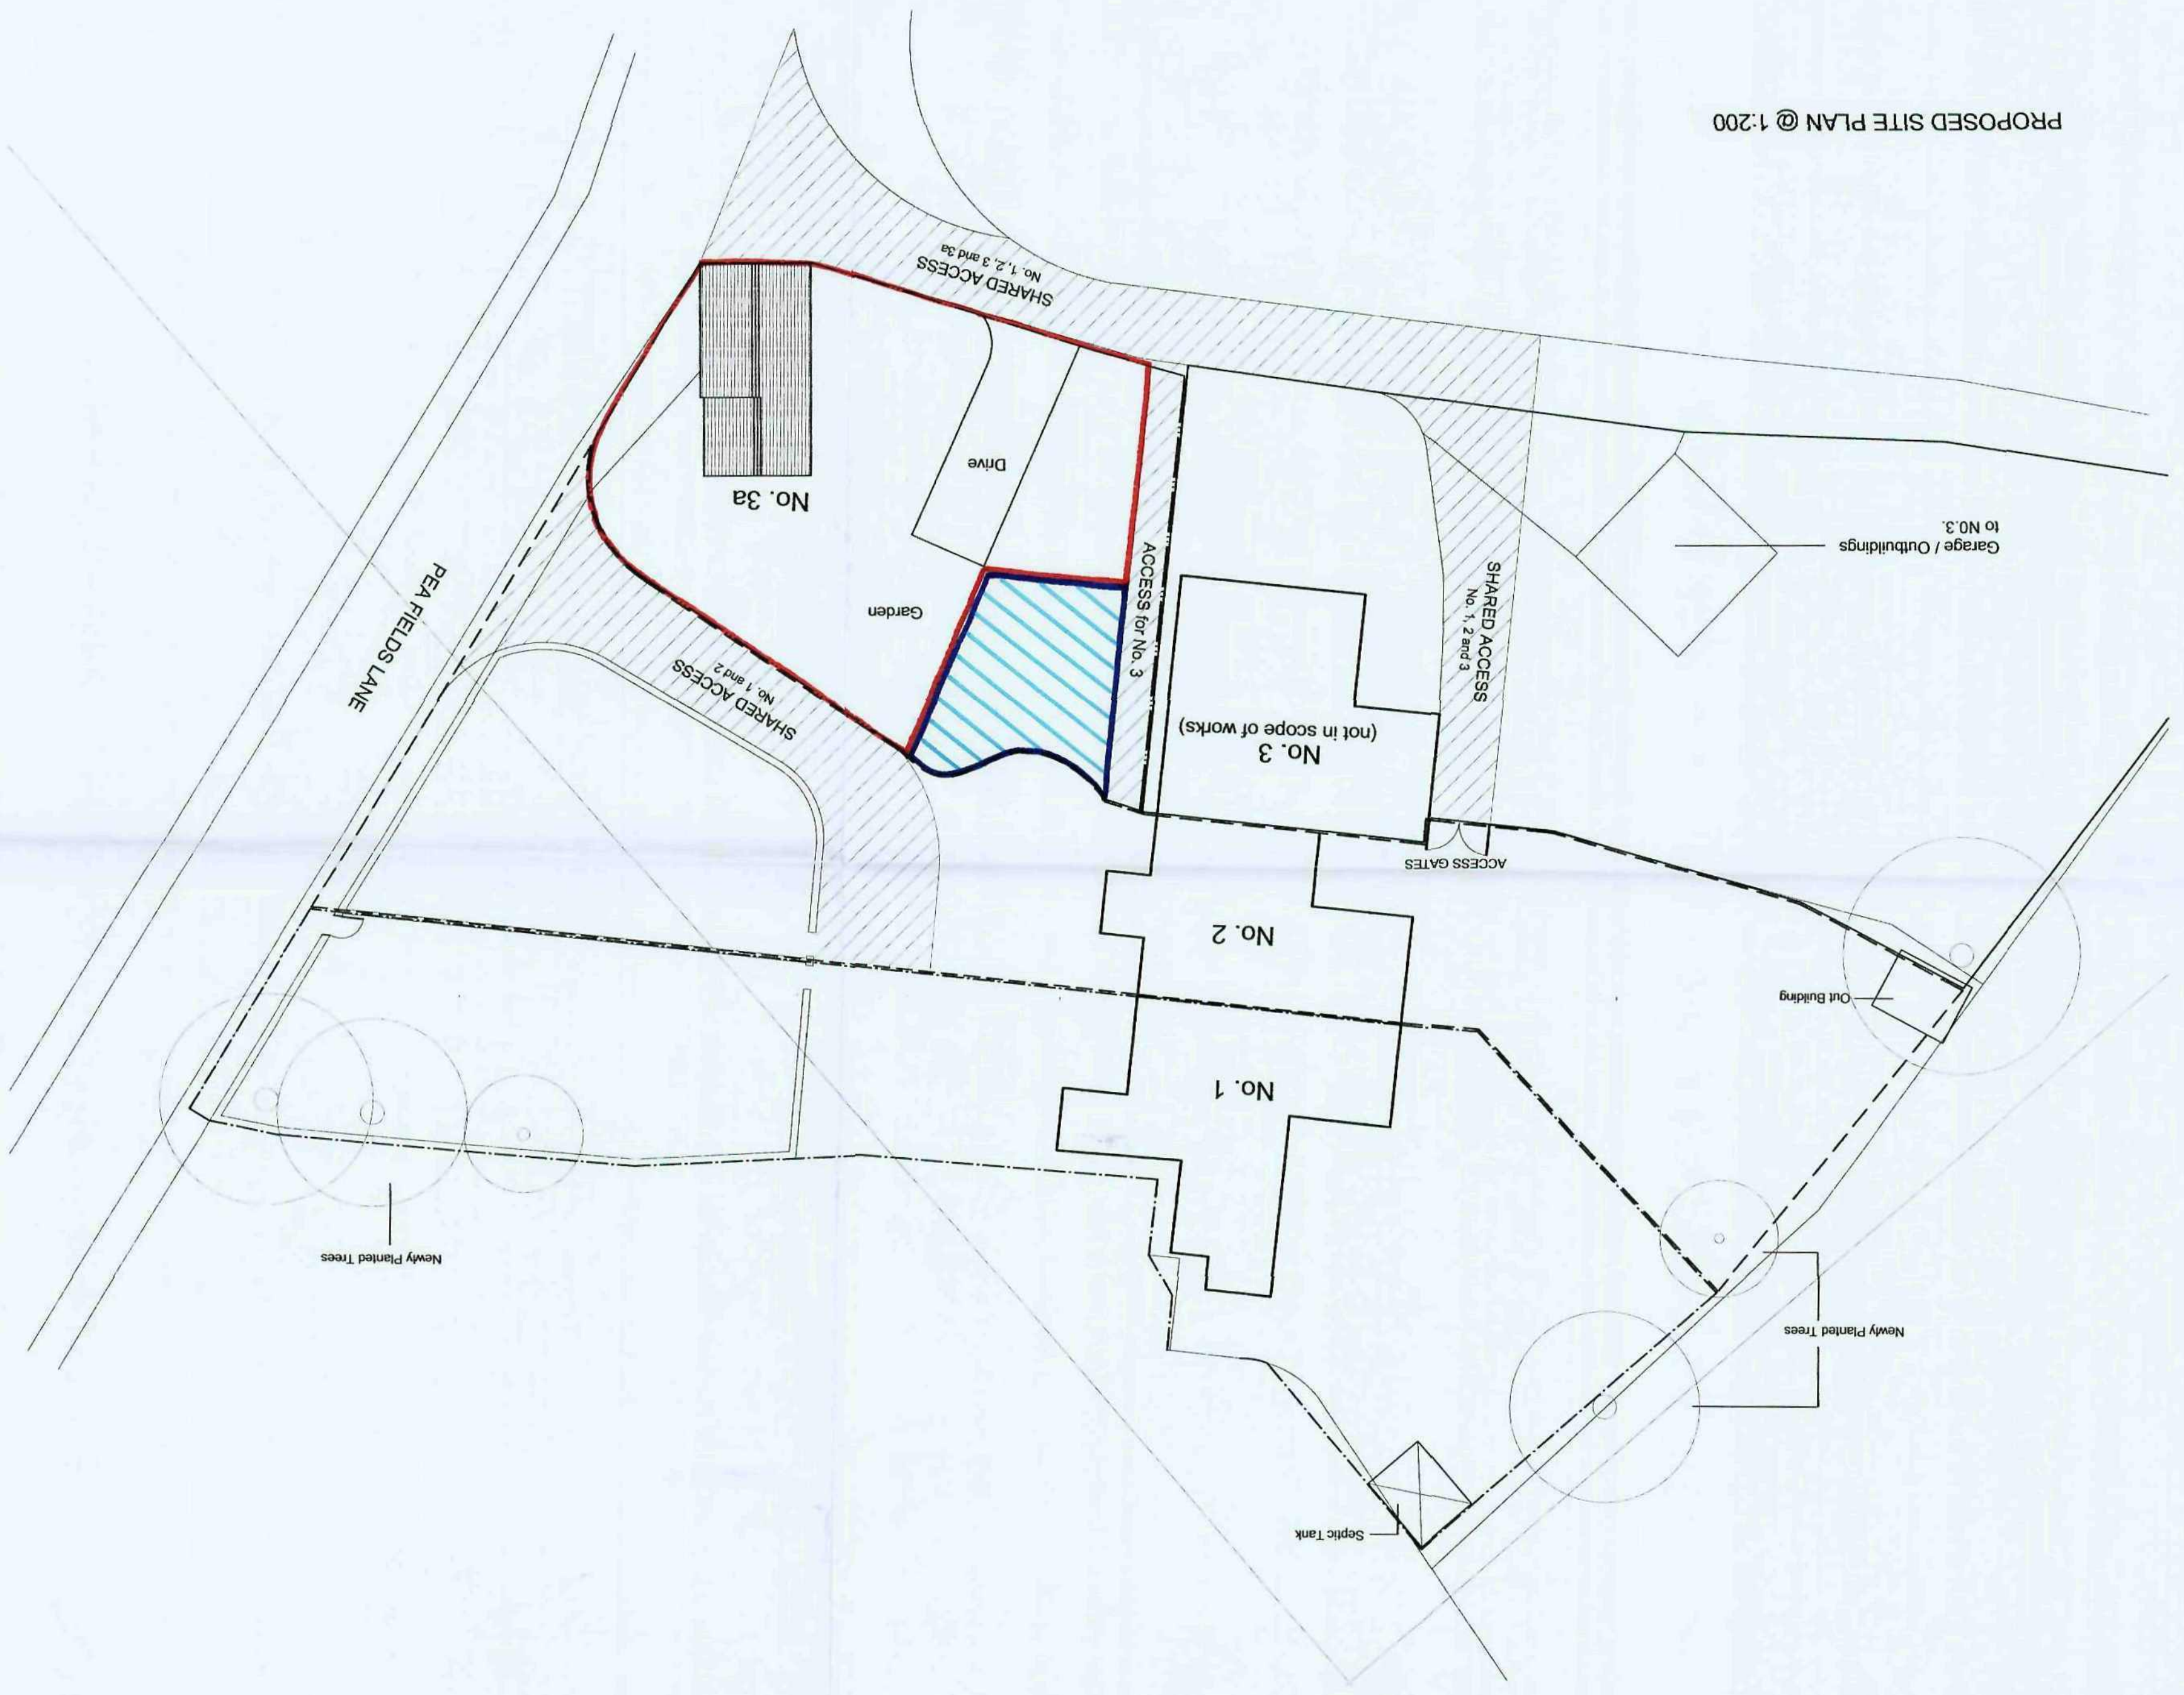

PROPOSED SITE PLAN @ 1:200

GENERAL NOTES	
☐	Boundary Line for dwelling No 1
☐	Boundary Line for dwelling No 2
☐	Boundary Line for dwelling No 3 (not in scope of works)
☐	Boundary Line for dwelling No 3a

REVISIONS	
(A)	Drawing altered and amended to suit local authority requirements 17/10/08.

IDENTITY INTERIOR DESIGN PARTNERSHIP	
84 TOWN STREET - HORSFORTH - LEEDS - LS18 4AP Tel: 0113 258 5391 fax: 0113 258 0875 www.idp.co.uk - email: post@idp.co.uk	

PROJECT	CLIENT	DRAWING TITLE	Site Plan	Drwg NO.	SCALE	DATE
Barnsley Metropolitan Low Bromley Pea Fields Lane Sheffield 24 NOV 2008	Corporate Mail Room	Ultimate Brick and Stone		FP/07/004/A	1:200	29/01/2008