


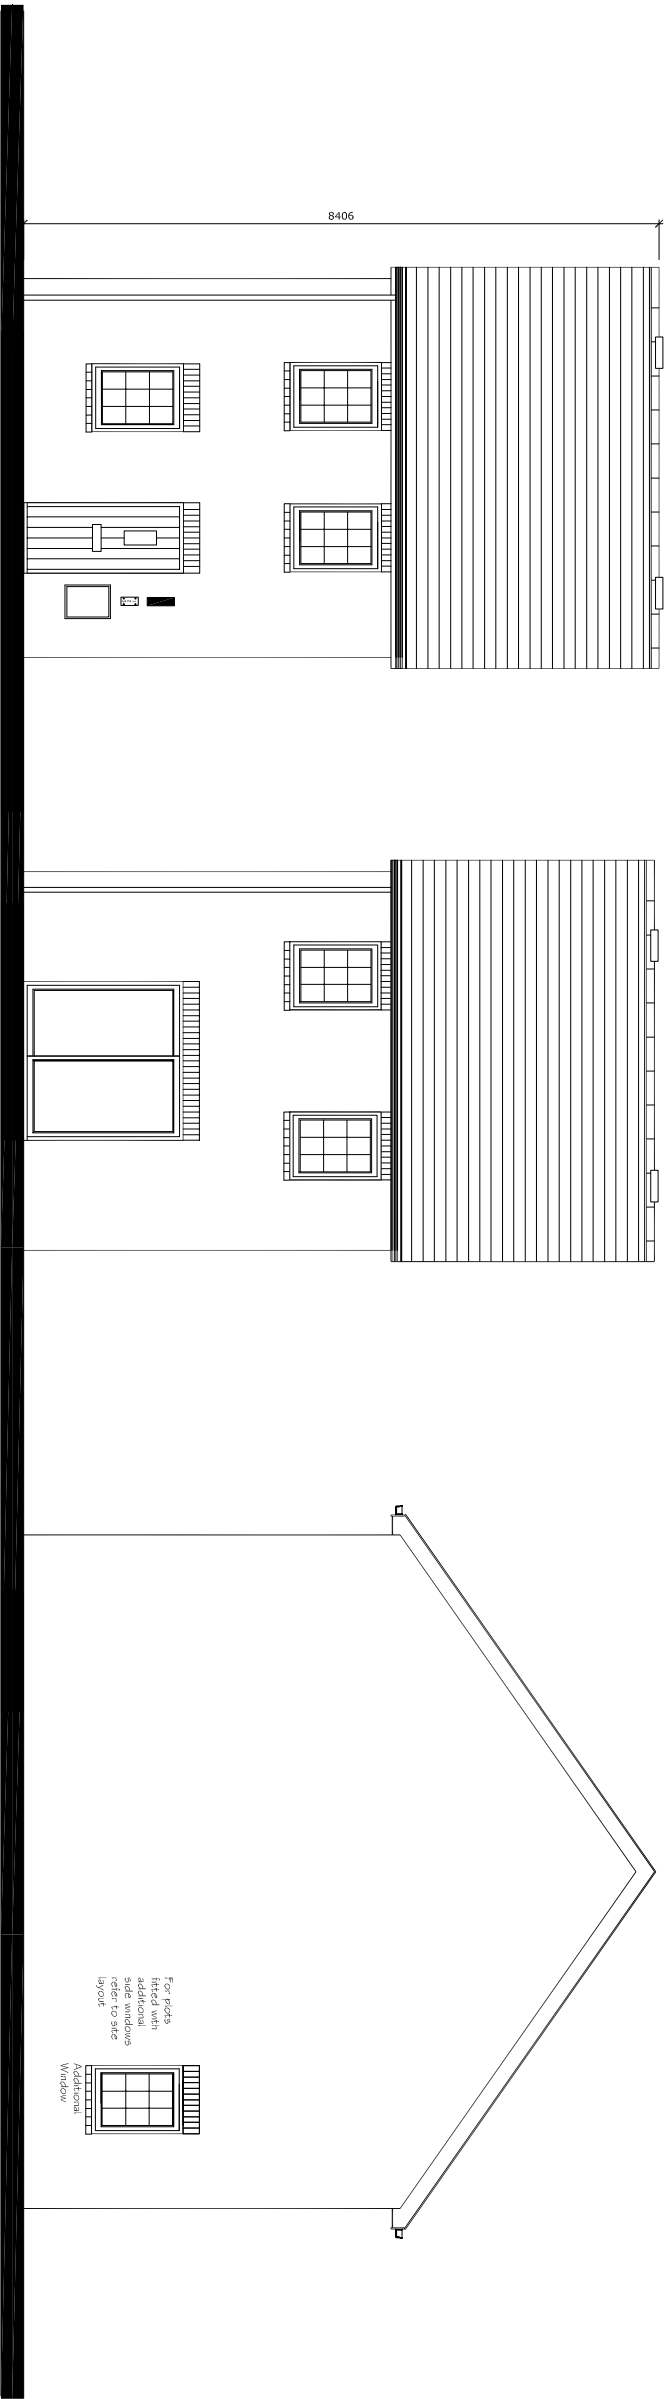

All work to be carried out in accordance with the requirements of the Building Regulations and the Building Act 2019 (as amended) and the Building Regulations currently in force.

Do not scale from this drawing. Architect to be notified of any discrepancies.

Verify relevant dimensions on site before commencing work or preparing shop drawings. This drawing is copyright.



Rev: _____ Date: _____ Action: _____

14/15

Front Elevation


Rear Elevation

Side Elevation

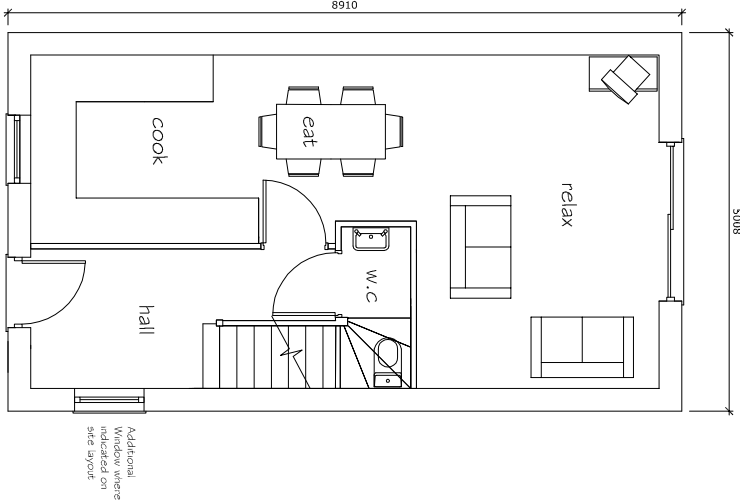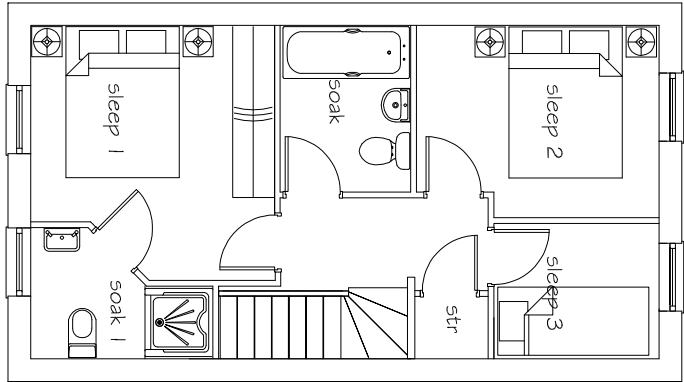

GF Plan

FF Plan

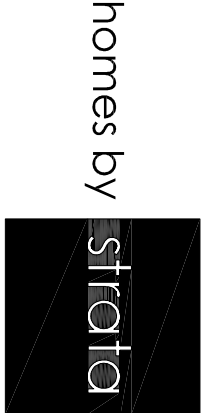

strata homes limited quoy point lakeside dorchester DN4 5PL
T 01302 308508 F 01302 308501 www.homesbystrata.co.uk

scale: 1:100 | drawn by: | date: 04.12.09

Project: Burntwood Road
Grimethorpe

Drawing: Faro

Drawing Number:	HH/FA/107	Revision	/
-----------------	-----------	----------	---