



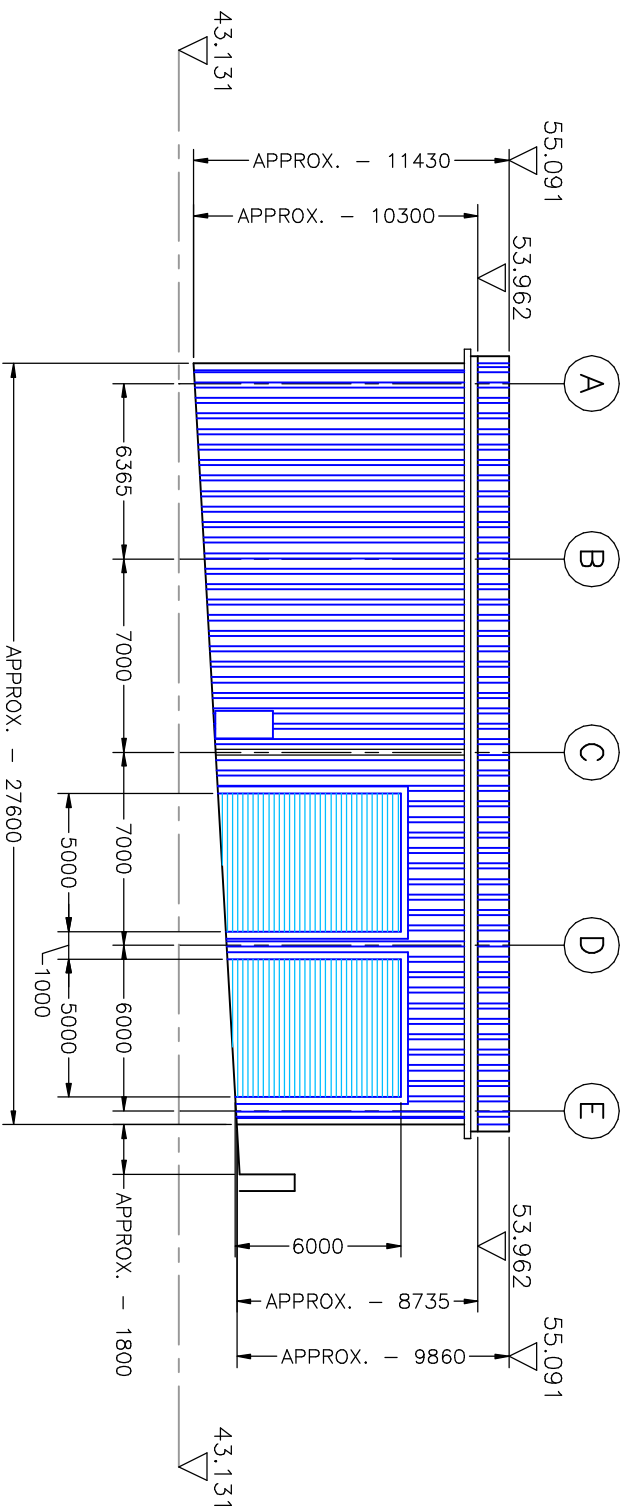

FRONT ELEVATION (NORTH FACING) - GRID LINE "7"

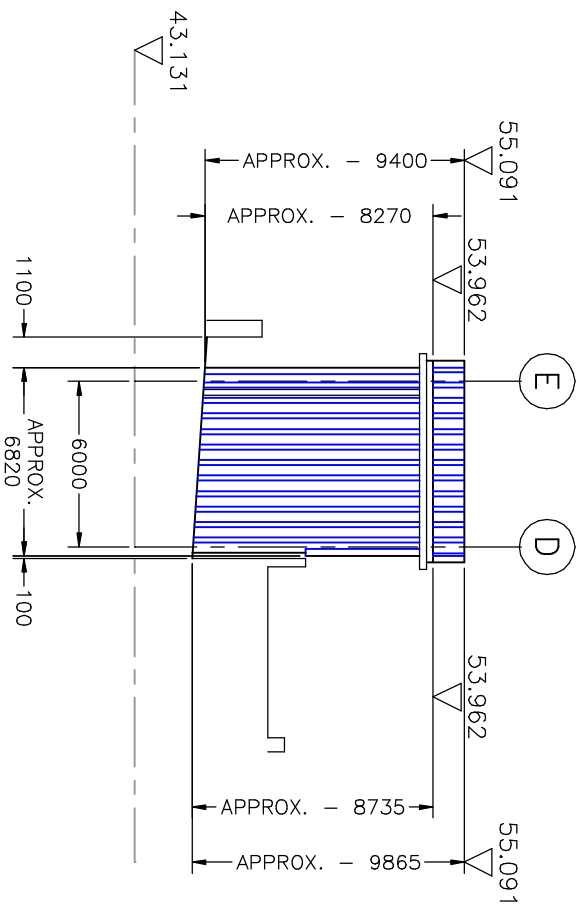

REAR ELEVATION (SOUTH FACING) - GRID LINE "1"

Buckingham Associates
 Consultant Structural Engineers
 8, Woodside Court, Wickersley, Rotherham, S66 1FB.
 Telephone/Fax - 01709 533076

Title PROPOSED NORTH & SOUTH ELEVATIONS
 FOR NEW PORTAL FRAME BUILDING.
 Project C. Soars & Sons, Tank Row,
 Stairfoot, Barnsley, S71 5AD.

0	FOR PLANNING.	22.1.18
Rev No	Revision	Date

Drawn	Date	Dimensions	Scale	Drawing No	Size	Sheet
ML	19.1.18	mm	1:200	1965	A3	3