



FAO magnus cooka

Planning Services

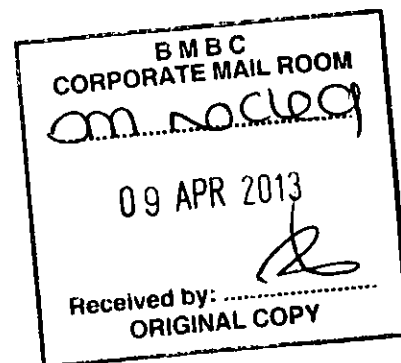


floor plan.

note: - it is assumed that all ex drains run at the property rear - to be investigated + discussed with local BCO when site clearance is underway.

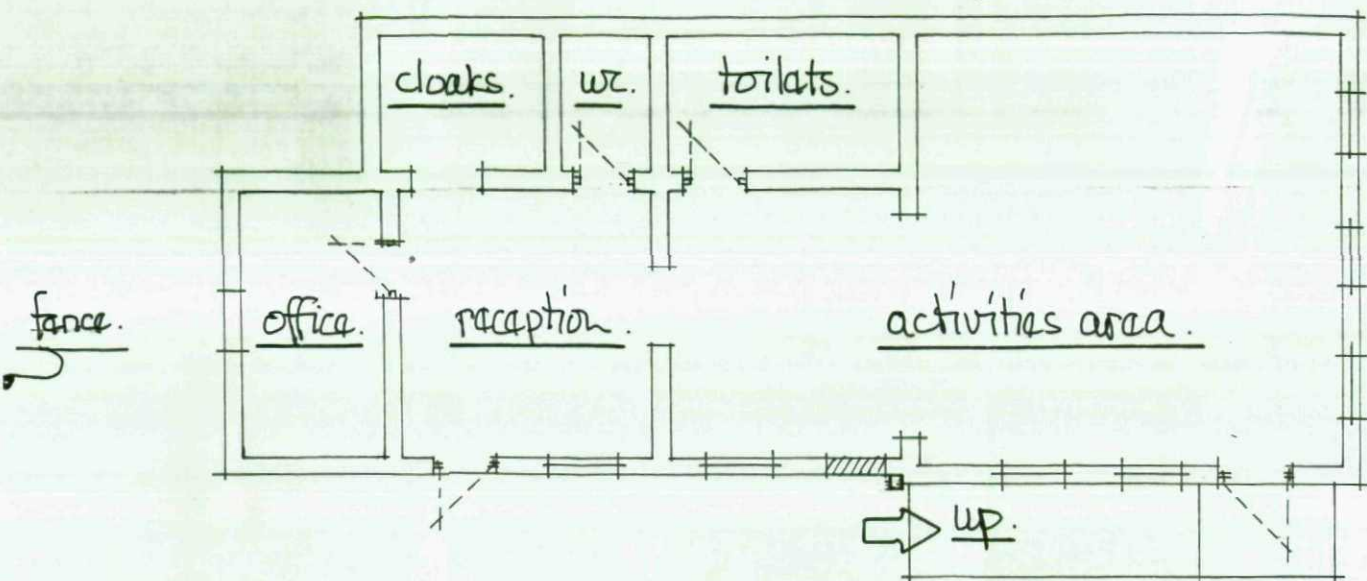


site plan.


scale 1:500m.

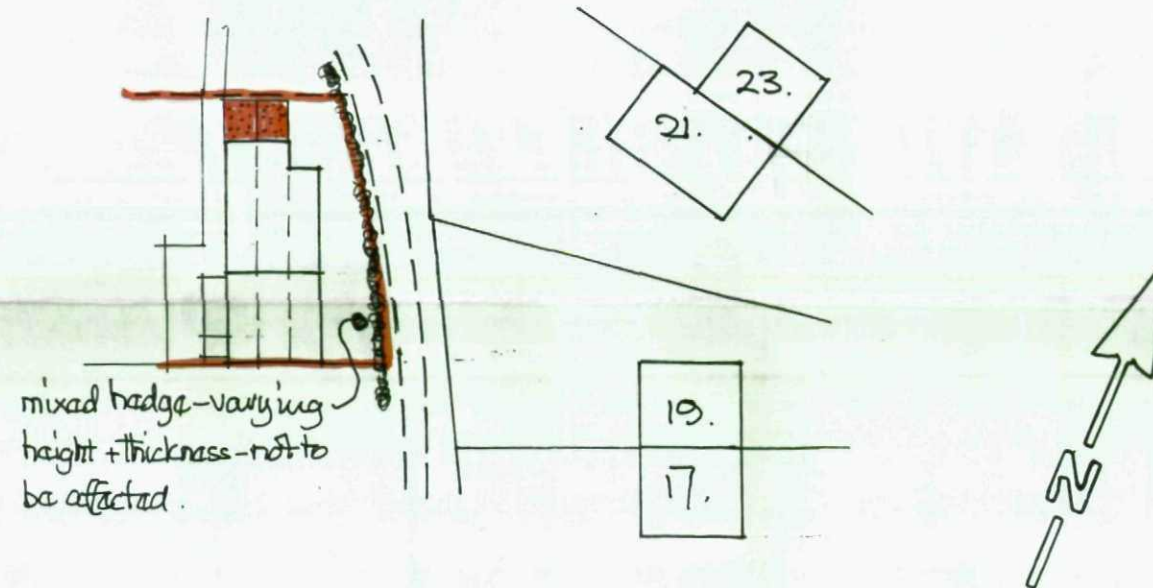

existing details scale 1:100m.

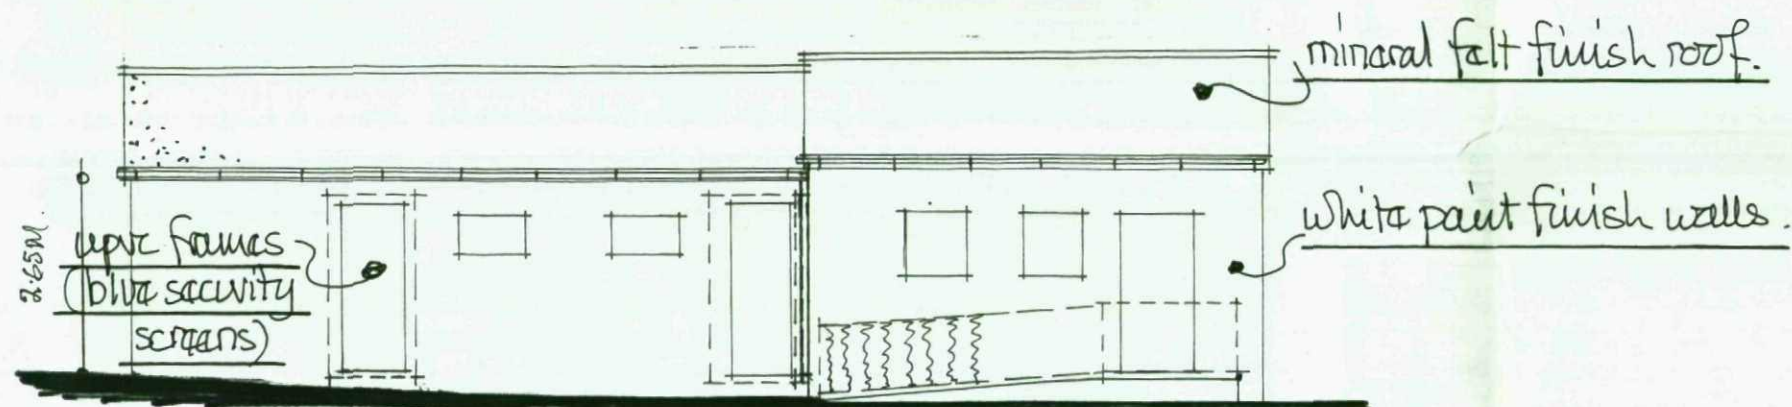


location plan scale 1:1250.

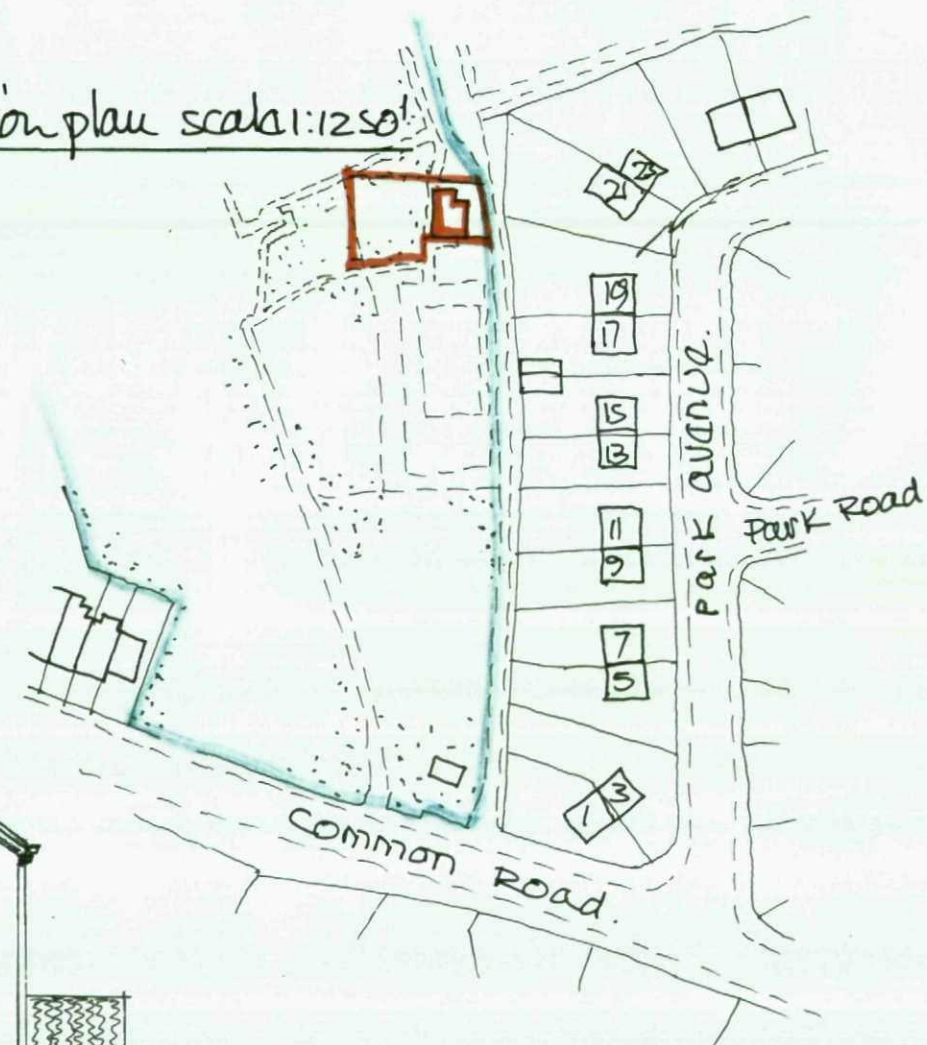

front view.

rear view (to public footpath).

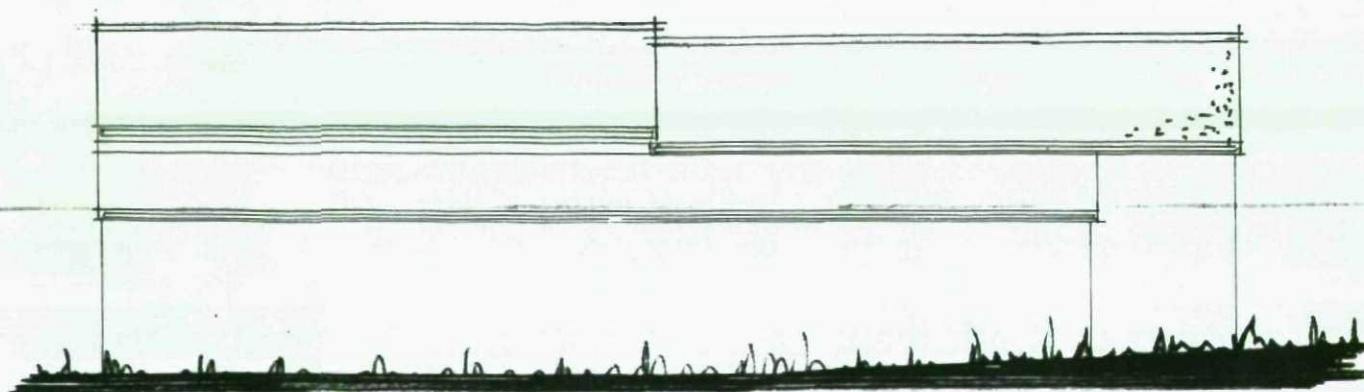

gable view.

