


FRONT ELEVATION


SIDE ELEVATION

REAR ELEVATION

SIDE ELEVATION

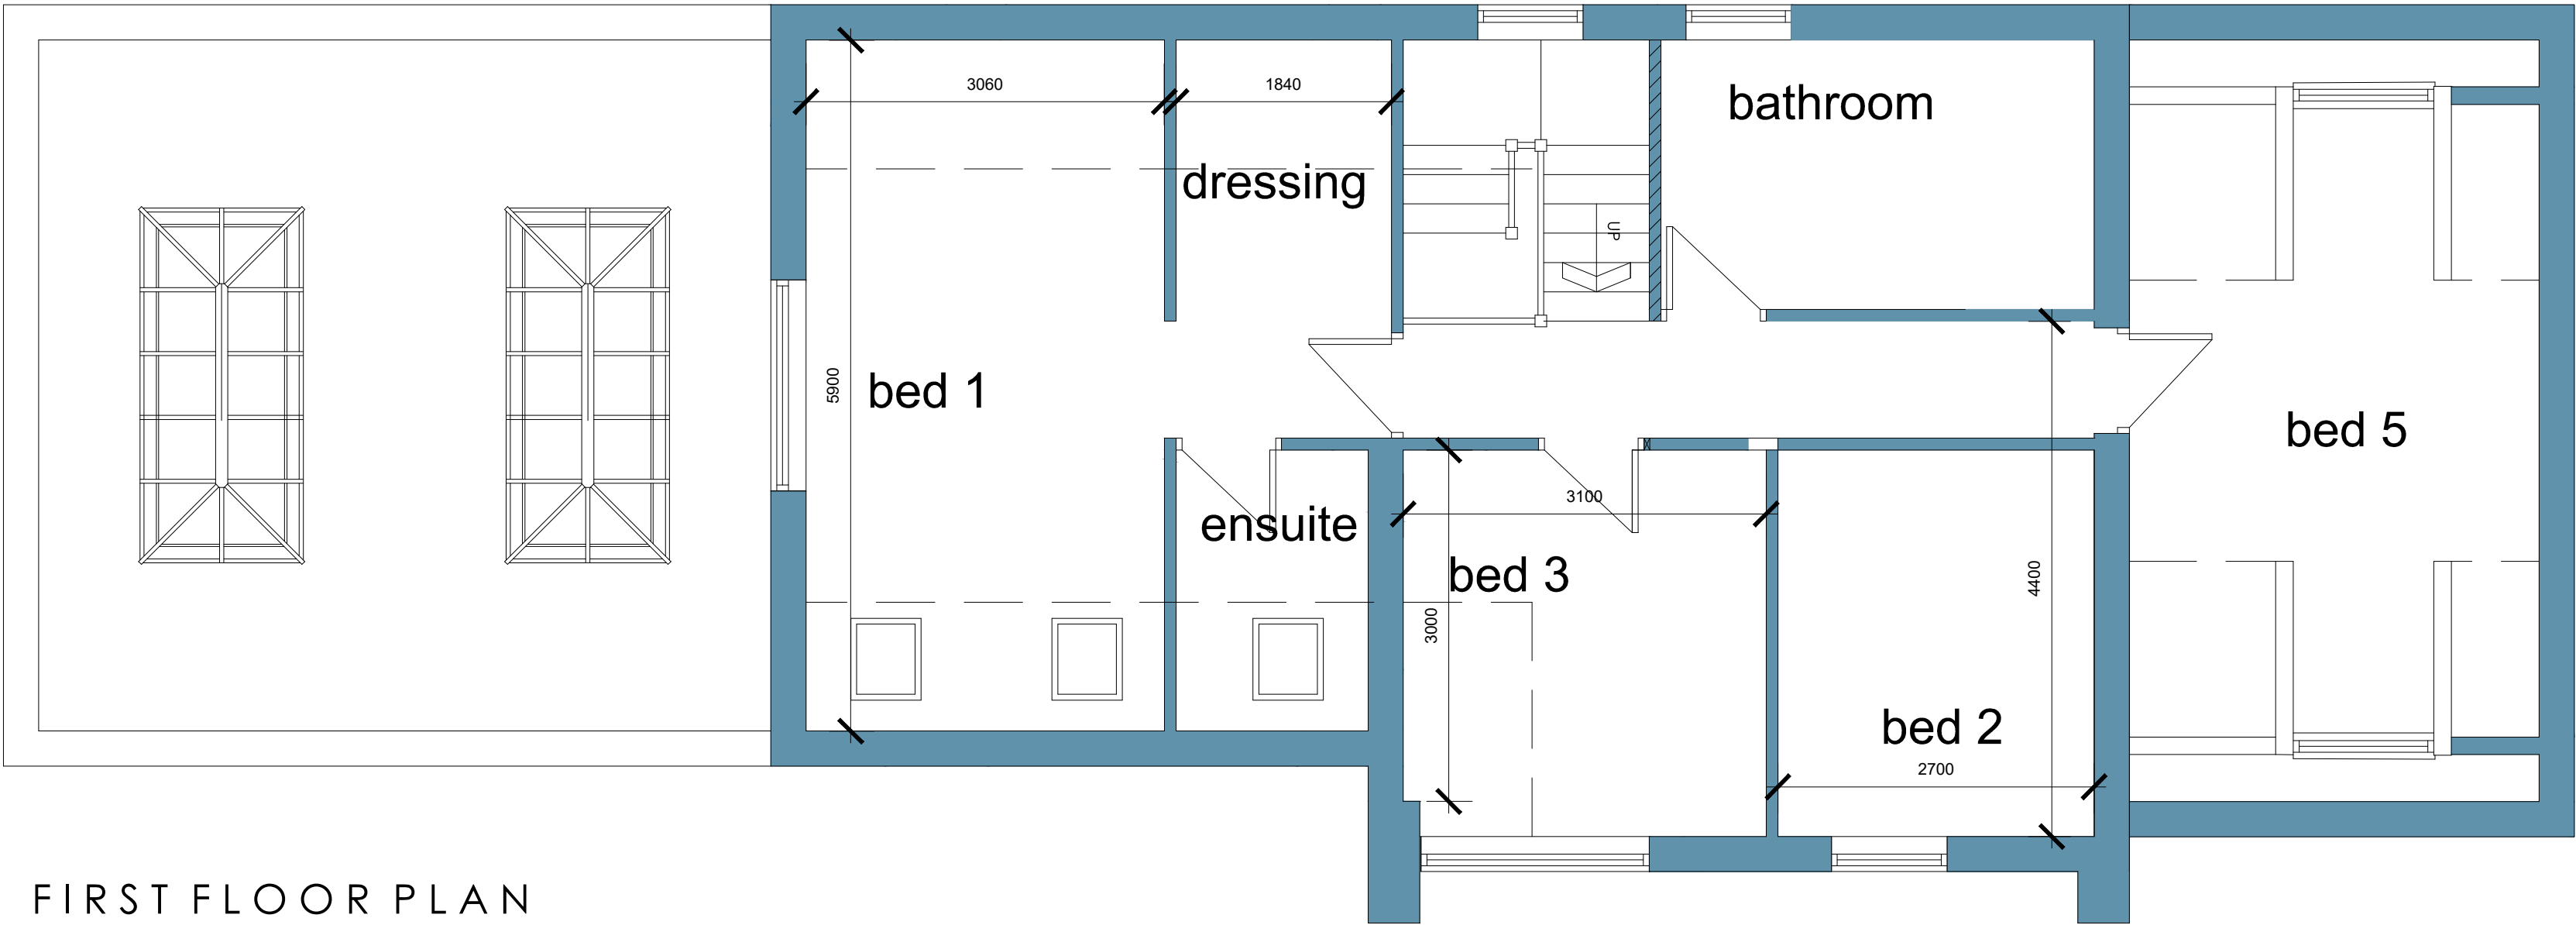

FIRST FLOOR PLAN

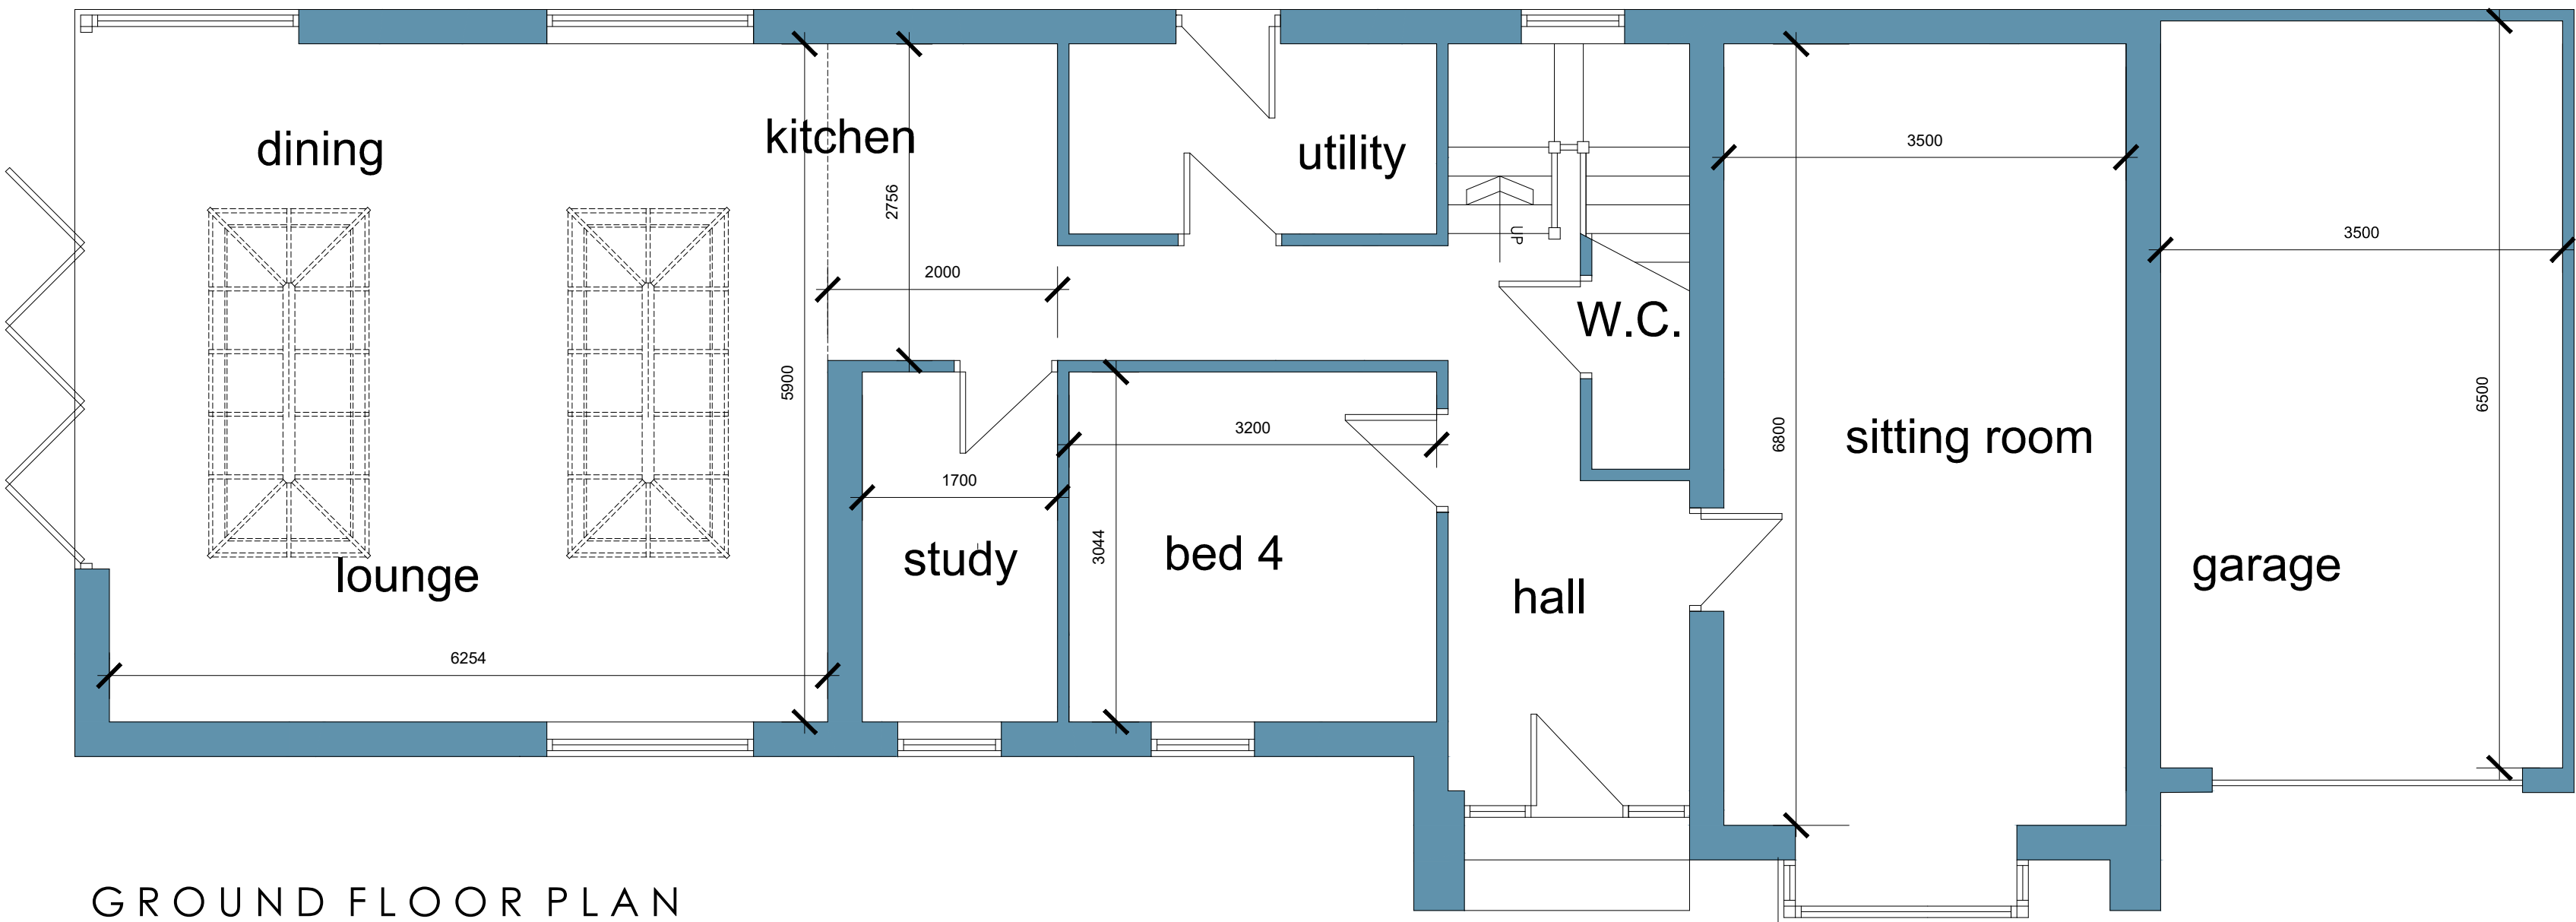

GROUND FLOOR PLAN

TOTAL FLOOR AREA 178 SQM + GARAGE

OFFICE ONE,
34 VICTORIA ROAD,
BARNSELEY,
S70 2BU

Phone: 01226 208482
Email: info@whiteaguspартnership.co.uk
Web: www.whiteaguspартnership.co.uk

ARCHITECTURAL SERVICES

Project.
RESIDENTIAL DEVELOPMENT AT
WESTGATE, MONK BRETTON,
BARNSELEY

Client.
BO HOMES (YORKSHIRE) LTD

Drawing
Title.
PLOT 5
PLANS AND ELEVATIONS

Date.
APRIL 2021

Scale.
1:50 & 1:100@ A1

Ref.
20-264

Dwg. No.
03

Rev.
D

Date	Suffix	Description	Date	Suffix	Description
01-06-21	A	PLOT RE-NUMBERED			
20-09-21	B	GARAGE REVISED			
24-09-21	C	EXTERNAL MATERIALS REVISED			
05-02-22	D	ROOM ADDED ABOVE GARAGE			