

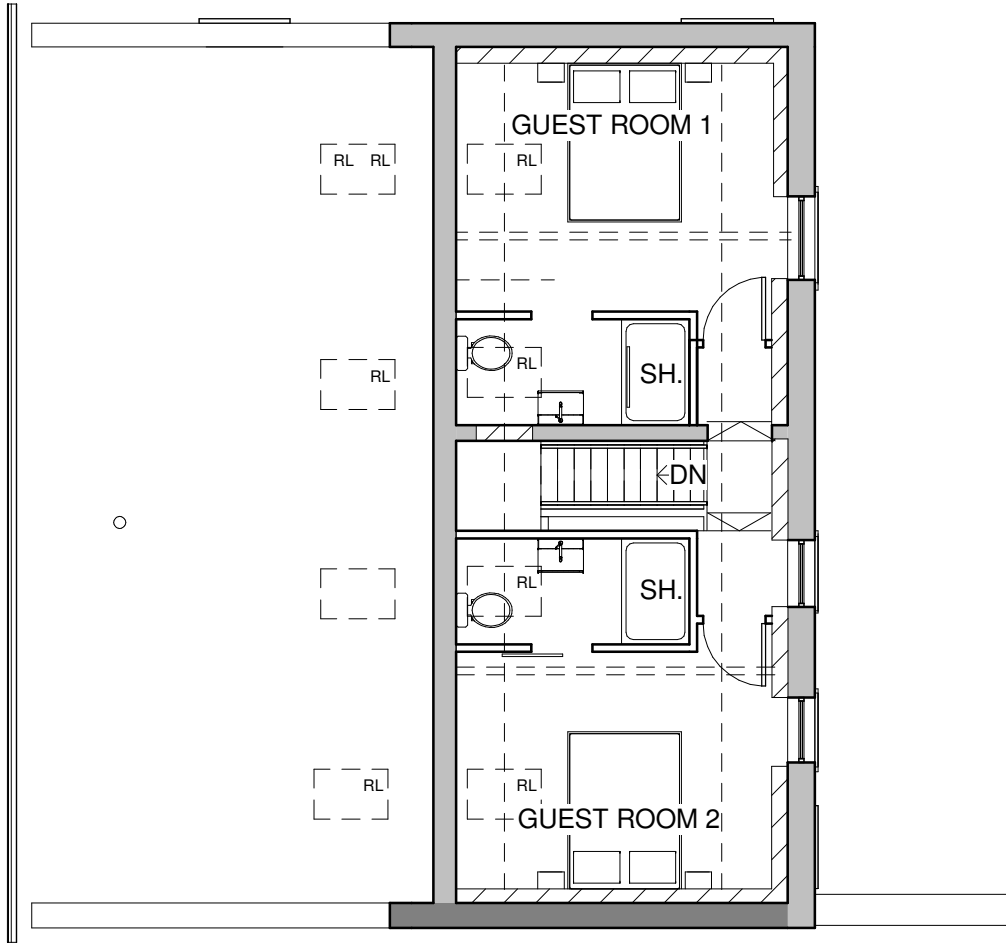



Level 1  
1 : 100

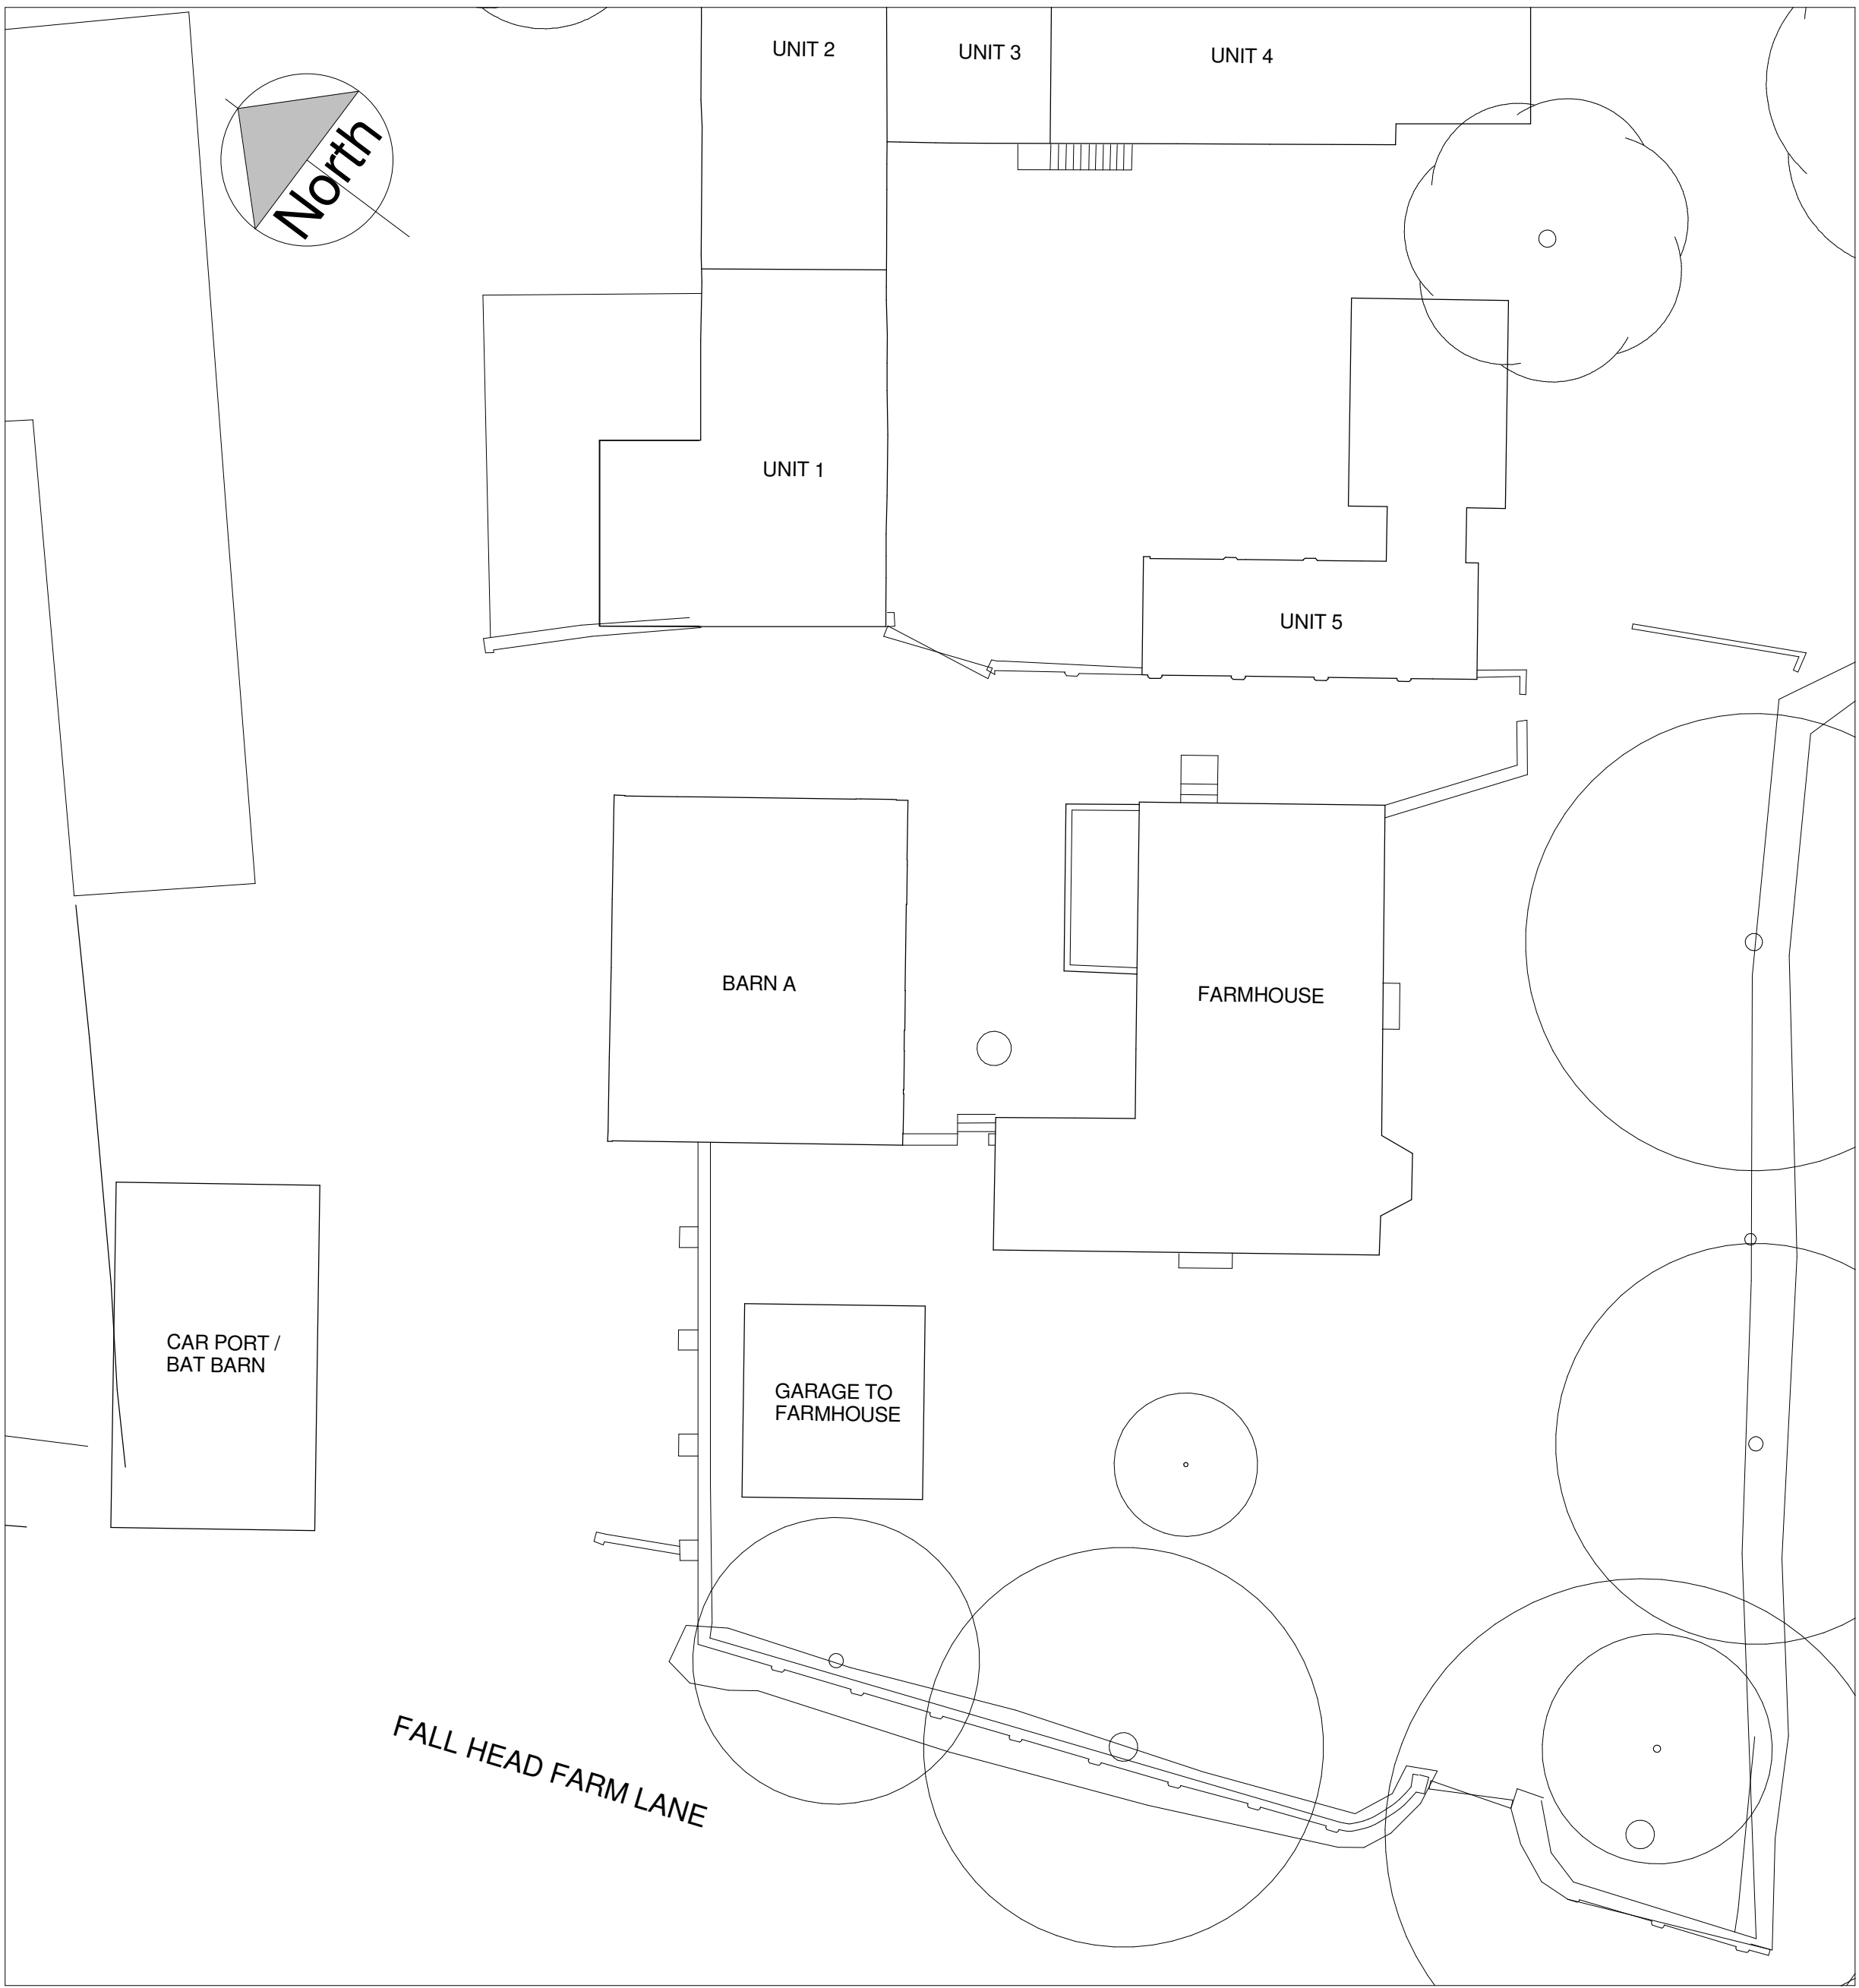


Level 0  
1 : 100

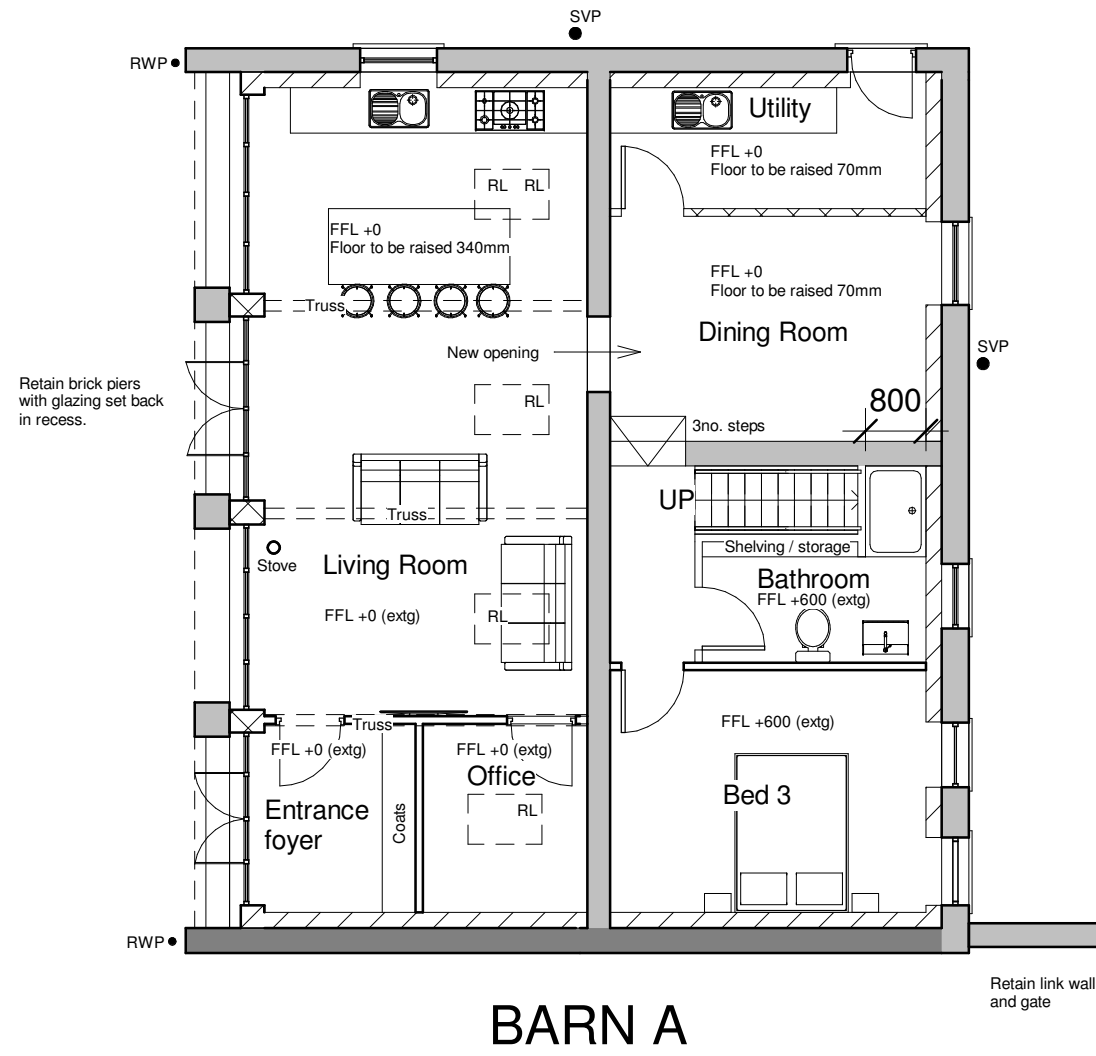


Site Plan - No change

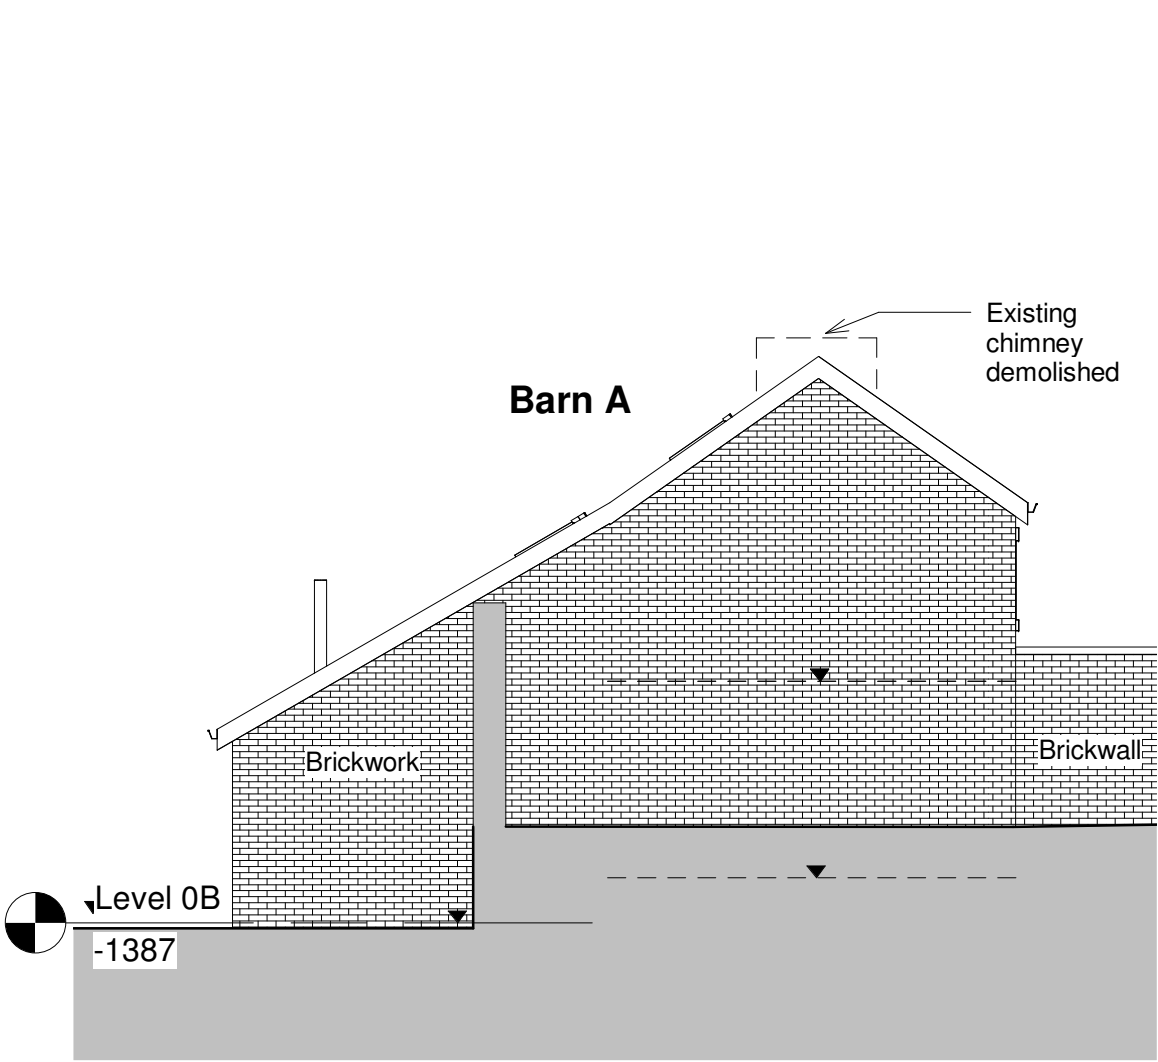


Side Elevation - SW  
1 : 100

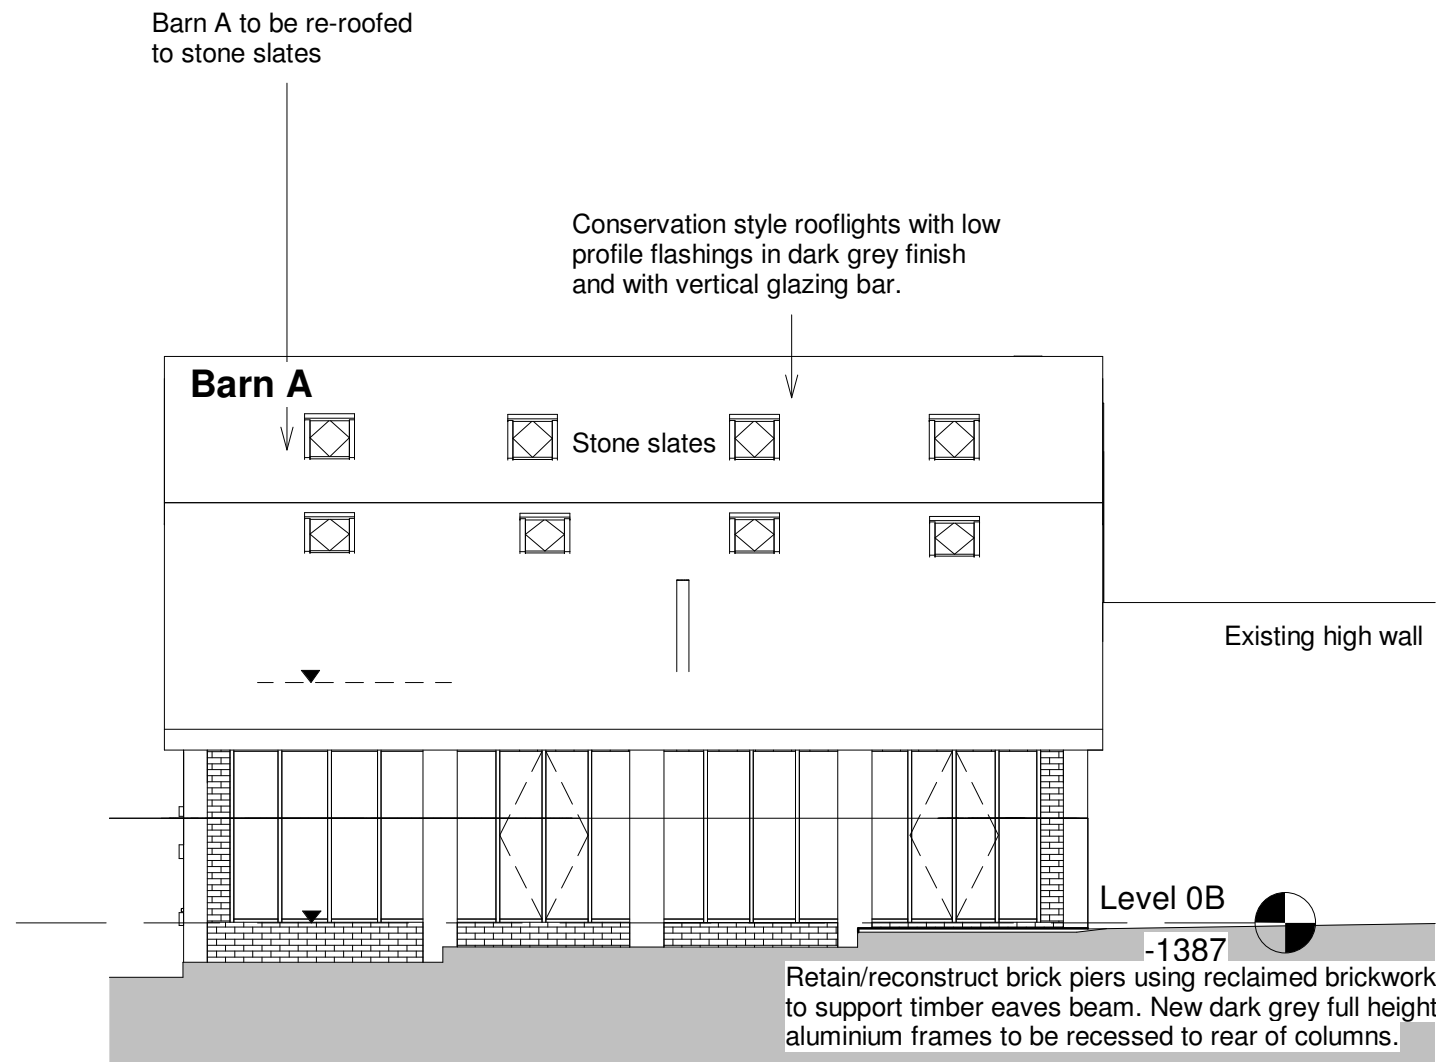

Front Elevation - NW  
1 : 100

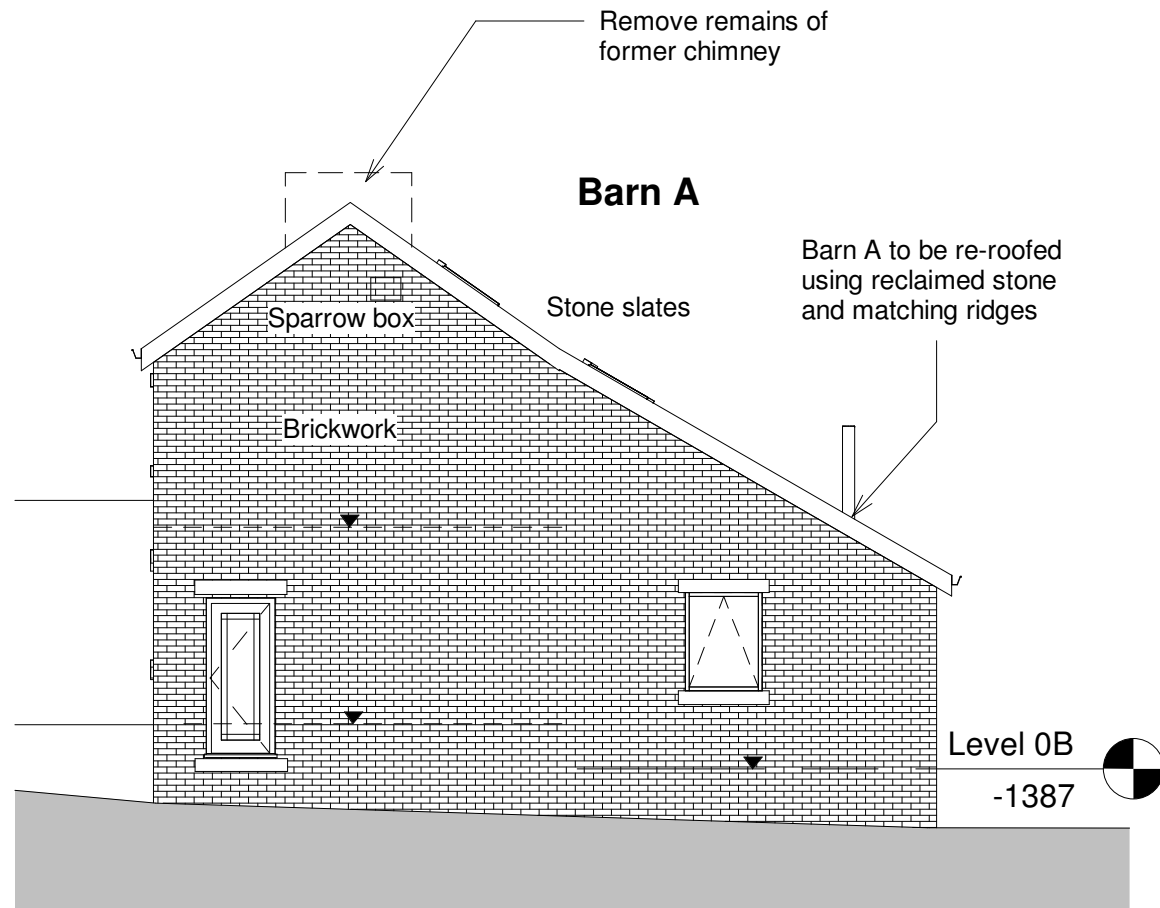

Side Elevation - NE  
1 : 100

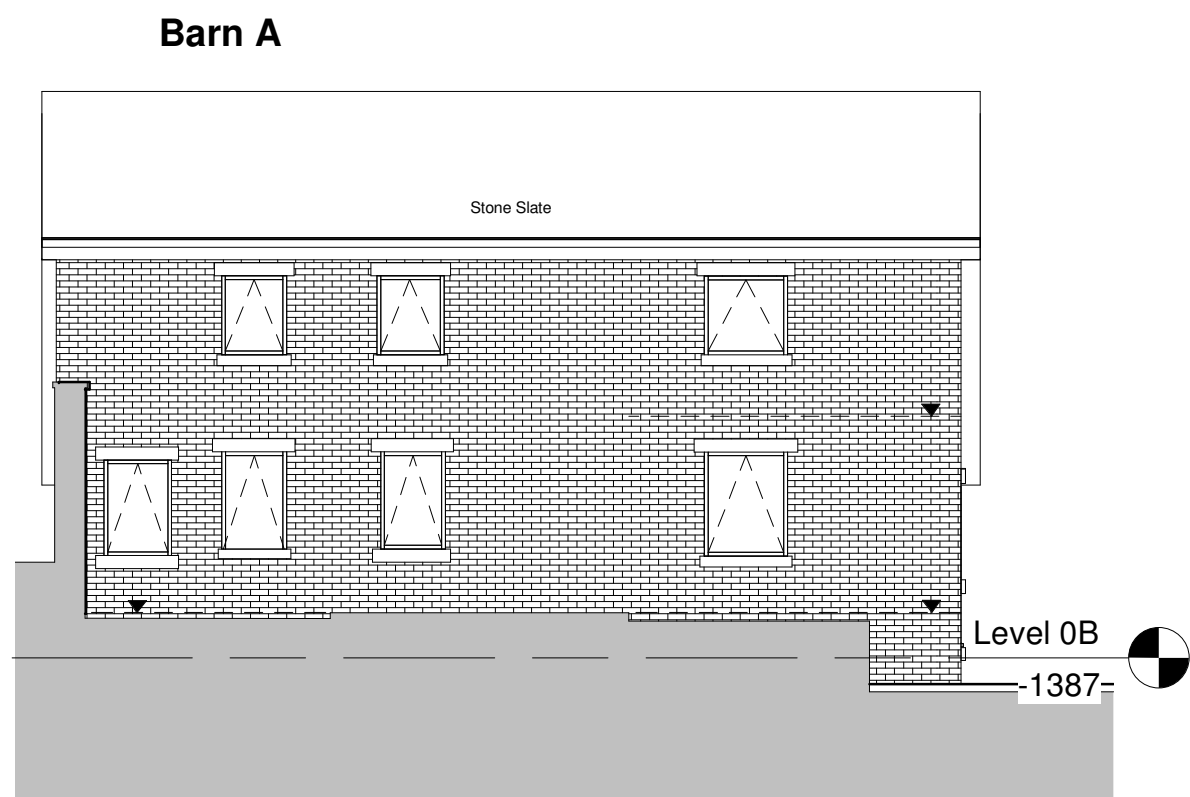

Rear Elevation SE  
1 : 100

THIS DRAWING AND ALL INFORMATION WITHIN IS COPYRIGHT OF STUDIO J ARCHITECTS LTD.

IT IS NOT TO BE USED BY ANY THIRD PARTIES FOR ANY PURPOSES WITHOUT THE EXPRESS PERMISSION OF STUDIO J ARCHITECTS LTD.

NOTES

PLEASE DO NOT SCALE DIRECTLY FROM THIS DRAWING  
MAIN CONTRACTOR TO CHECK ALL MEASUREMENTS ON SITE PRIOR TO CONSTRUCTION.


THE SITE PLAN IS BASED ON THE INFORMATION PROVIDED VIA THE ORDINANCE SURVEY PLAN AND SUBJECT TO A DETAILED SITE SURVEY.

THE LAYOUT OF THE GARDEN IS AN INDICATION ONLY. ALL MEASUREMENTS (POSITIONS OF WALLS, PATHS, MANHOLES.) MUST BE CHECKED ON SITE AND NOT TAKEN FROM THIS DRAWING.

STRUCTURAL ENGINEER TO PROVIDE ALL STRUCTURAL DETAIL DESIGN AND CALCULATIONS, WHERE REQUIRED.

MAIN CONTRACTOR TO ENSURE ALL MECHANICAL AND ELECTRICAL SPECIFICATIONS ARE IN LINE WITH APPROVED DOCUMENTS PARTS B, L, F & P AND INSTALLED BY COMPETENT PERSONS.

ALL NEW LIGHTING TO USE ENERGY EFFICIENT BULBS (WITH APPROPRIATE IP RATINGS FOR BATHROOMS & EXTERNAL USE).

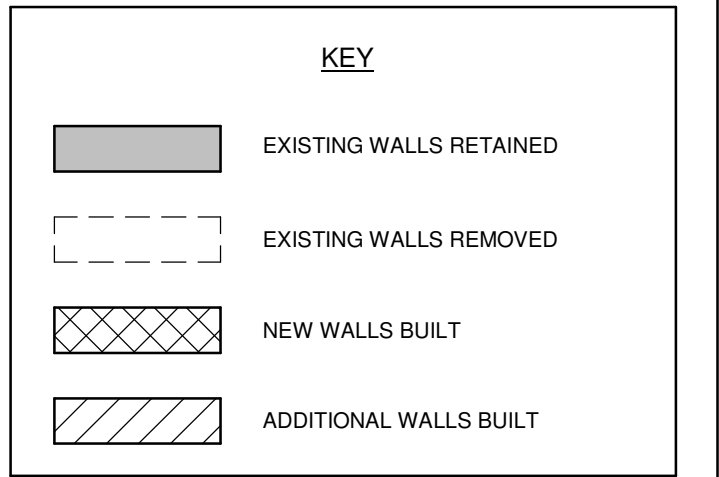

FOR  
PLANNING

Rev. A 27.03.23 Amends post site visit  
Rev. B 30.03.23 Amends as per client email dated 30.03.23  
Rev. C 03.04.23 Amendments as per client emailed dated 30.03.23  
Rev. D 14.09.23 Farmhouse omitted from drawing as requested by LPA.

PROJECT

FALL HEAD FARM

DRAWING TITLE

BARN A - PLANS & ELEVATIONS

DRAWING NO

624-501 - REV D

SCALE

As indicated @ A1

DRAWN BY

JM

Date

18.11.21

Studio J Architects  
The Junction  
Charles Street  
Horbury  
Wakefield  
WF4 5FD

Tel: 0113 2449905

www.studio-j.co.uk

**Studio J**  
Architects