




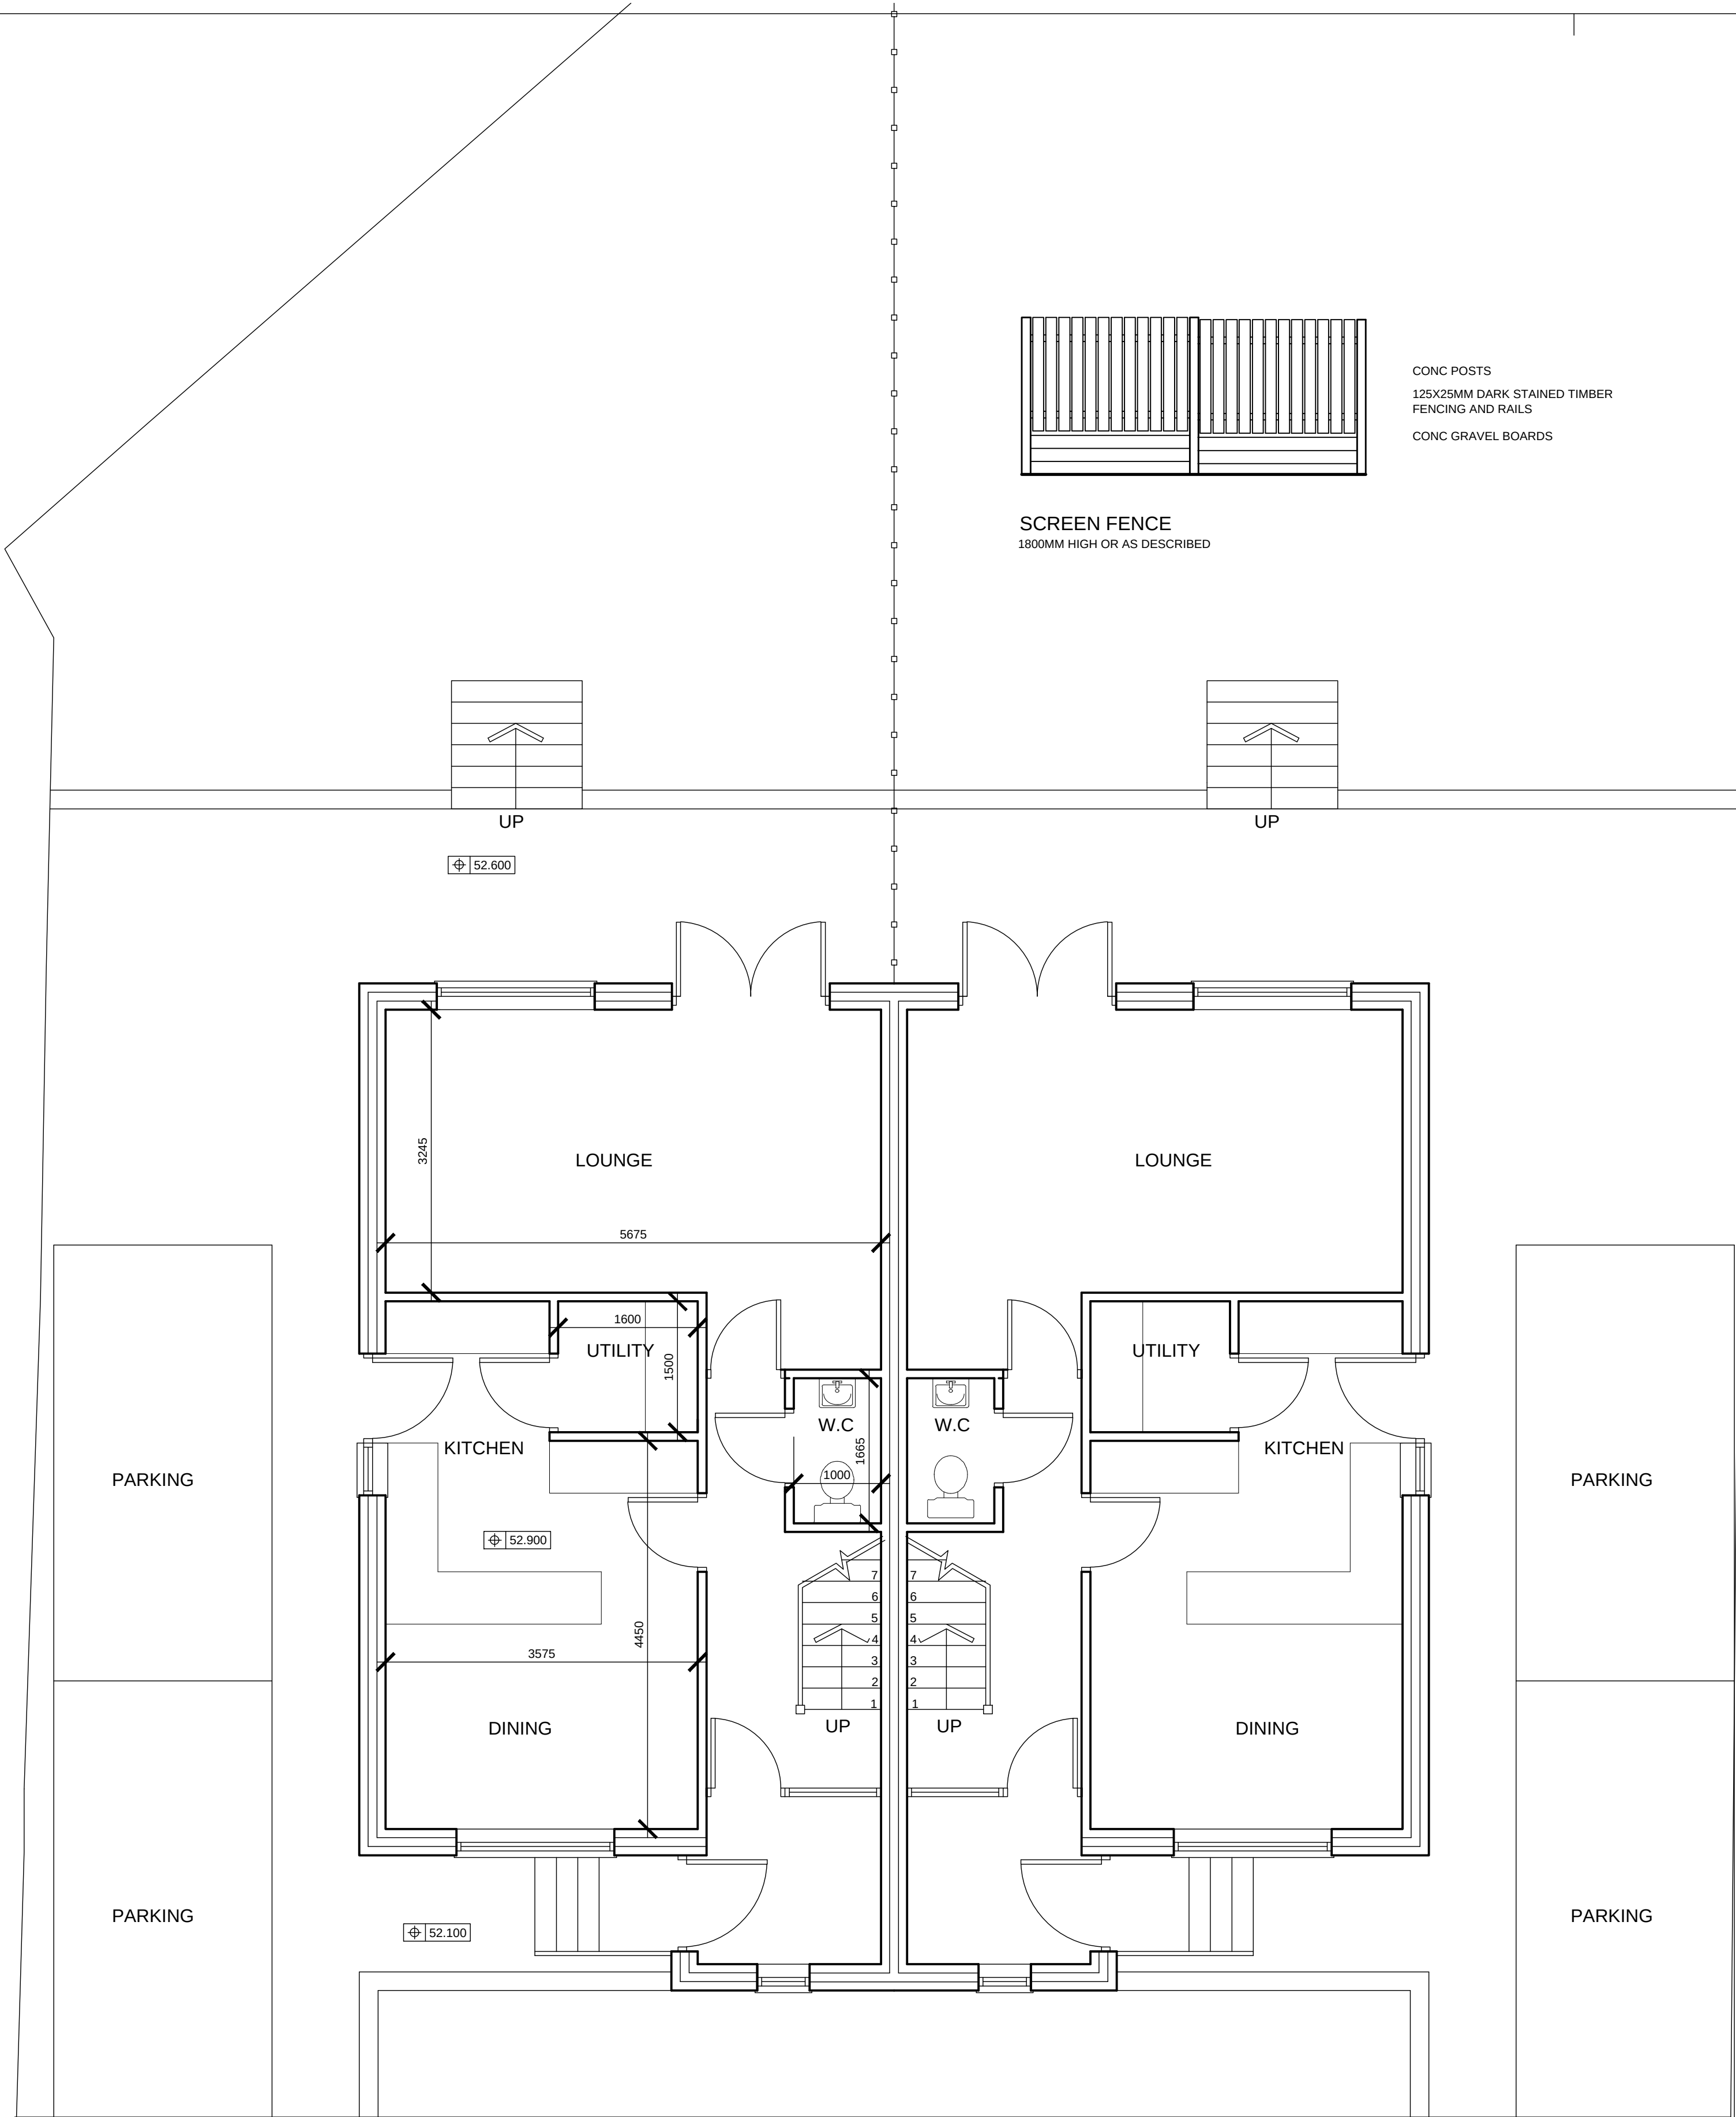


GROUND FLOOR PLAN
SCALE 1:50

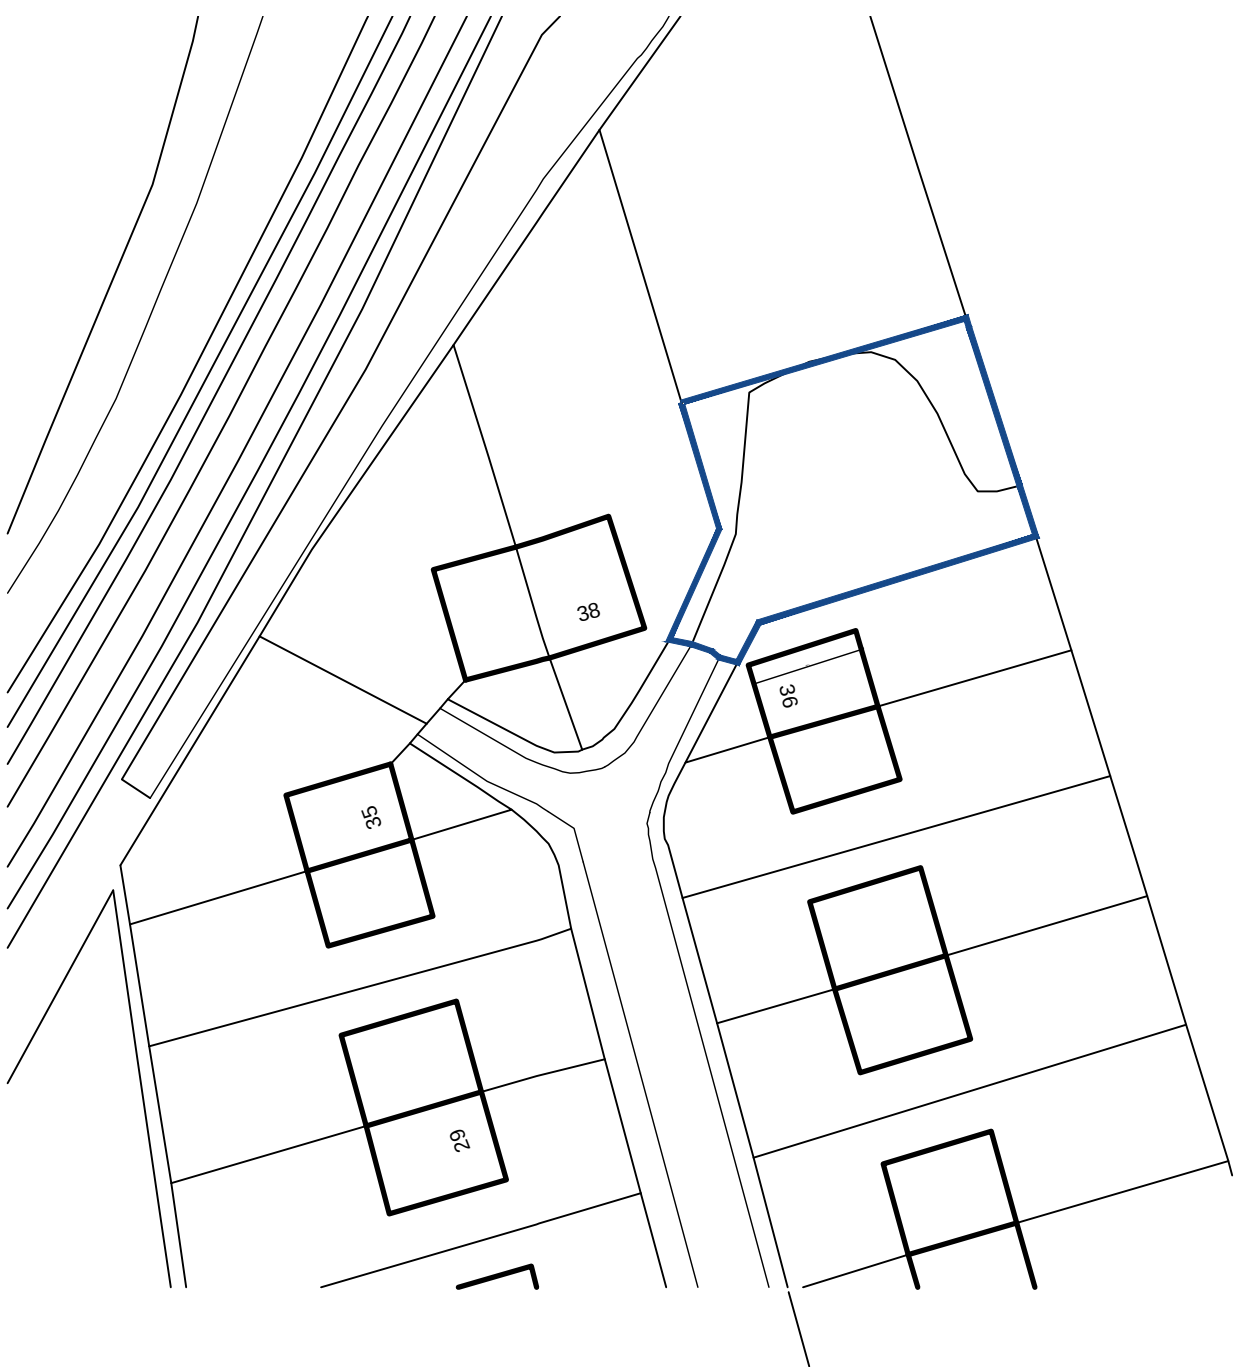

ACCESS
SCALE 1:500
BLUE BOUNDARY - ACCESS RESERVED FOR COUNCIL, ITS TENANTS AND ALL
AUTHORISED USES, BOTH VEHICULAR AND PEDESTRIAN AT ALL TIMES.

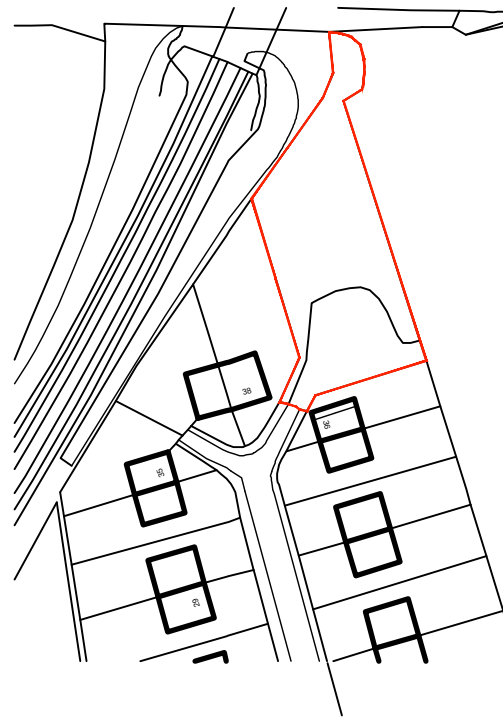

LOCATION PLAN
SCALE 1:1250

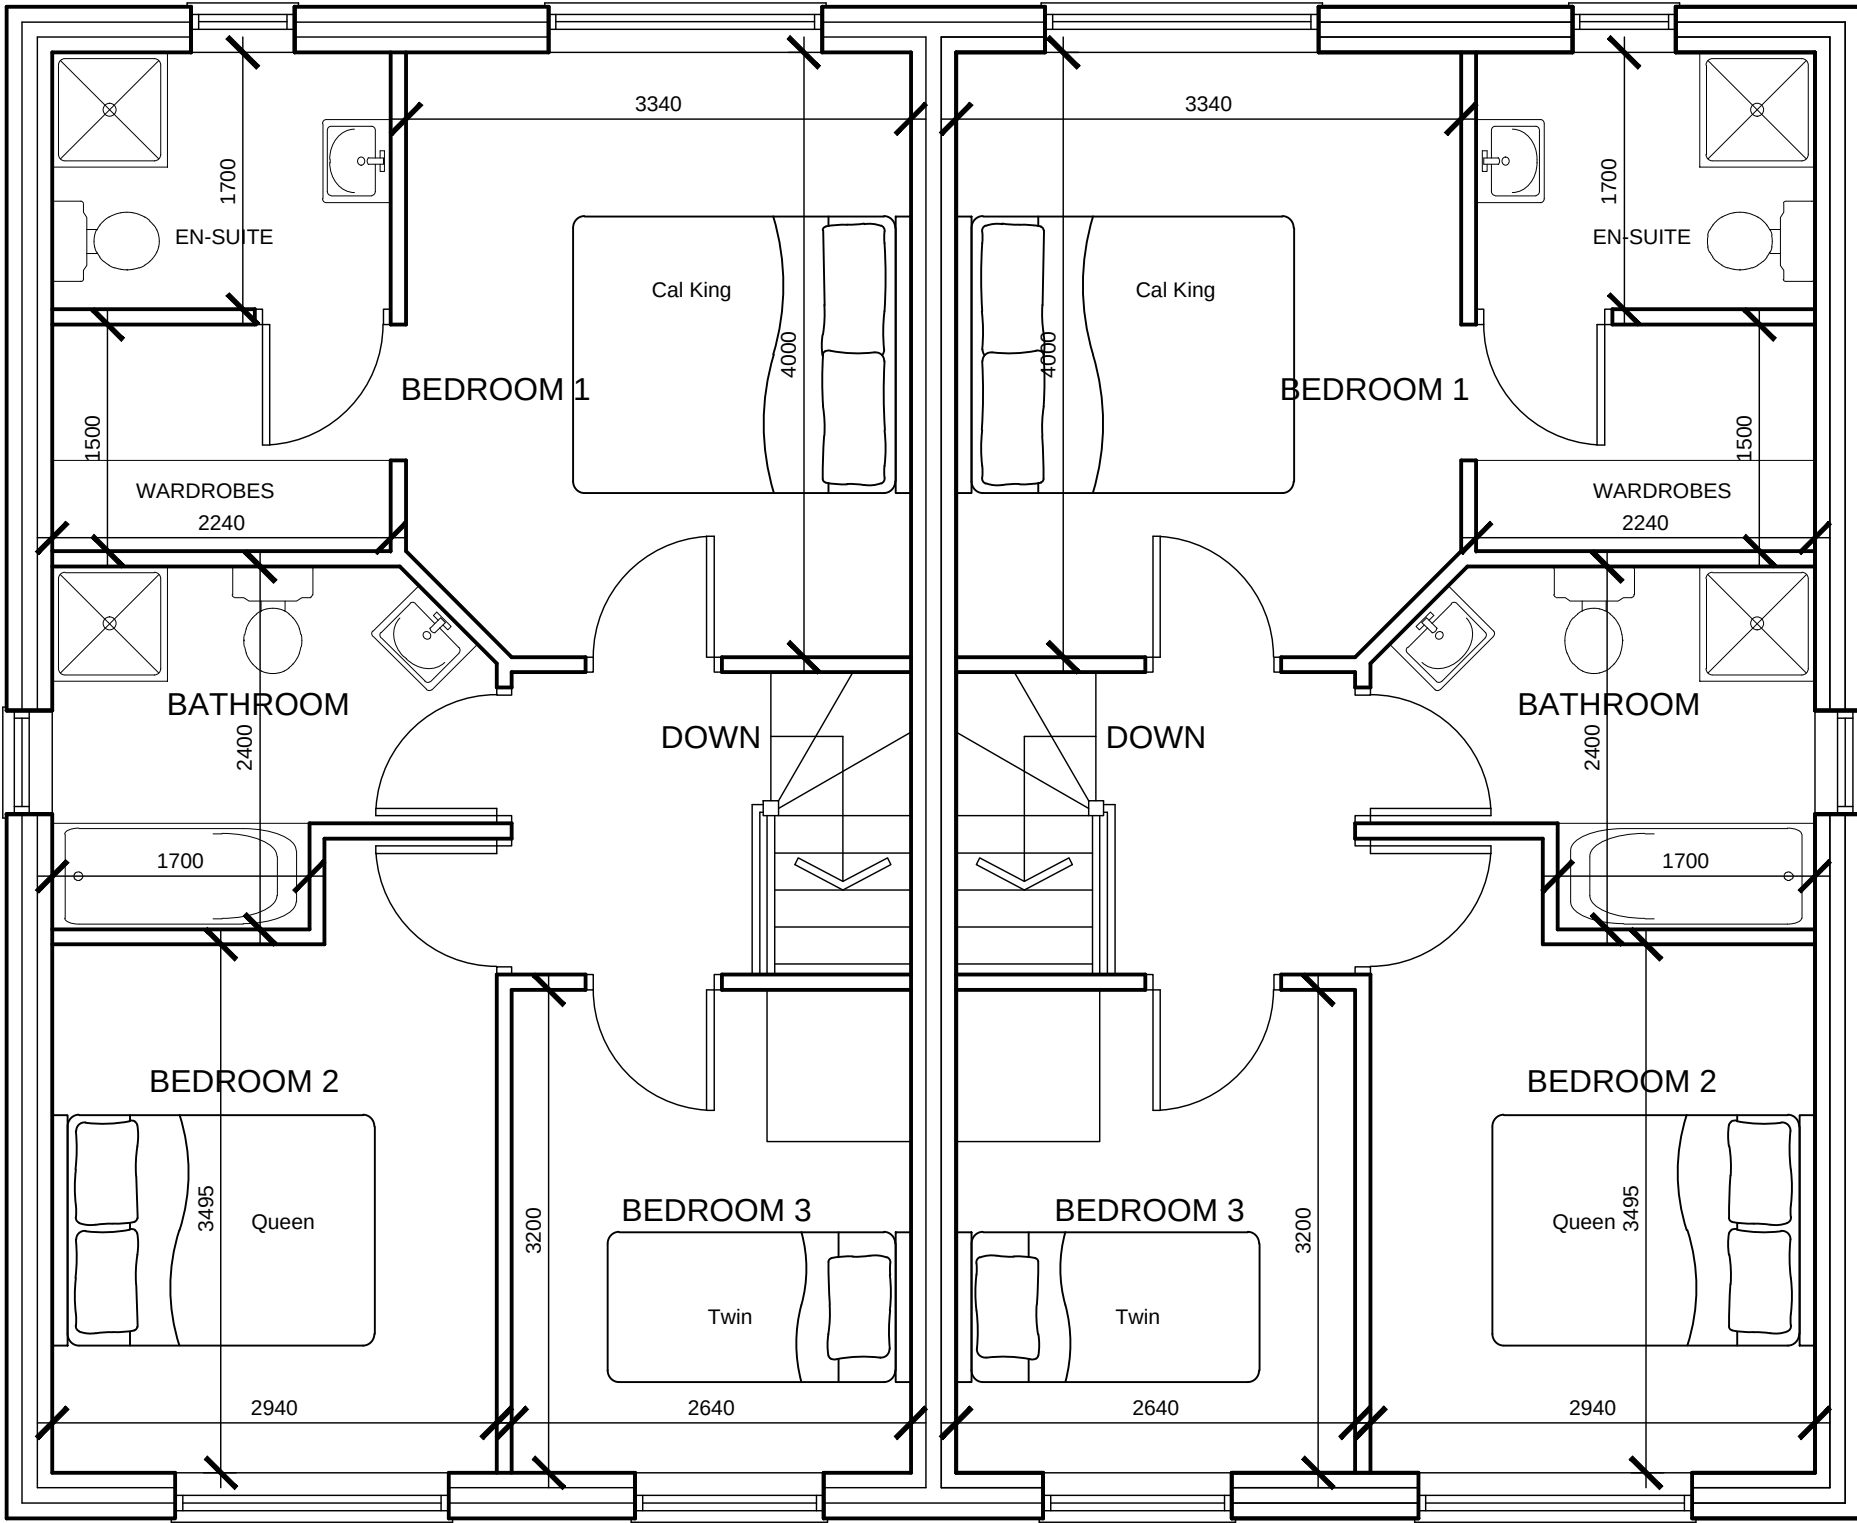

FIRST FLOOR PLAN
SCALE 1:50

		White Agus PARTNERSHIP		8 MORSTON BUSINESS PARK, WHALEY ROAD, BARUGH GREEN, BARNSELEY, S75 1HQ		Phone: 01226 208482 Fax: 01226 283030 Email: info@whiteaguspartnership.co.uk Web: www.whiteaguspartnership.co.uk	
ARCHITECTURAL SERVICES AND SURVEYORS							
Project. DEVELOPMENT AT LAND ADJACENT 36 & 38 QUEST AVENUE, HEMINGFIELD BARNSELEY, S73 0QB				Client.			
Drawing Title. FLOOR PLANS				Date. FEB 2014		Scale. AS SHOWN	
				Ref. 13-077		Dwg. No. 08	
				Rev. A			
Date	Suffix	Description		Date	Suffix	Description	
28/02/2014	A	ACCESS PLAN ADDED					