



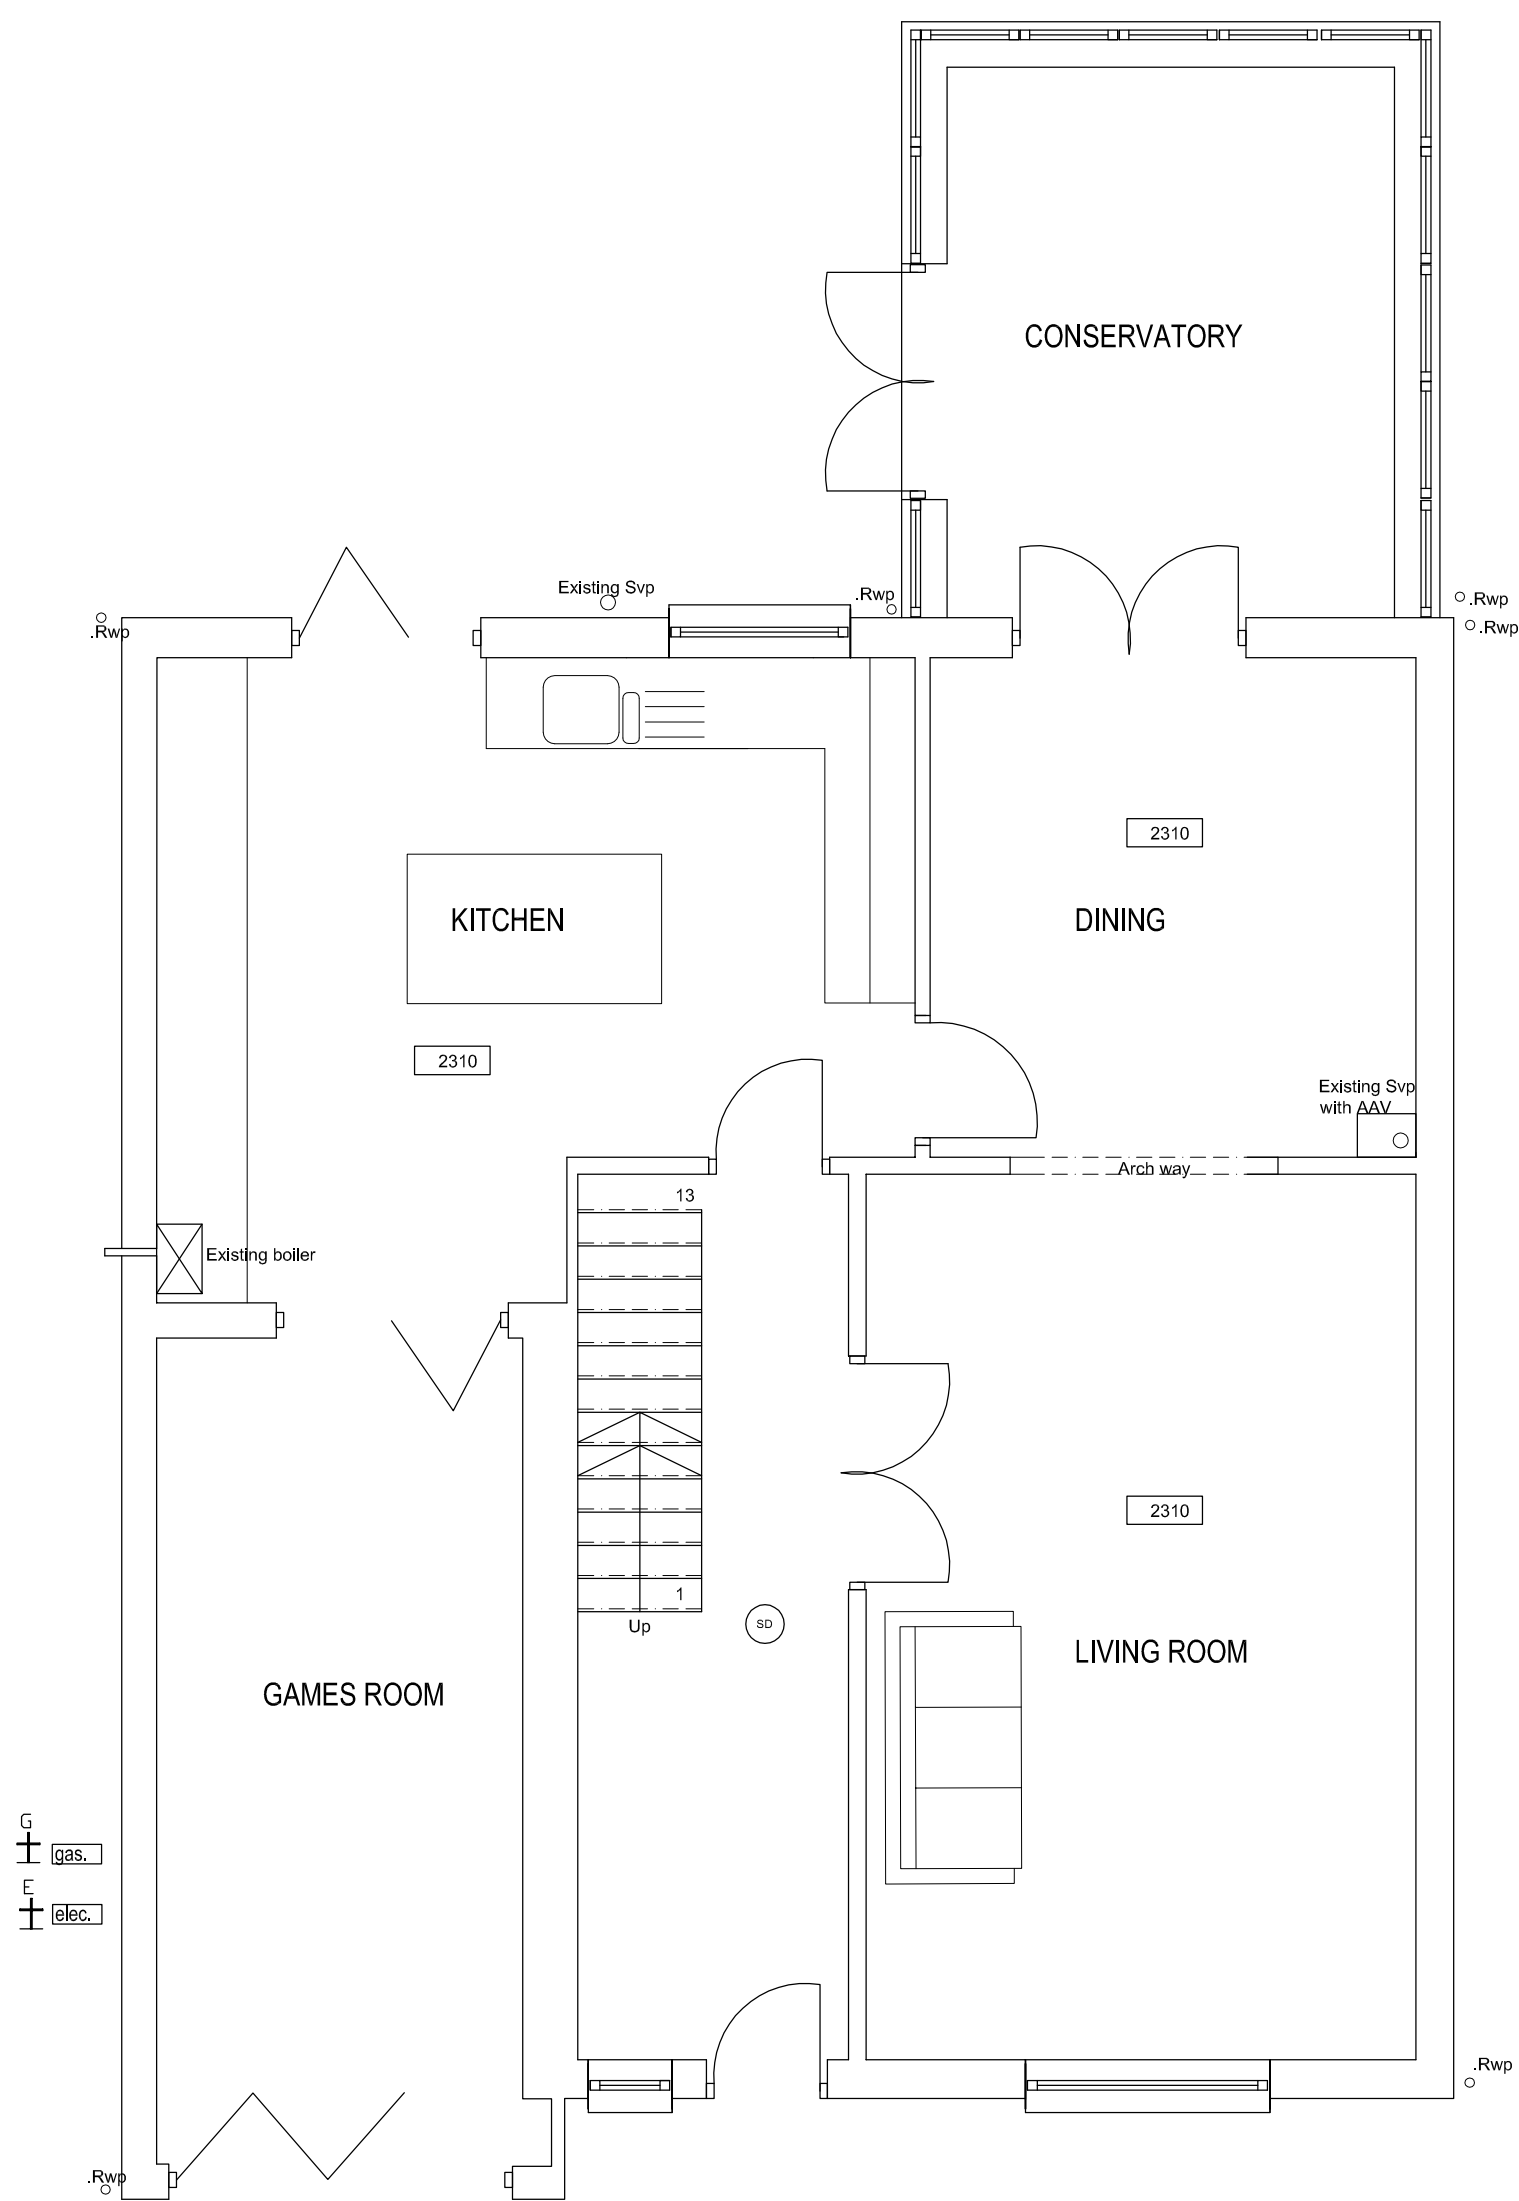


EXISTING GROUND FLOOR PLAN.
1/50

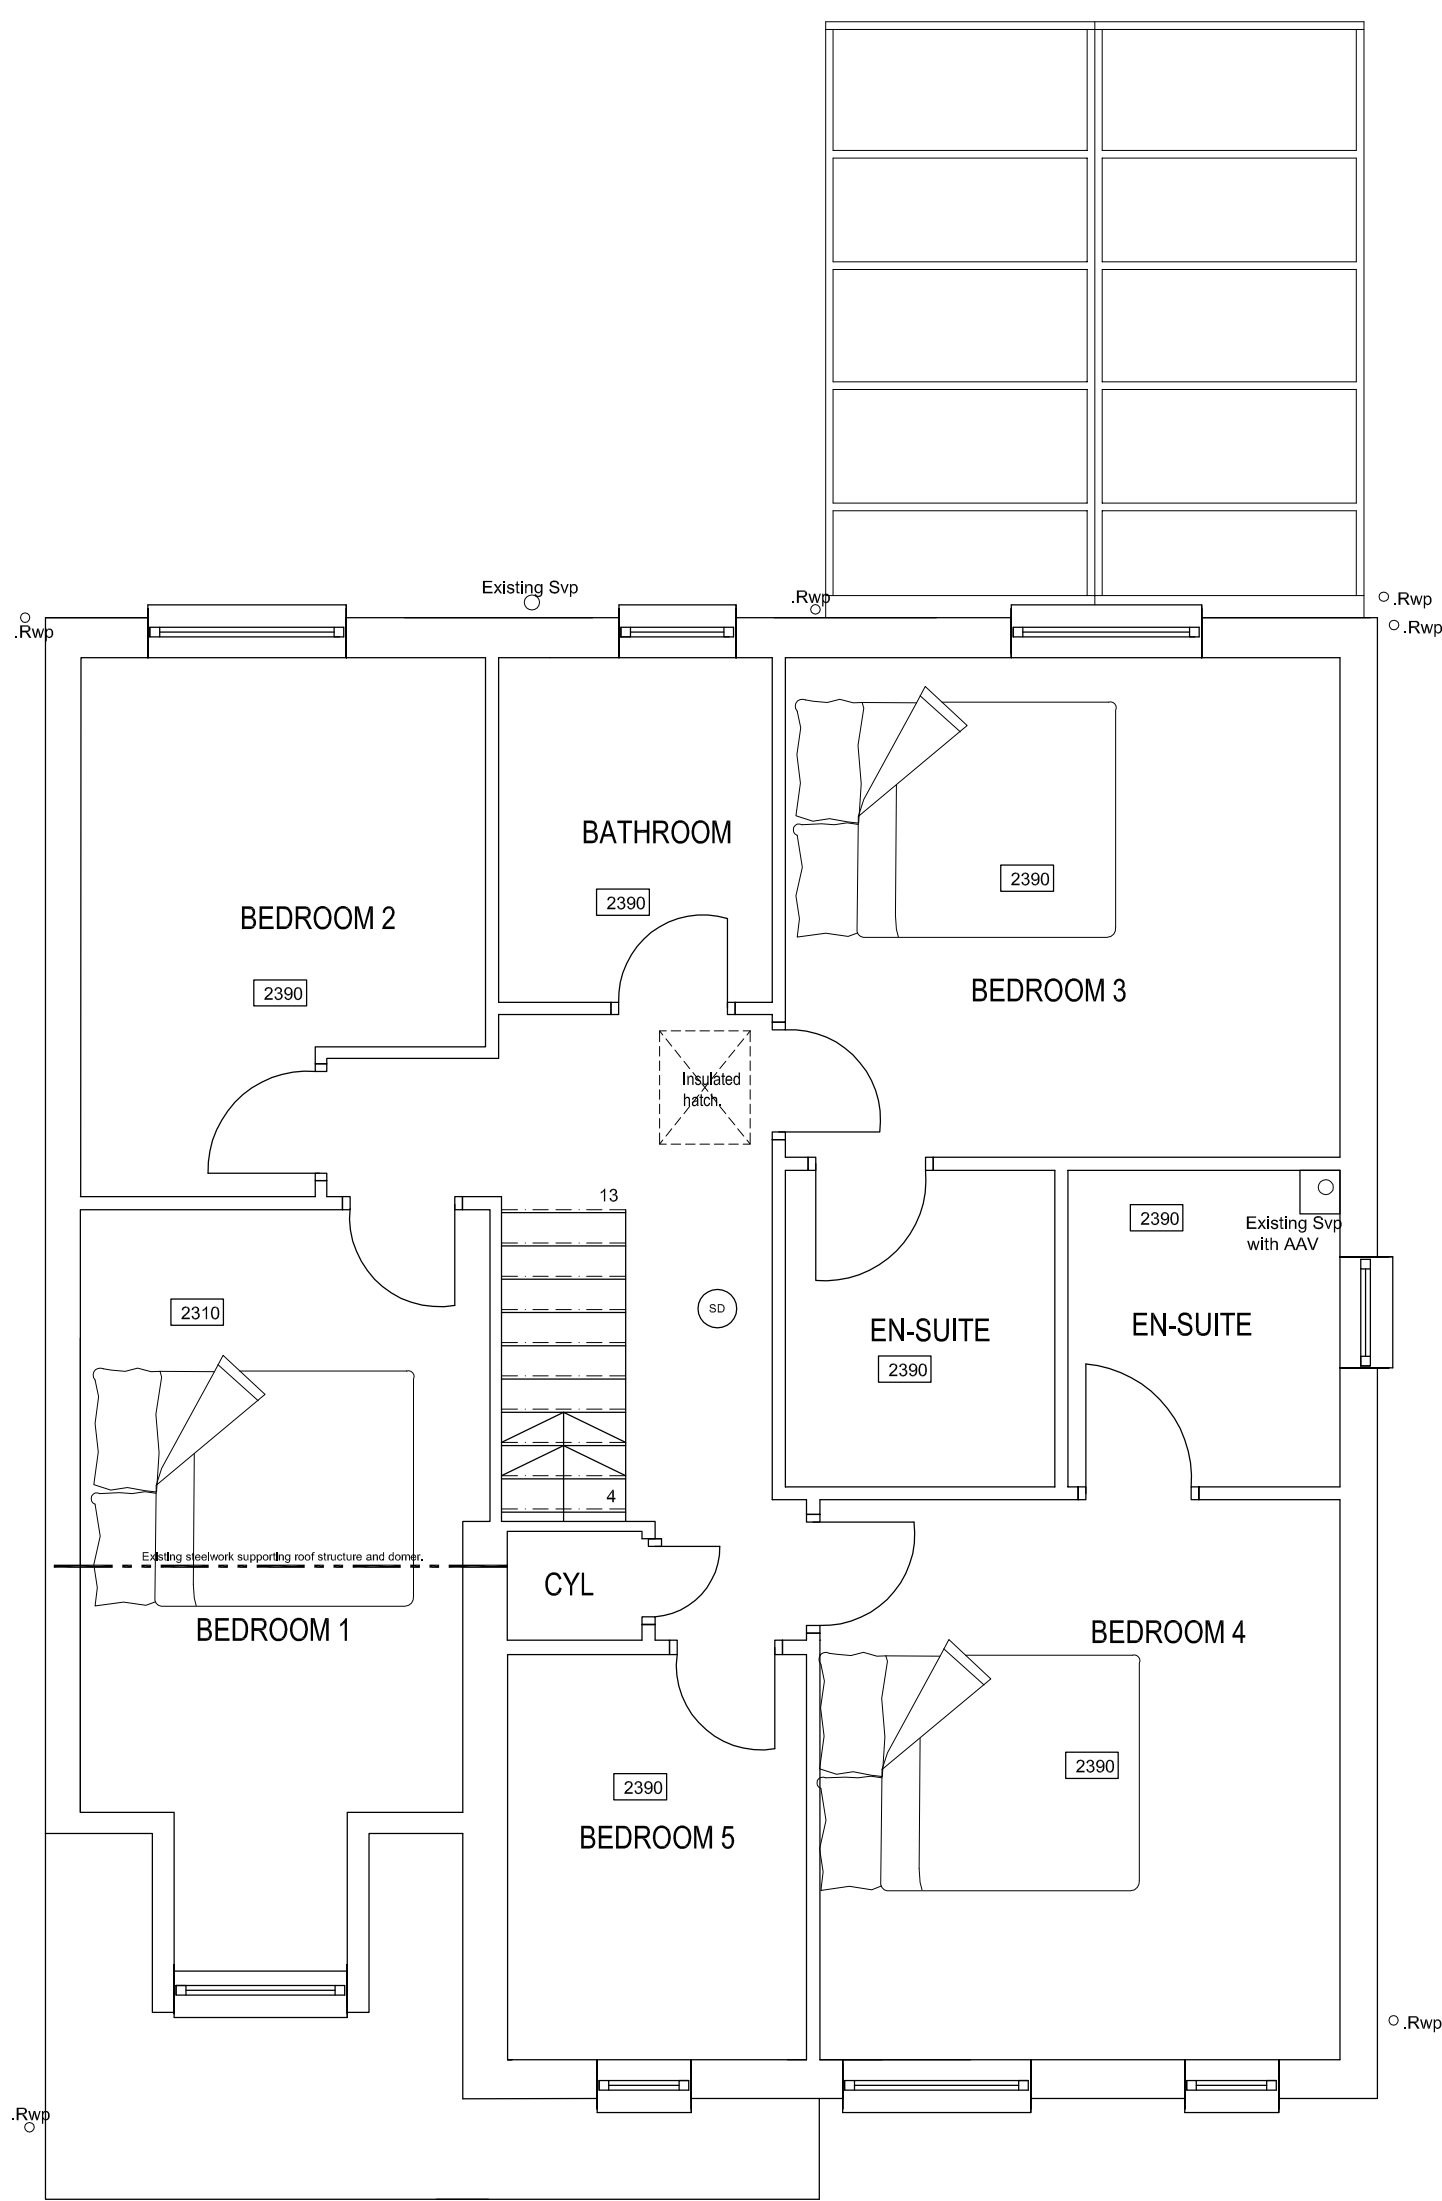


EXISTING FIRST FLOOR PLAN.
1/50

Revisions		
Projects.	LOFT CONVERSION	
Client	MARTYN HAWORTH.	
Drawing	EXISTING SURVEY	
Date	AUGUST 2010	Dwg. No.
Scale		
DO NOT SCALE. COPYRIGHT ANY DISCREPANCIES TO BE REPORTED IMMEDIATELY.		

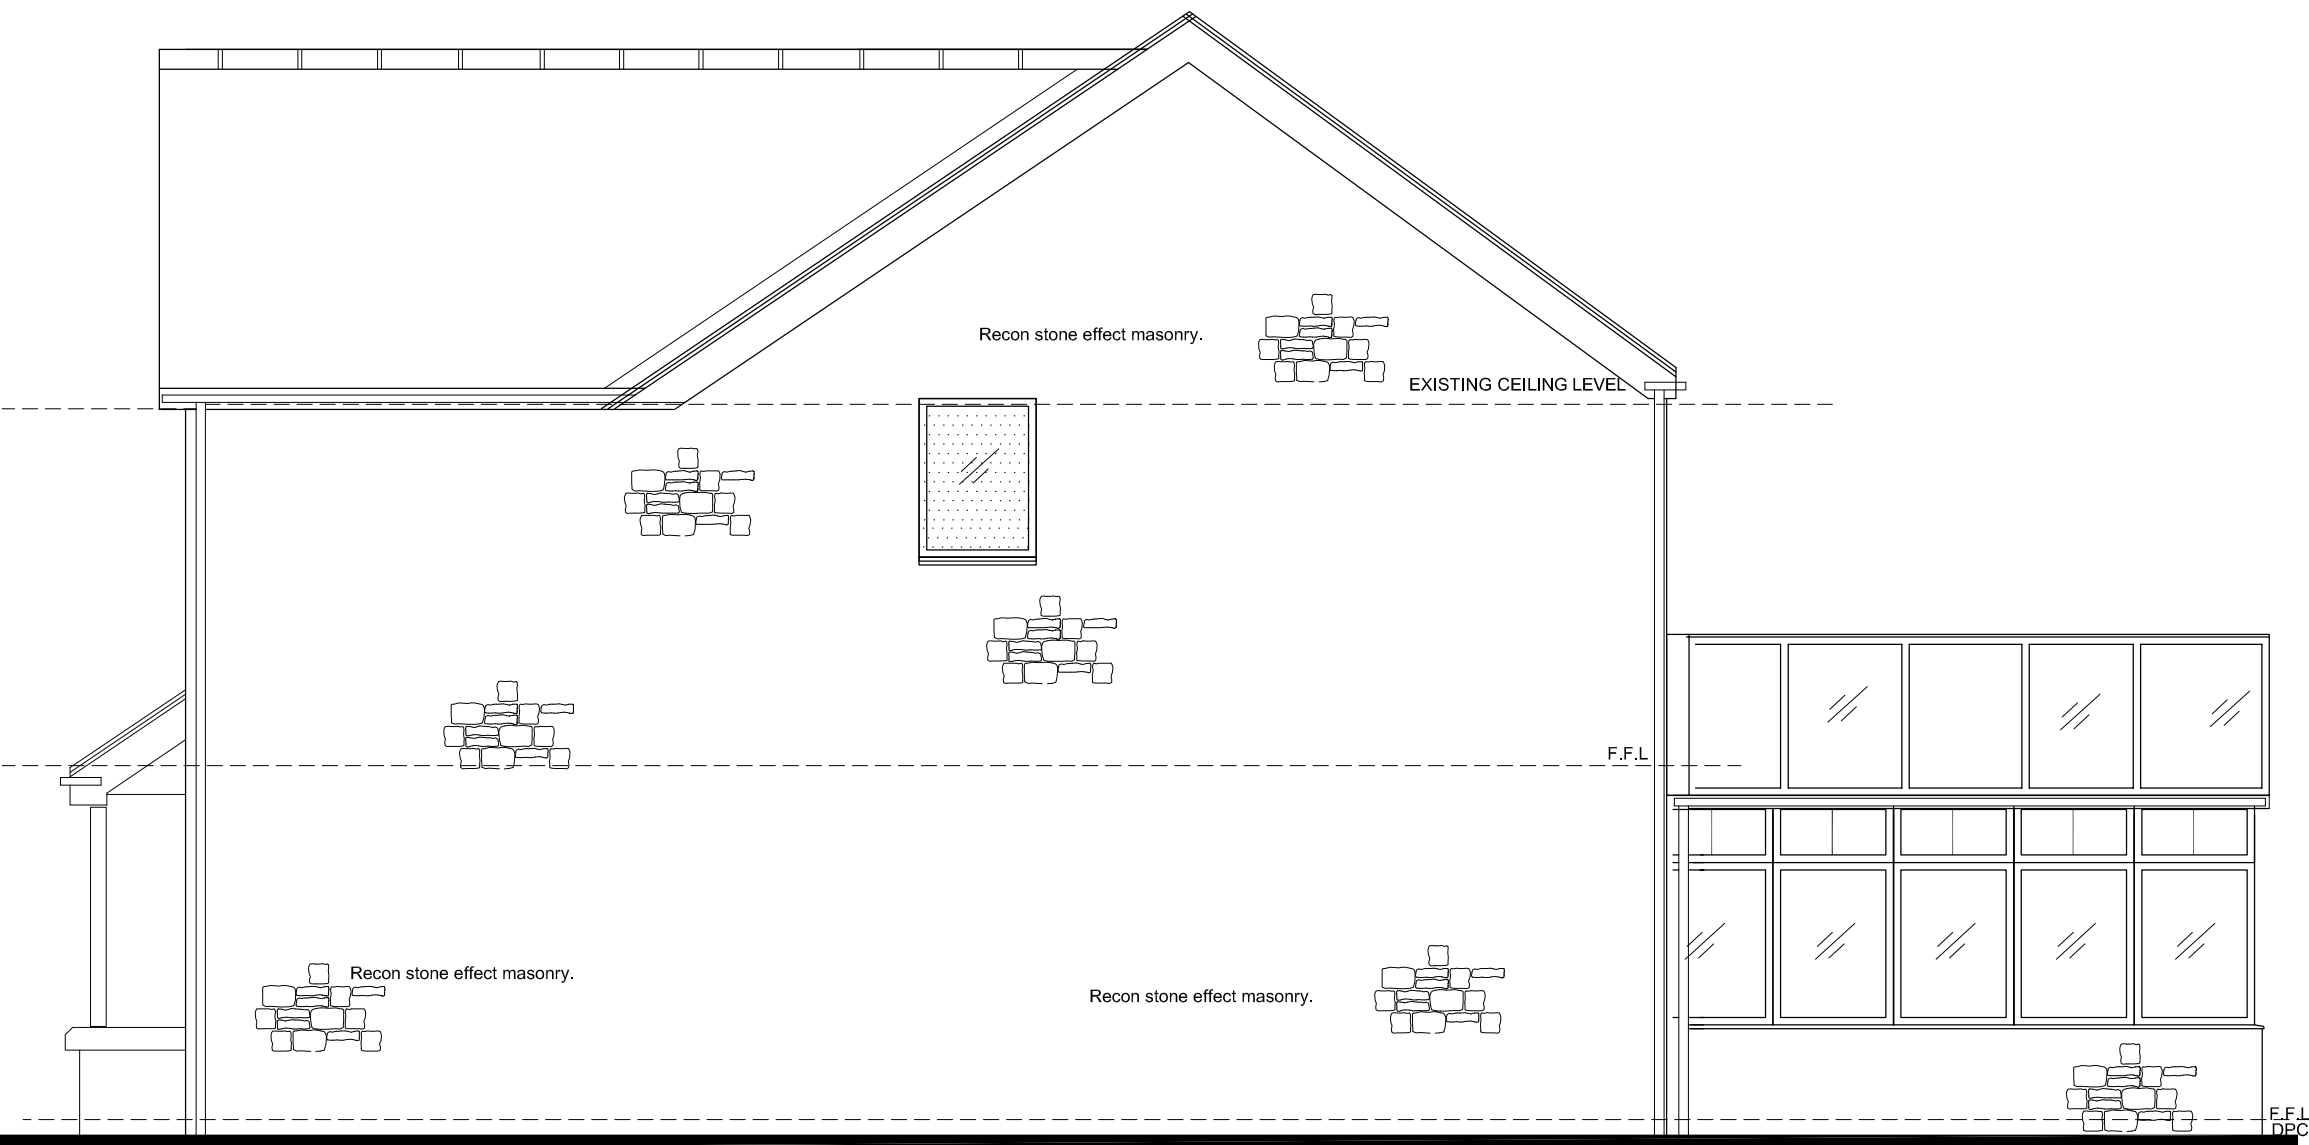


EXISTING SIDE ELEVATION.
1/50

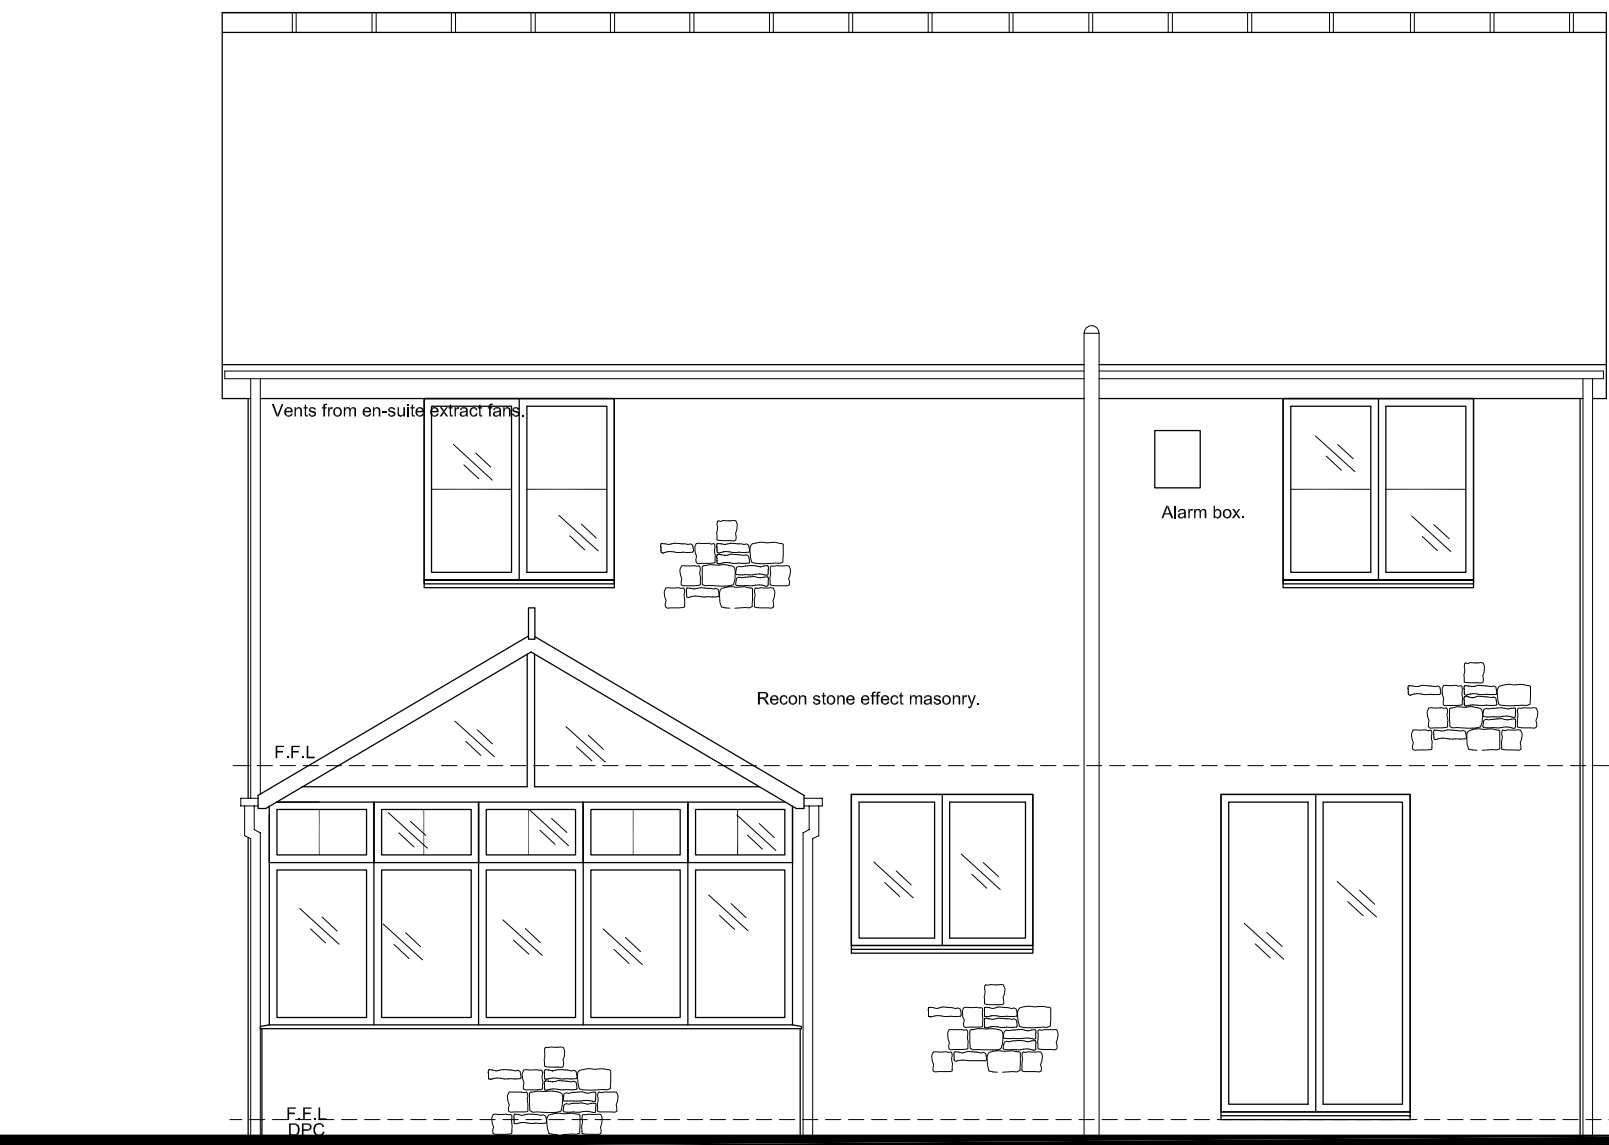

EXISTING REAR ELEVATION.
1/50



EXISTING FRONT ELEVATION.
1/50

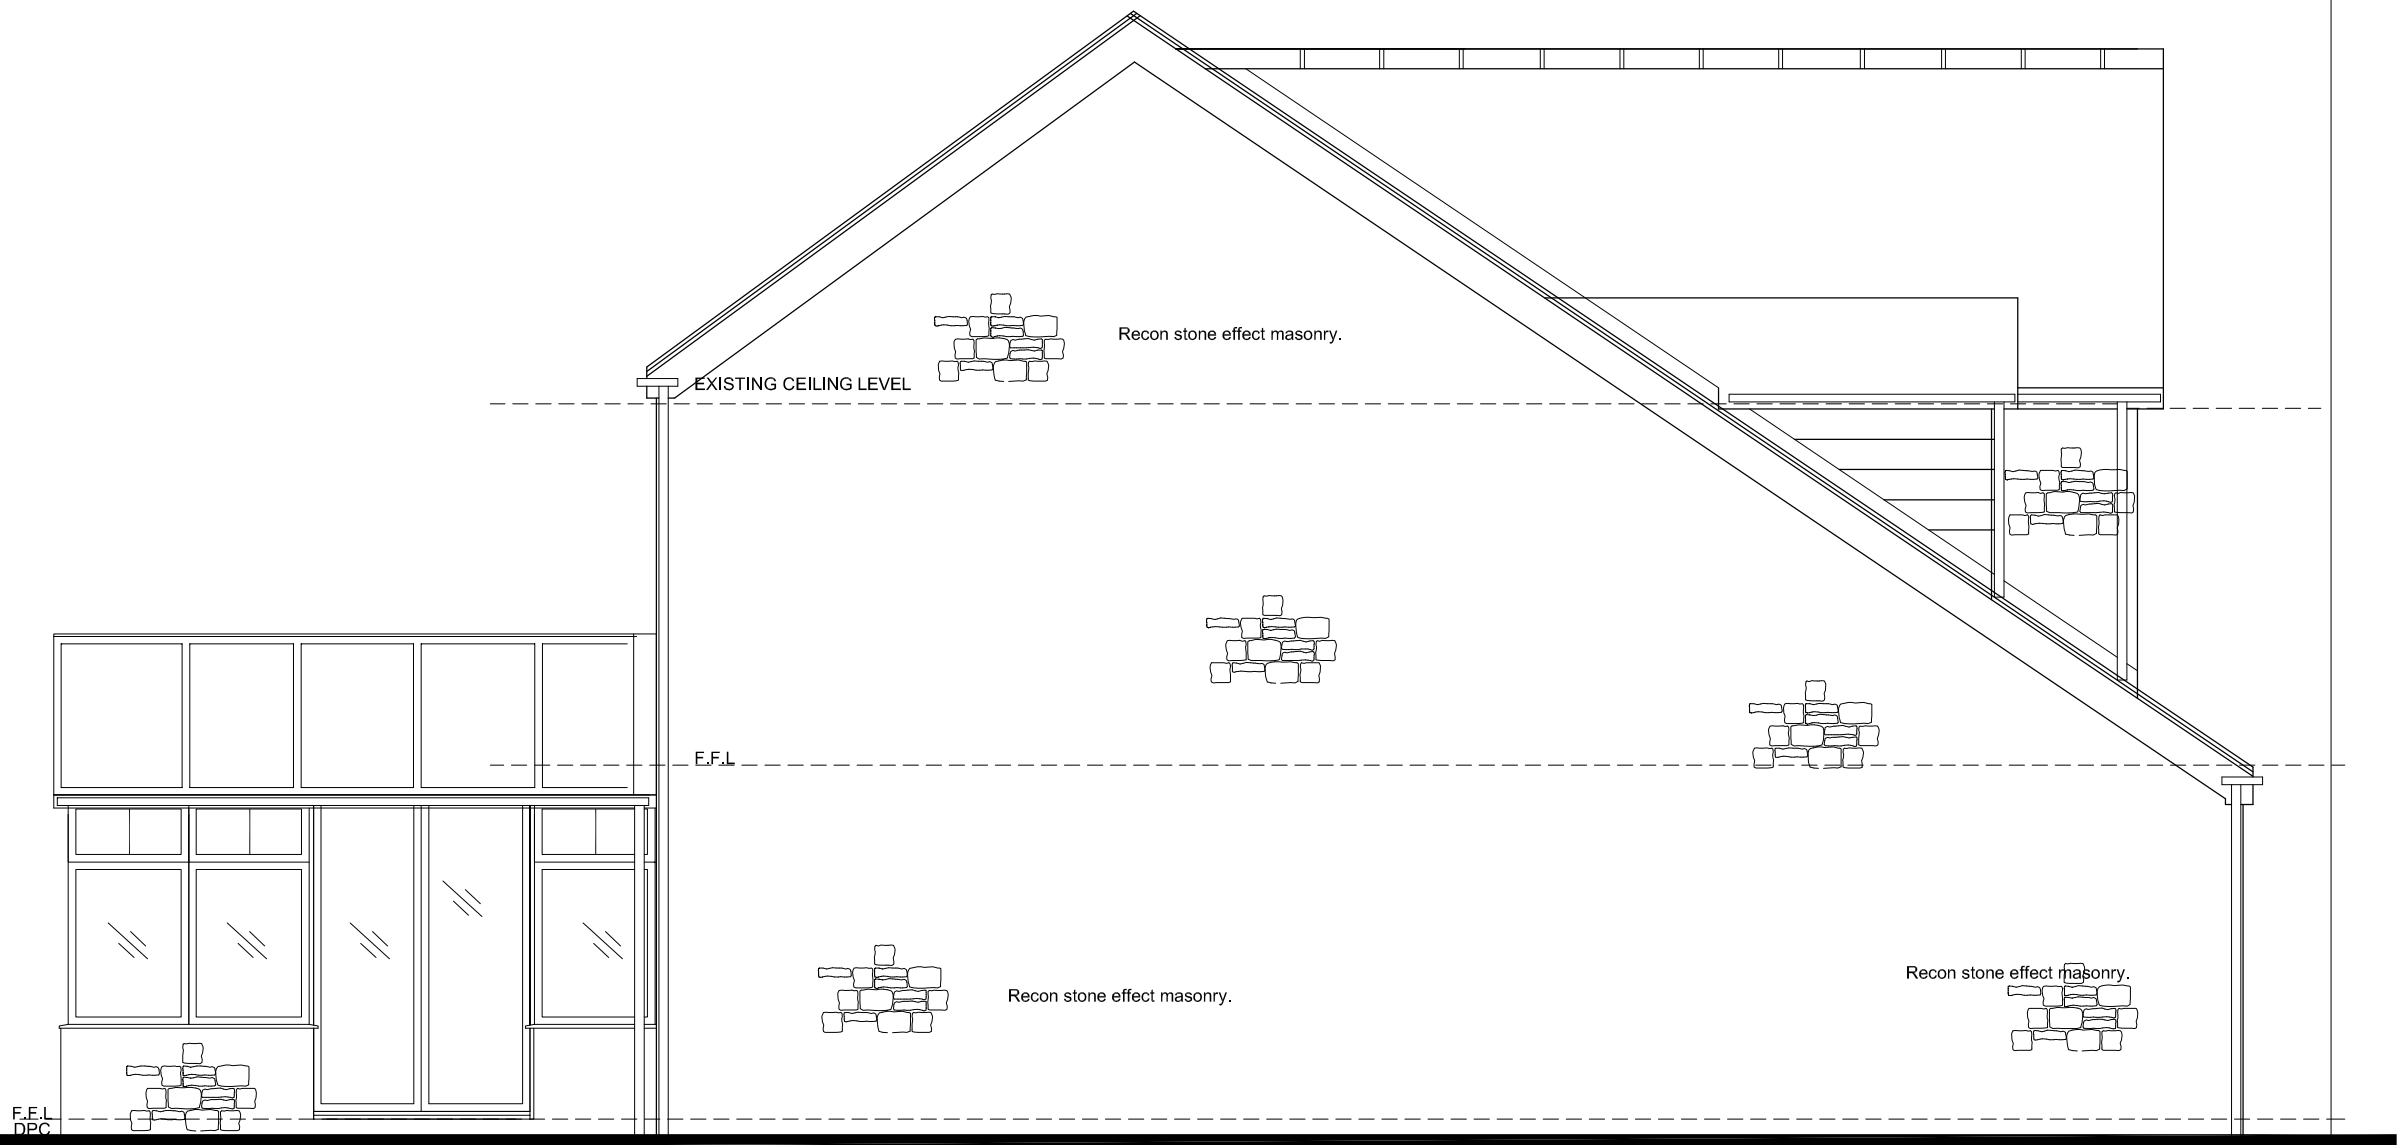

EXISTING SIDE ELEVATION.
1/50