




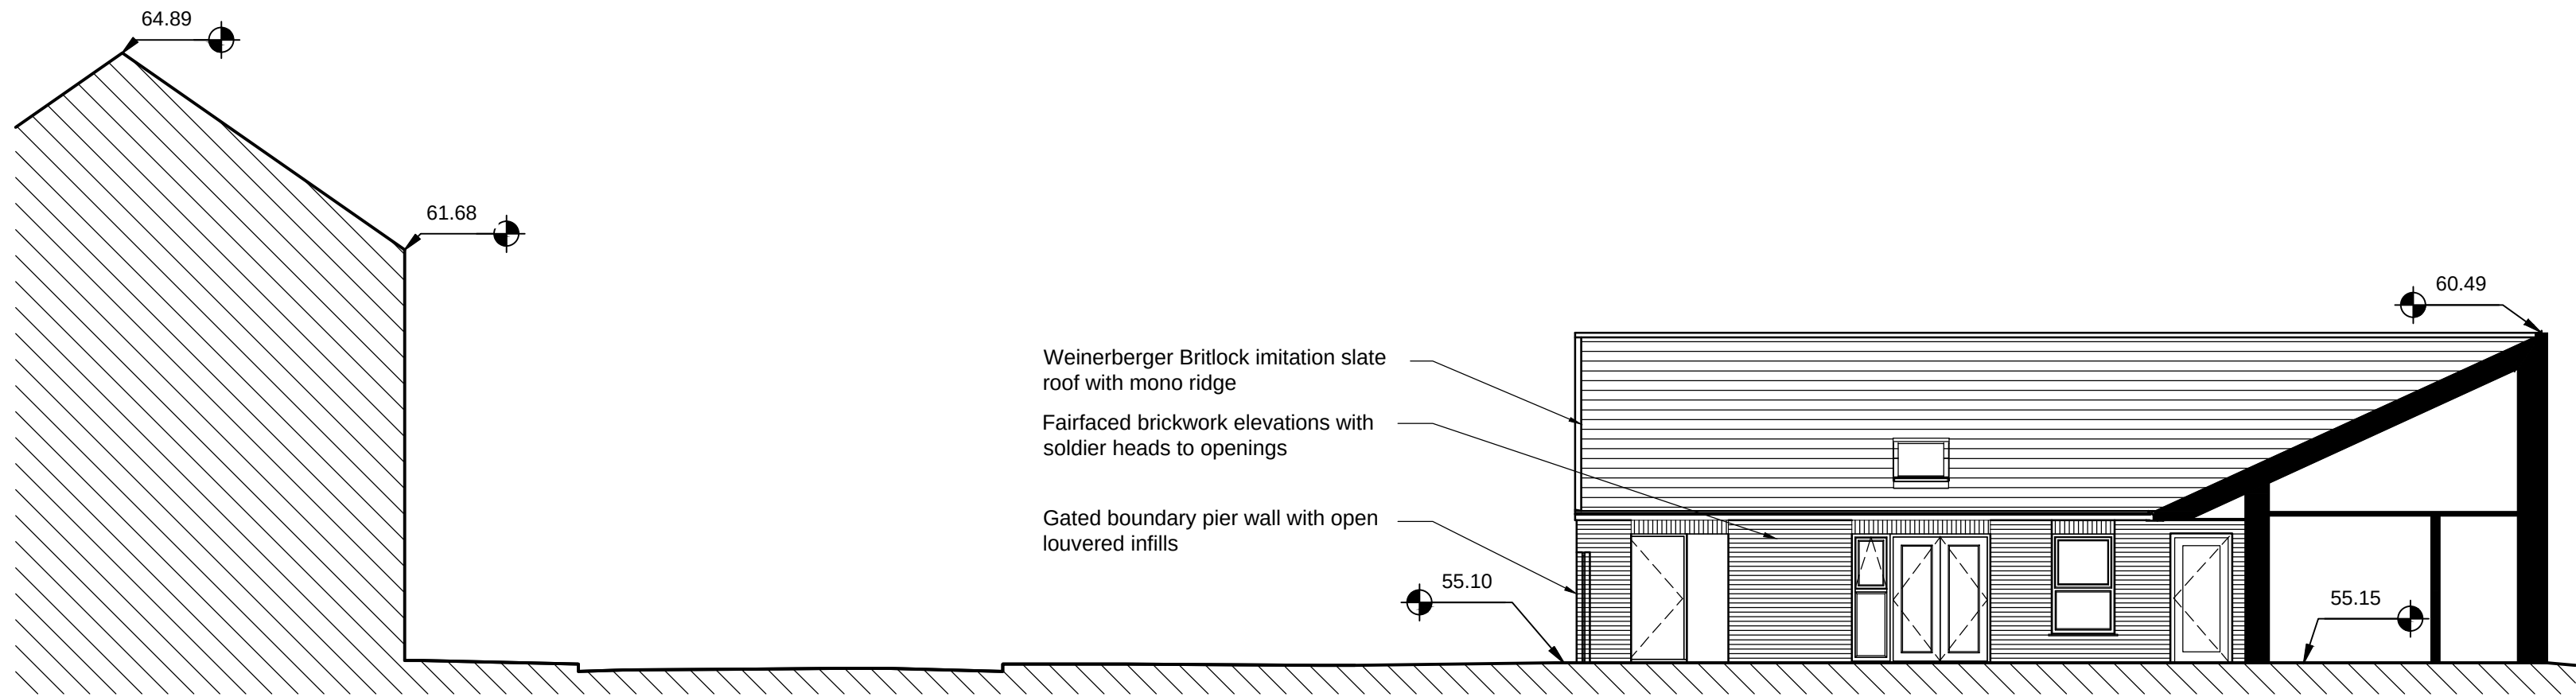


02 North Facing Sectional Elevation
1:100

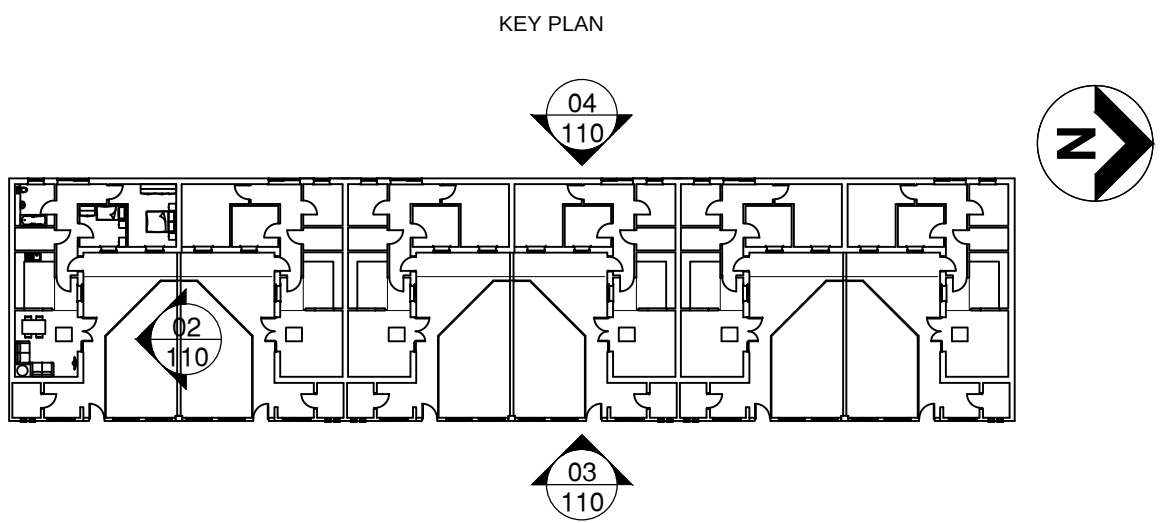

01 Elevation Location Plan
1:500 Notes:

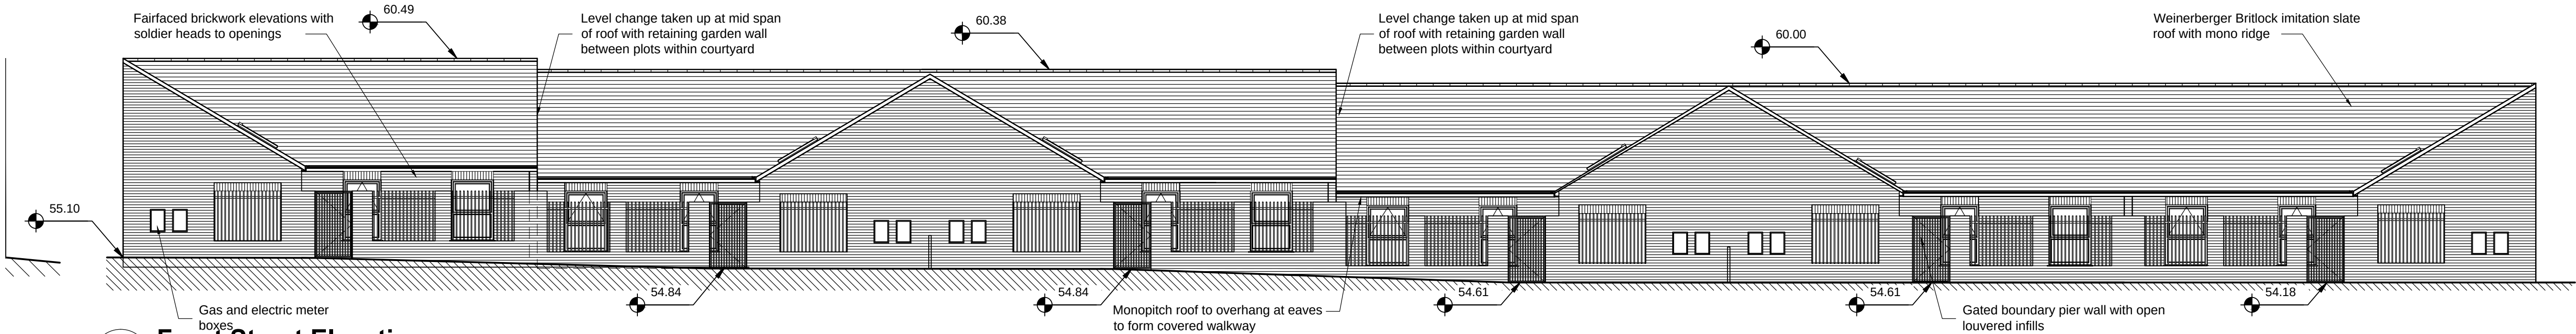


03 Front Street Elevation
1:100

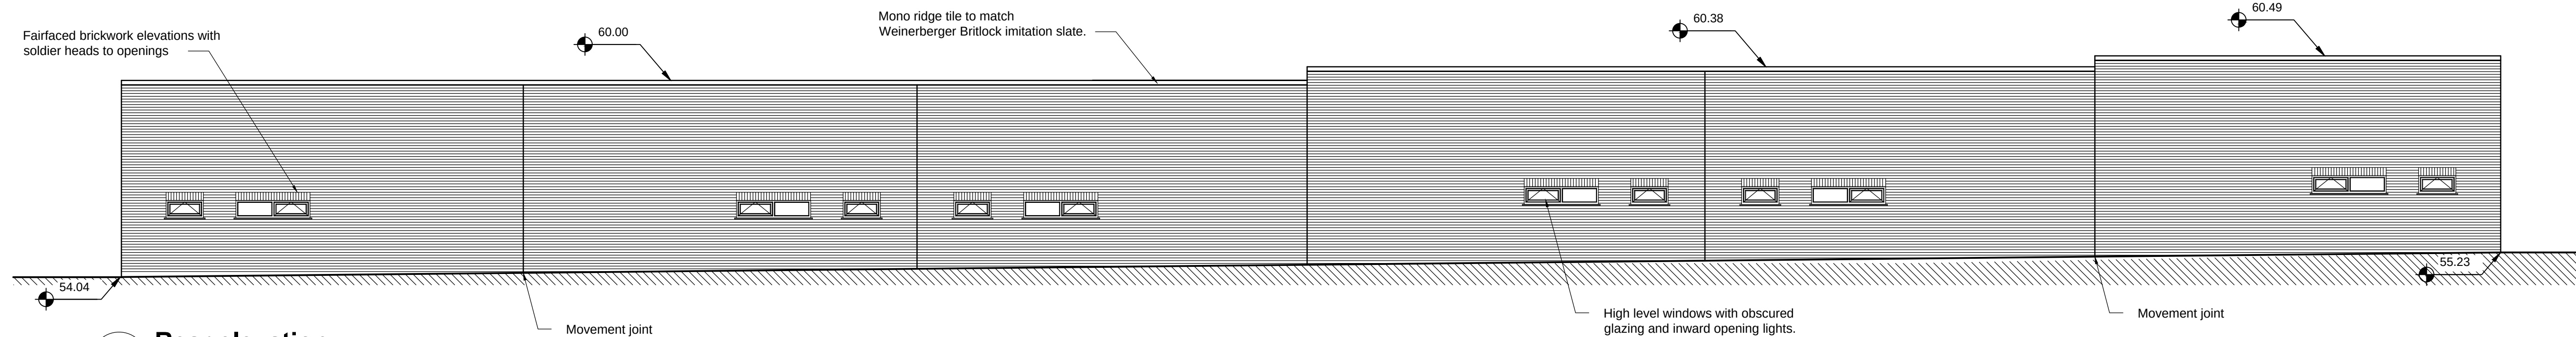

04 Rear elevation
1:100

Tender issue						Levels amended as highways comments					
P4	Phepp	19.9.17				P6	Phepp	13.10.2017	SBL		
Planning Amendment Issue:						Brick soldiers added to rear elevation					
P3	Phepp	4-9-2017				P5	Phepp	22.9.17	LJK		
Planning Amendment Issue:						THIS DRAWING IS PRODUCED FOR USE IN THIS PROJECT ONLY AND MAY NOT BE USED FOR ANY OTHER PURPOSE. NPS PROPERTY CONSULTANTS LTD ACCEPT NO LIABILITY FOR THE USE OF THIS DRAWING OTHER THAN THE PURPOSE FOR WHICH IT WAS INTENDED IN CONNECTION WITH THIS PROJECT AS RECORDED IN THE 'PURPOSE FOR ISSUE' AND 'FILE STATUS CODE'.					
P2	SBL	11.08.17	LK			THIS DRAWING MAY NOT BE REPRODUCED IN ANY FORM WITHOUT PRIOR WRITTEN AGREEMENT OF NPS PROPERTY CONSULTANTS LTD.					
FIRST ISSUE						@ CROWN COPYRIGHT AND DATABASE RIGHTS 2017 ORDNANCE SURVEY LICENCE NUMBER 100022264					
P1											
COMMENT											
REV	DRAWN	DATE	CHECKED	DATE	APPROVED	DATE					

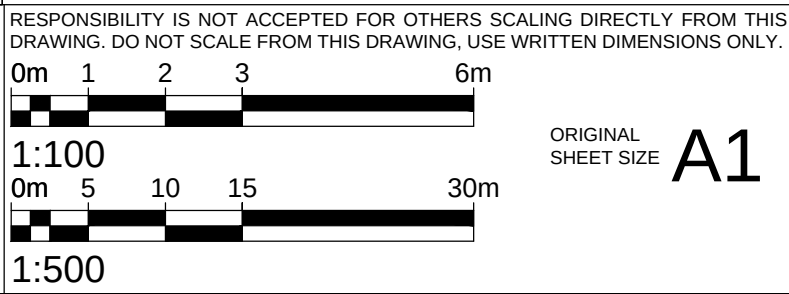

CLIENT		PROJECT	
Berneslai Homes		Beever Street, Bungalow Courtyard Development	
TITLE			
Site Elevations			



SCALES		DISCIPLINE		PROJECT NUMBER	
1:100		ARCHITECT		17-1-1237	
DRAWING NUMBER		REV CODE			
NPS-DR-A-(00)-110		P6			
STATUS CODE		PURPOSE OF ISSUE		DRAWN BY	
S2		TENDER		PHepp	