



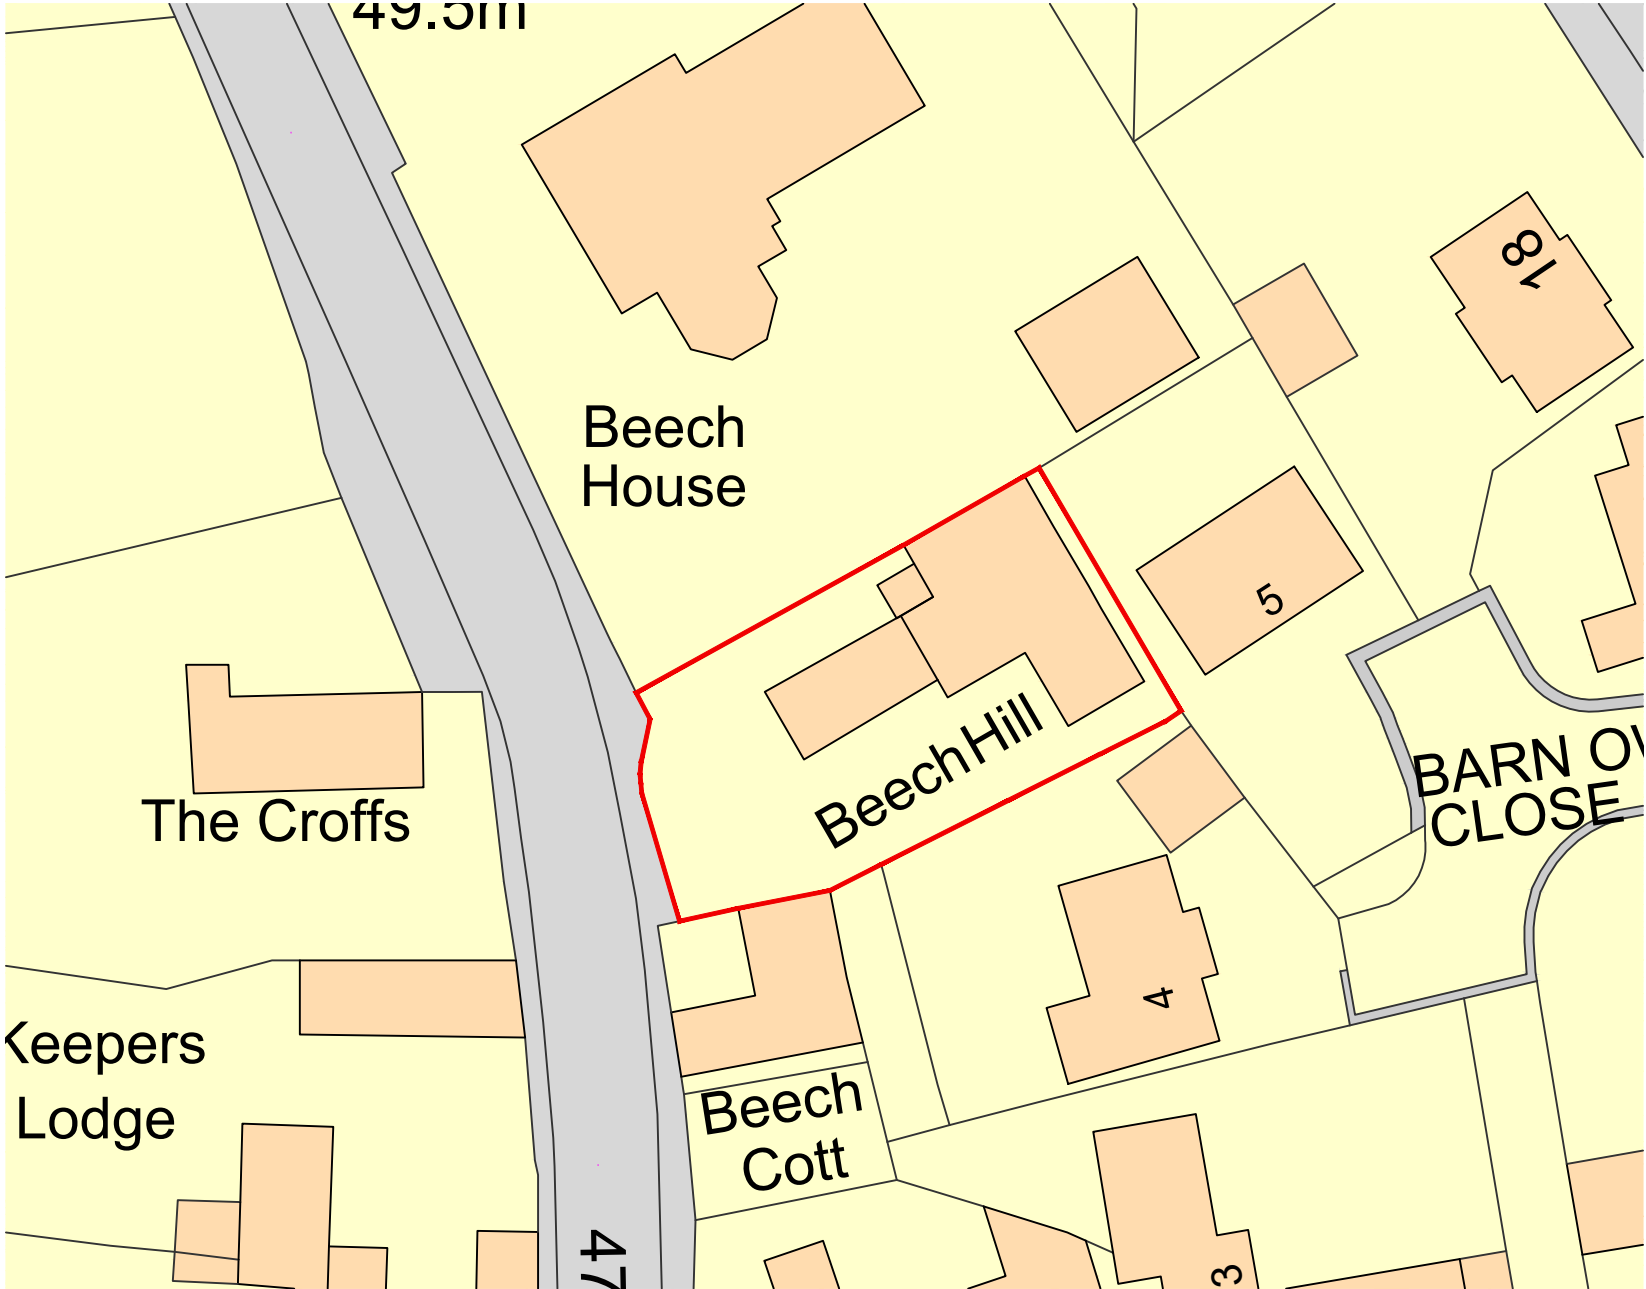

DATE	REVISIONS	BY
------	-----------	----

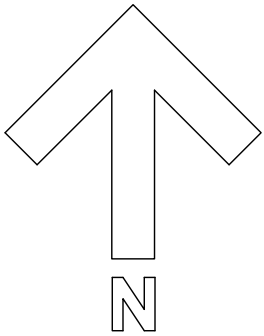

DRAWN	AN	CHECKED	DATE	April 2021
-------	----	---------	------	------------

DRG. No.	83/006	REV.
----------	--------	------

SCALE:	1:500@A3
--------	----------

Proposed Site Plan

Beech Hill Farm Billingley Rotherham
--