




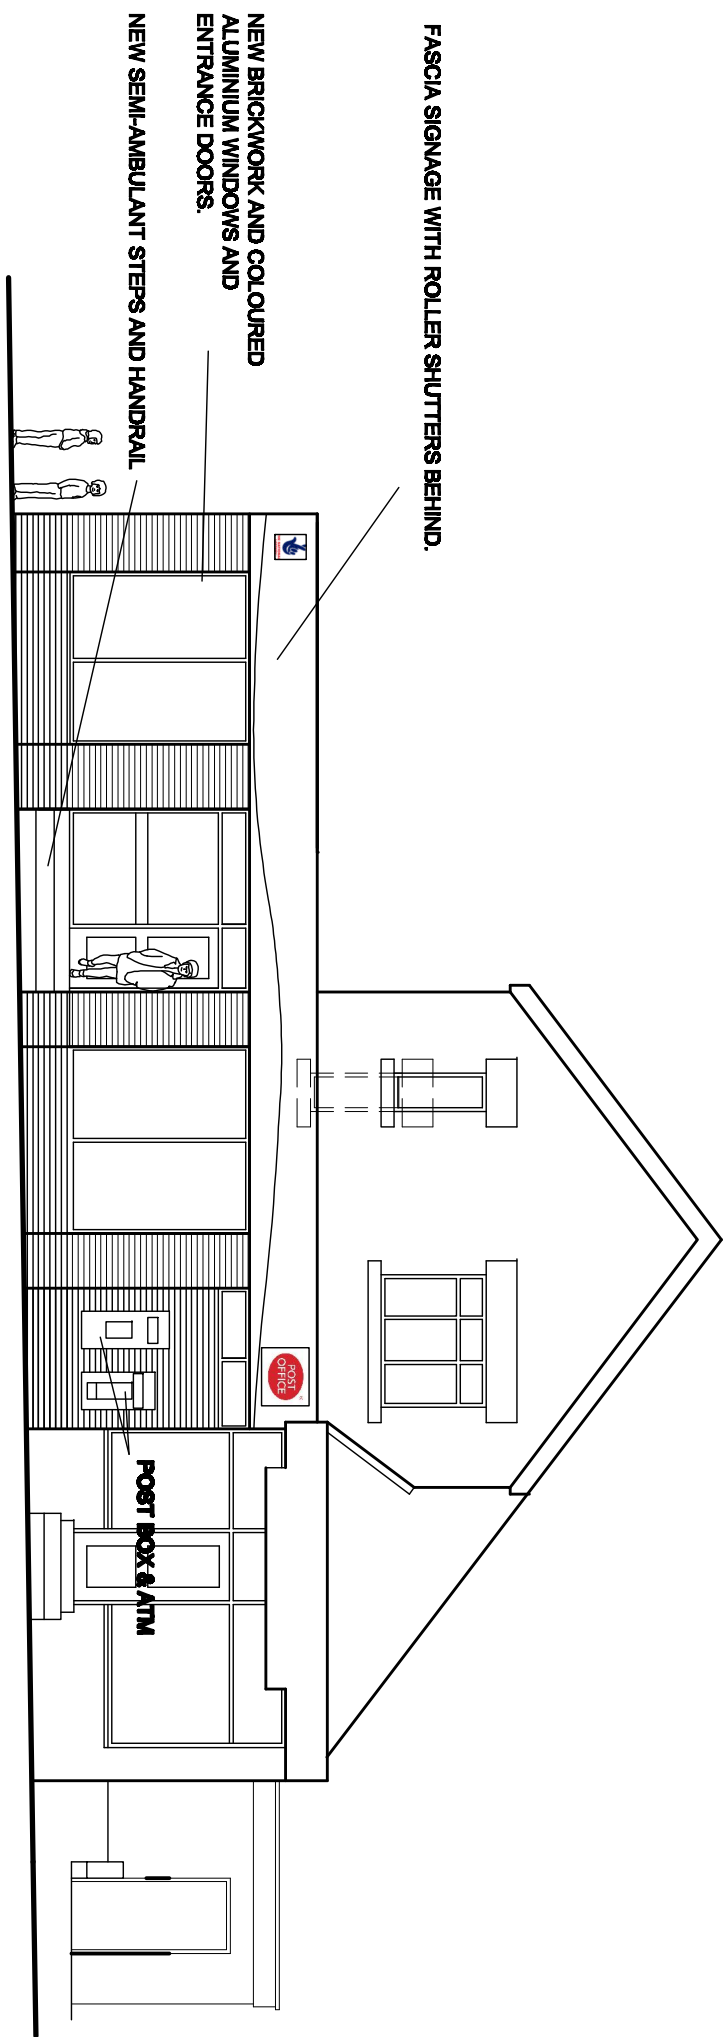


FRONT ELEVATION
AS PROPOSED

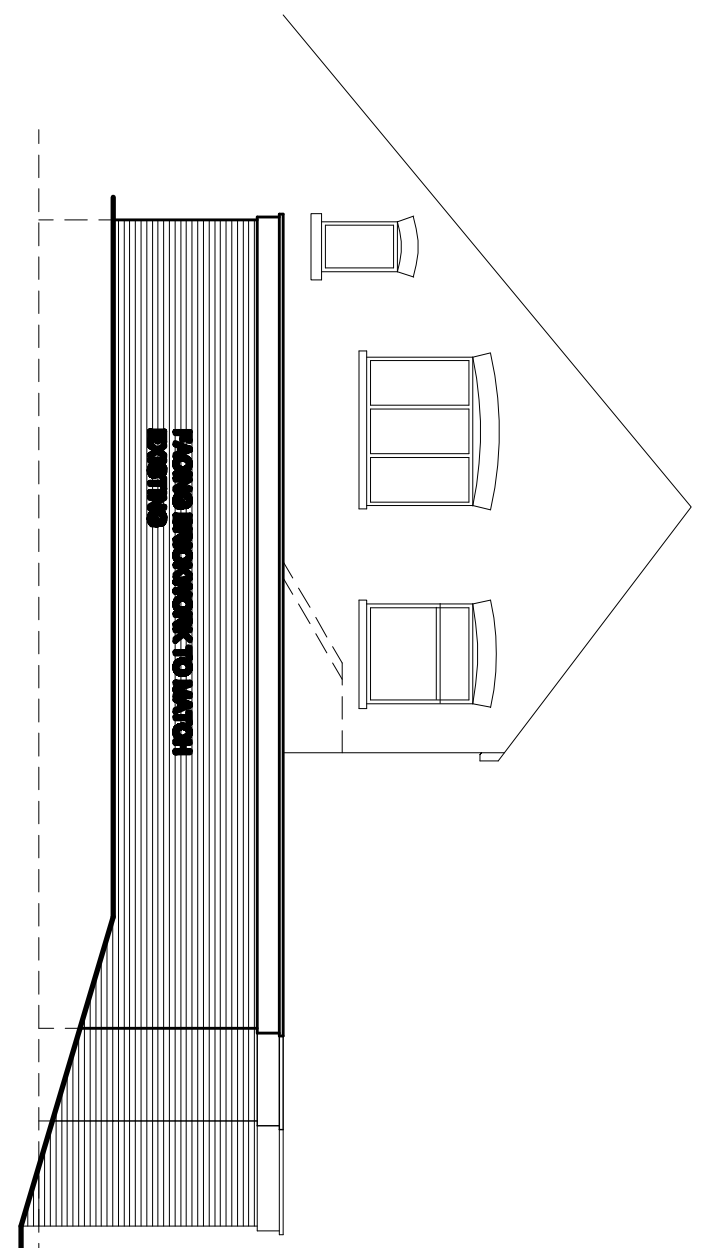


REAR ELEVATION
AS PROPOSED

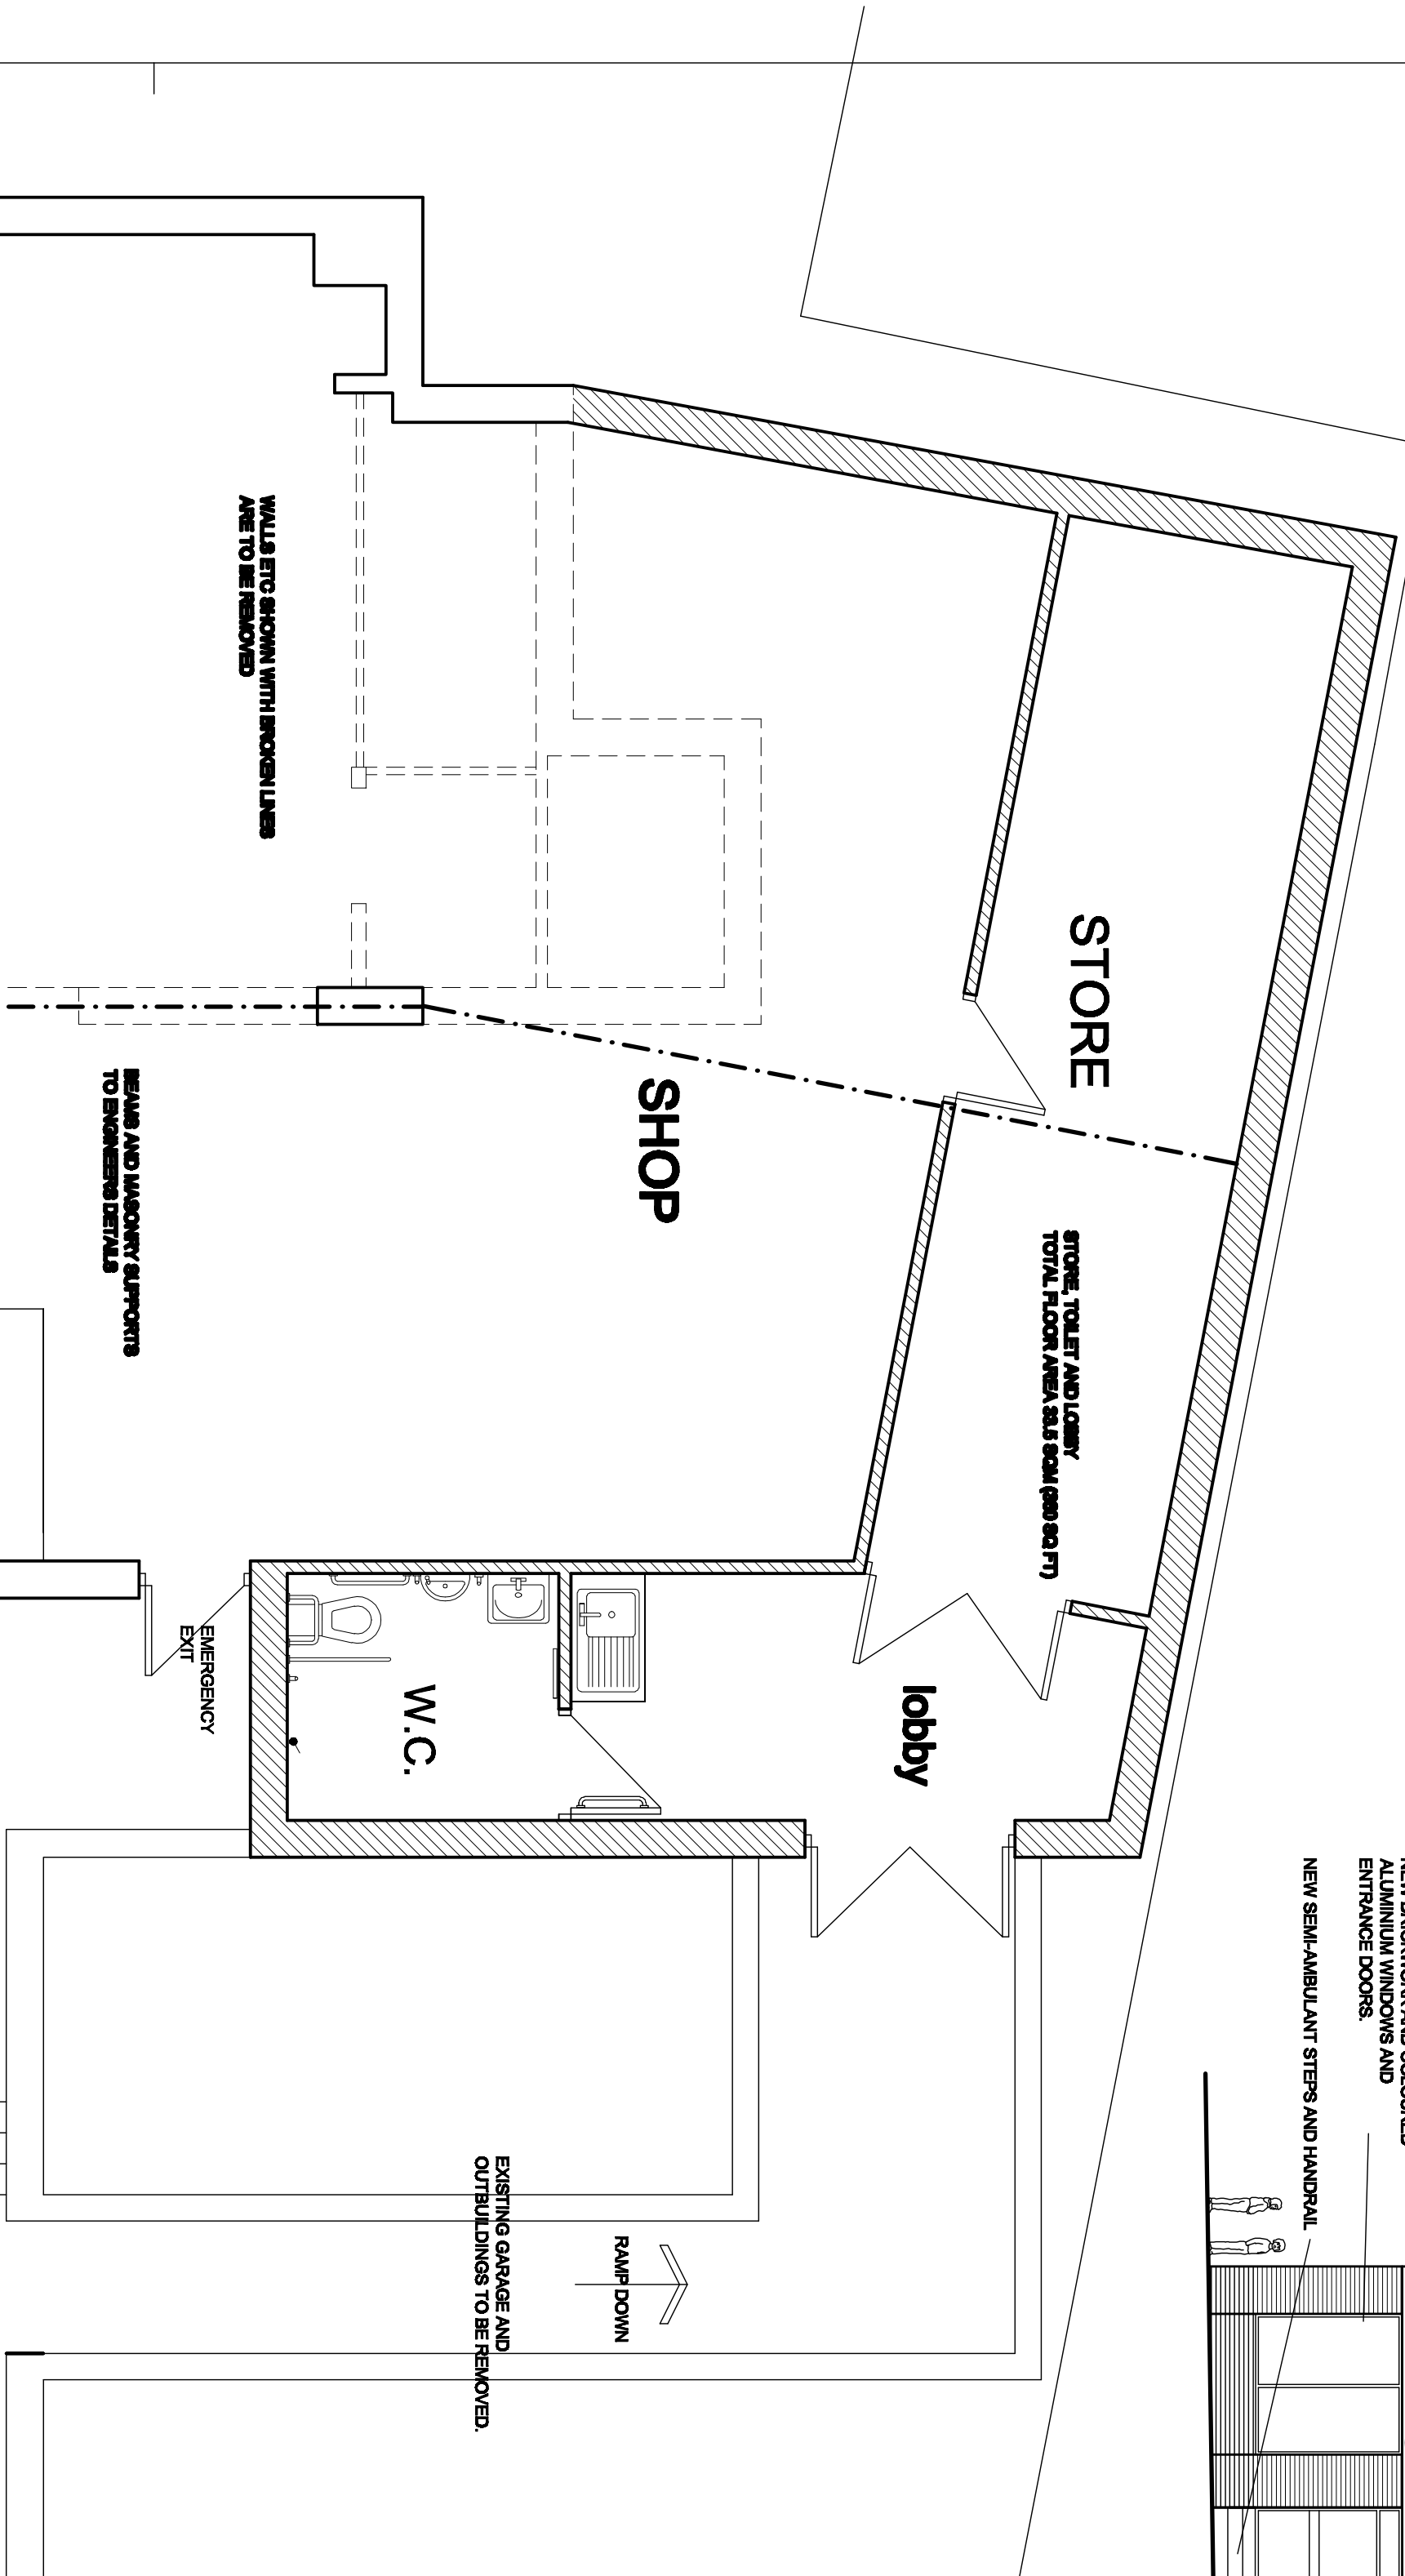


SIDE ELEVATION
AS PROPOSED

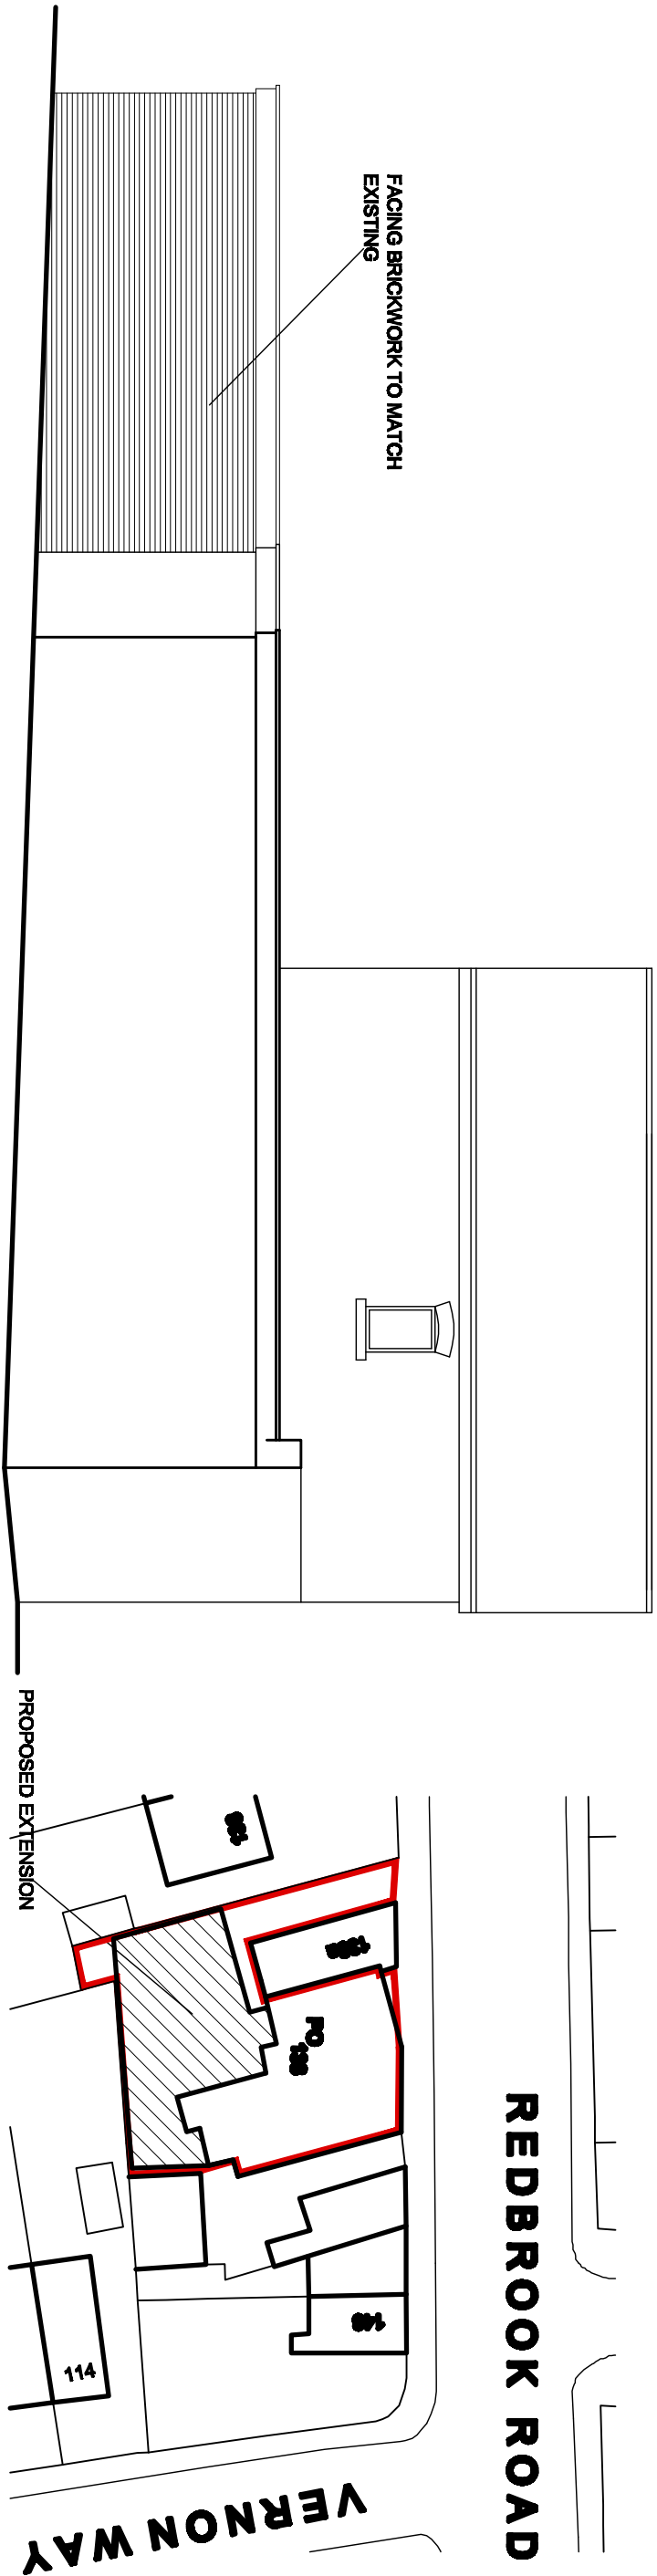


SITE PLAN
SCALE 1:500

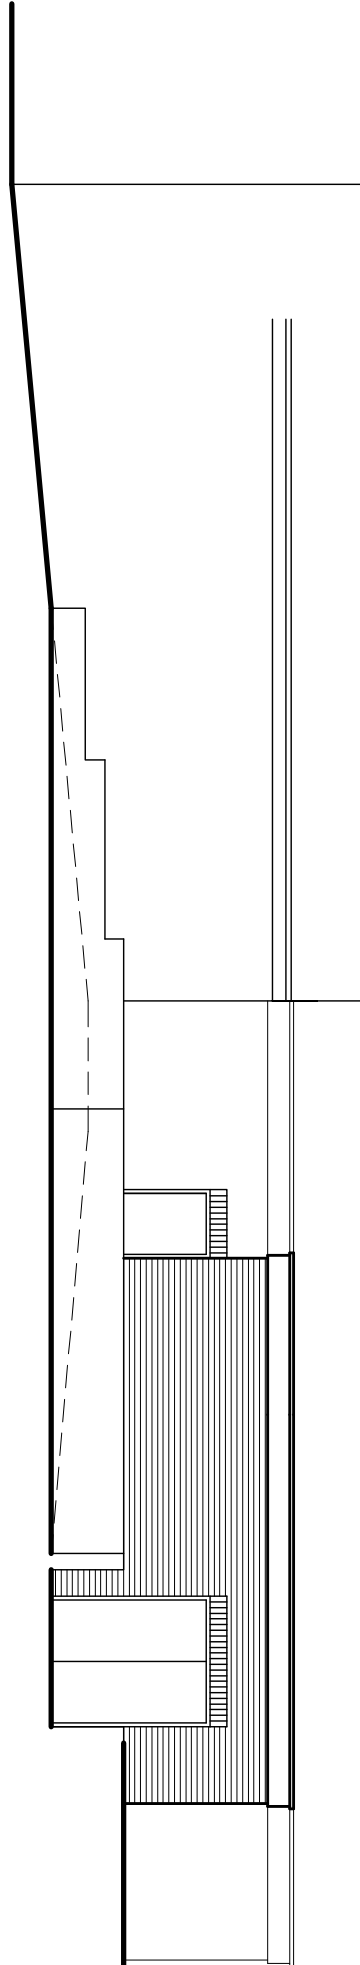


SIDE ELEVATION
AS PROPOSED

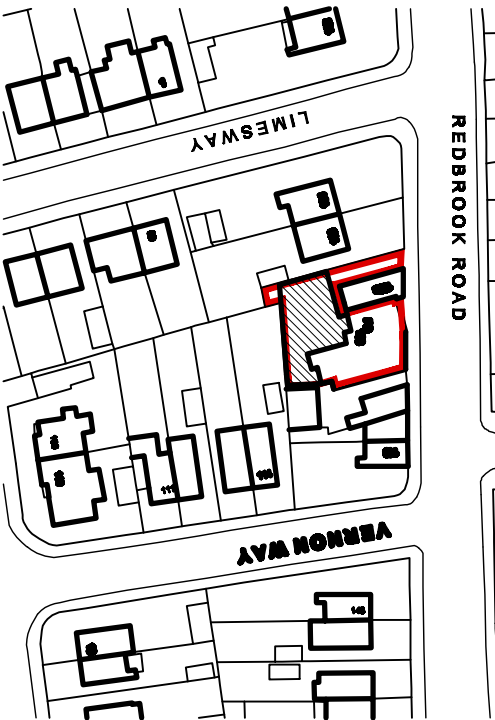

LOCATION PLAN
SCALE 1:1250

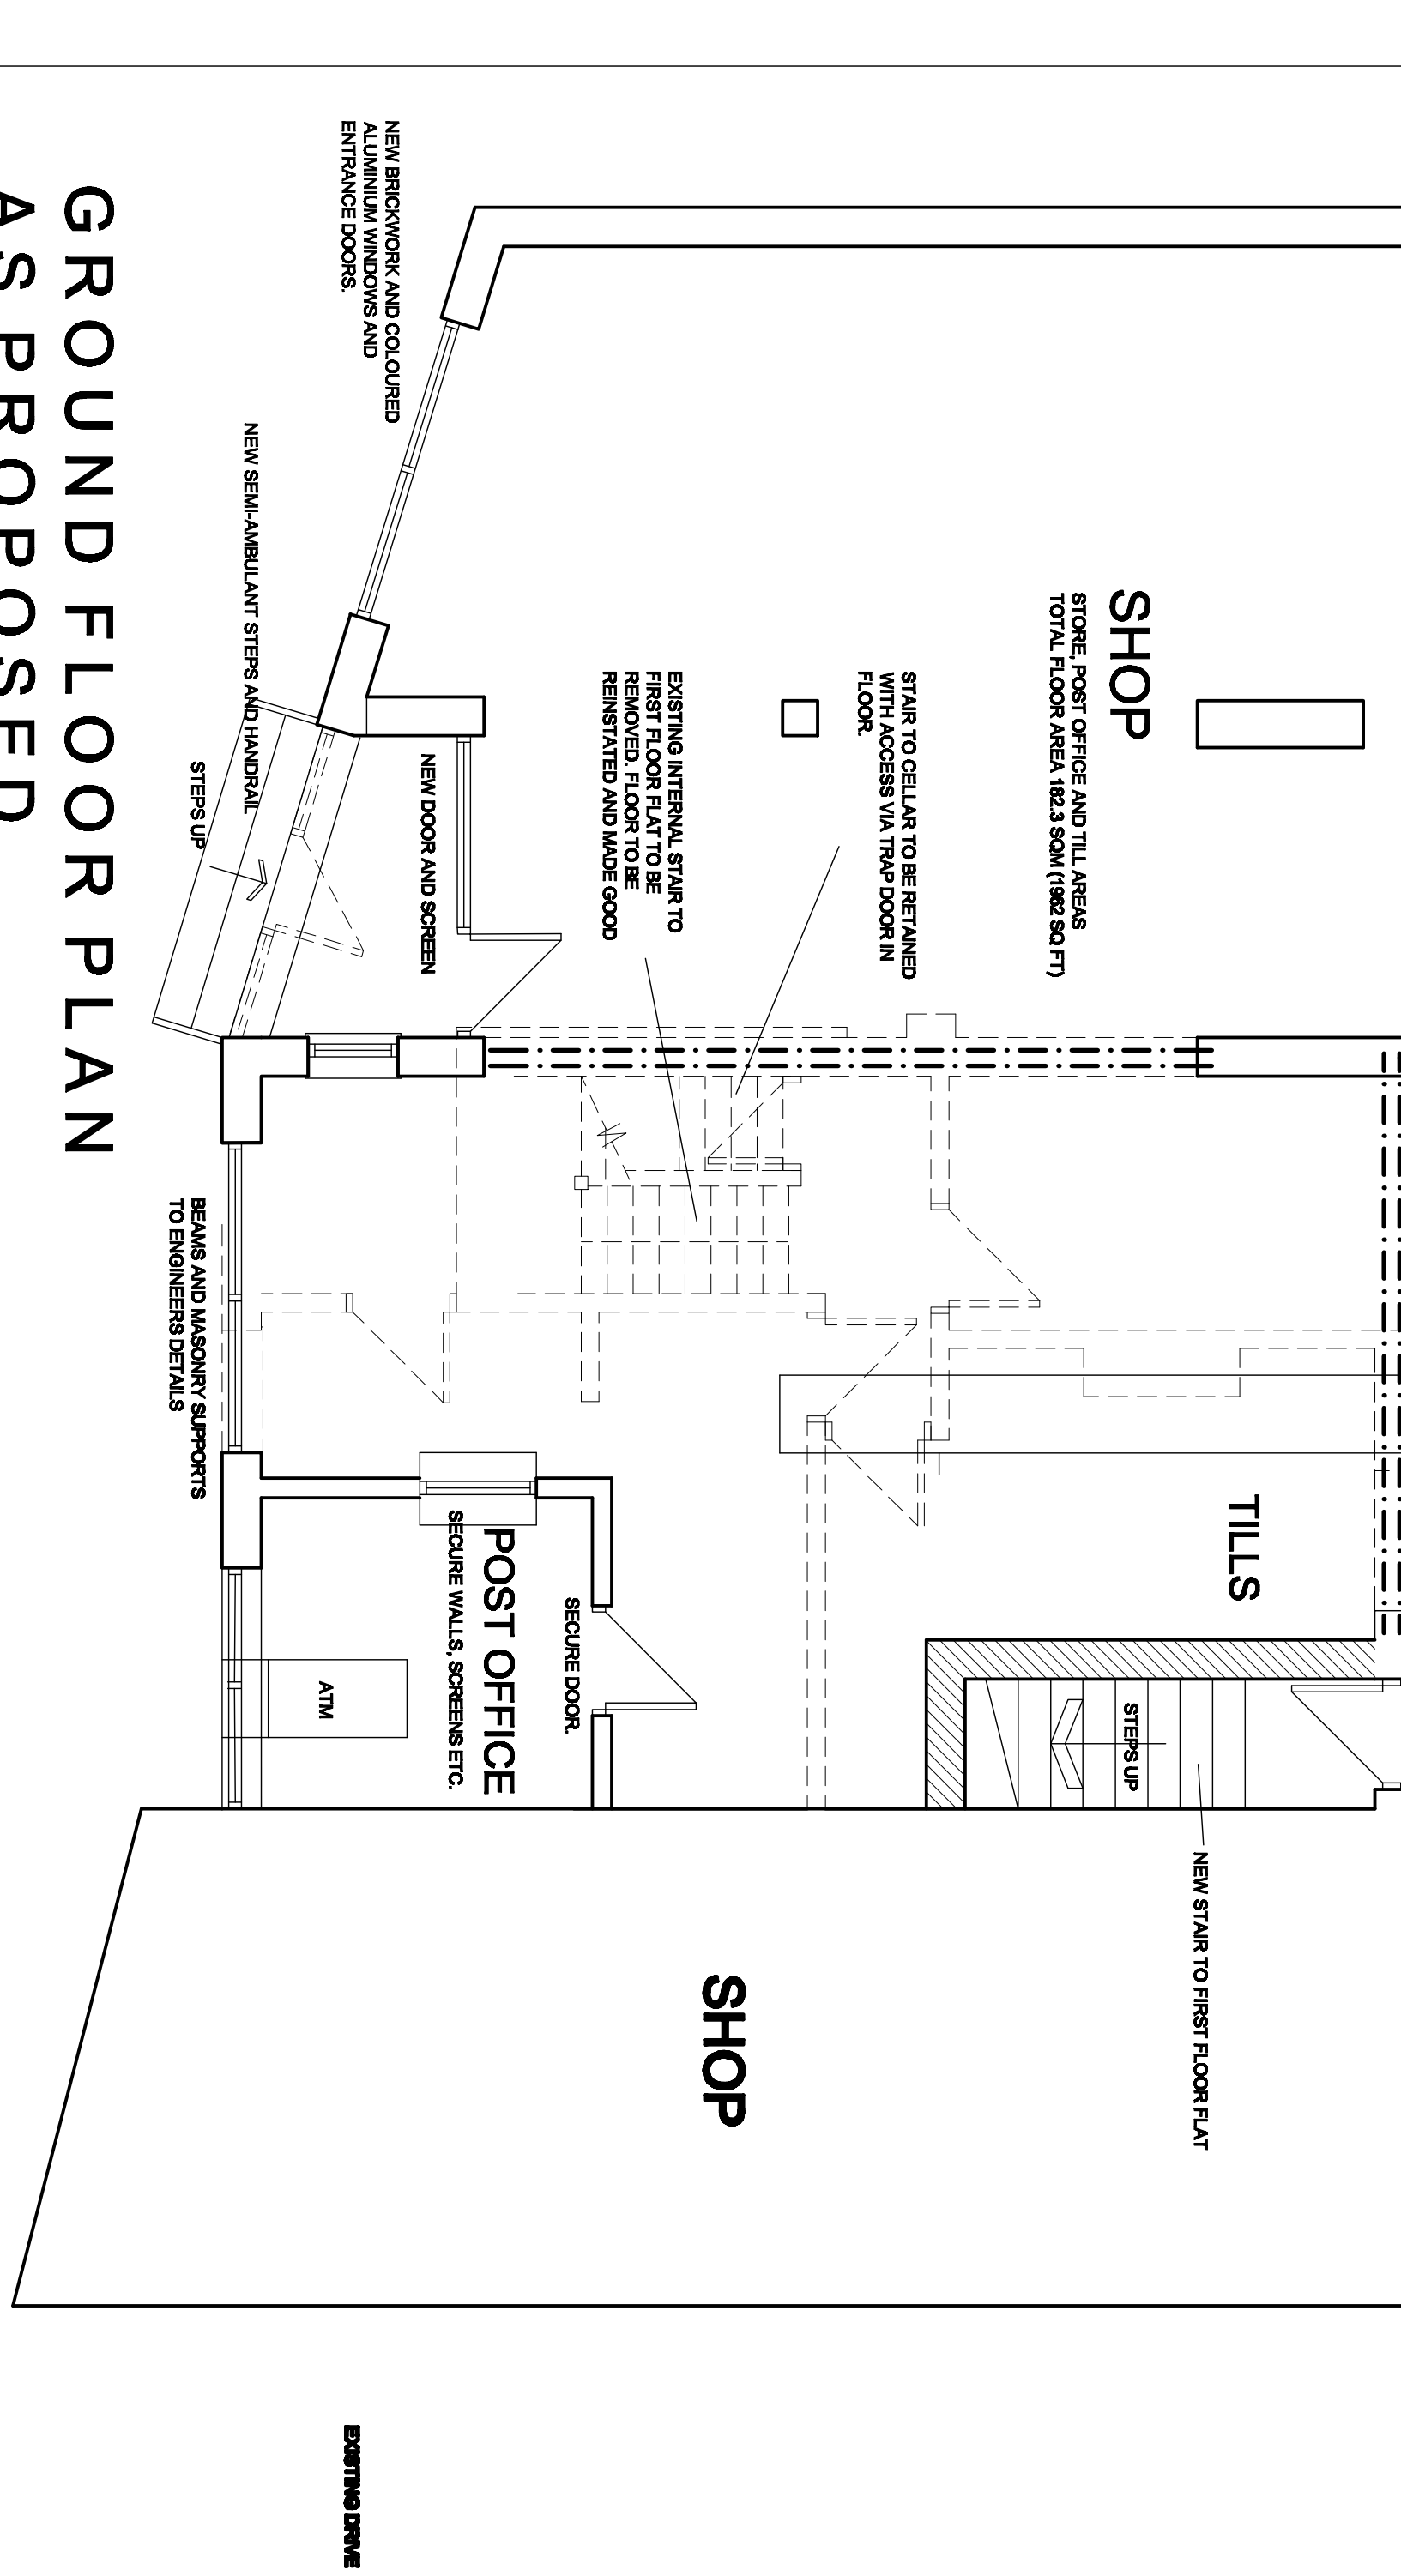

GROUND FLOOR PLAN
AS PROPOSED

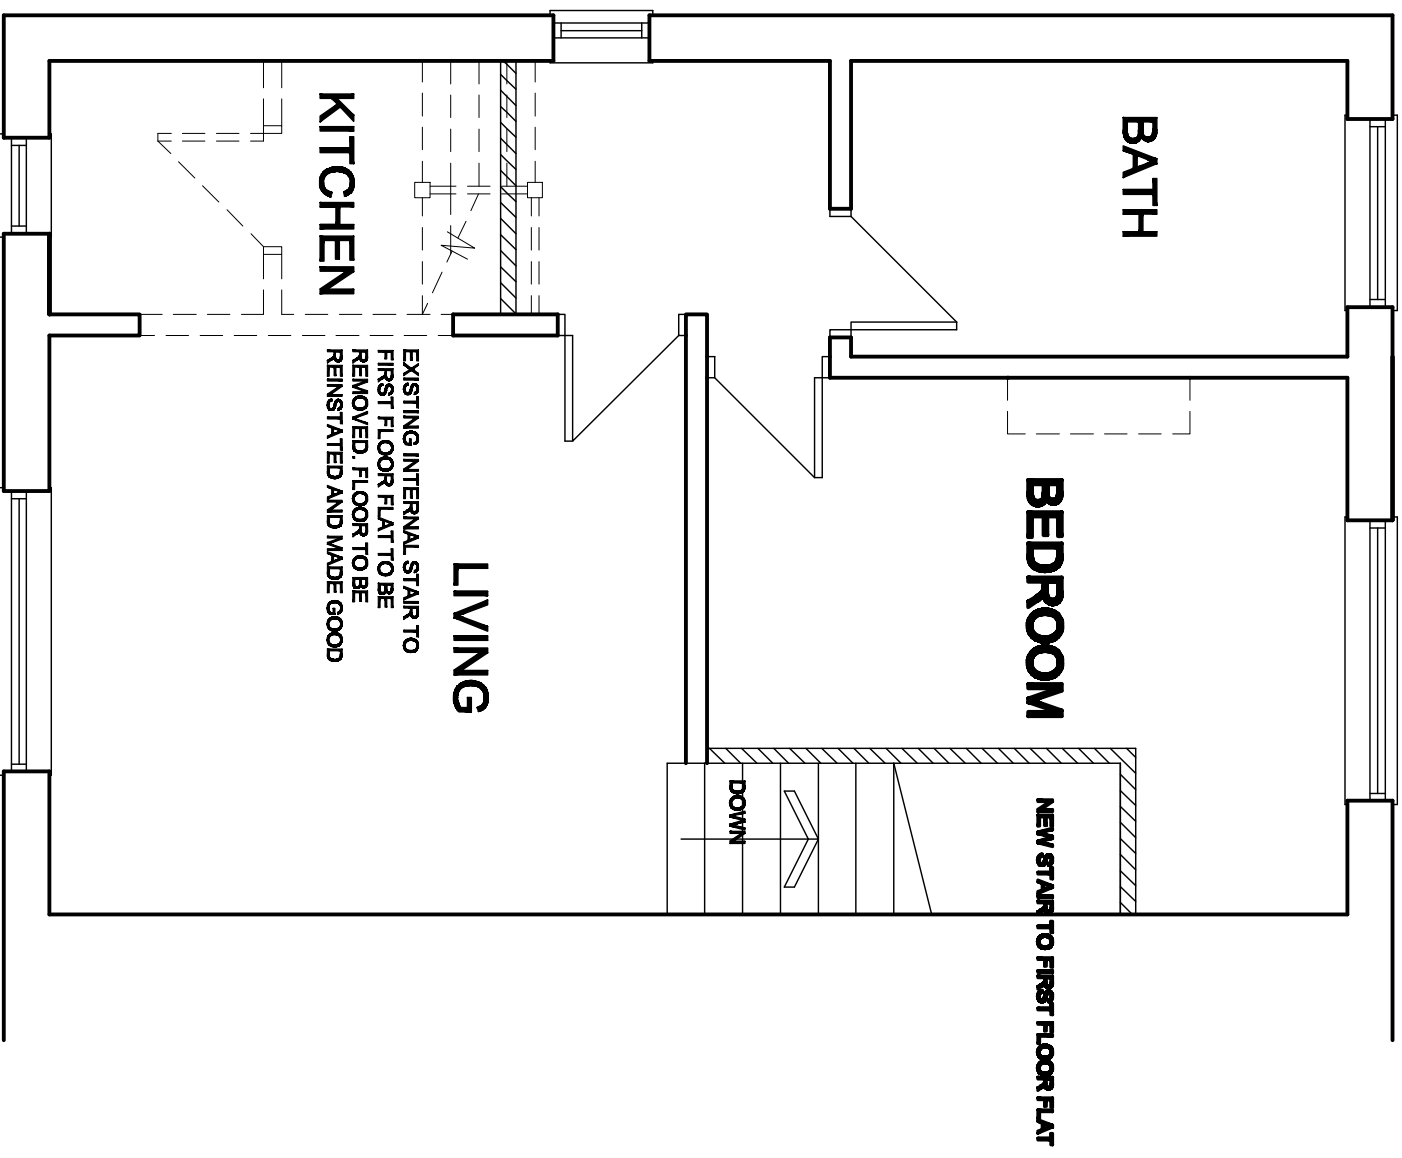

FIRST FLOOR PLAN
AS PROPOSED

White Agus Partnership				Project: PROPOSED EXTENSIONS AND ALTERATIONS 138 REDBROOK ROAD GAWBER, BARNSELEY			
Drawing Title: PLANS AND ELEVATIONS AS PROPOSED				Client: MR WARRINDER JOHAL & MR GURDEEP THANDI			
Date: 04-07-12				Ref: 12-026			
Suffix: A				Dwg. No. 01			
Description: REVISION TO CLARIFY REQUIREMENTS				Rev. B			
Scale: 1:50 & 1:100 @ A1				Date: JUNE 2012			
Project: PROPOSED EXTENSIONS AND ALTERATIONS				Client: MR WARRINDER JOHAL & MR GURDEEP THANDI			
Drawing Title: PLANS AND ELEVATIONS AS PROPOSED				Ref: 12-026			
Date: 04-07-12				Dwg. No. 01			
Suffix: A				Rev. B			
Description: REVISION TO CLARIFY REQUIREMENTS				Scale: 1:50 & 1:100 @ A1			