



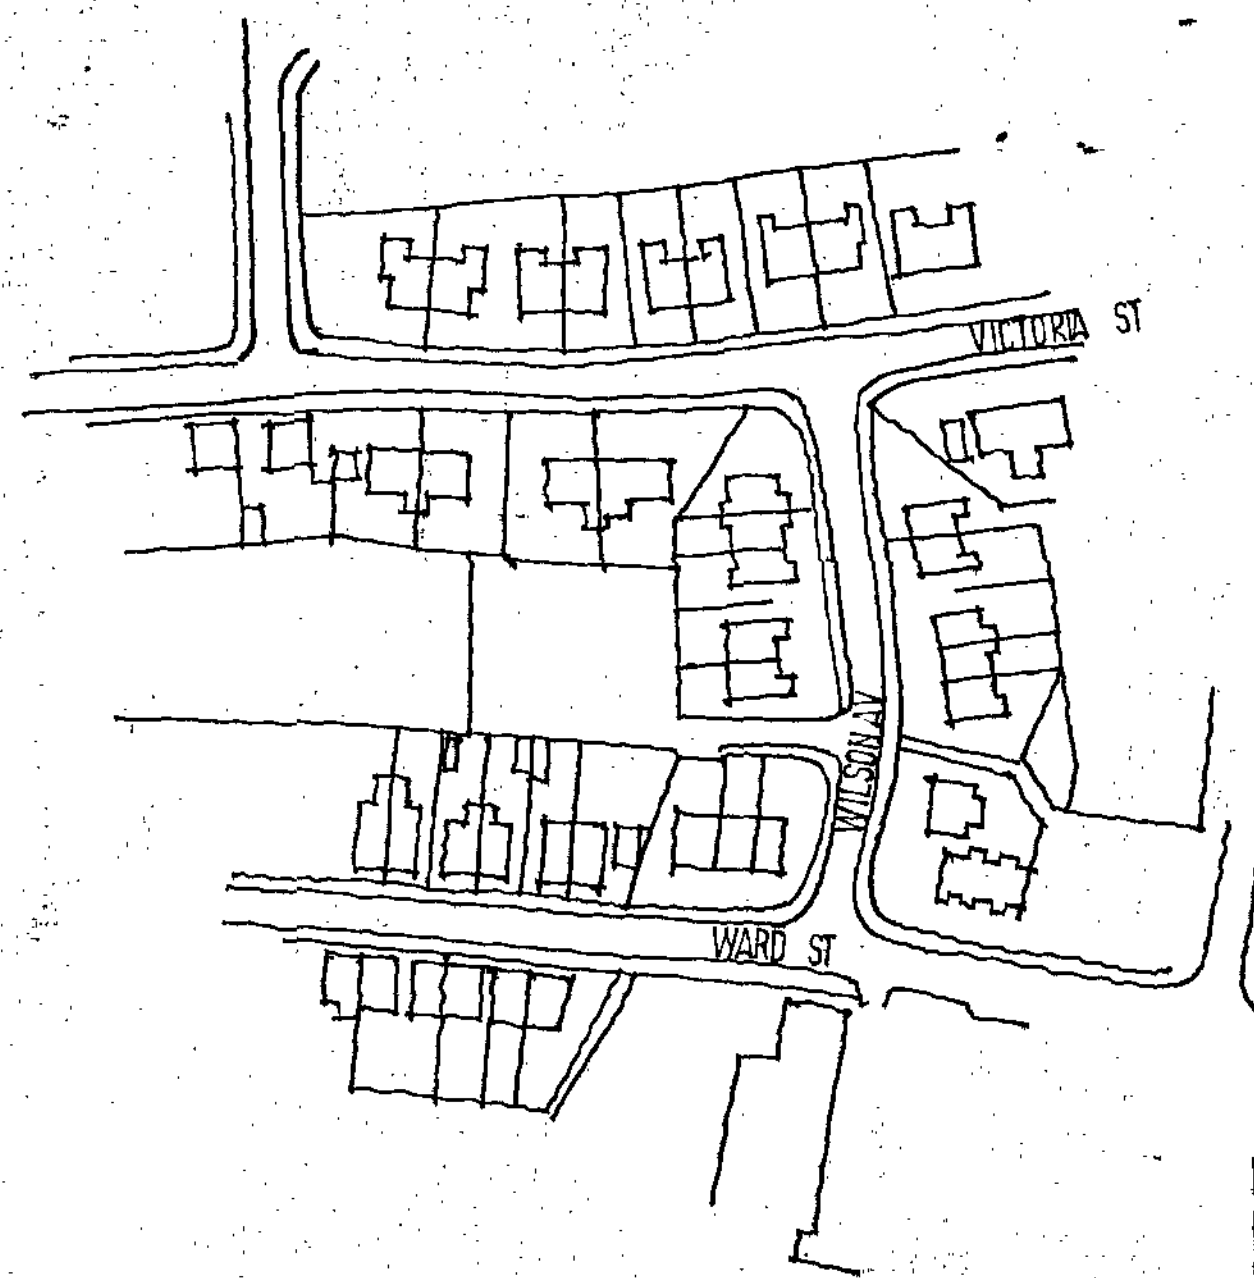

LOCATION PLAN 1:1250

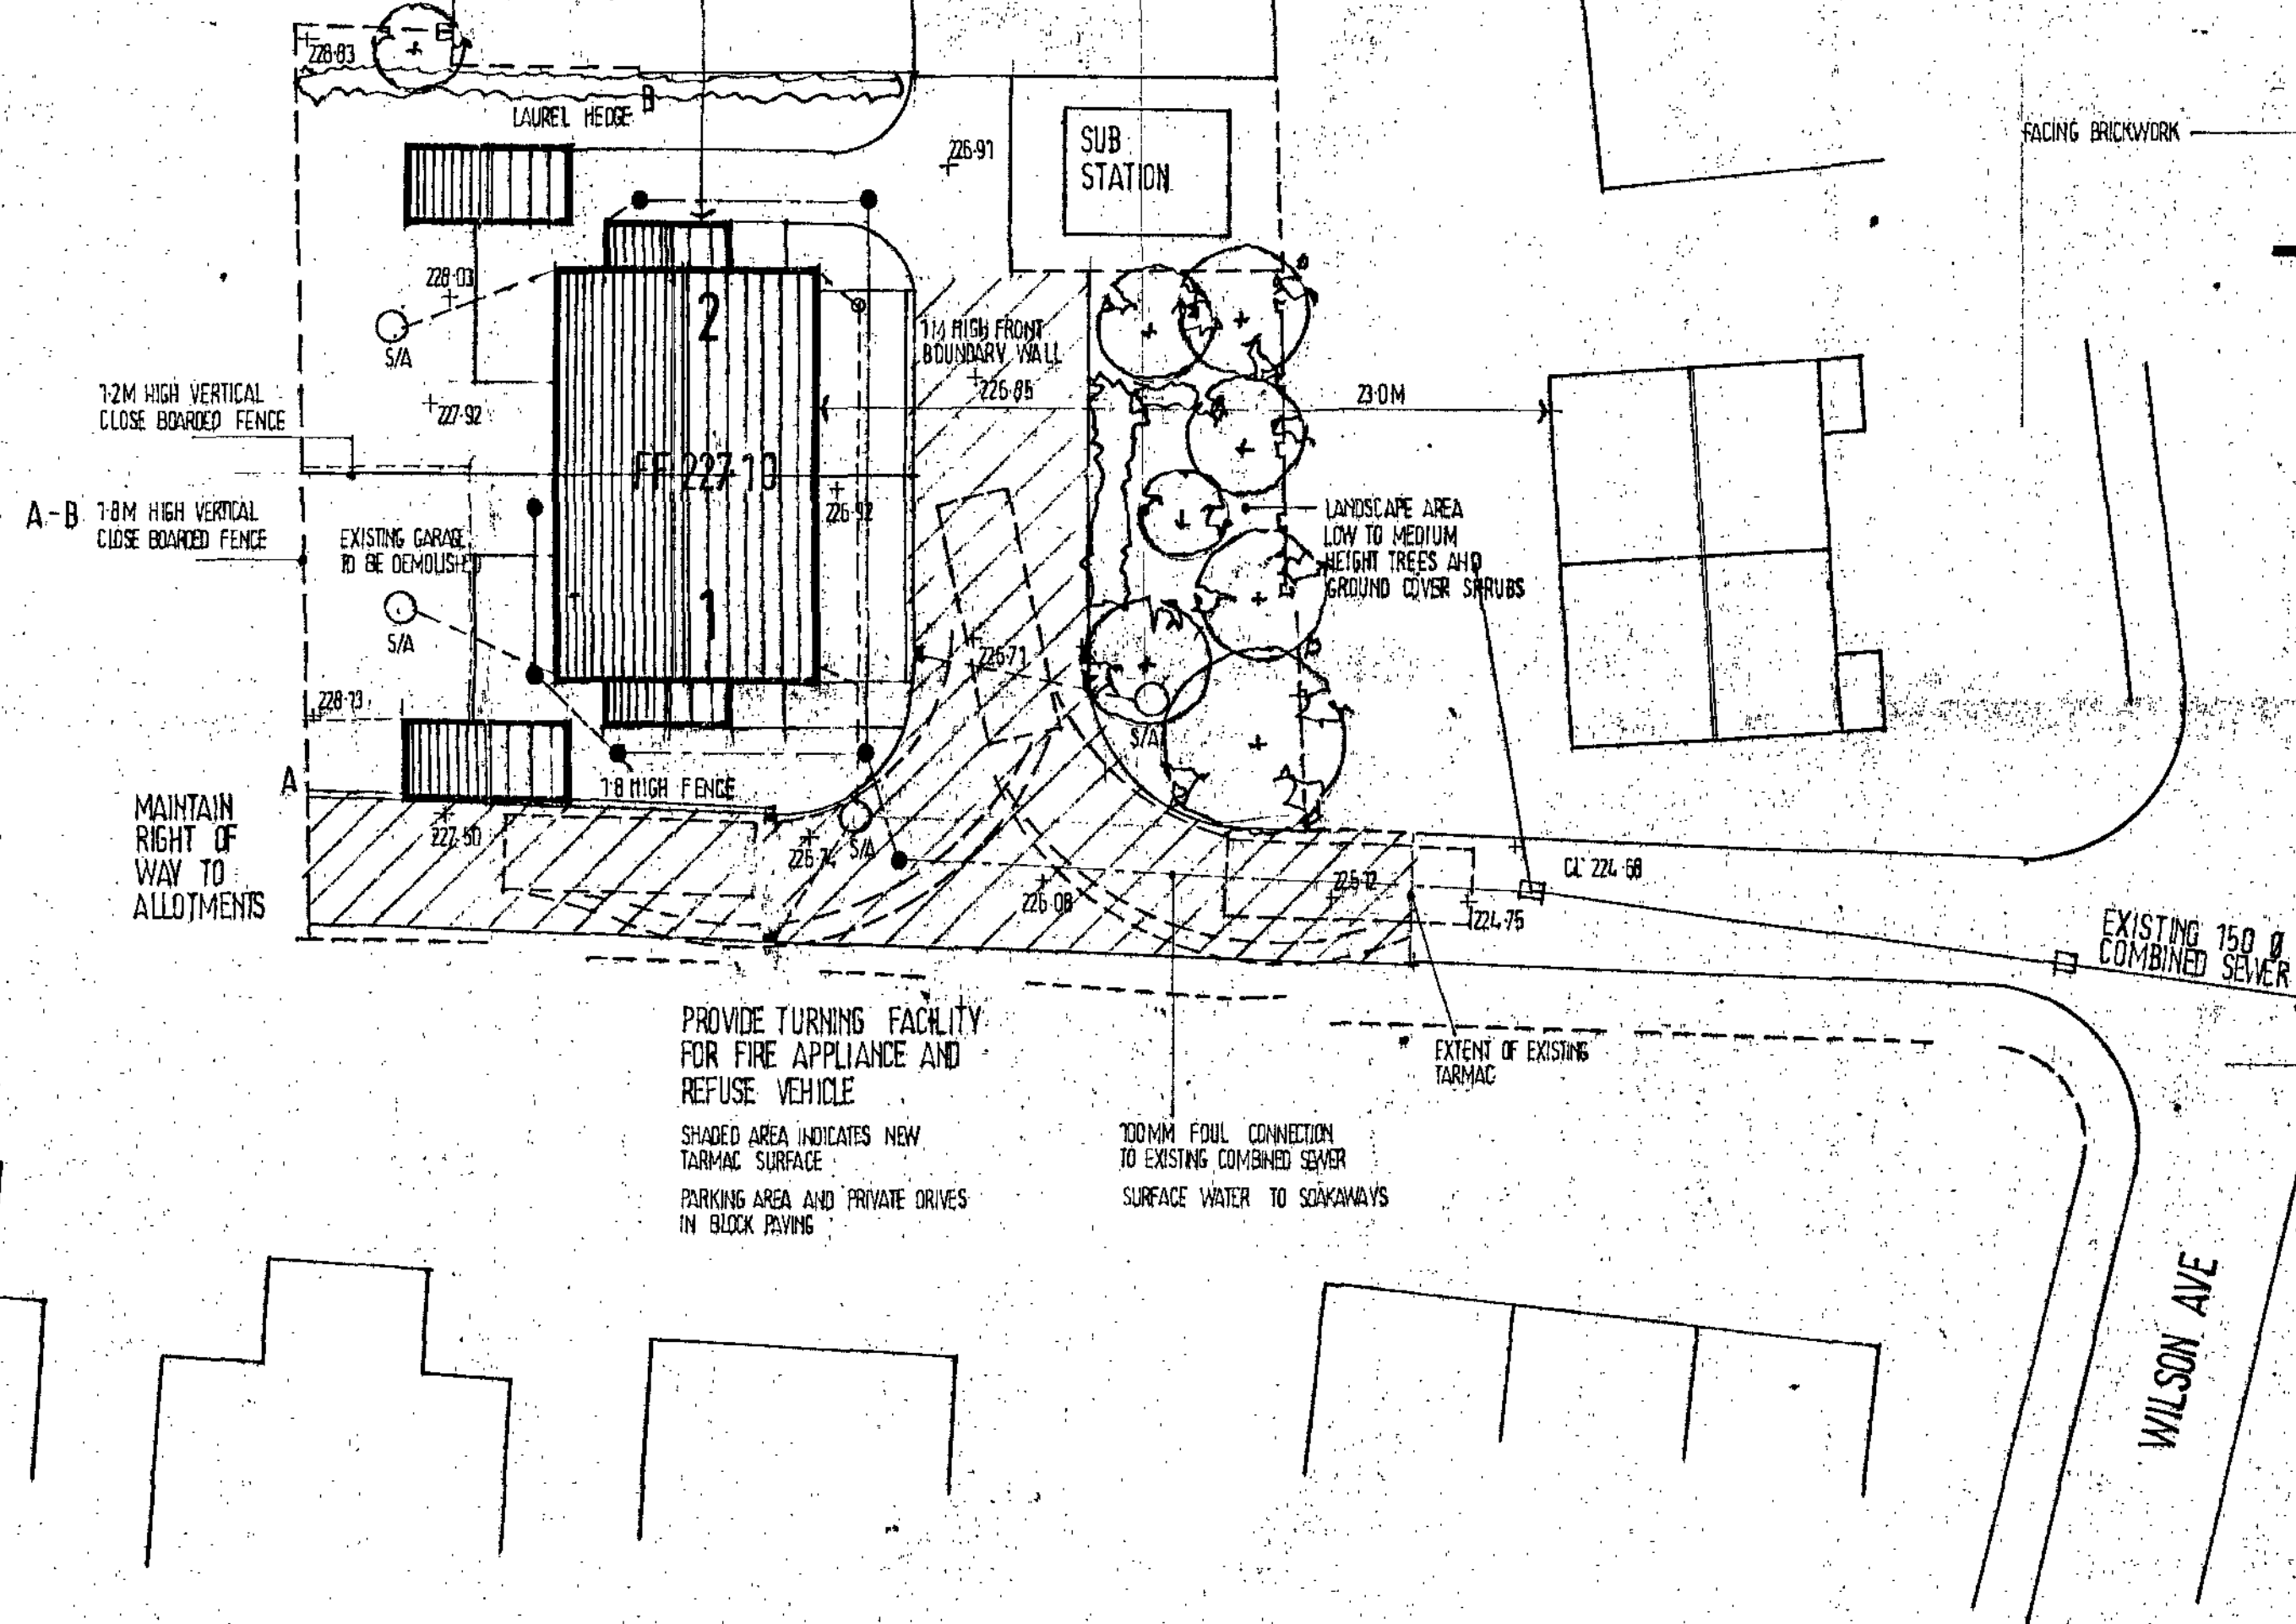

SITE PLAN 1:200




REAR ELEVATION

SIDE




FRONT ELEVATION

SIDE ELEVATION

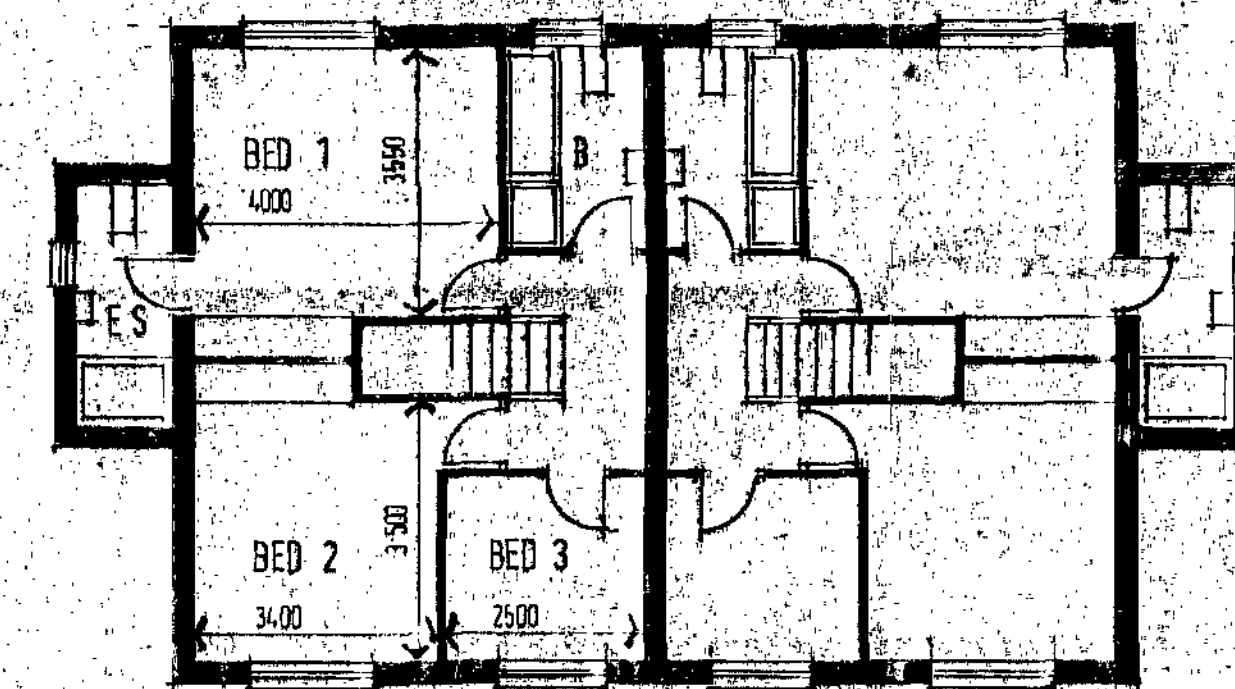

FIRST FLOOR PLAN

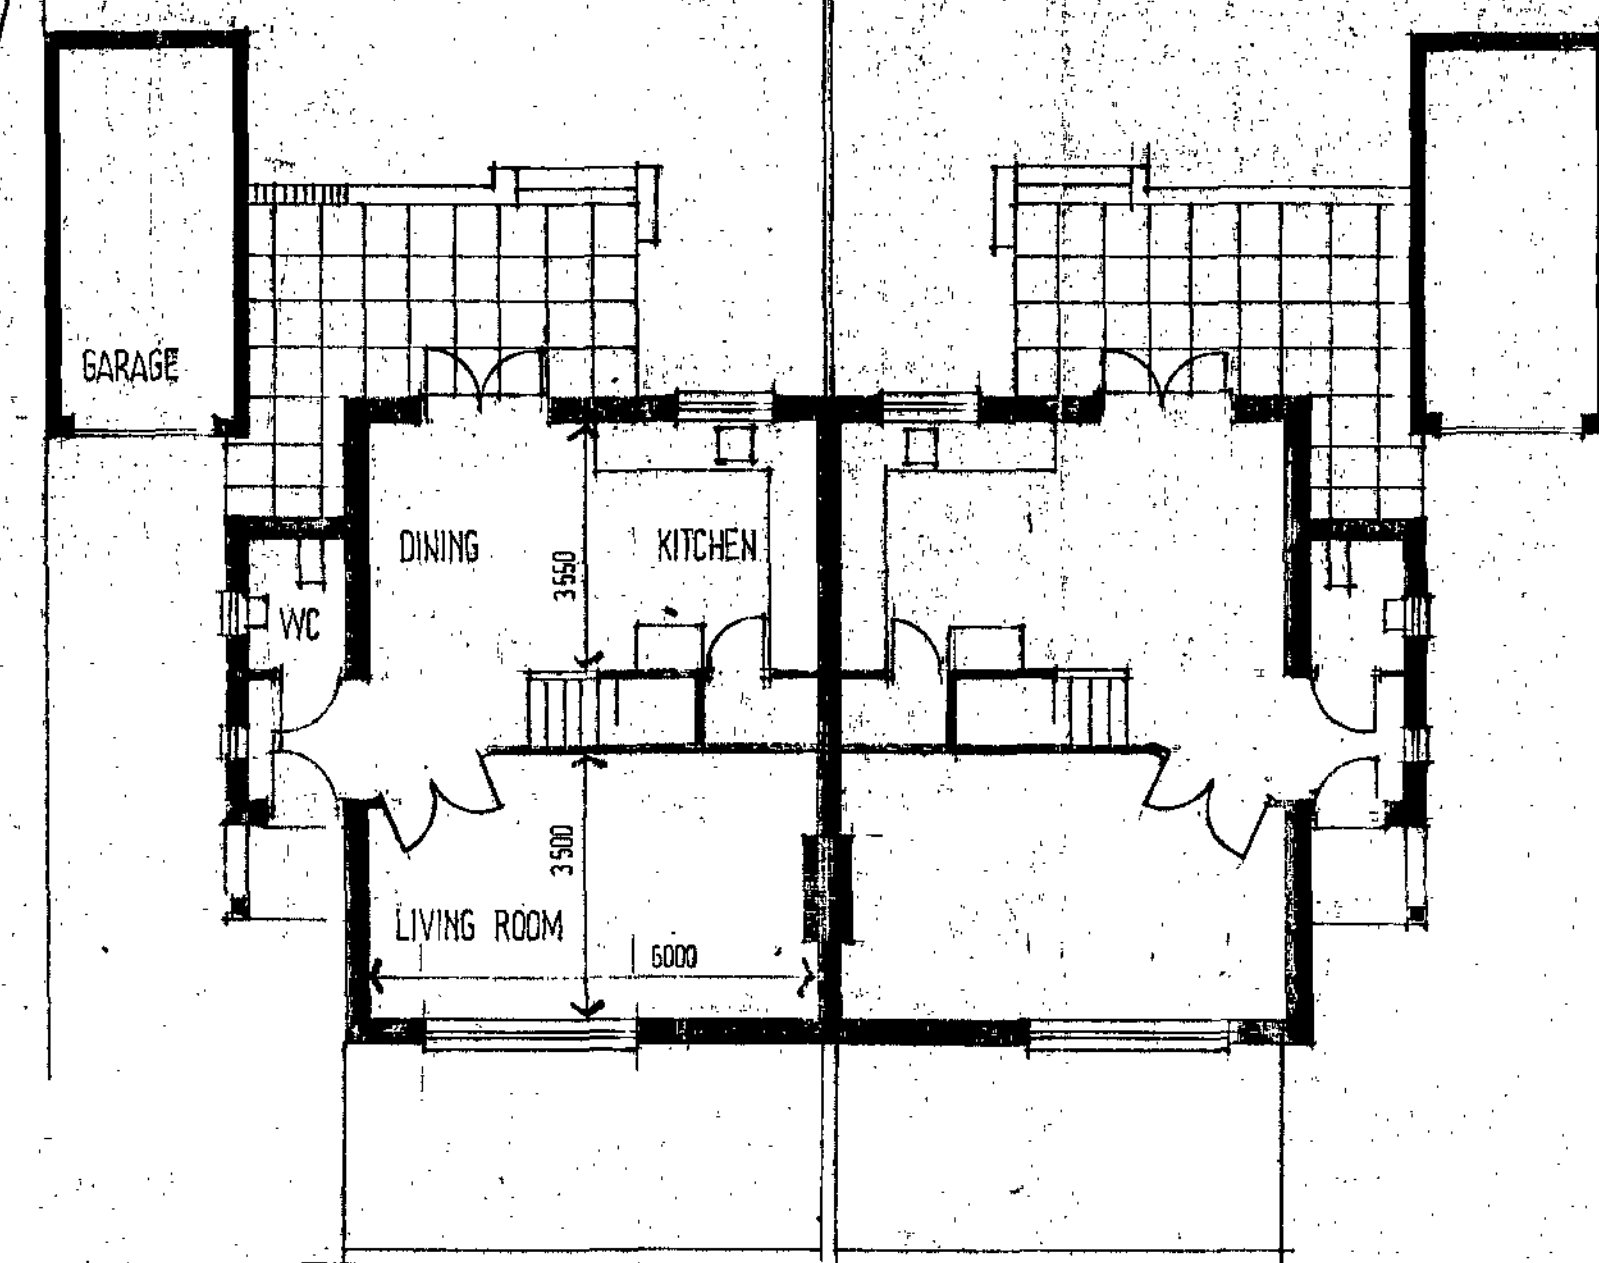

GROUND FLOOR PLAN

NETT AREA 114.0 SQ. FT


Ref.	Revision	Date
A	PARKING BAYS OMITTED FROM ELEVATION ADDED	14.2.12

Client
CHARTWELL BUILDERS

Project
RESIDENTIAL DEVELOPMENT
WILSON AVE
PENISTONE

Title
DETAILED PROPOSALS

Scale: 1:100 1:200 Drawn: SL
Date: DEC 2011 Drawing No: S/4/1A REV. A

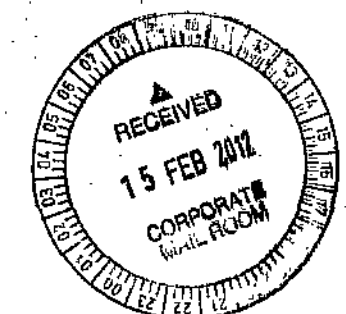

BDS
BUILDING DESIGN SERVICES
15 Hunters Avenue Barnsley S70 6PL
TEL: 01226 733224