




PROPOSED FRONT ELEVATION

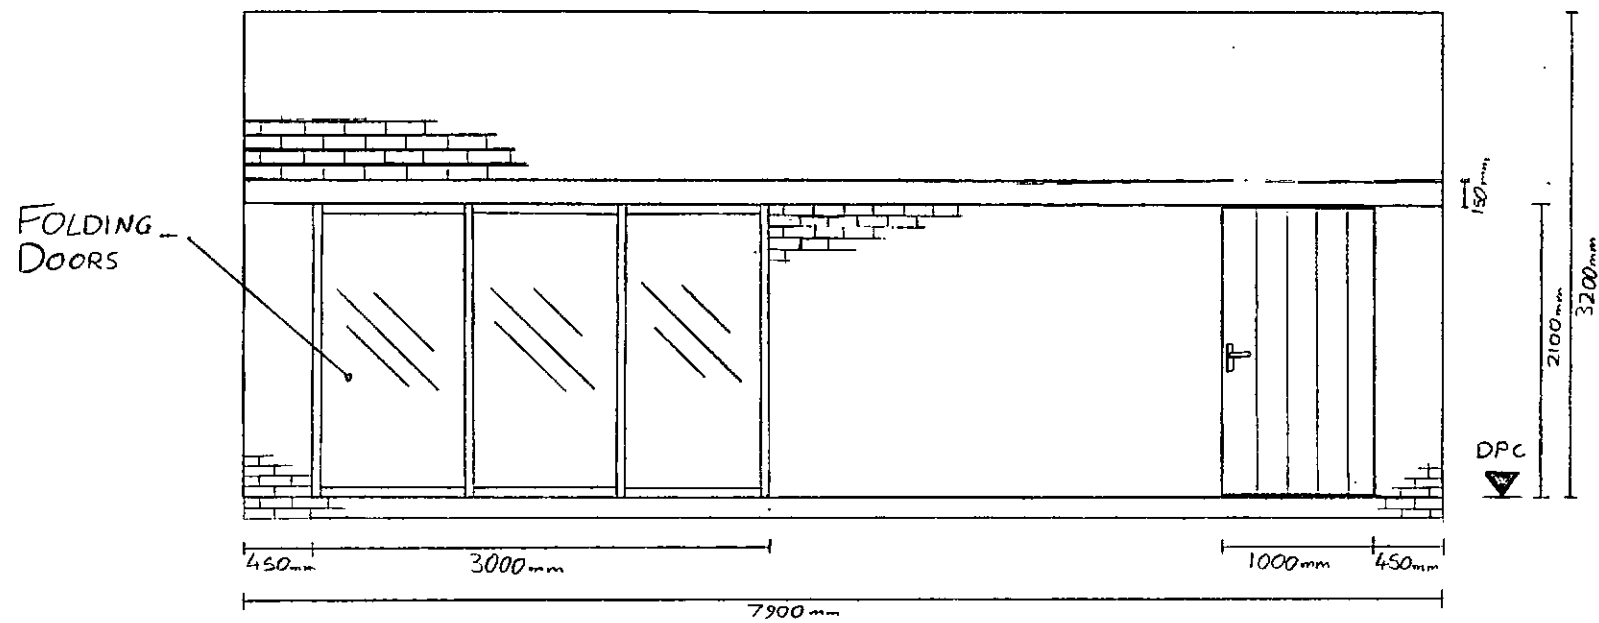


PROPOSED RIGHT ELEVATION

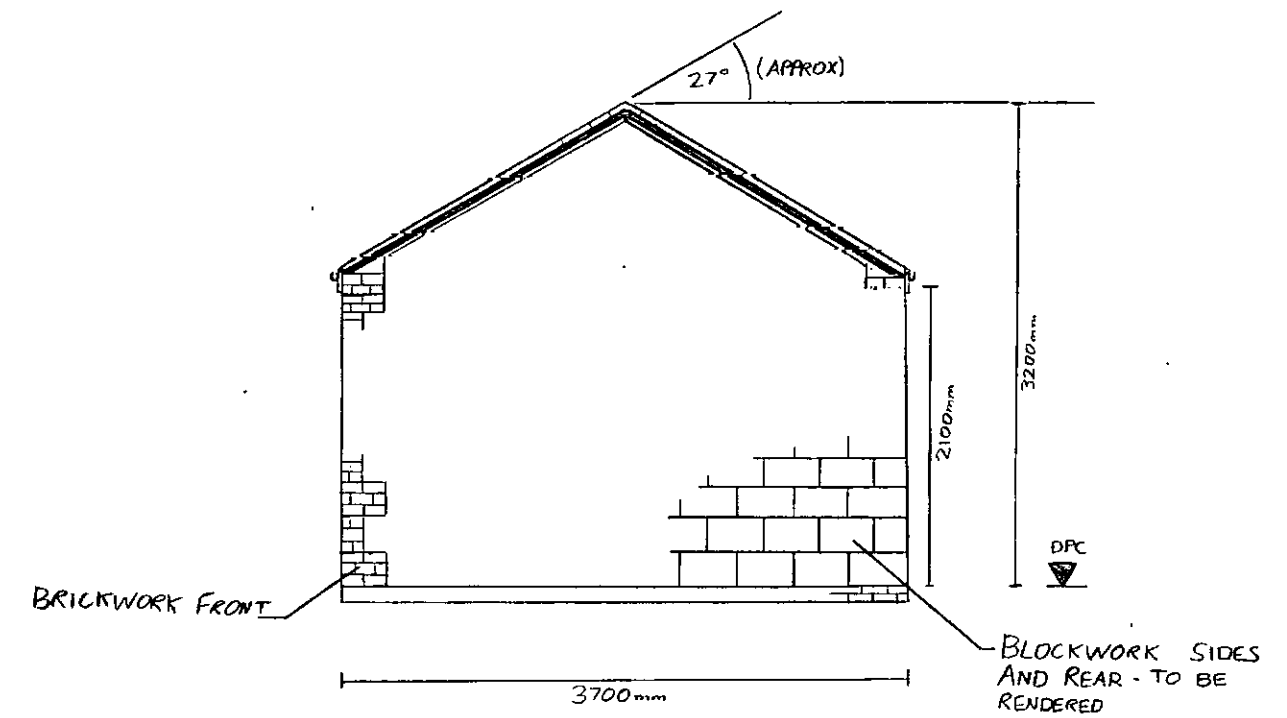

PROPOSED REAR ELEVATION

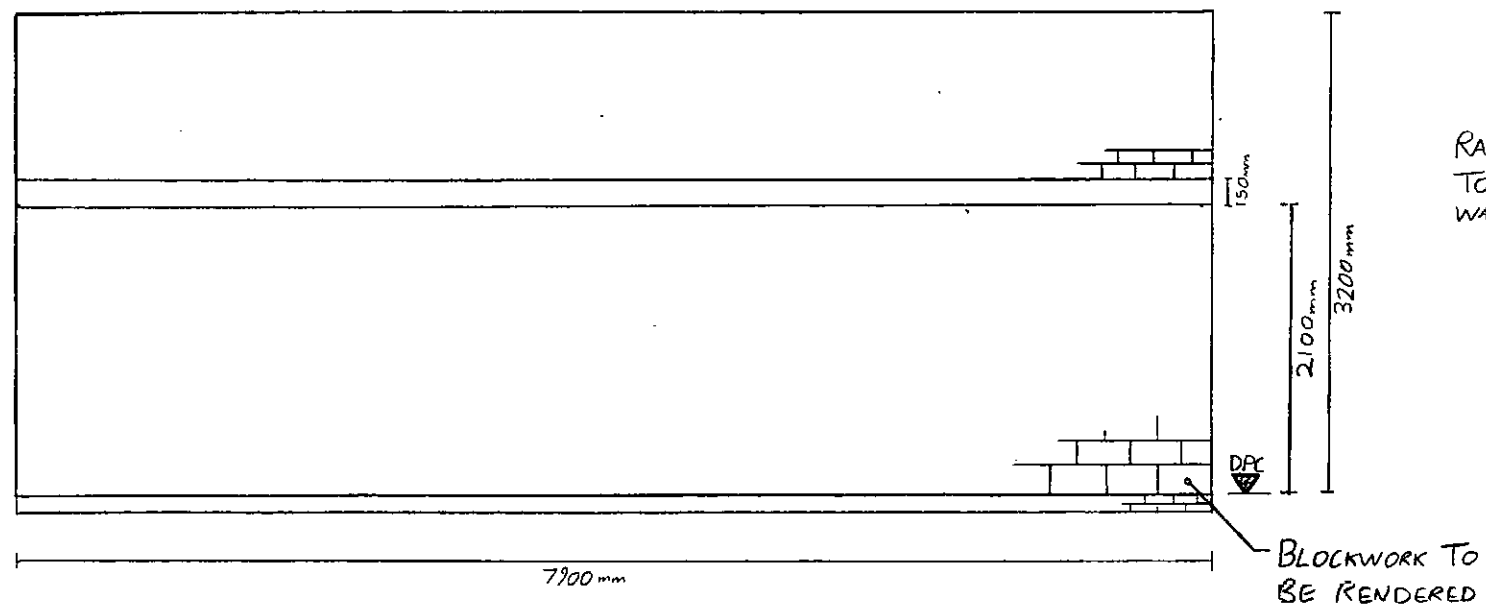

PROPOSED LEFT ELEVATION


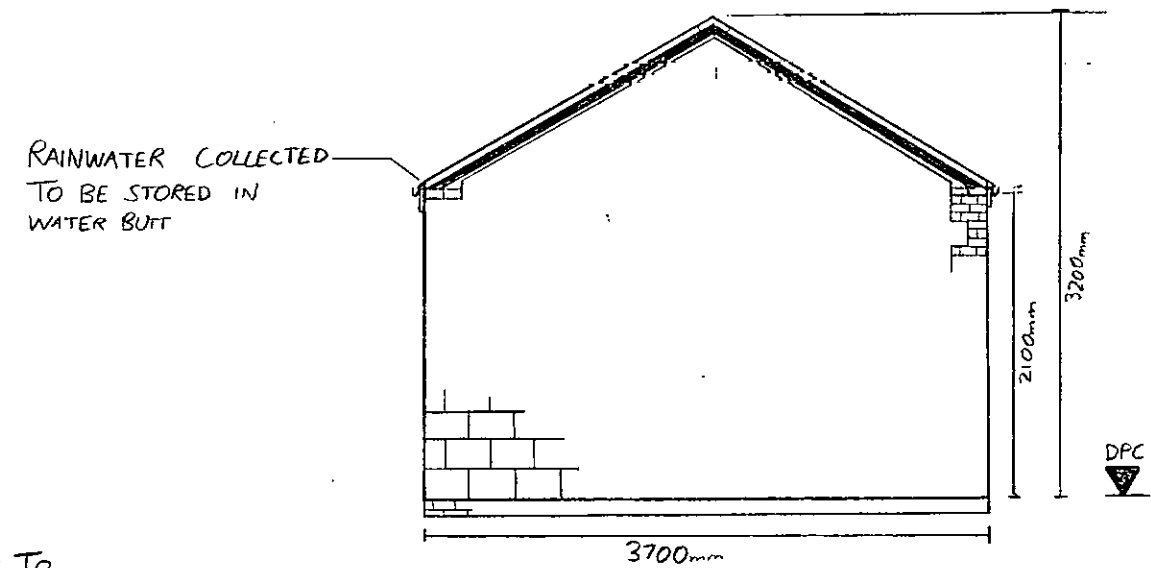


ADDRESS: 19 WILTHORPE ROAD, BARNSELY, S75 1JB


SCALE: 1:50
DATE: 12/06/15

WILTHORPE ROAD

EXISTING SITE PLAN

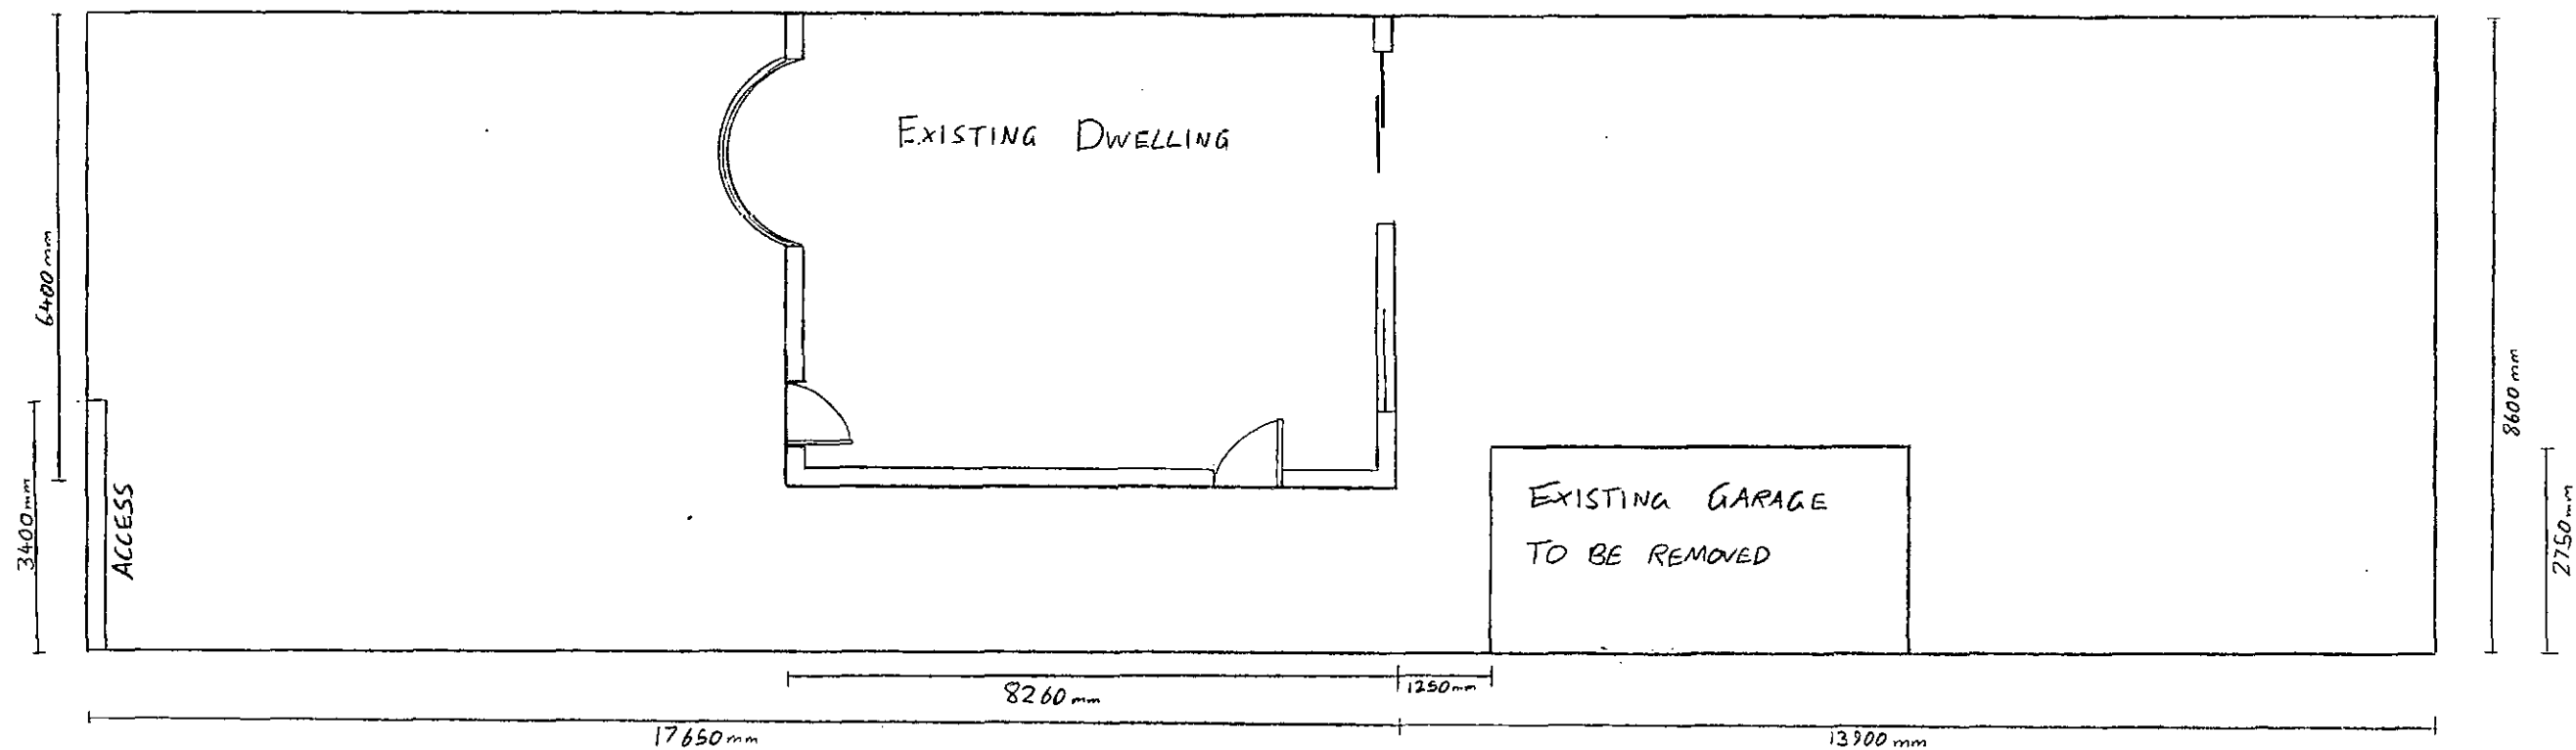 

PROPOSED SITE PLAN

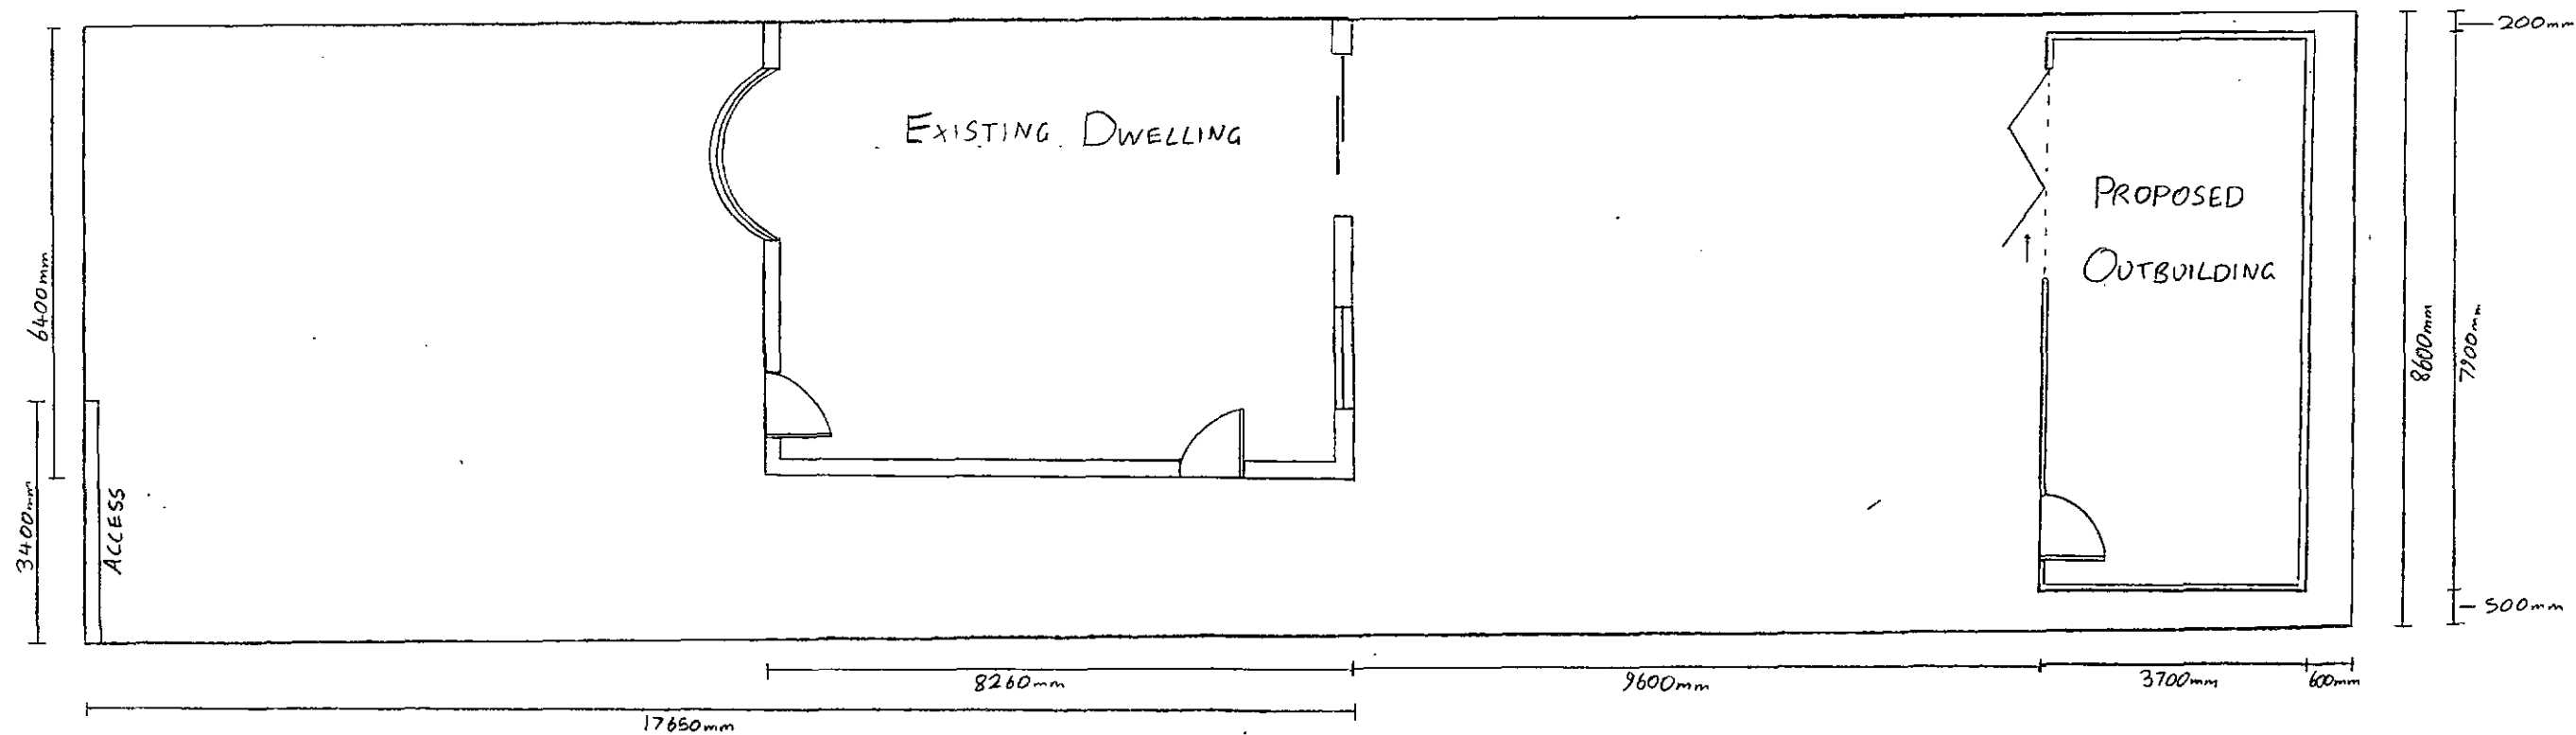

ADDRESS: 19 WILTHORPE ROAD, BARNLEY, S75 1JB

SCALE: 1:100
DATE: 12/06/15

PROPOSED OUTBUILDING PLAN

