



notes
this drawing and design is the copyright of aja architects llp and must not be reproduced in part or in whole without prior written consent. contractors must verify all dimensions on site before commencing work or preparing shop drawings. If in doubt ASK.

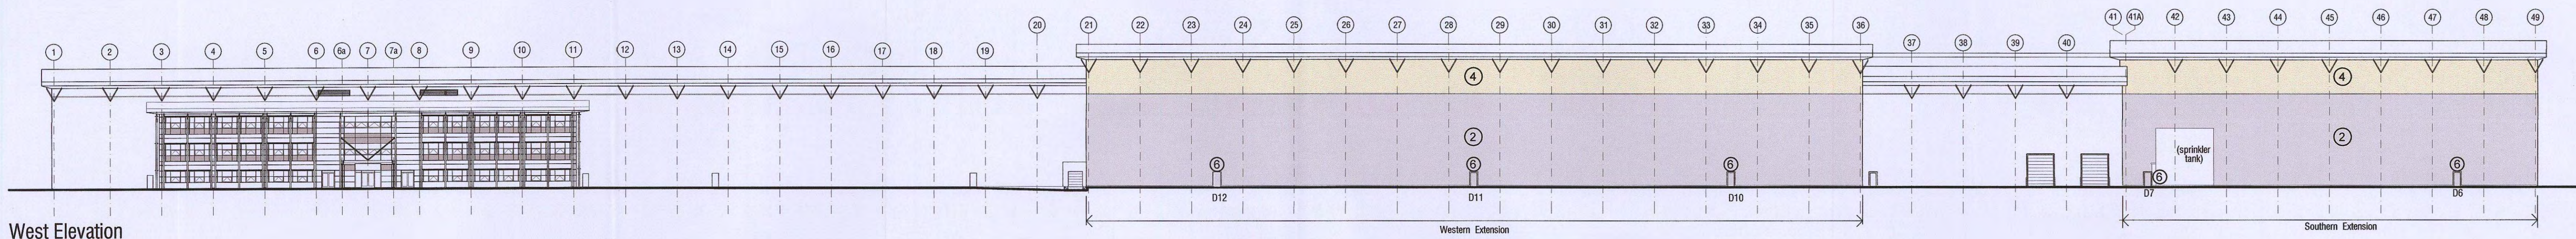


West Elevation

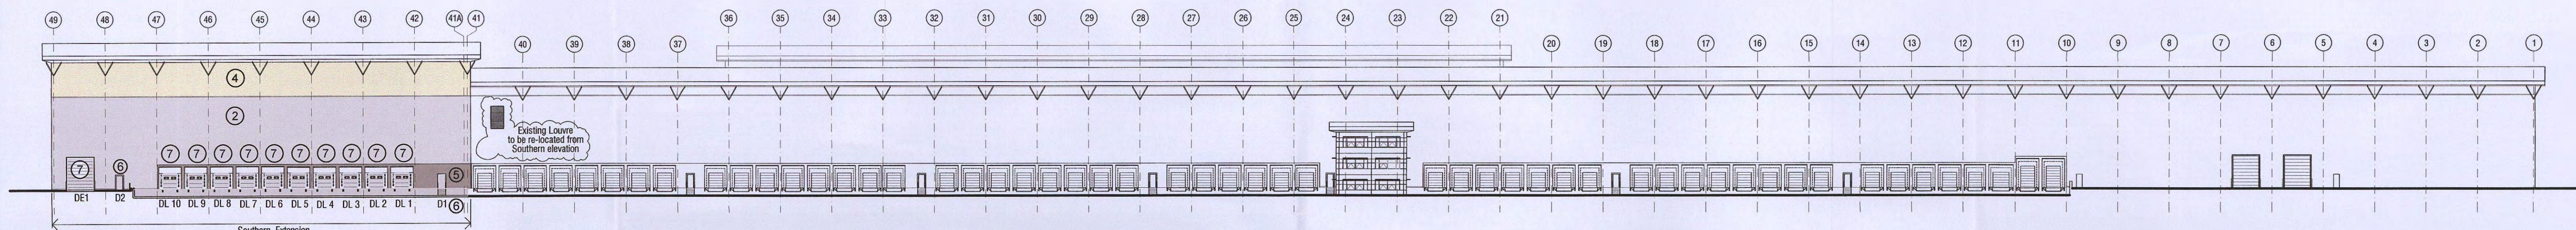

East Elevation


EAST ELEVATION

NORTH ELEVATION

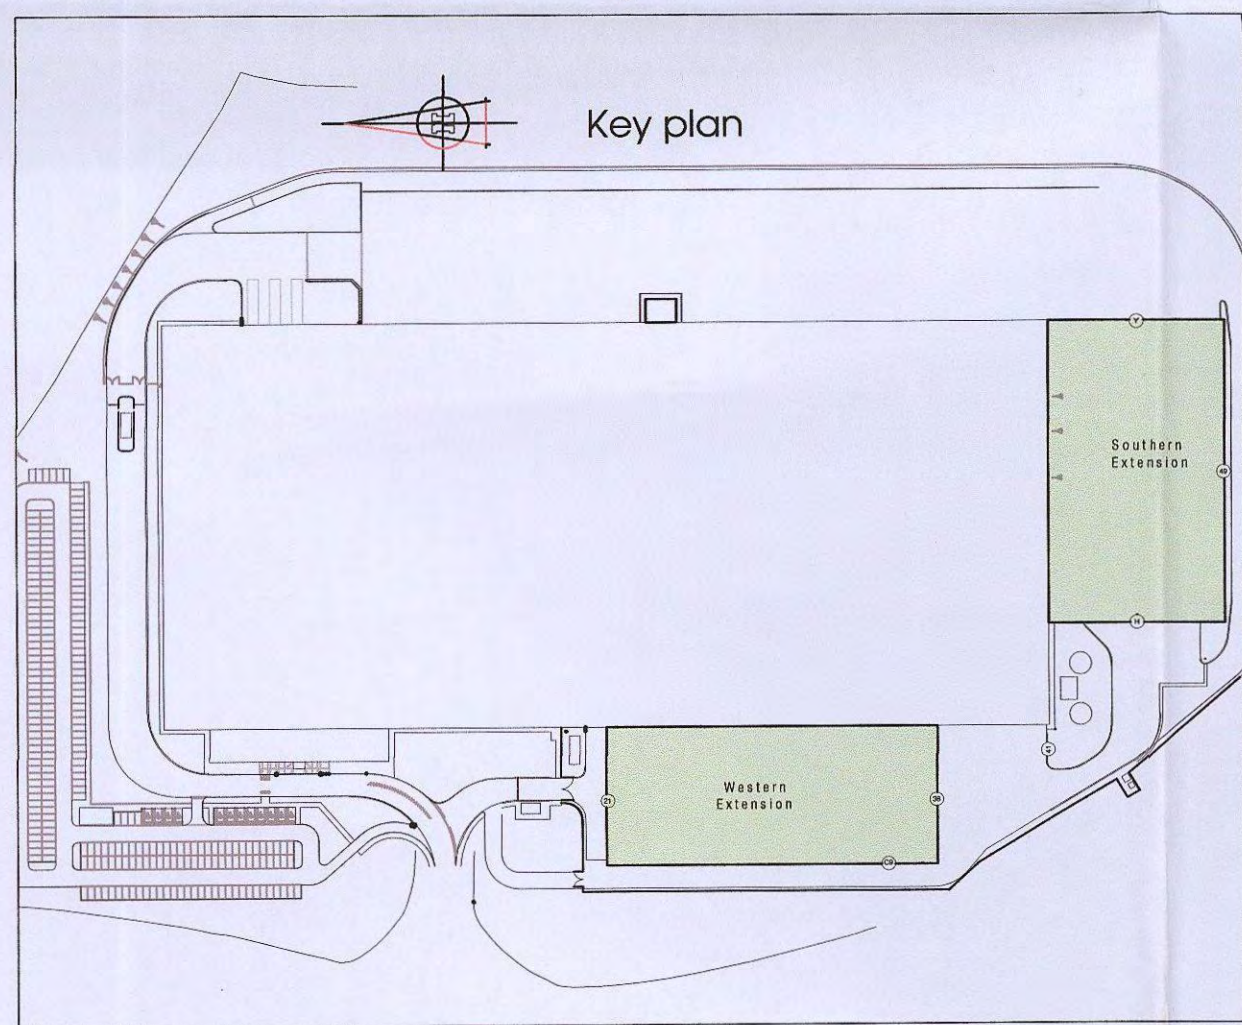


WEST ELEVATION

SOUTH ELEVATION

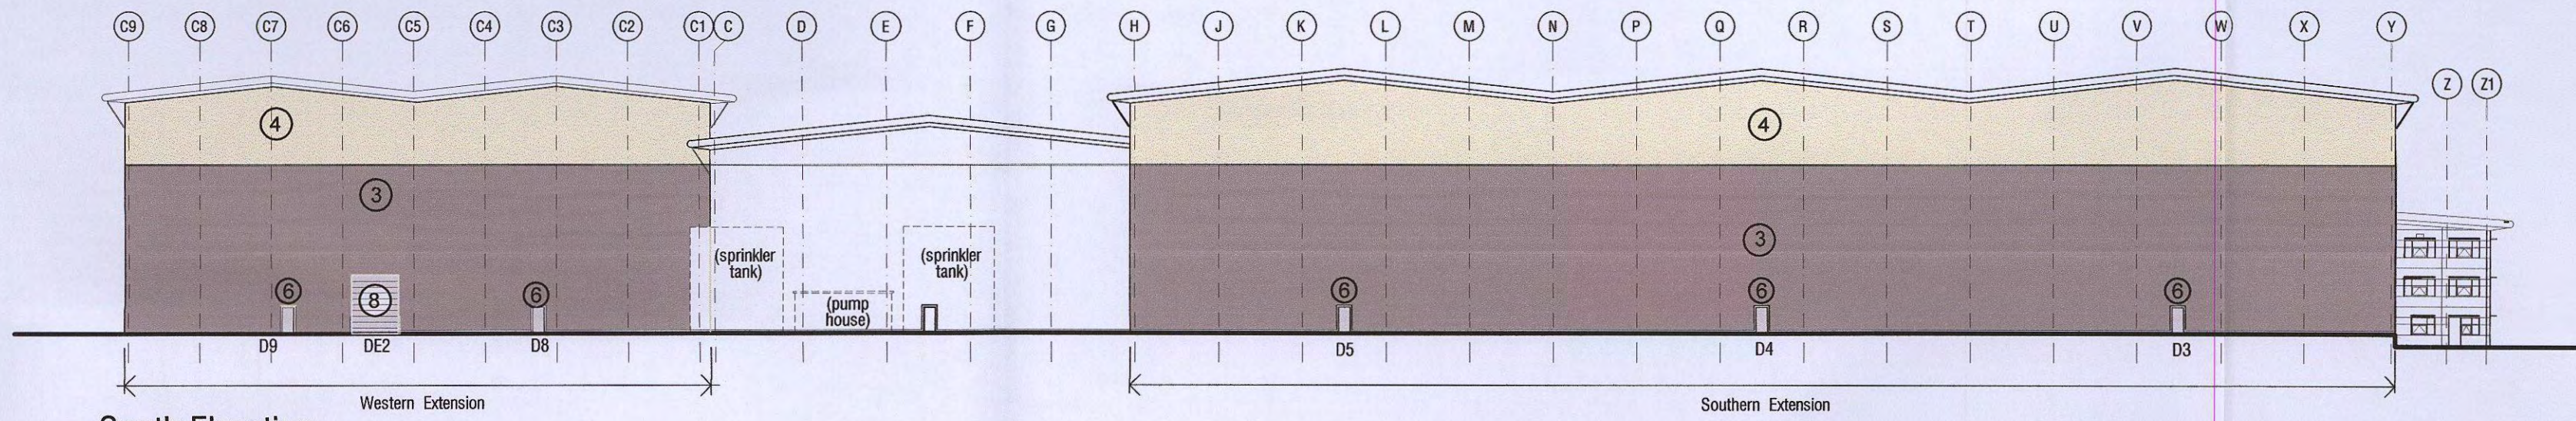

South Elevation

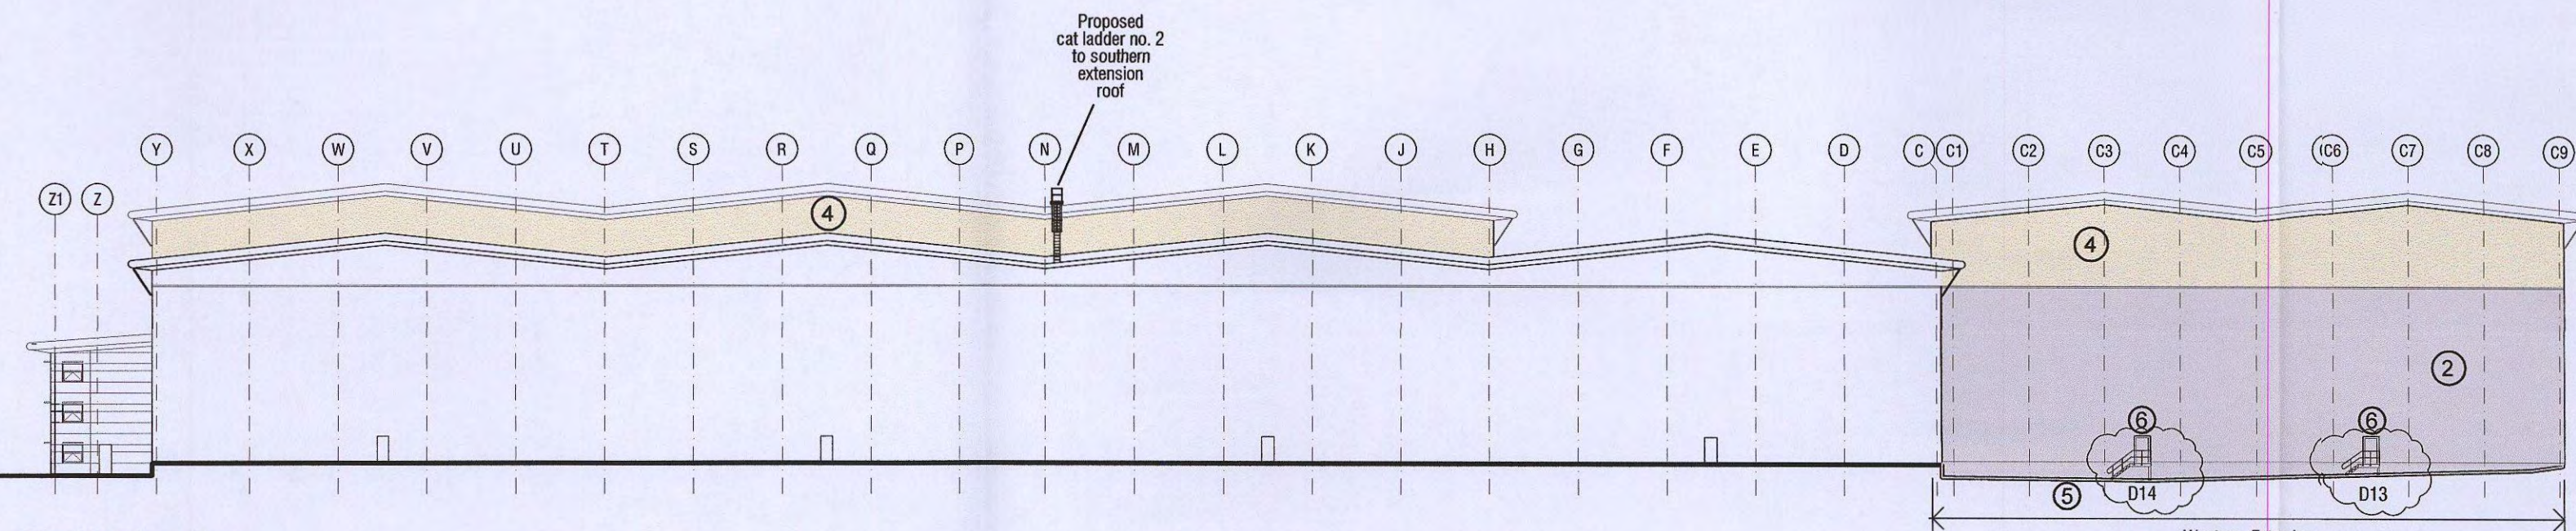

North Elevation

Schedule of Materials
to match existing facade

	Spec ref:	Material:	Colour and finish:	U-Value:	
	1	3.04	Roof	Trapezoidal CA twin-therm system HPS200 Ultra Colour: Goosewing grey (Corridex guaranteed 25 years)	0.25
1a	3.04	Eaves Overhang & Fascia	Perforated eaves HPS200 Ultra Colour: Goosewing grey		
	2	3.07	Built Up Vertical Cladding	CA twin-therm CA32 1000W outer sheet, CA LT 17 1000S inner: HPS200 Ultra Colour: Goosewing Grey (externally)	
	3	3.07	Built Up Vertical Cladding	CA twin-therm CA32 1000W outer sheet, CA LT 17 1000S inner: HPS 200 Ultra Colour: Merini Grey (externally)	0.35
	4	3.07	Built Up Vertical Cladding	CA twin-therm CA32 1000W outer sheet, CA LT 17 1000S inner: HPS 200 Ultra Colour: Hamlet (externally)	
	5	3.12	Insulated pre-cast walling (Prowall)	Proprietary Prowall system	0.27
	6	3.10	F & E Doors	Steel Door Set Colour silver RAL 9006 Hormann R45	
	7	3.09	Sectional overhead doors	Hormann model SP140, pre-finished, PVF2 Colour Silver RAL 9006 outside, White internally	

C2	18/10/13	Louvre to Eastern Elevation re-positioned, External fire escape stairs updated on Northern Elevation	spp
C1	23/09/13	Construction Issue	spp
P5	28/08/13	Updated	TCH
P4	21/08/13	Cladding shading corrected to GL 21	TCH
P3	29/07/13	Southern Extension grid update Retaining wall added to Western extension	TCH
P2	25/06/13	Updated with Key plan	TCH
no.	date	revision	by



aja architects llp
1170 Elliott Court
Herald Avenue
Coventry Business Park
COVENTRY CV5 6UB
T: 024 7625 3200
F: 024 7625 3210
E: aja@aja-architects.com
W: www.aja-architects.com

aja architects llp is a limited liability partnership registered in England No. OC326721
client



project
Extension
for ASOS.COM
Houghton Main
South Yorkshire

drawing

Elevations

scale 1:500 @ a1 drawn KT

checked date 11/01/13

no

5252 - 104 Rev C2
CONSTRUCTION



