




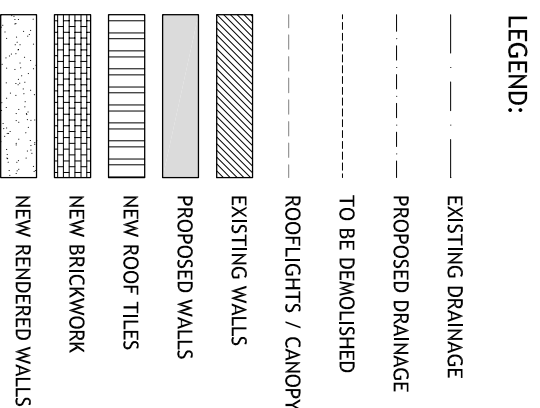


South elevation
1:100
E1

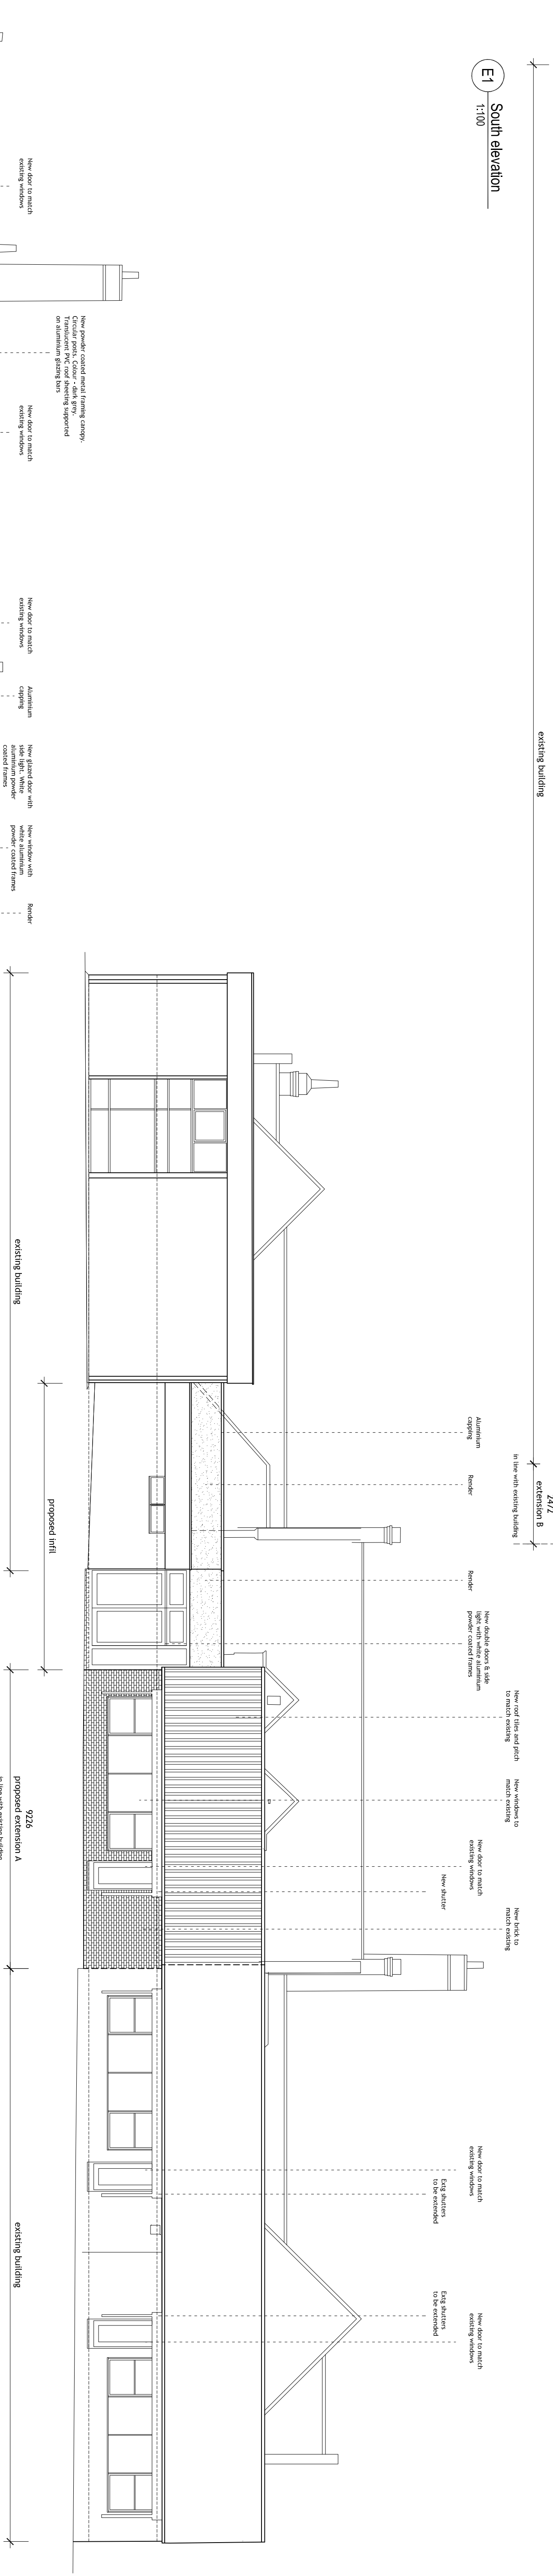

E4
North elevation
1:100

E2
East elevation
1:100

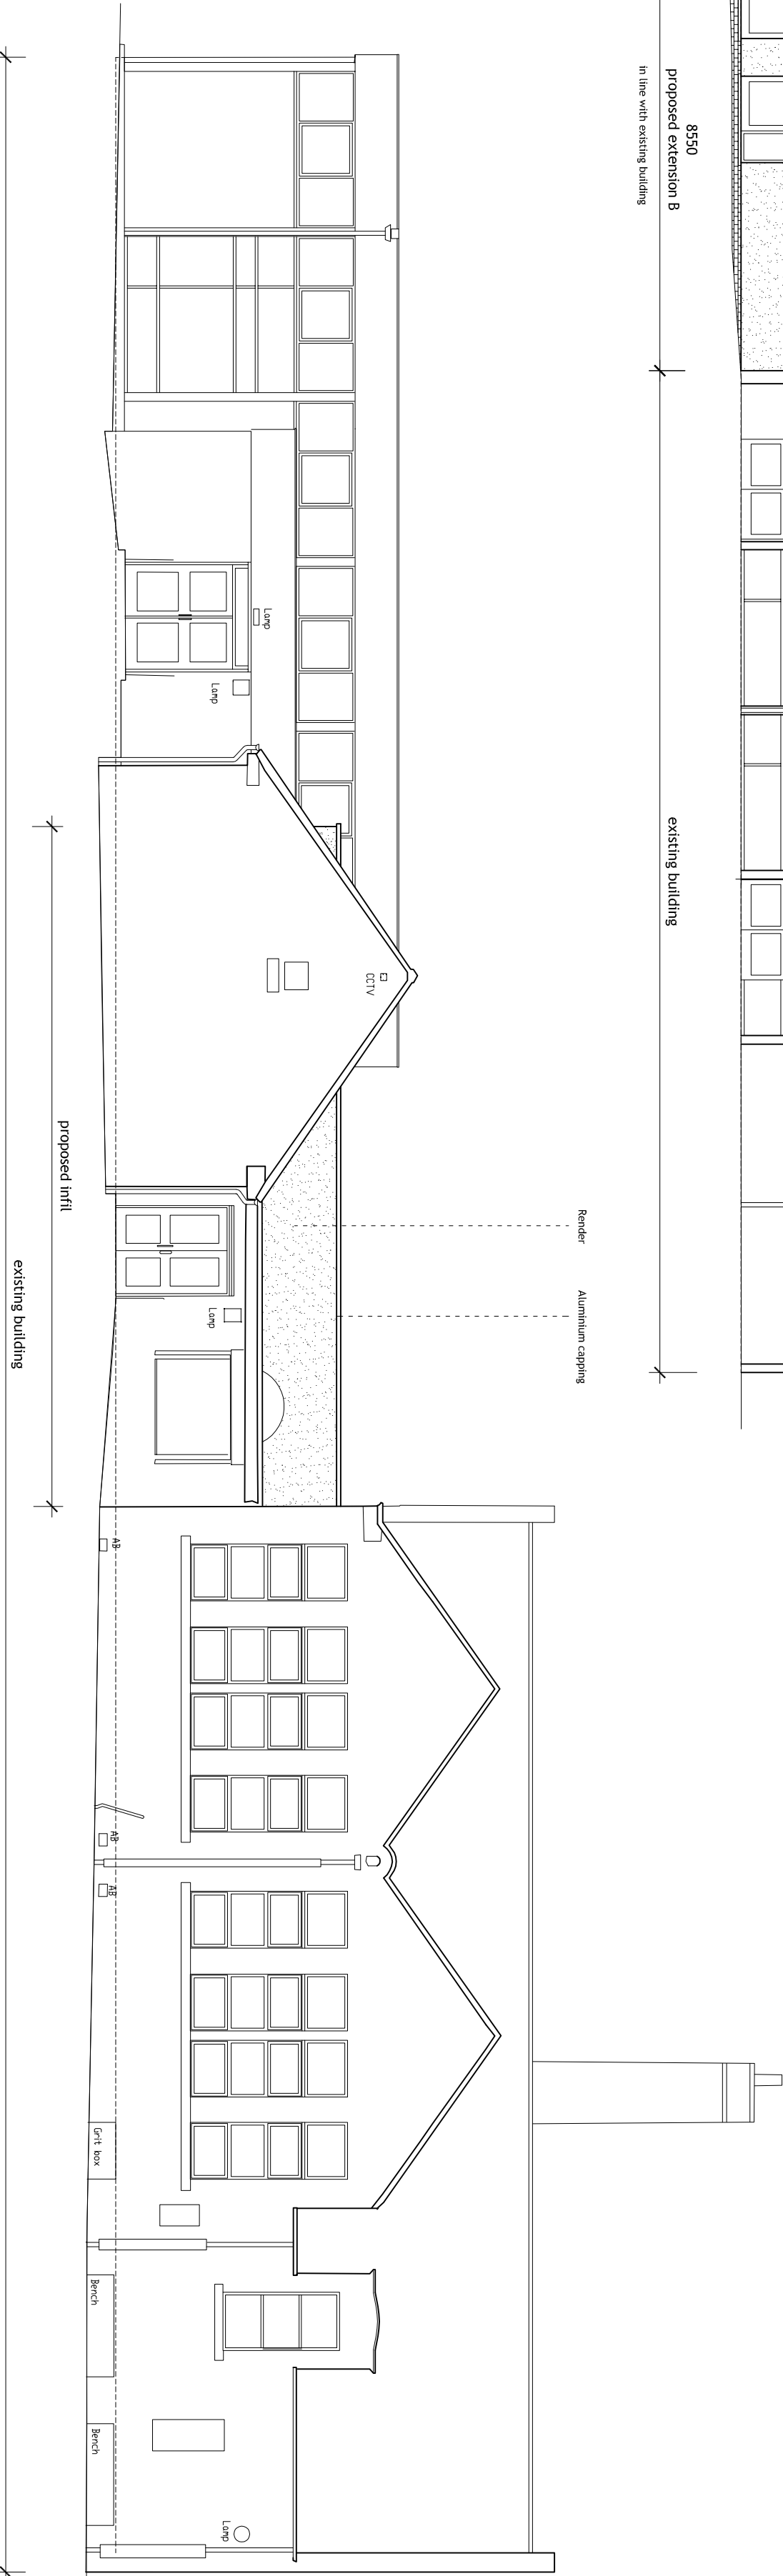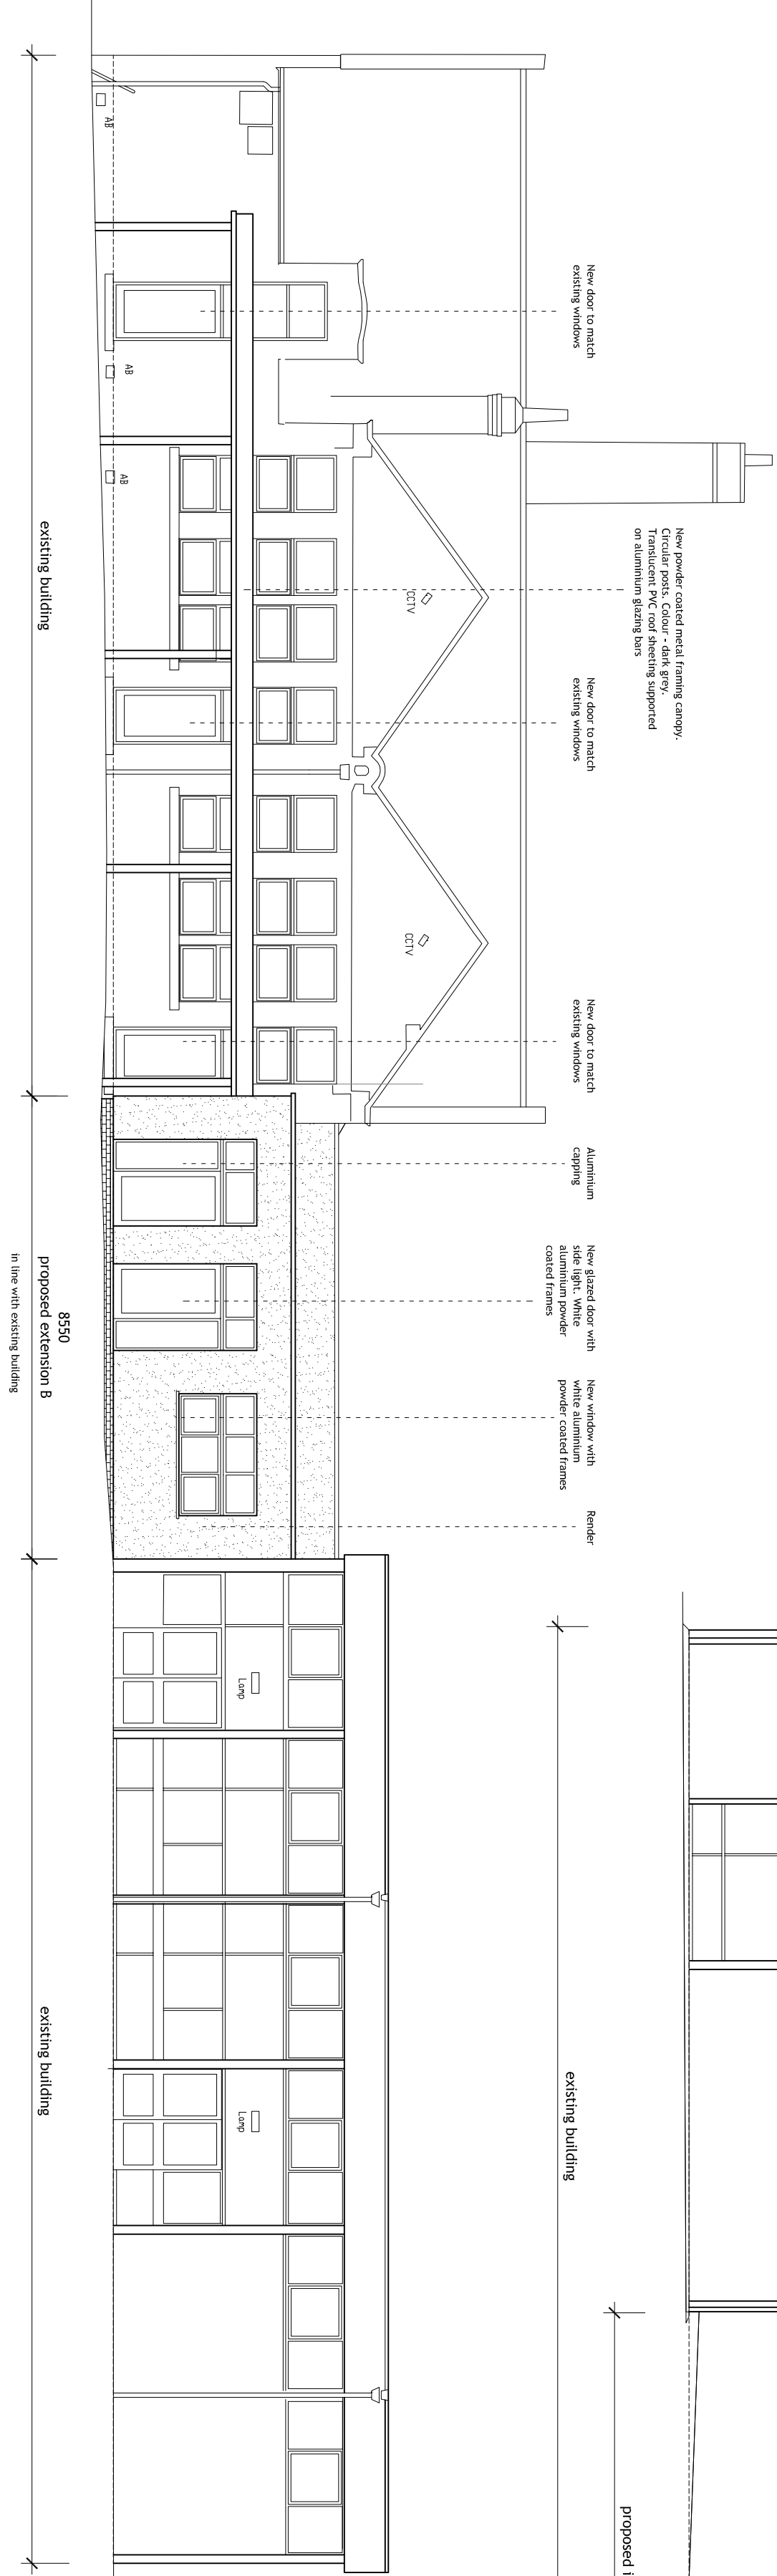

West elevation
1:100
E6

Scale 1:100

10 (metres)

Scale @A1:	Date:	Drawn:	Checked:
1:100	JAN. 2014	VR	BP
Drawing no.:		Revision:	
BA / 5042.91.03/204		/	

BA / 5042.91.03/204 /