


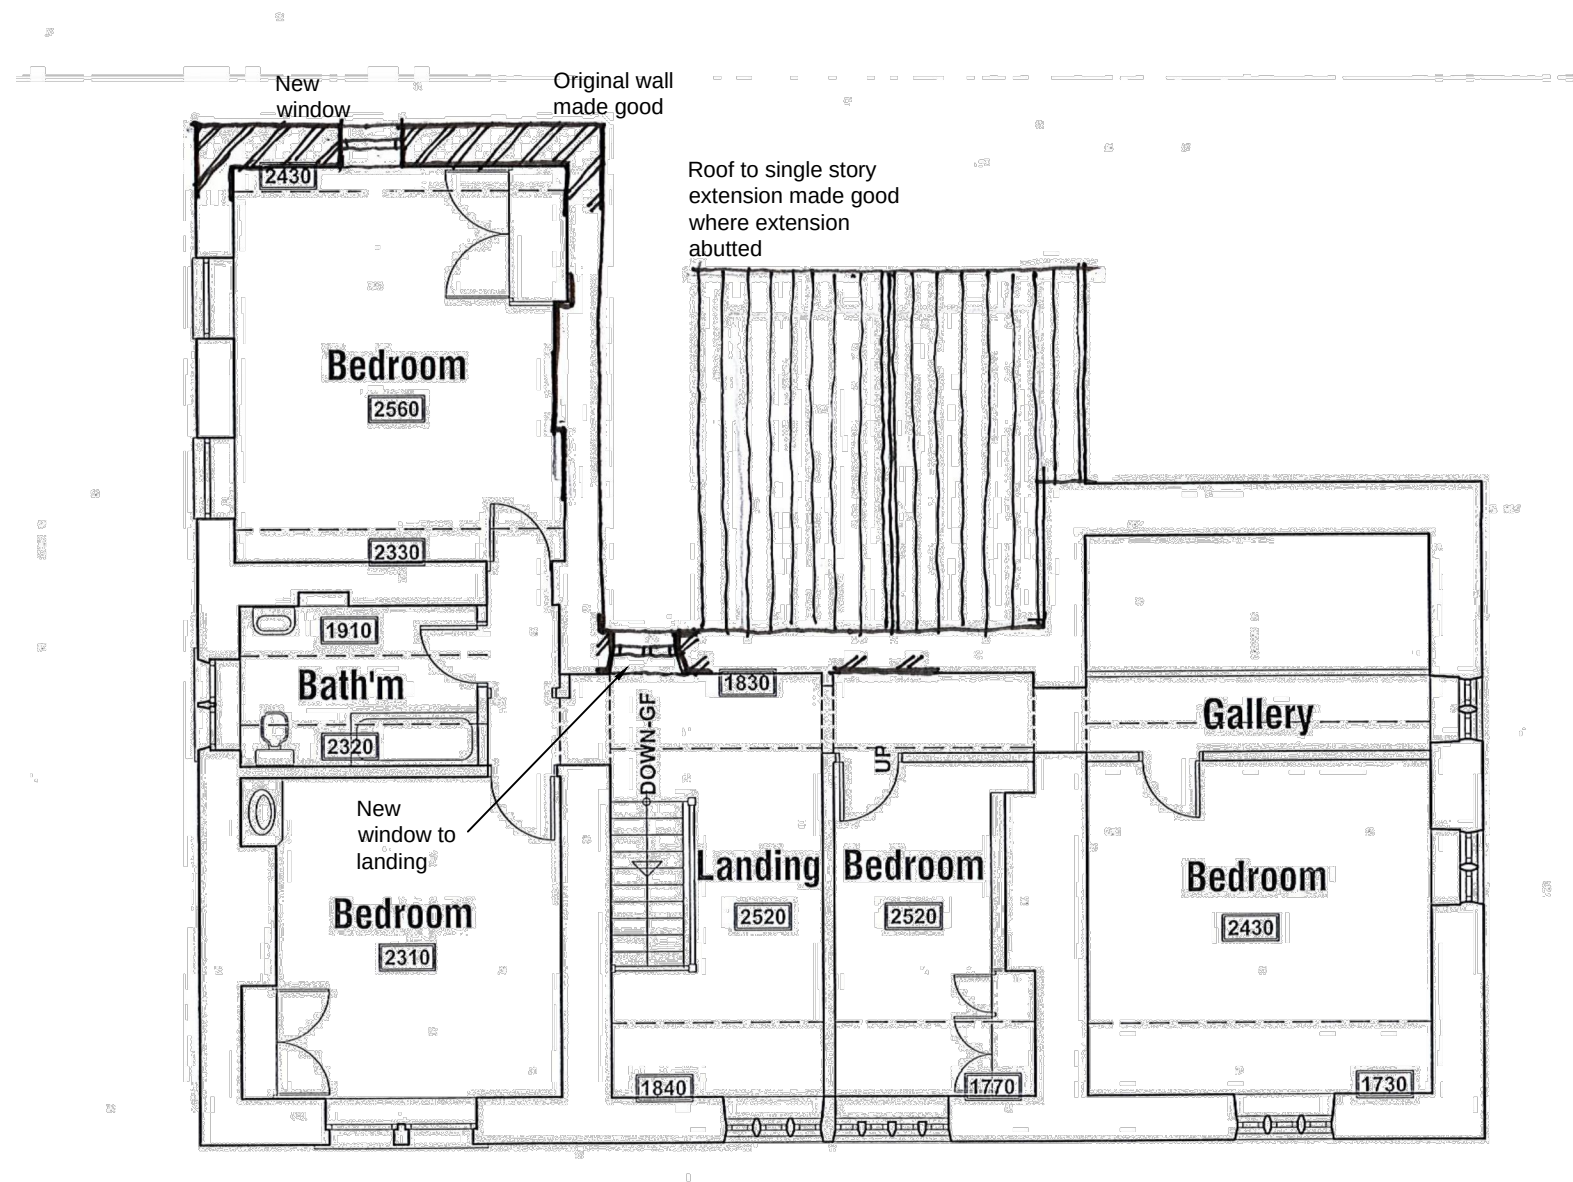

FARM HOUSE
PROPOSED FIRST FLOOR PLAN
SCALE 1:100
FH-005