

Basement- Proposed Plan



Scale: 1:100

DOOR SCHEDULE: Unit 5, Queen Street, Barnsley

First Floor

Door Type	Door No.	leaf	size	vp	finish	30min FR	60min FR	O/H/DC	intruder entry	access control	signage
B	D2.1	single	2000x956x44mm	No	paint grade	30FR		yes	brass or stainless steel plate	interlocked	REDUCED TO ZERO

TYPE B :

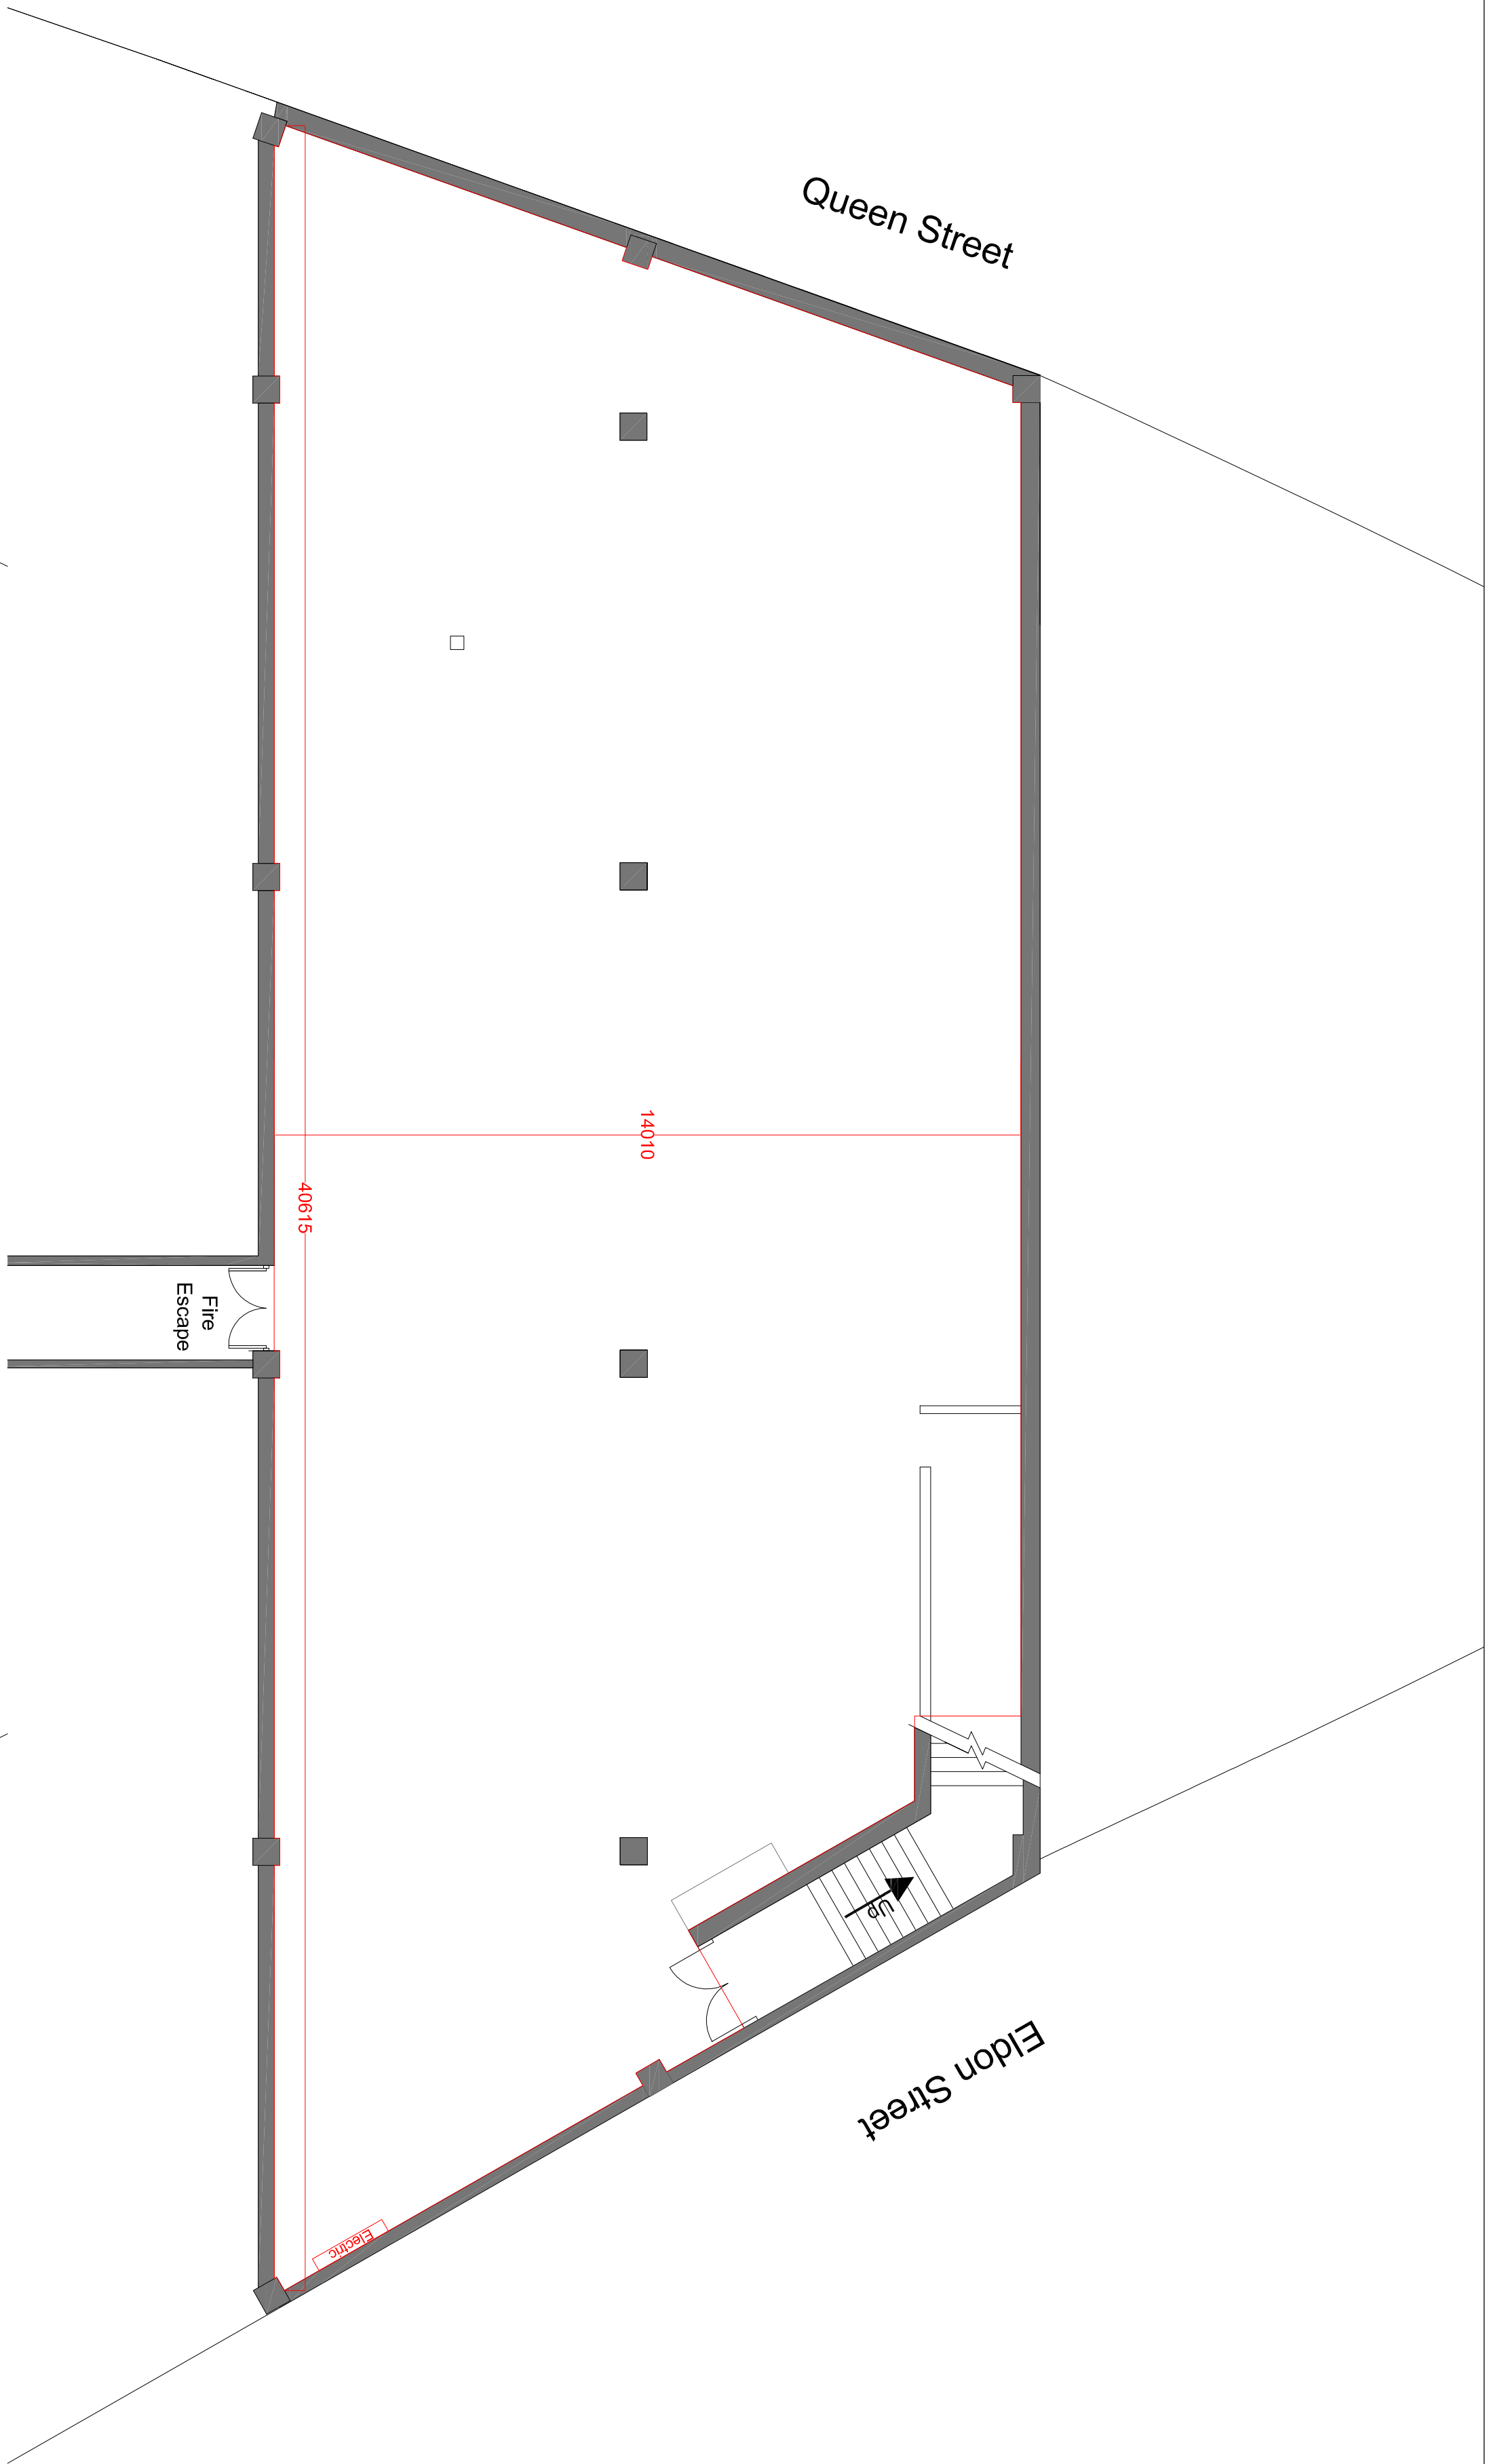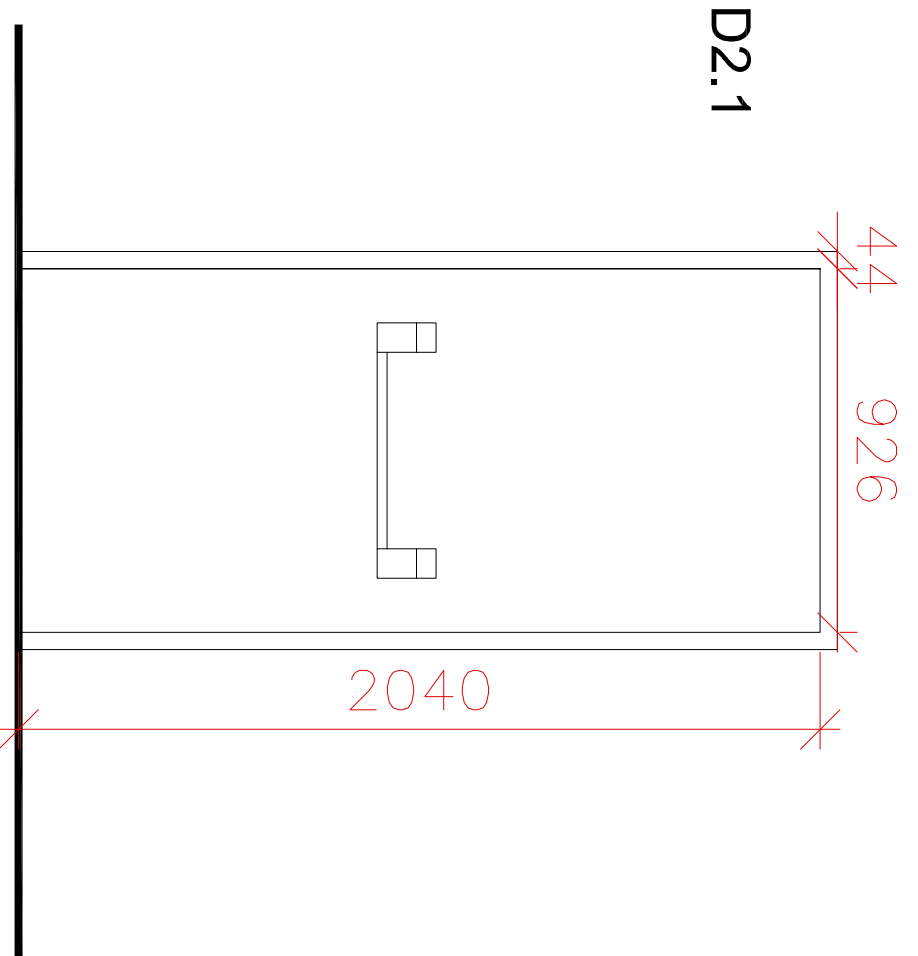

Note: contractor to leave water supply and waste for future services at an agreed location

First Floor- Proposed Plan

Scale: 1:100

