



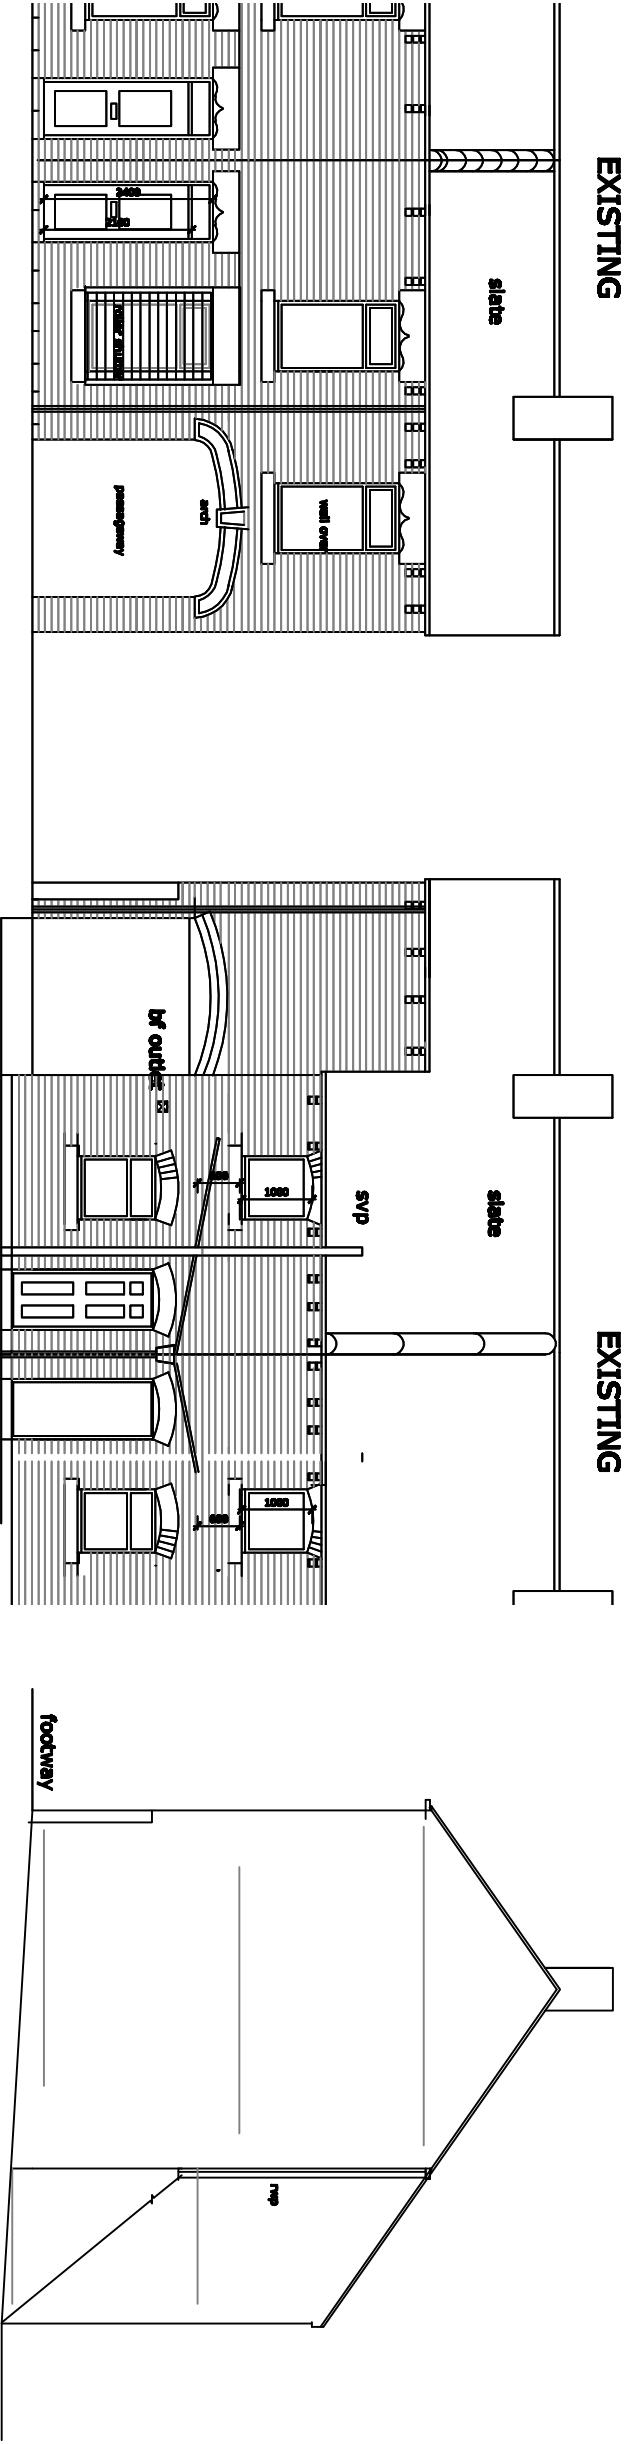


FRONT ELEVATION

REAR ELEVATION


SIDE ELEVATION

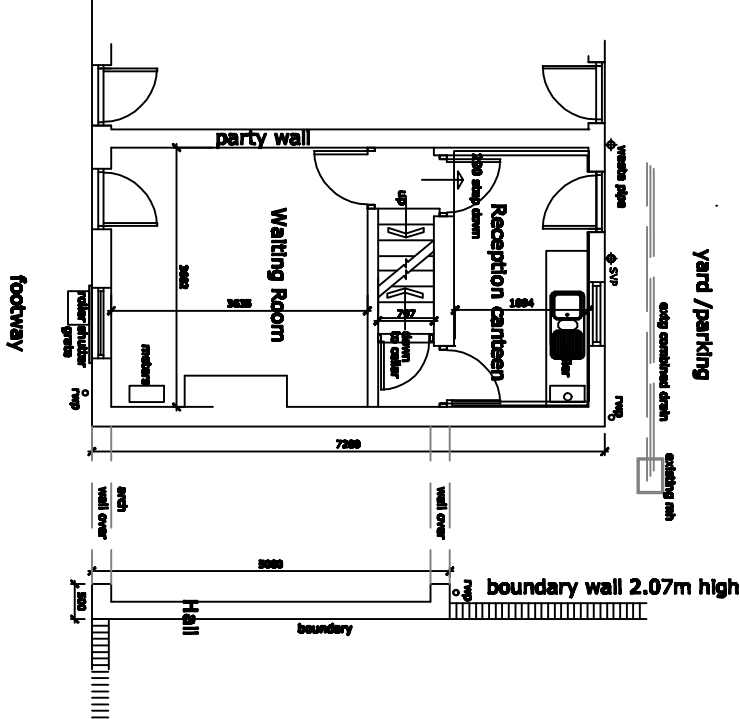

EXISTING GROUND FLOOR PLAN

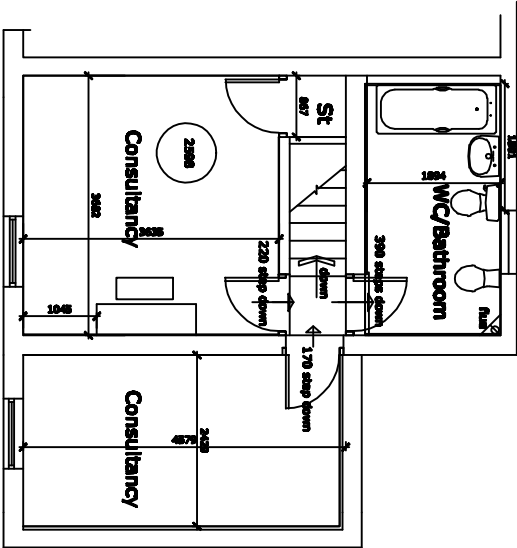

EXISTING FIRST FLOOR PLAN

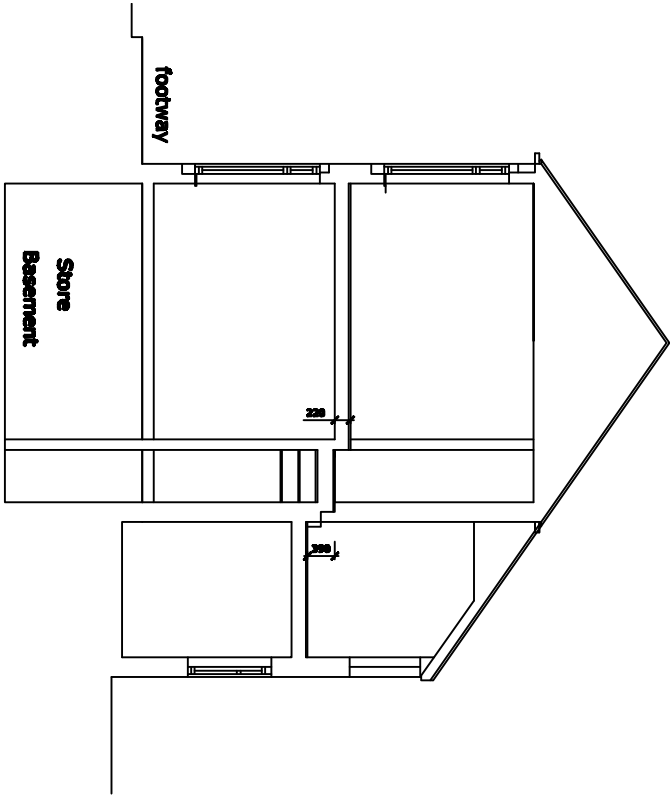

SECTION

no.	date	author	checked	date
001	08/04	Shirley Thomas		
Job Number	894			
Project	31 Church Street, Jump, Barnsley			
Drawing No.	1/100			
Existing Plans and Elevations	1/100			
Author	JAC	Checked	JAC	08/04
Project	J. CLOSE WILKINSON			
Project	Architectural Design Consultant			
Project	60 Hutton Road, Barnsley			
Project	Rotherham S10 1ES			
Project	08/04			