



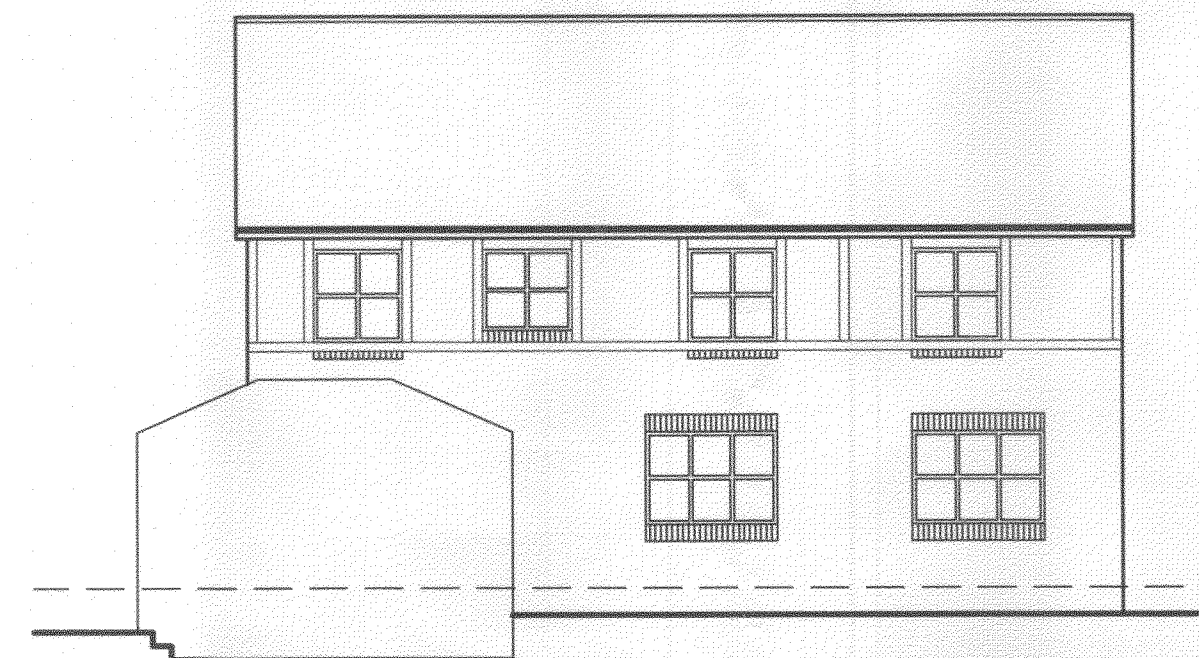


Proposed Rear Elevation

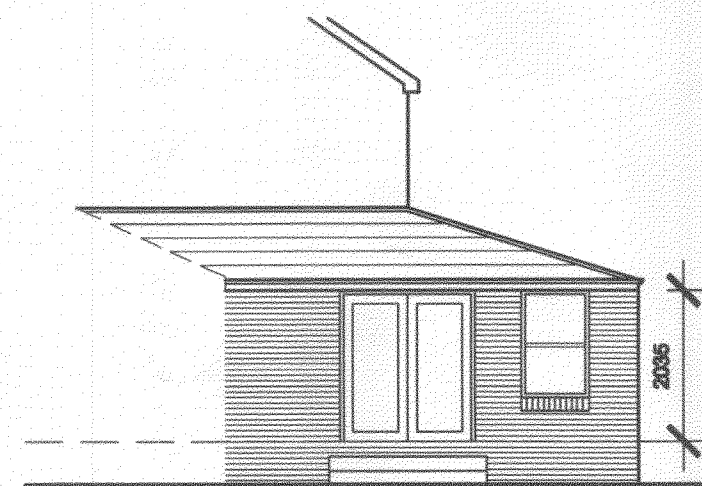


Existing Rear Elevation




Proposed Side Elevation

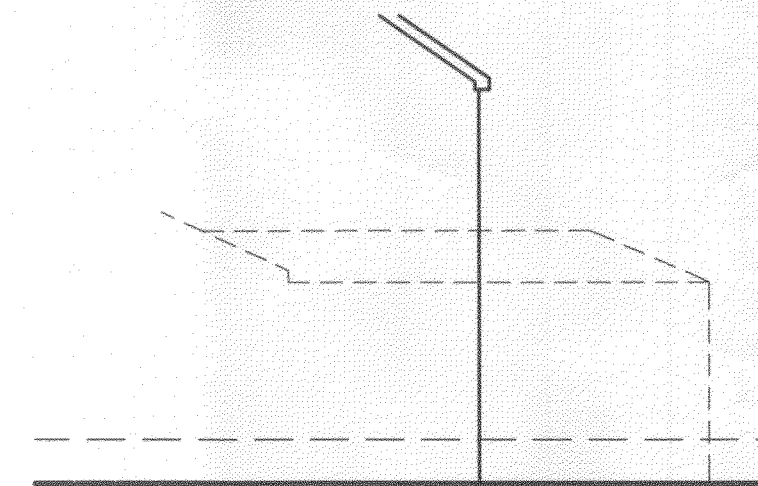

Existing Side Elevation

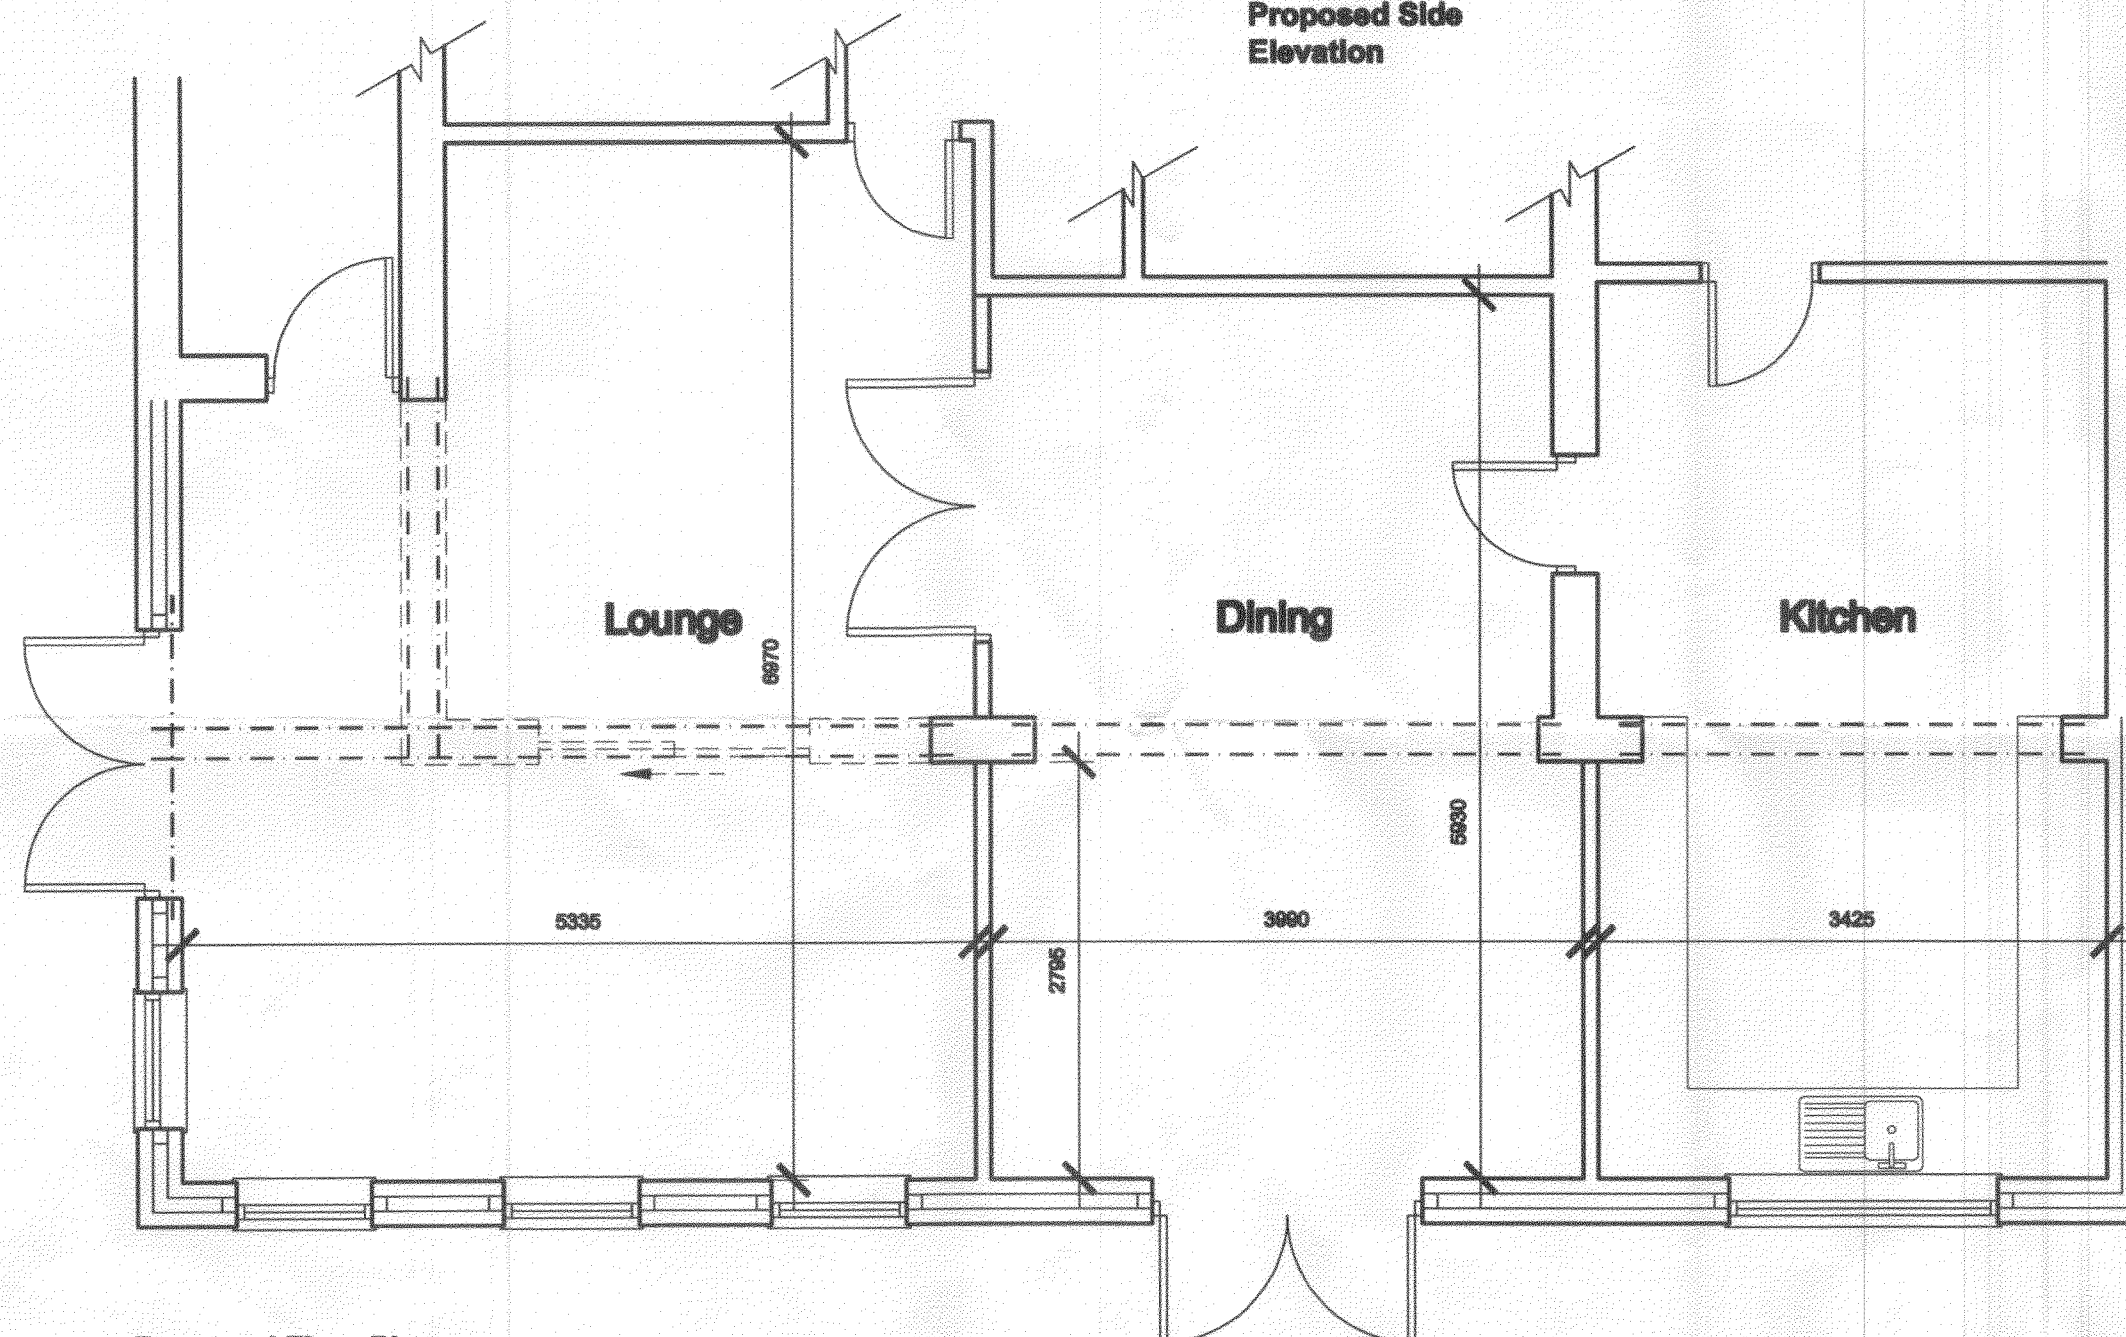

Proposed Floor Plan

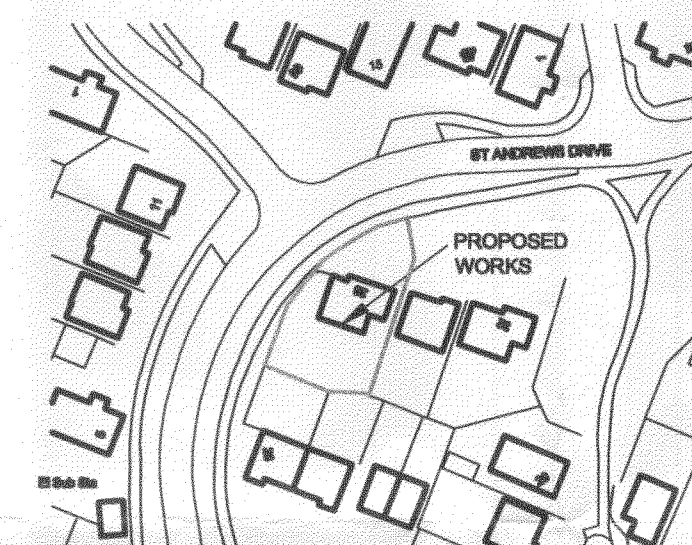

Location Plan
Scale 1:1250

White Agus Partnership		1288, NEW ROAD, STAINCROSS, BARNSELY, S75 8PP		PHONE/FAX: 01228 208482 E mail: agus@btinternet.com	
CHARTERED SURVEYORS AND BUILDING DESIGN CONSULTANTS					
Project: Proposed Extension at 20 St Andrews Drive Darlton, Barnsley			Client: Andrew Booth		
Drawing Title: Plans & Elevations			Date: March 2008		Scale: 1:50 & 1:100
			Ref: 07-130	Dwg. No. 01	Rev. B
Date	Suffix	Description	Date	Suffix	Description
28/03/2008	A	Revised to Clients Requirements			
24/11/2009	B	Revised to Clients Requirements			