



Drawing No.	Rev No.
MDP001 -004	A

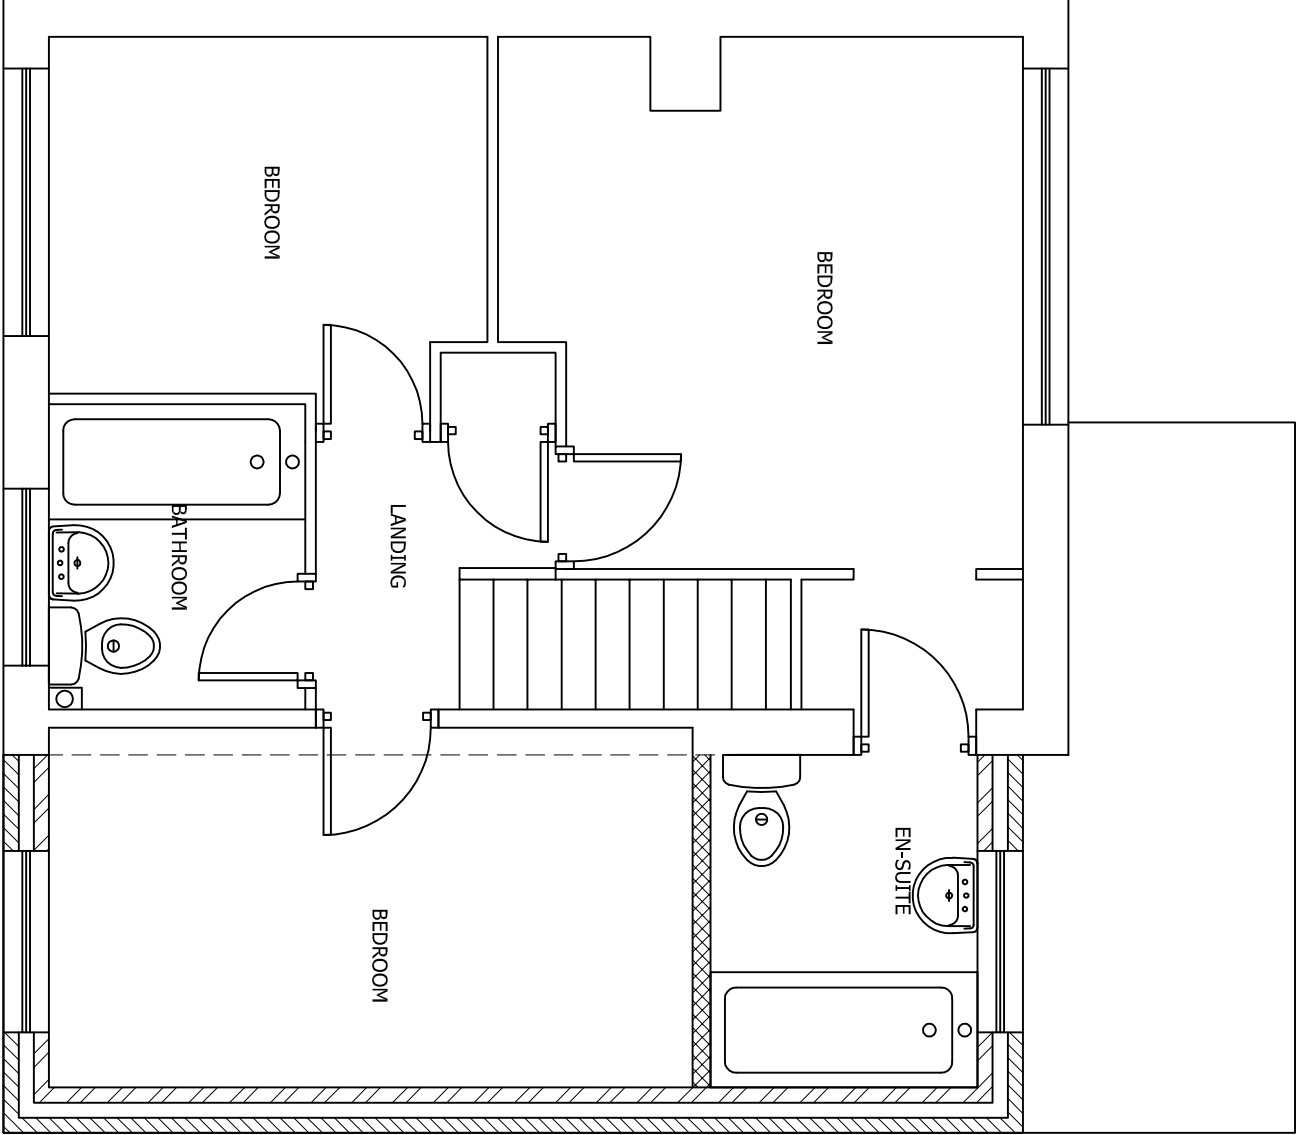

PROPOSED FIRST FLOOR PLAN
SCALE 1:50 AT A3

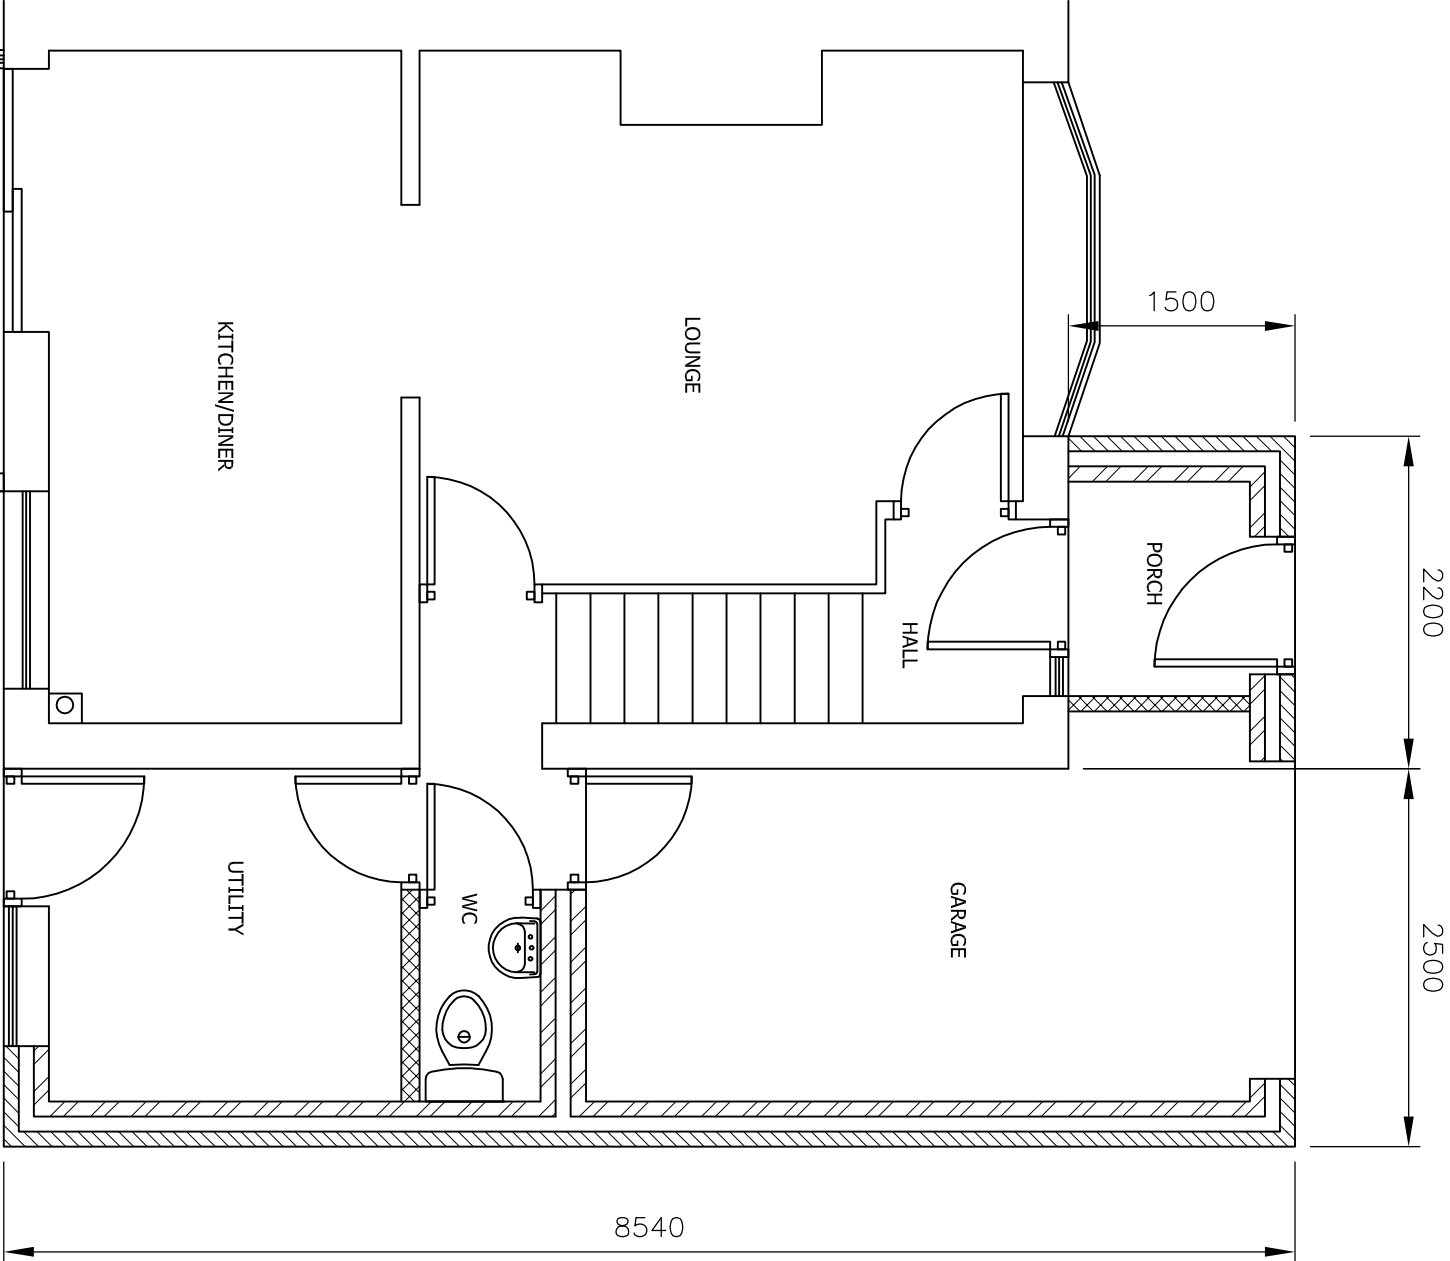

PROPOSED GROUND FLOOR PLAN
SCALE 1:50 AT A3

DO NOT SCALE: Contractor to check all dimensions and report any omissions or errors

NOTES

Rev	Description	JRB	By	Chk	App	Date
A	First floor stepped back					20/11/13

JRB DESIGNS LTD
1 Saville Road
Cudworth
Barnsley
S72 8LT
Tel: 01226 383542
Fax: 01226 380078
Mob: 07970 541192
Email: joine@jrbdesigns.co.uk

This drawing is copyright. © Jrbdesigns Ltd.

Client **MR D PIERREPONT**

Drawing Title **PROPOSED PLANS**

Address **34 SILKSTONE AVENUE
CUDWORTH
BARNSELEY
S72 8LY**

Project Title: **PROPOSED TWO STOREY
SIDE EXTENSION**

Purpose of Issue: **PLANNING**

Drawing Status **FIRST ISSUE**

Scale at A3	Drawn By	Date	
AS SHOWN	JRB	23/10/2013	
Checked By	Date	Approved By	Date
	23/10/2013		23/10/2013
Project No.	Drawing No.	Revision	
MDP001	004	A	

APPROVAL ☒ INFORMATION ☐ TENDER ☐ CONTRACT ☐ CONSTRUCTION ☐