


 


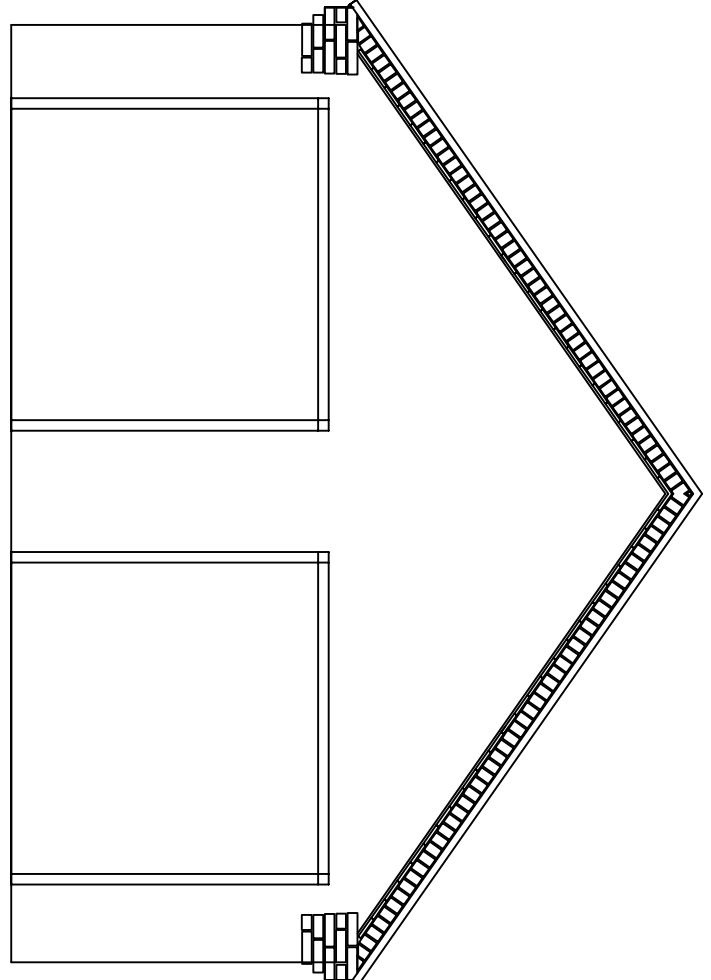


garage side elevation

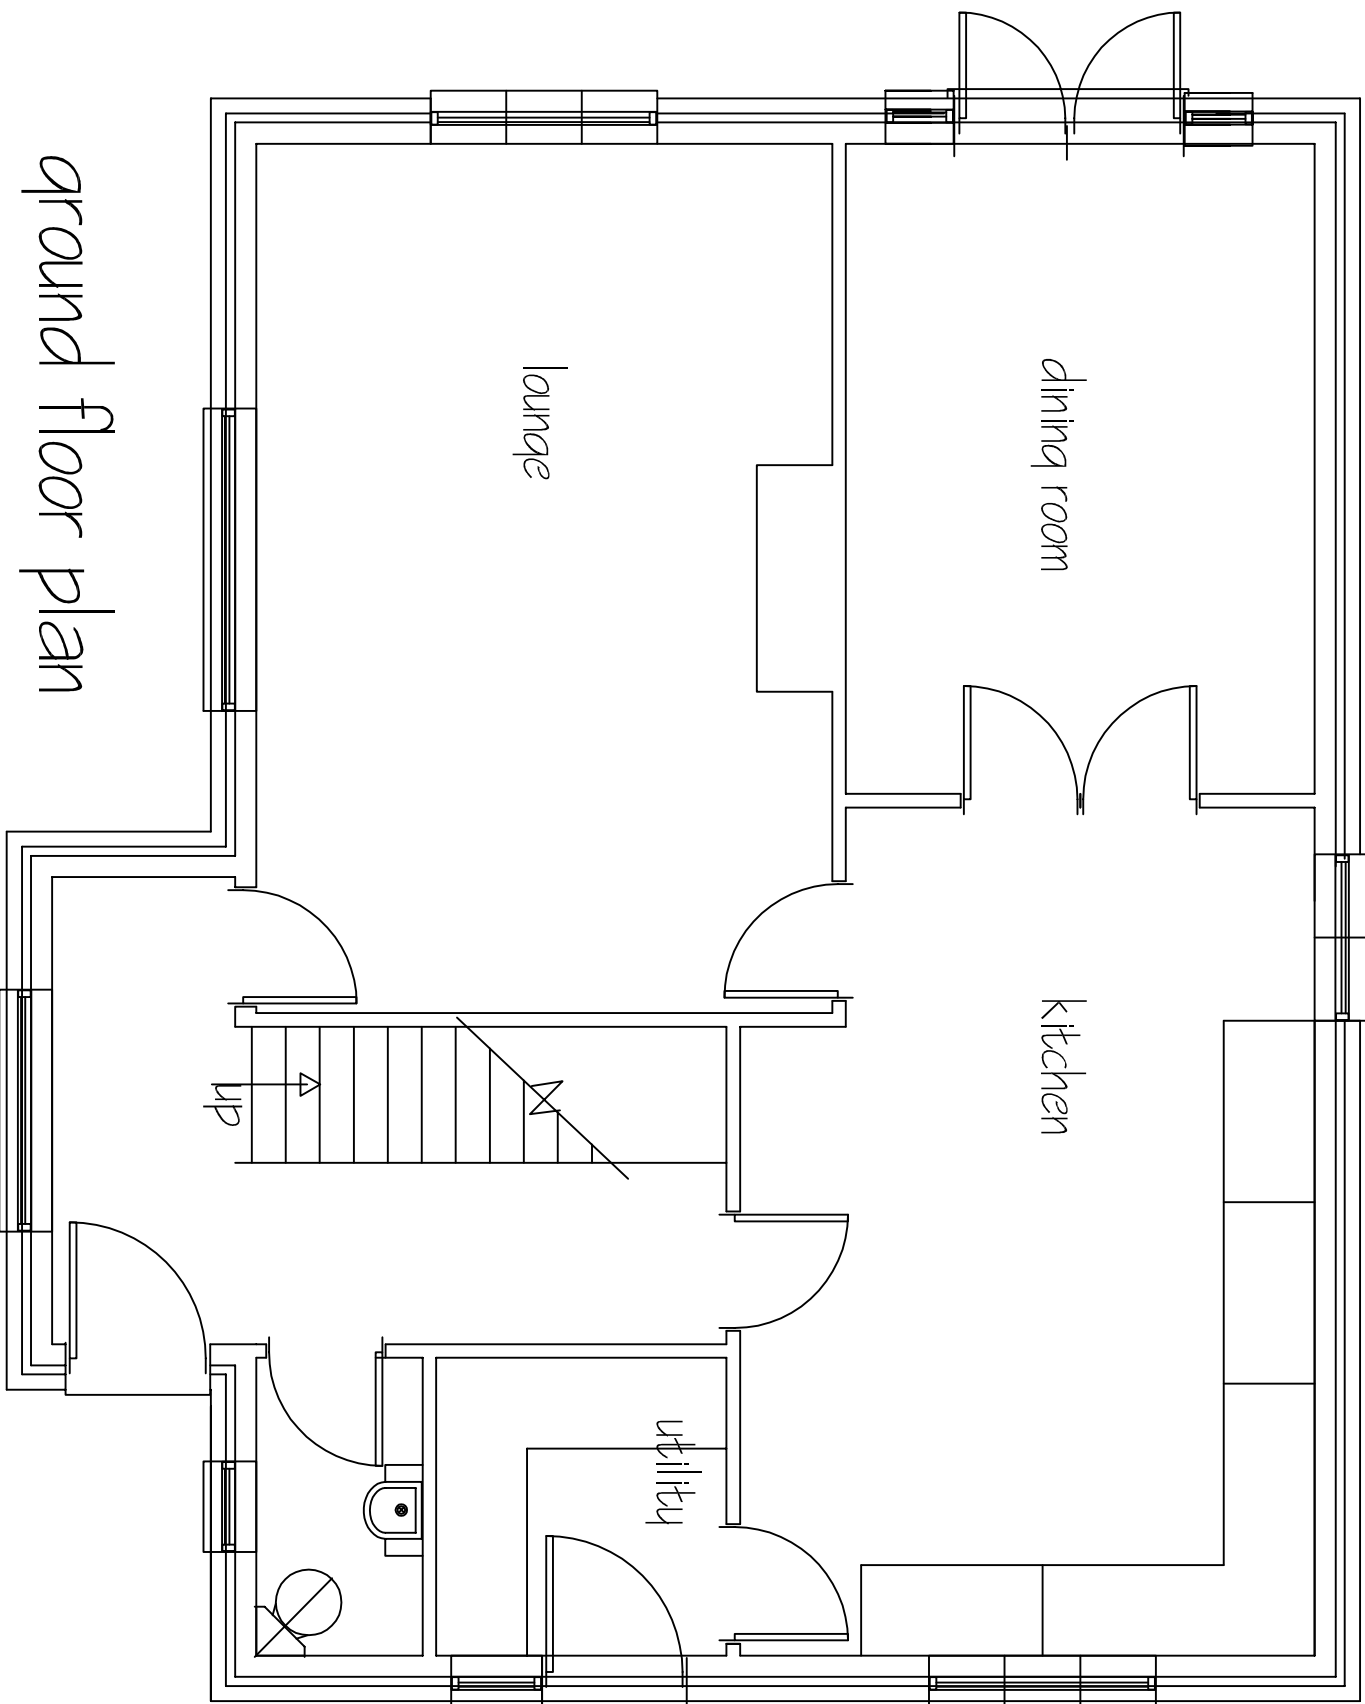

garage front elevation

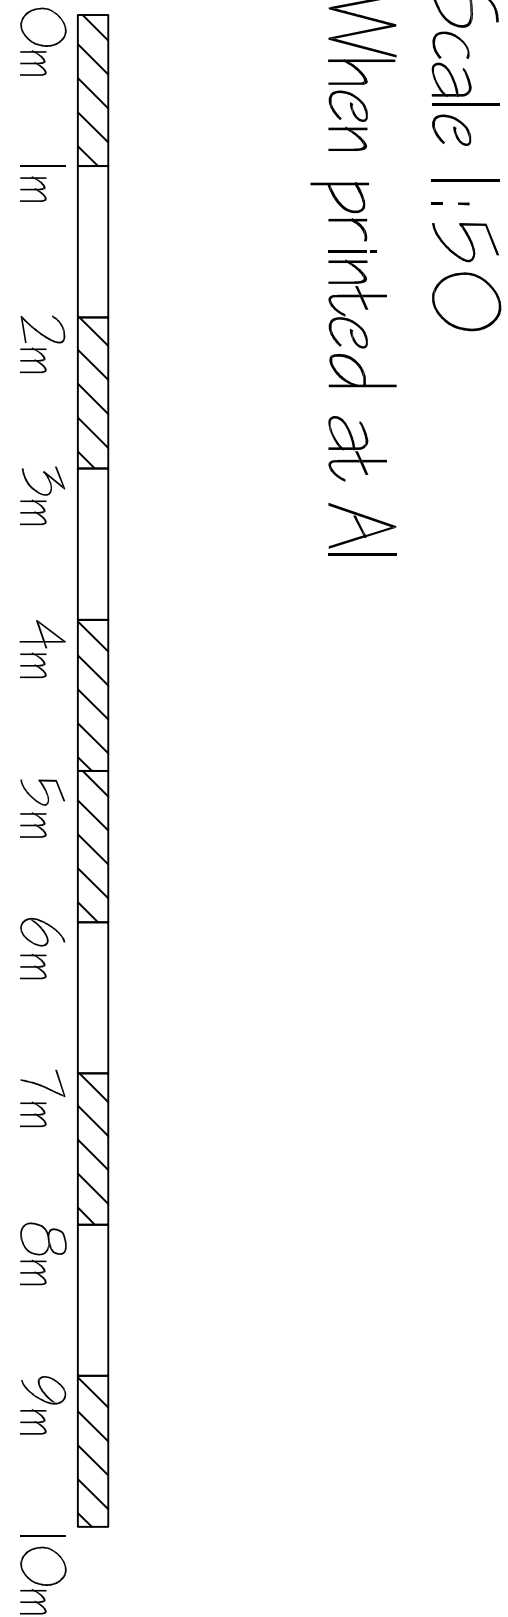


ground floor plan

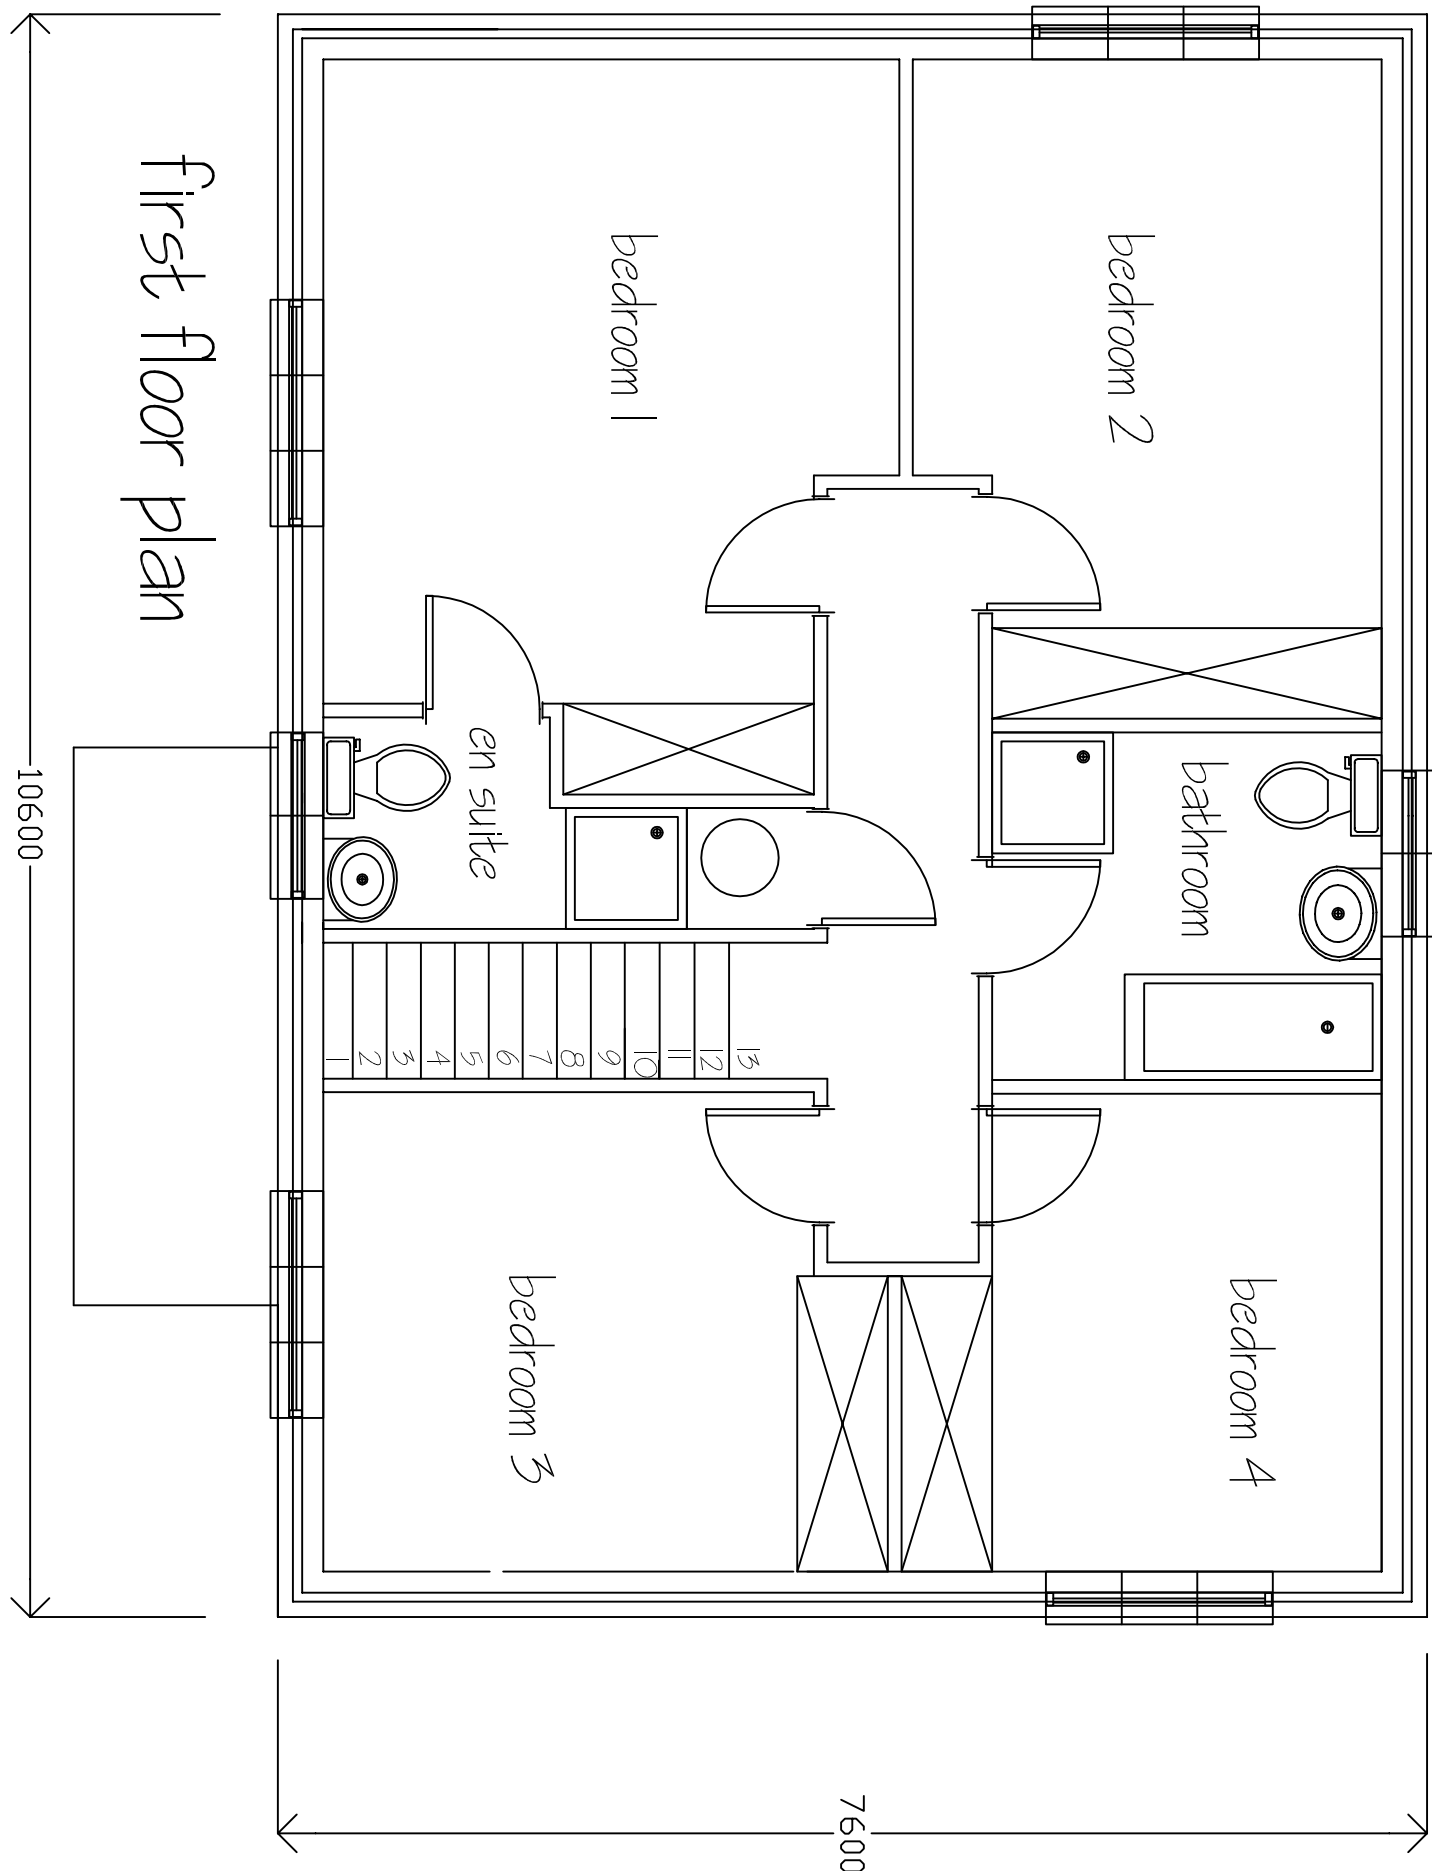

first floor plan

©William Oastle
DO NOT SCALE

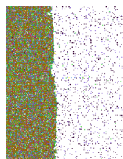WILLIAM O'SHEA FCIOB Building Surveyor & Chartered Builder 541 Dalside Thornhill Estate Dunstruth, WF12 0PJ e-mail: bill@williamosd.com		
14. New, 07966 91799 		
AGC Plant Services Proposed development at Common Road Brierley		
Proposed House floor Plans & Garage Elevations		
WO	Dwg No WO.025.06	
OCT 09	Scale: 1:50 at A1	