

The general contractor is responsible for the verification of all dimensions on site and the architect is to be informed of any discrepancy.

The status of information contained in a computer copy of this drawing shall be limited to that conveyed by the paper copy.

Revisions:

Rev A Window added to first floor landing on plot 1 south elevation. Facing materials altered to clients comments. 27.11.2008 RJ

Rev B Window on first floor south elevation increased in size. 09.12.2008 RJ

Rev C Drawing updated in line with planners comments on the 19th December 2008 (Plot 1 and 2 altered). 08.01.2009 RJ




Plot 3 & 5 - 3 Bed House Plot 4 & 6 - 3 Bed House

Typical South Elevation (plots 3 to 6)



Plot 4 & 6 - 3 Bed House

Typical East Elevation (plots 4 & 6)

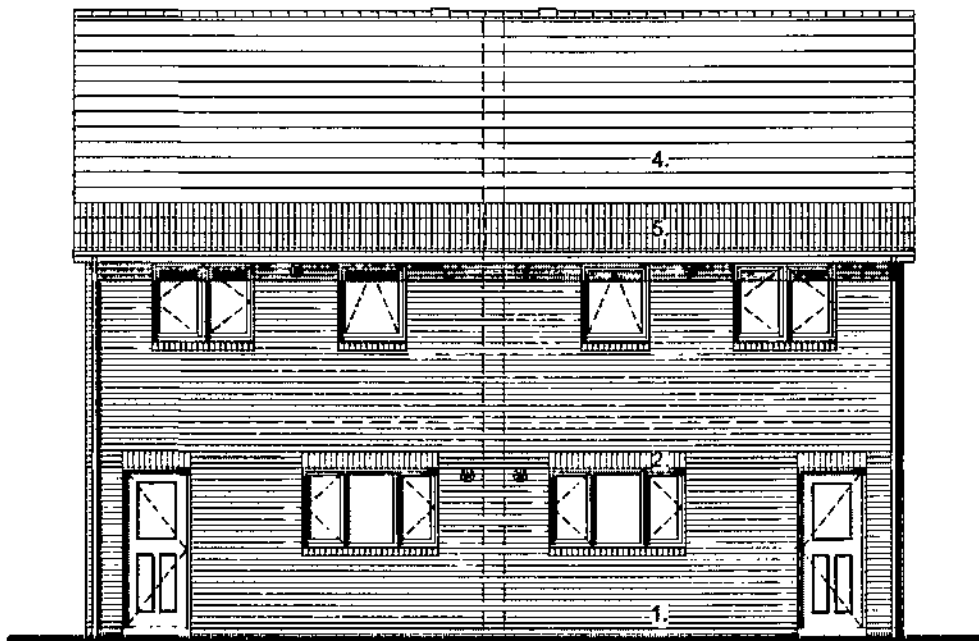

Plot 4 & 6 - 3 Bed House Plot 3 & 5 - 3 Bed House

Typical North Elevation (Plots 3 to 6)




Plot 3 & 5 - 3 Bed House

Typical West Elevation (plots 3 & 5)




Plot 1 - 3 Bed House Plot 2 - 3 Bed House

South Elevation (Plots 1 & 2)

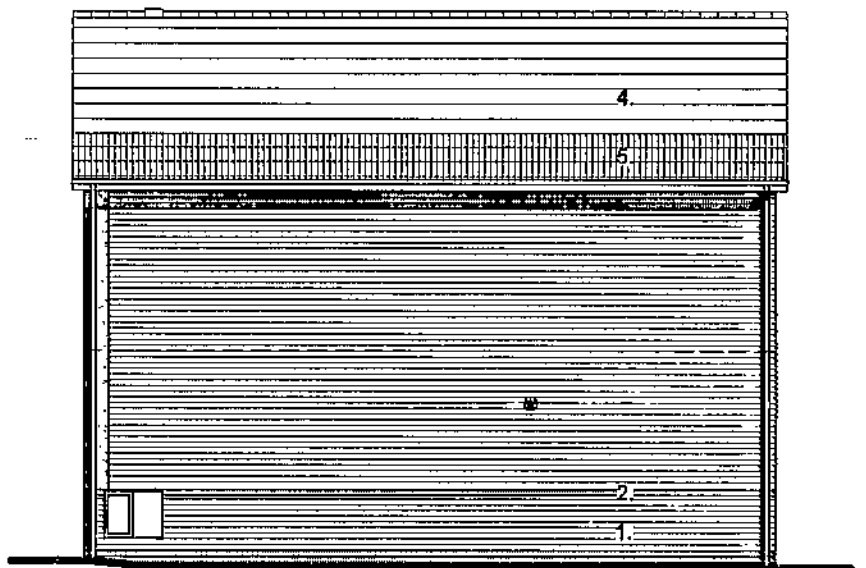


Plot 2 - 3 Bed House

East Elevation (Plots 1 & 2)

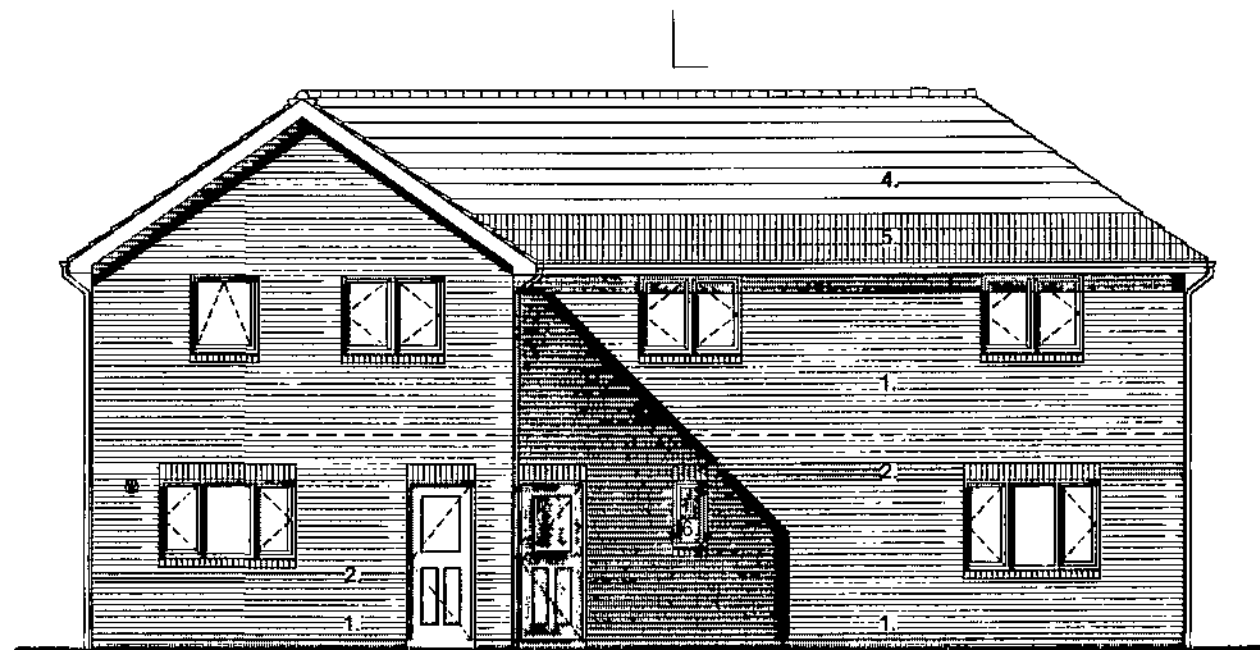

Plot 2 - 3 Bed House Plot 1 - 3 Bed House

North Elevation (Plots 1 & 2)

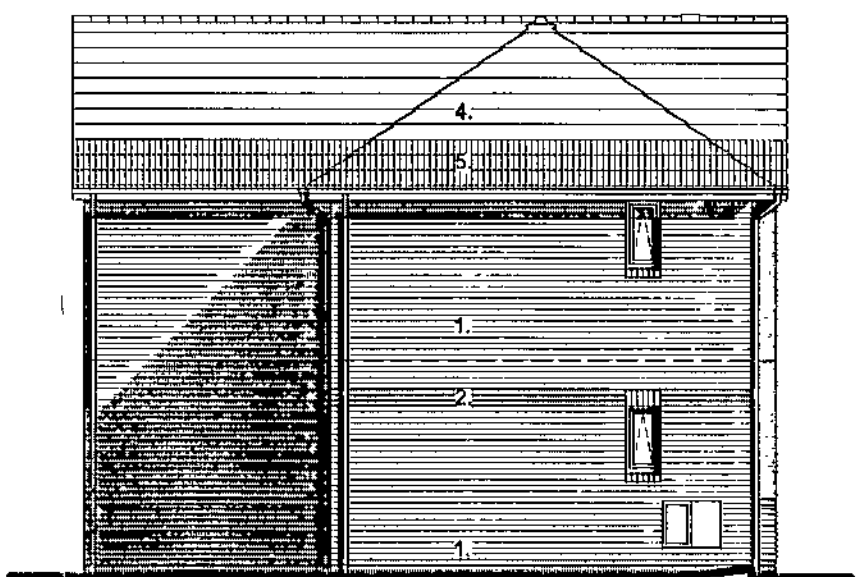

Plot 2 - 3 Bed House Plot 1 - 3 Bed House

West Elevation (Plots 1 & 2)

Elevations (Scale 1:100)

- Legend:
1. Main Brickwork - To be agreed
 2. Feature Brickwork - To be agreed
 3. Render - White/Cream to be agreed
 4. Interlocking Concrete Roof Tile - To be agreed
 5. Interlocking Concrete Roof Tile - To be agreed (Halfched)
 6. Obscure Glazing
- Concrete Ridge Tile - To be agreed
White UPVC Doubled Glazed Windows & Rear Doors - To be agreed



Elevations
6no. 3 bed House
Colley Cres. - Kendray
Infill site 10

Woodhall, Woodhall Lane, Leeds LS28 5NY. TEL: 0113 239 3414. FAX: 0113 256 9688. E-Mail: architects@acanthuswsm.com



drawing status

- approval
- construction
- preliminary
- record
- information
- comment
- tender

Darlington Metropolitan Borough Council

19 JAN 2009

Corporate Meeting

Scale 1:100 @ A2

Date sept 08

Drawn DW

Dwg No 1218-120-013C

