




Drawing No.	Rev No.
MMK001 -003	

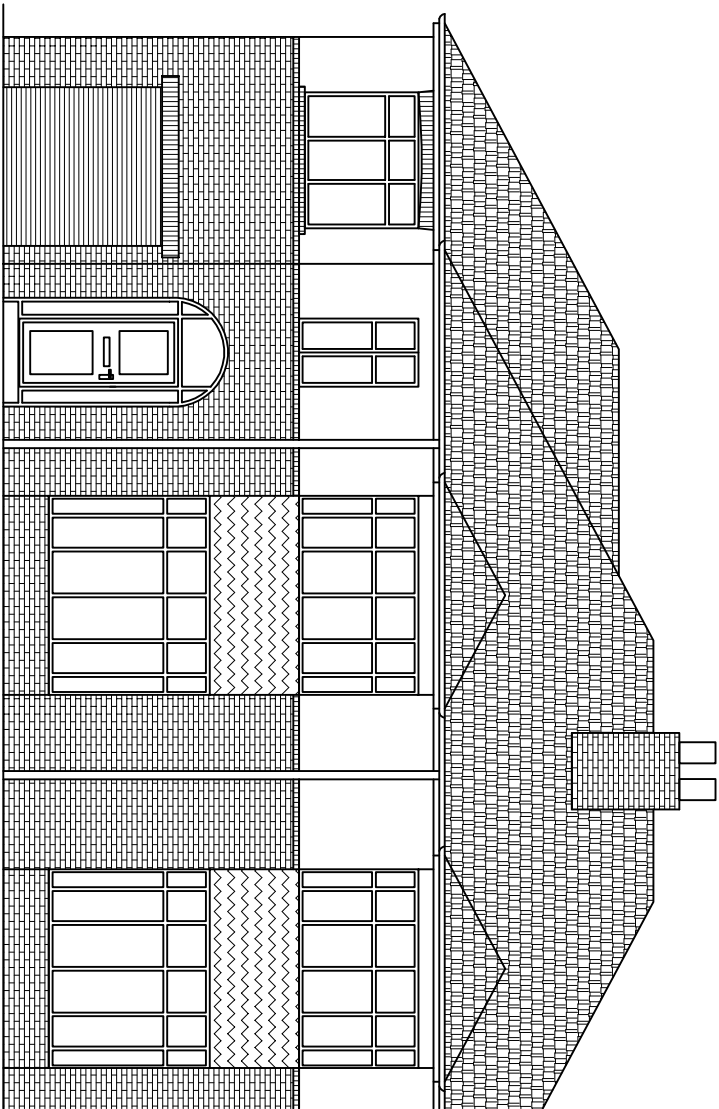

PROPOSED FRONT ELEVATION
SCALE 1:100 AT A3

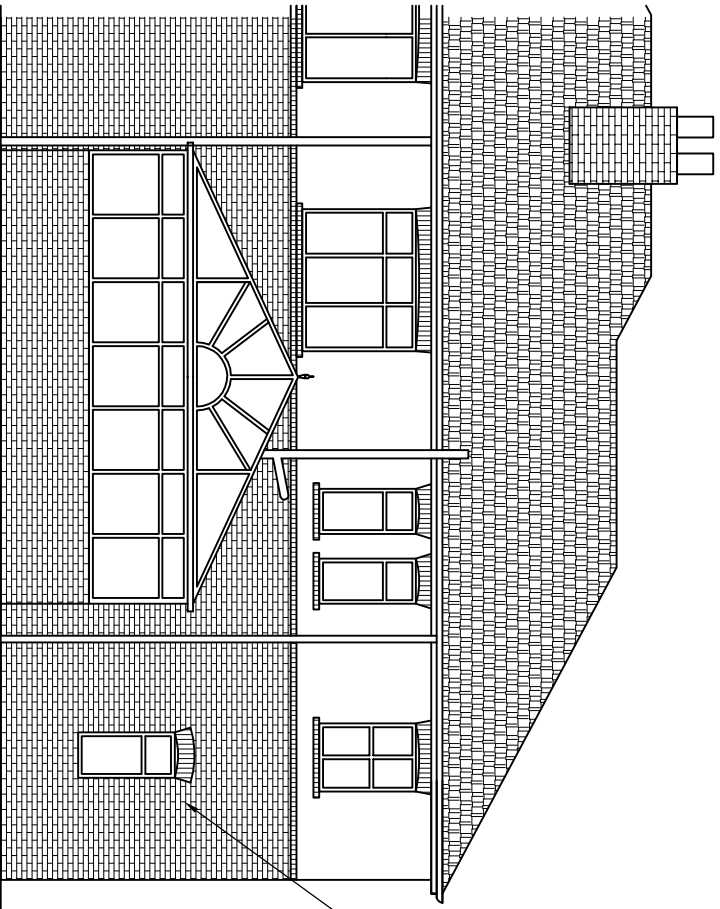

PROPOSED REAR ELEVATION
SCALE 1:100 AT A3

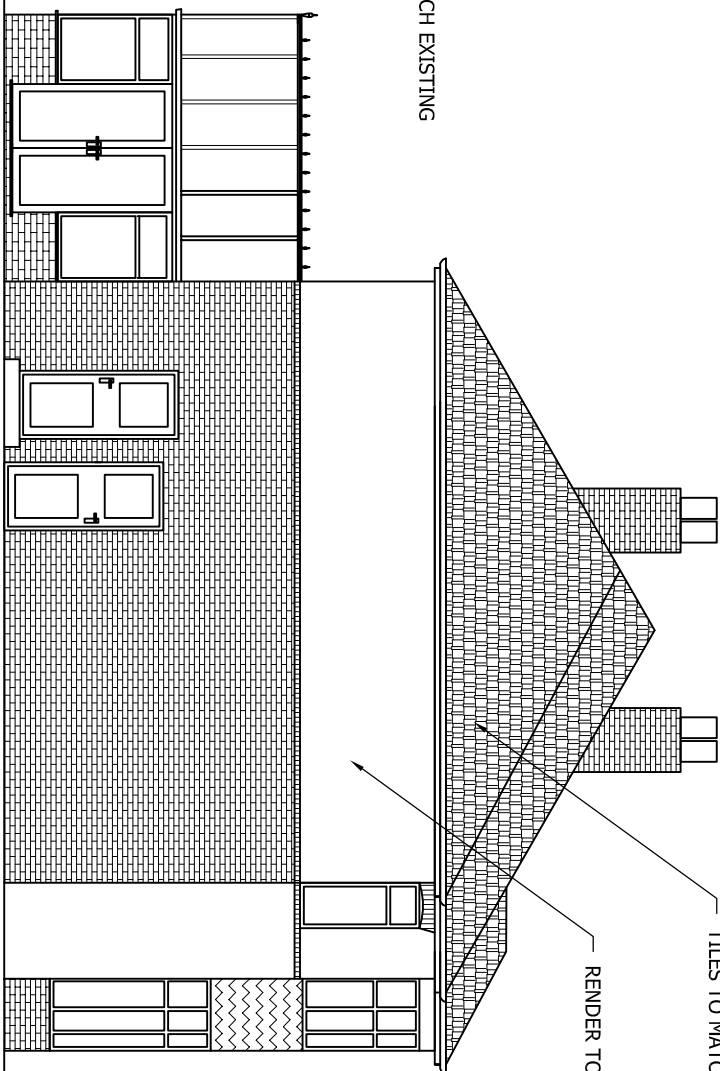

PROPOSED END ELEVATION
SCALE 1:100 AT A3

DO NOT SCALE: Contractor to check all dimensions and report any omissions or errors

NOTES

Rev	Description	By	Chk	App	Date
-----	-------------	----	-----	-----	------

JRB DESIGNS LTD
166 Churchfield Lane
Barton
Barnsley
S75 5EA
Tel: 01226 383542
Fax: 01226 380078
Mob: 07970 541132
Email: join@jrbdesigns.co.uk

This drawing is copyright. © Jrbdesigns Ltd.

Client
MIR M KELLEY

Drawing Title
PROPOSED ELEVATIONS

Address
**24 MOUNT VERNON CRESCENT
BARNSLEY
SOUTH YORKSHIRE
S70 4DN**

Project Title:
**PROPOSED TWO STOREY
SIDE EXTENSION**

Purpose of Issue:
PLANNING

Drawing Status
FIRST ISSUE

Scale at A3	Drawn By	Date	
AS SHOWN	JRB	20/05/2009	
Checked By	Date	Approved By	Date
MKI	20/05/2009	MK	20/05/2009
Project No.	Drawing No.	Revision	
MMK001	003	-	

APPROVAL ☒ INFORMATION ☐ TENDER ☐ CONTRACT ☐ CONSTRUCTION ☐