




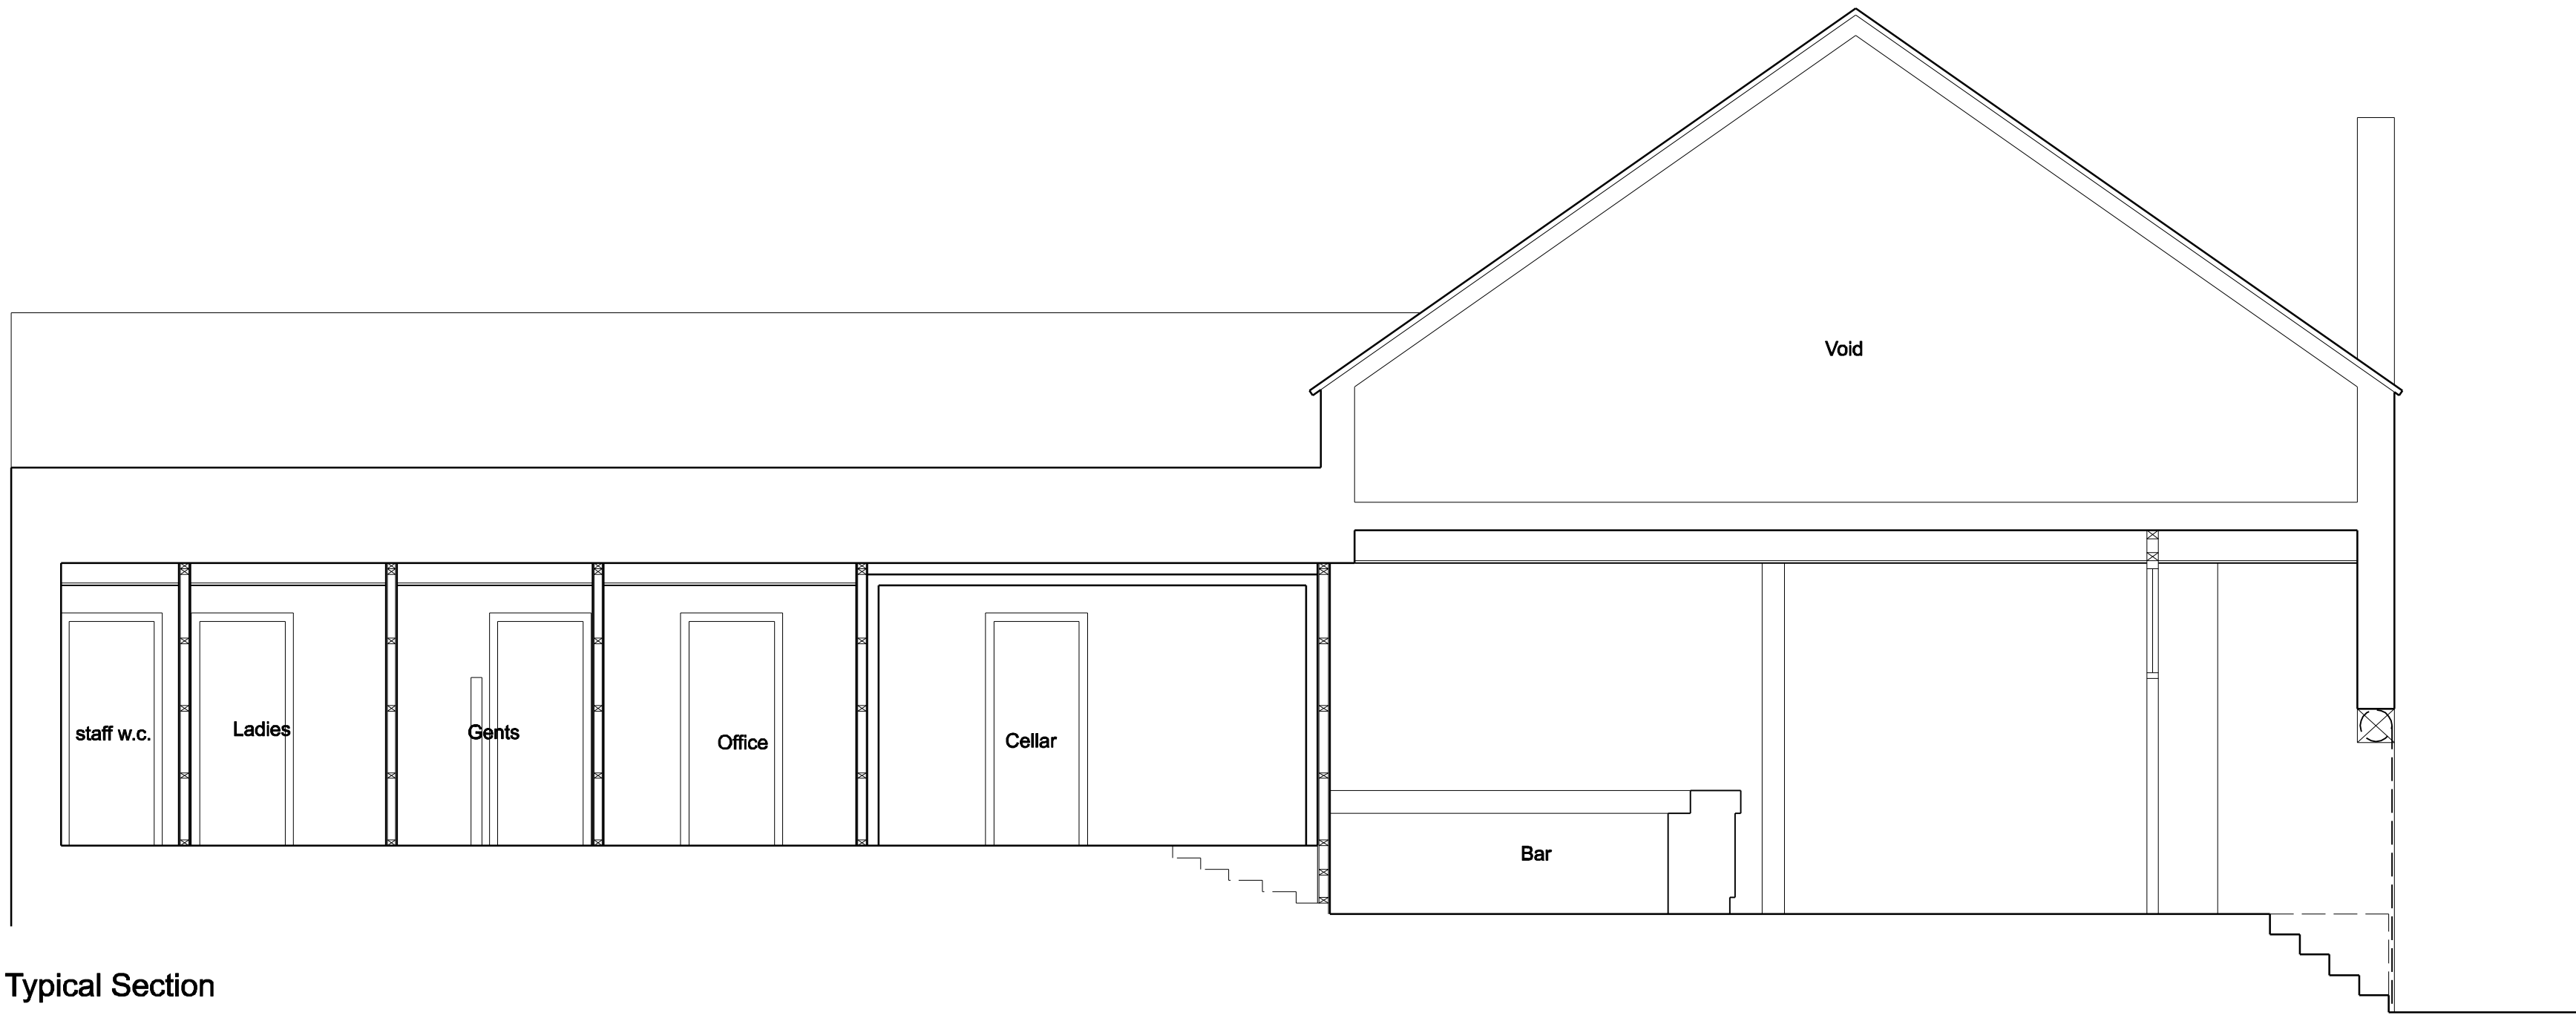


Typical Section

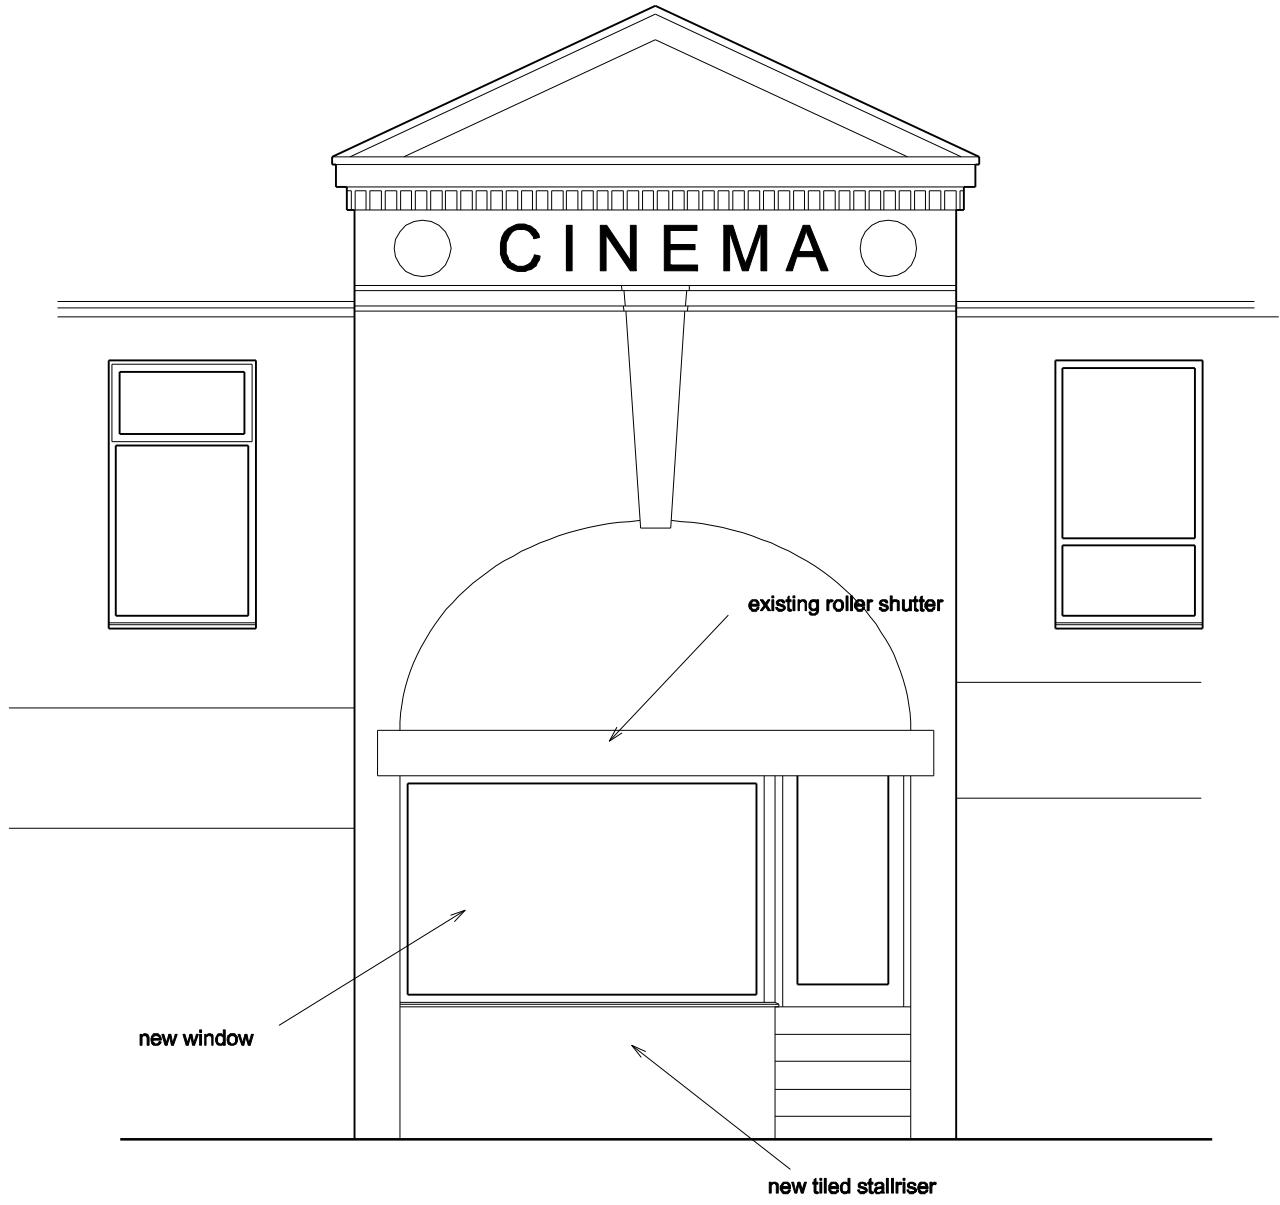

Proposed Front Elevation

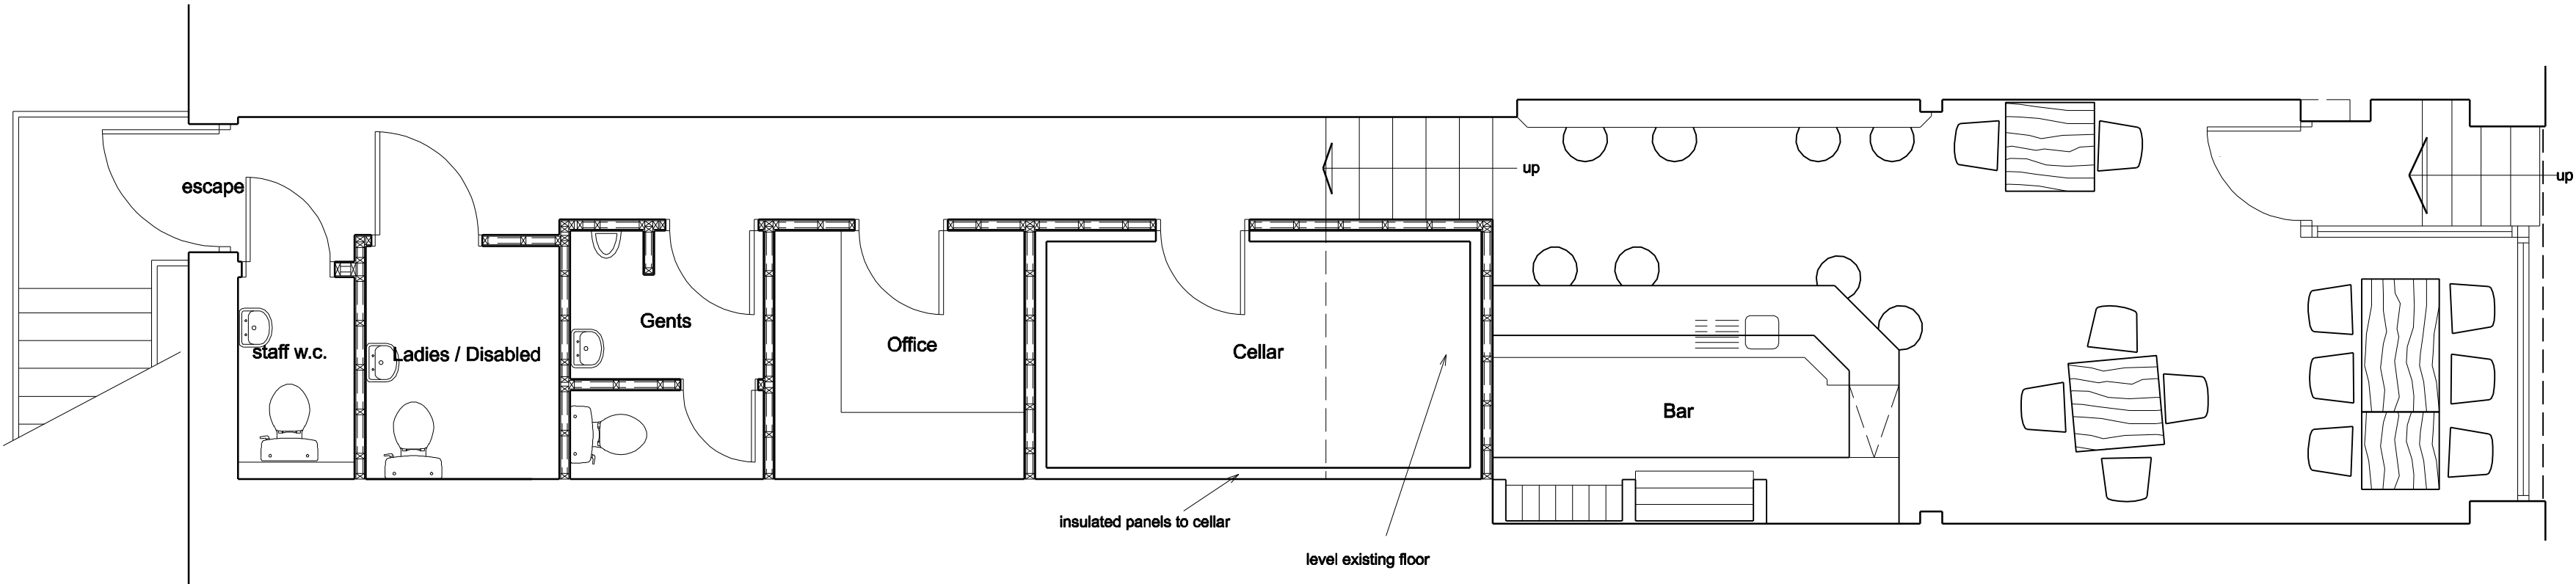

Proposed Ground Floor Plan

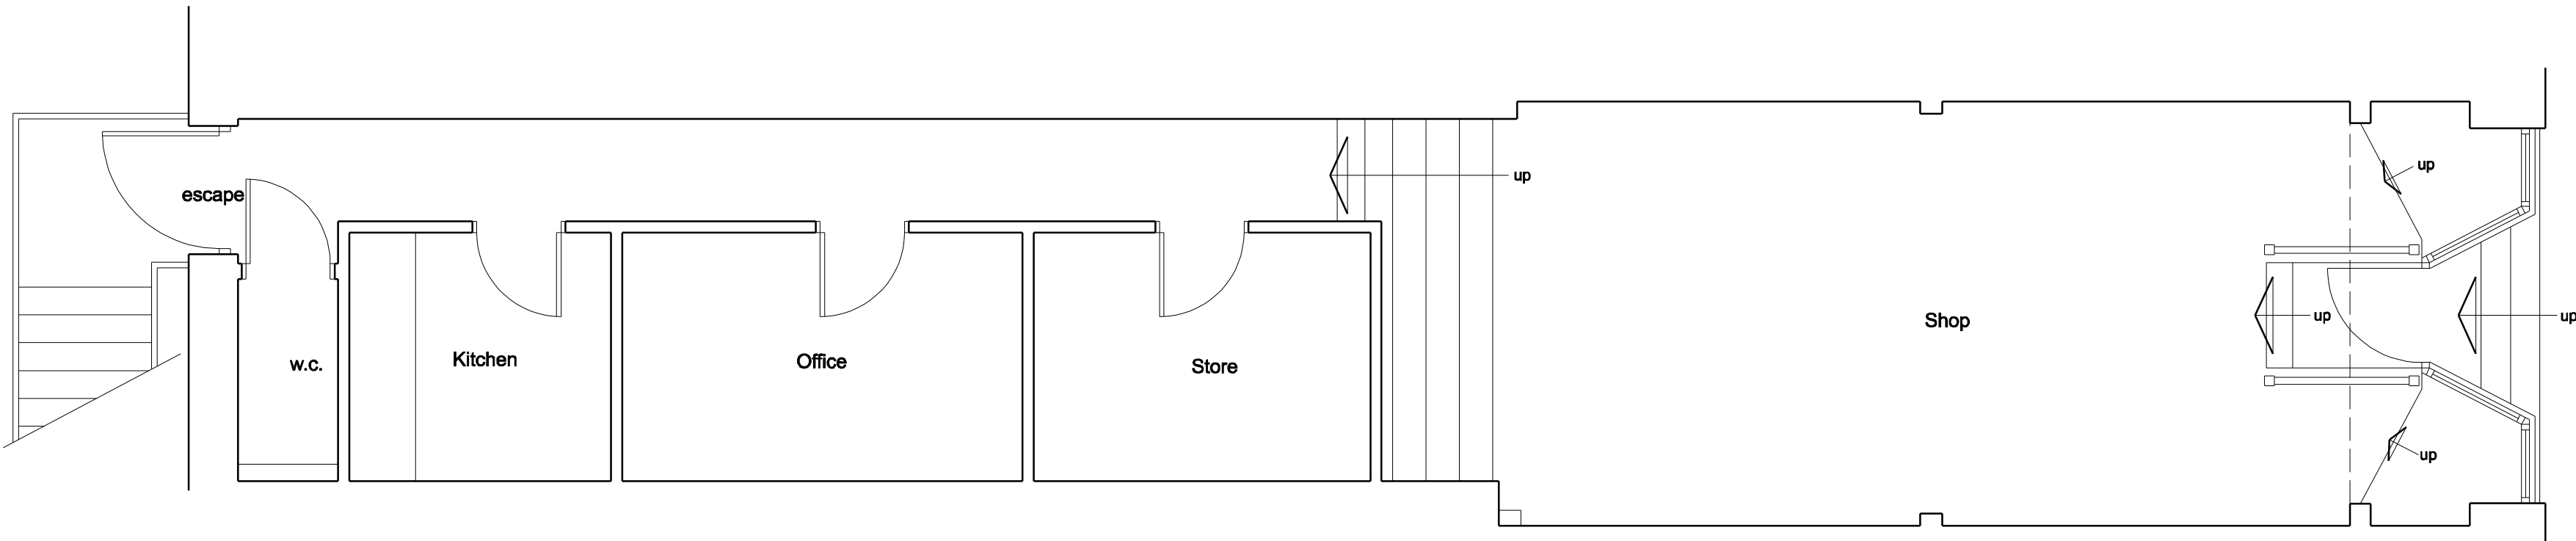

Existing Ground Floor Plan



Existing Front Elevation

A		
	Date	Revisions
© Copyright		
MJH Design Architectural Services 53 Bartholomew Street Wombwell Barnsley S73 8LB Tel: 07887548711 e-mail: concorde.mjharper@virgin.net		
Client Mr Carlisle Ryton		
Project Proposed Alterations Old Cinema 44 Barnsley Road Goldthorpe Barnsley		
Title Existing and Proposed Layouts		
Scale	1:50	
Drawn by	MJH	Date April 2016
Drawing No.	993-10	Revision