

Notes:


SKETCH DESIGN DRAWINGS, NOT TO BE USED FOR PLANNING, BUILDING REGULATIONS OR CONSTRUCTION PURPOSES.
DESIGN DEVELOPMENT MAY ALTER AREAS/ COSTS / LAYOUT
COPYRIGHT OF THIS DRAWING BELONGS TO DESIGNSPACE ARCHITECTS, STRICTLY NO COPYING, HIRING OR LENDING WITHOUT AUTHORISATION

Revision: --


Revision List:




Project/ Client: 297 Barnsley Road / Illingsworth
Drawing Title: Floor Plans - Existing
Drawing Number: 2059/TP/003
Scale at A3: 1:100

 

Date: July 18

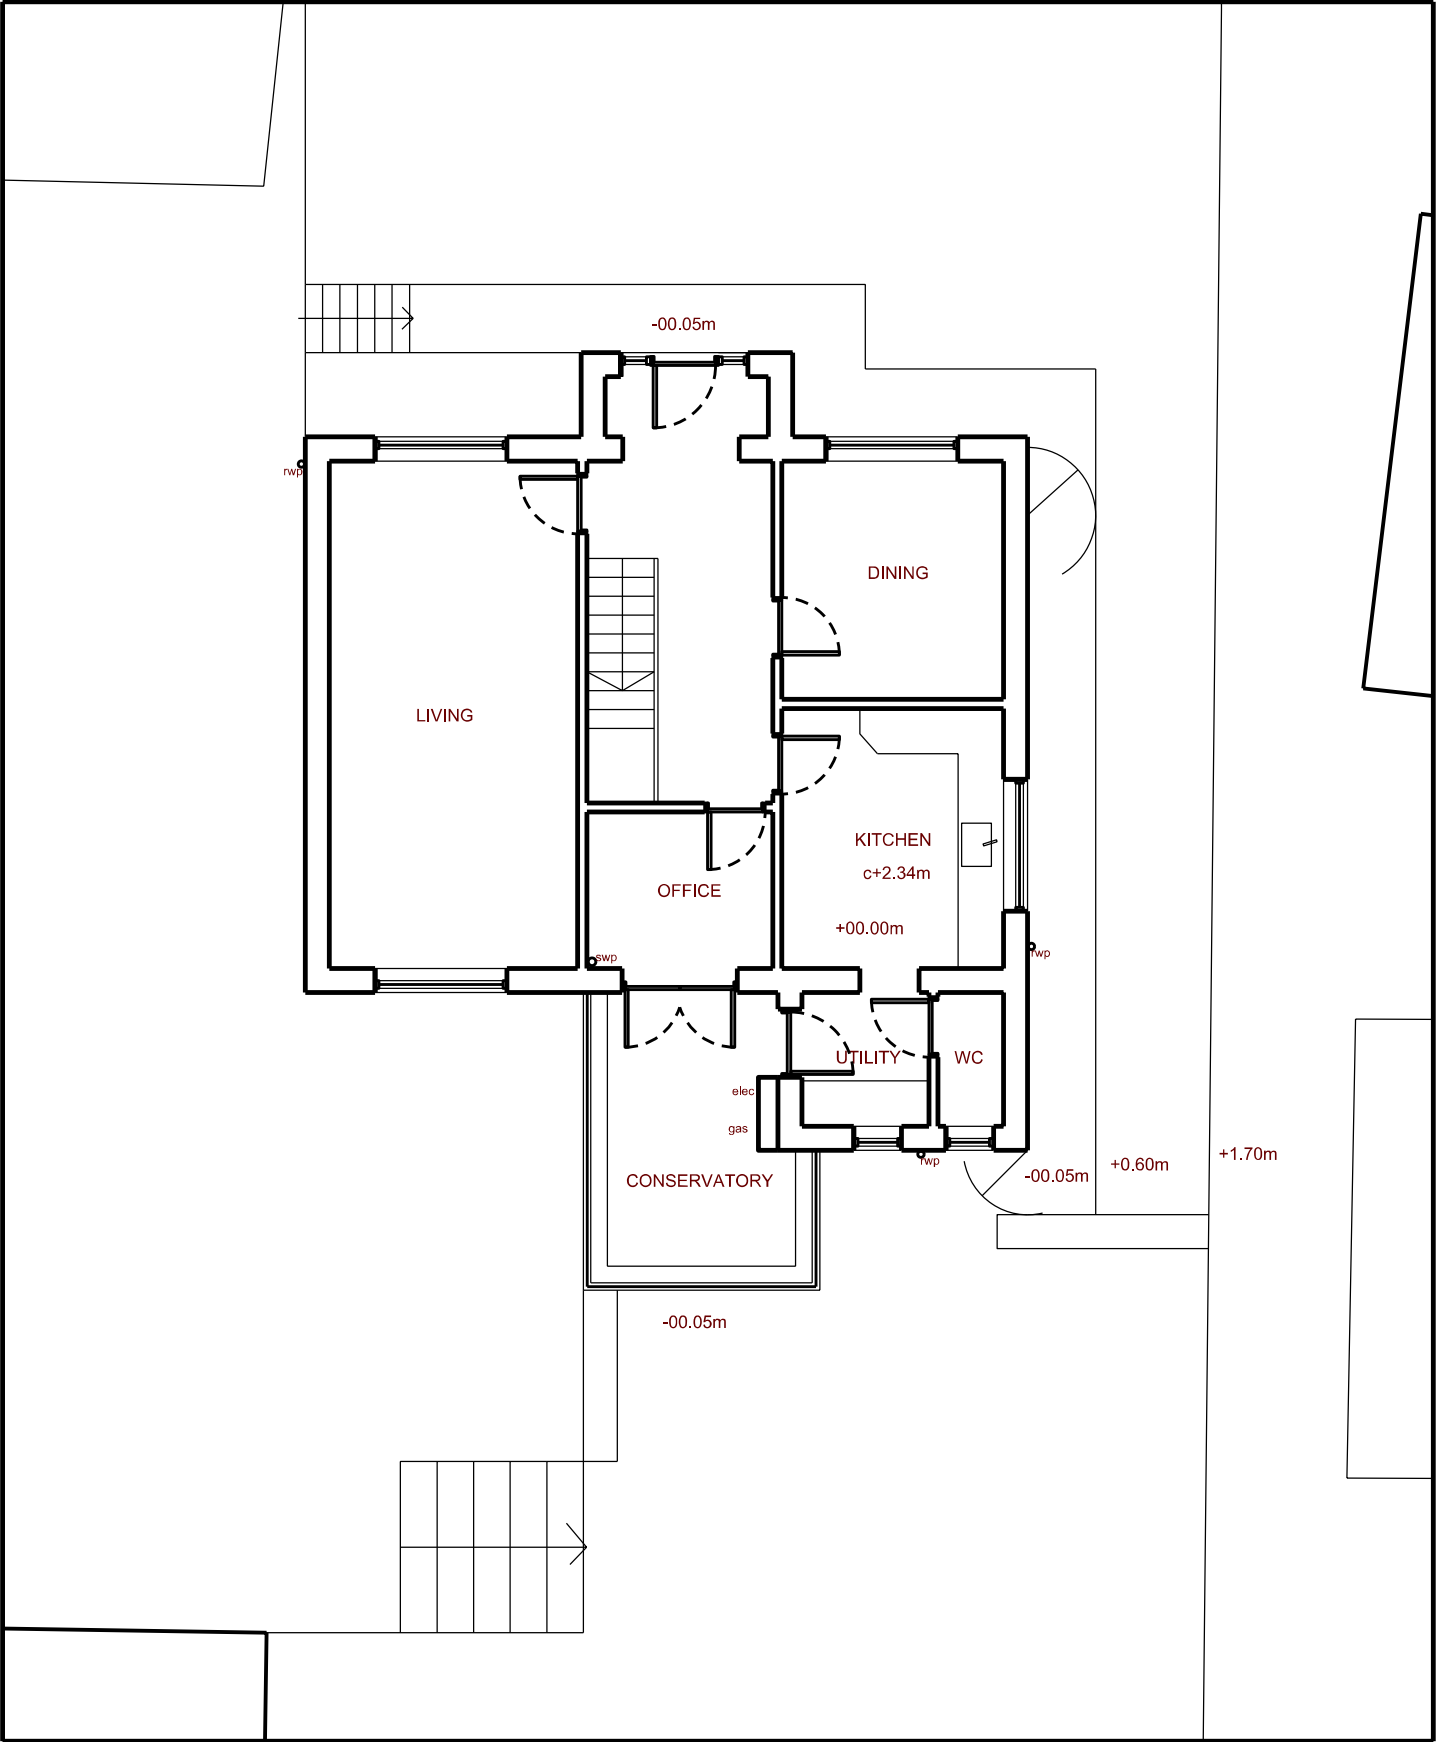

Ground Floor Plan - Existing

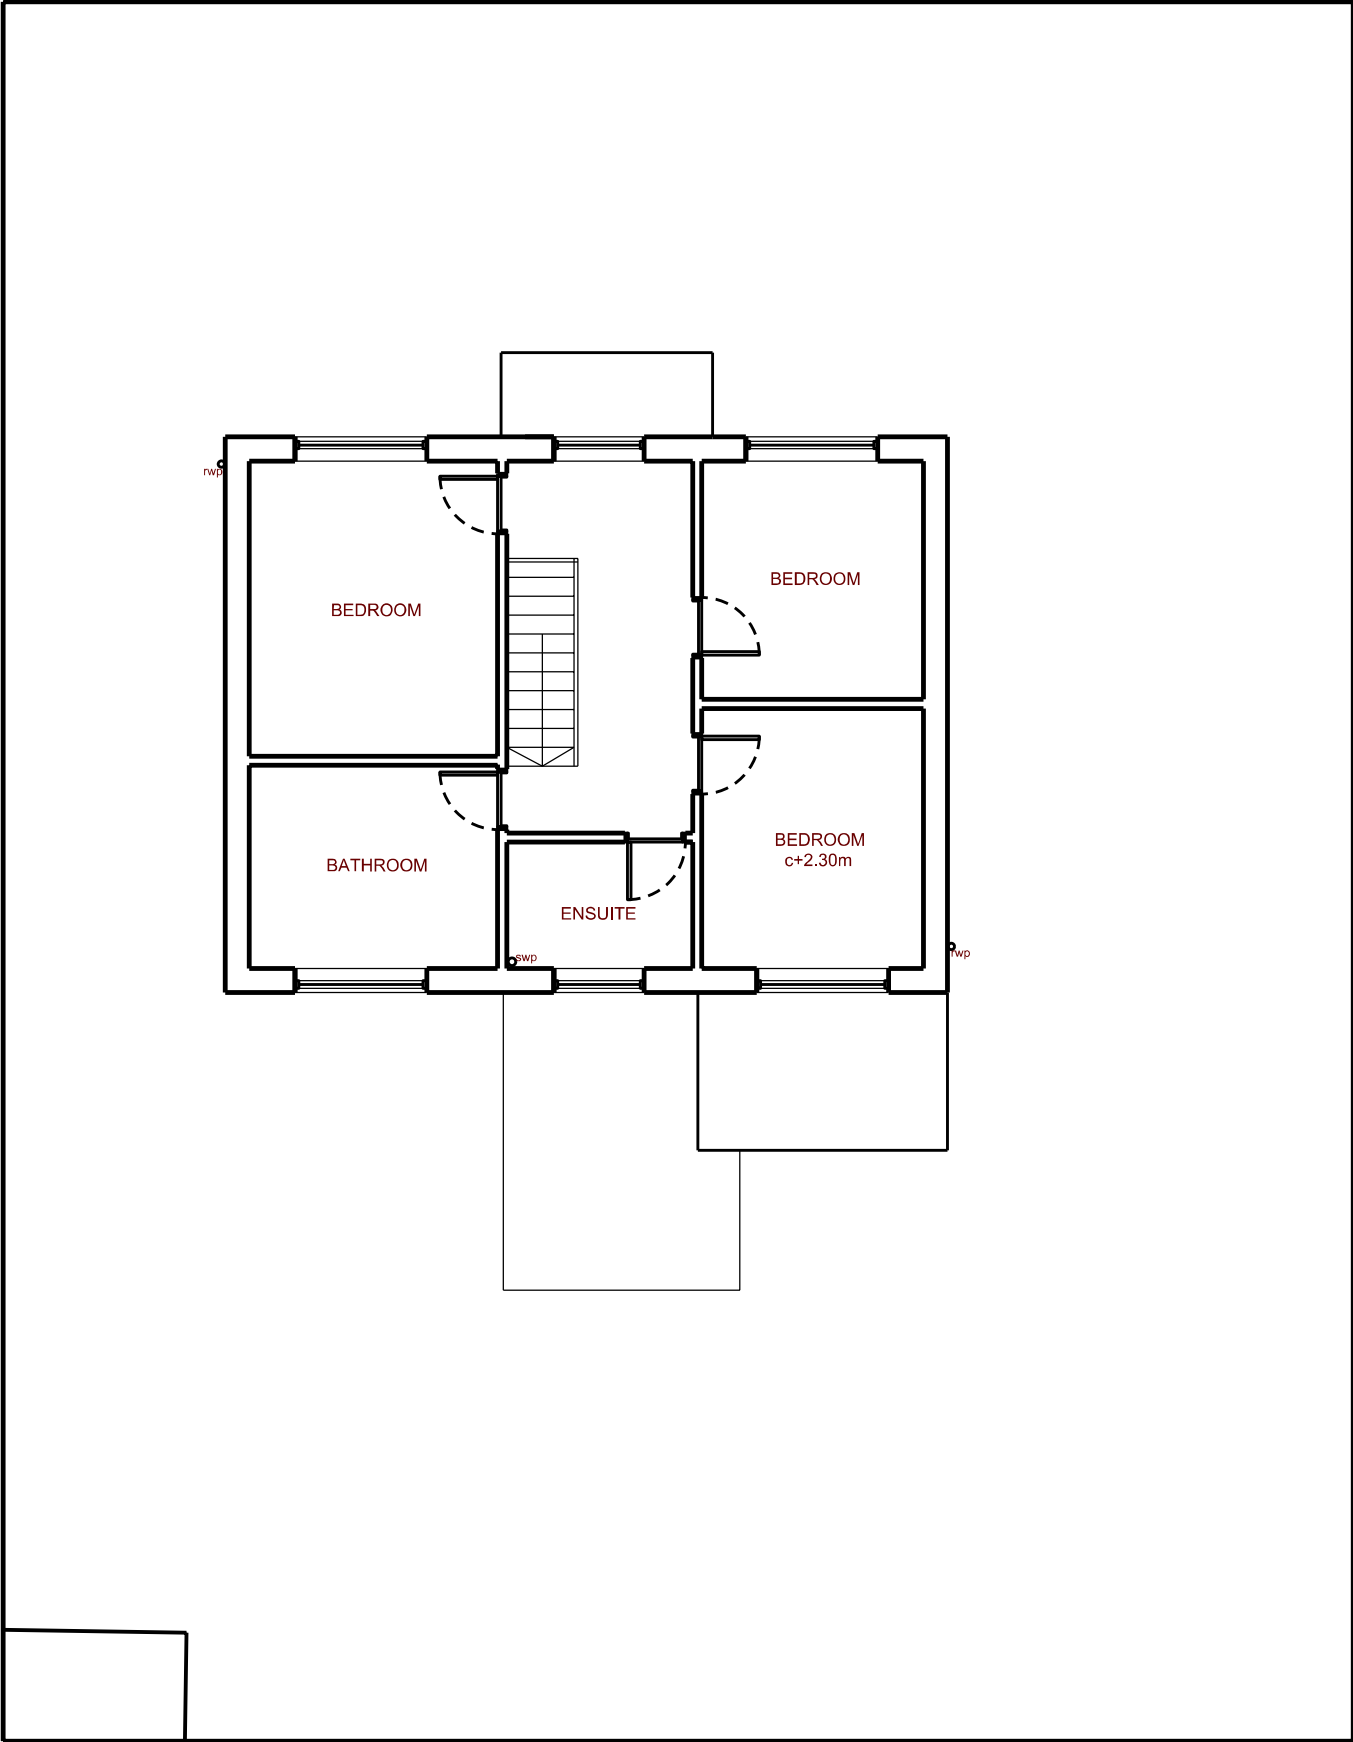

First Floor Plan - Existing