


DO NOT SCALE DRAWING

ALL DIMENSIONS IN MILLIMETRES

IF IN DOUBT ASK

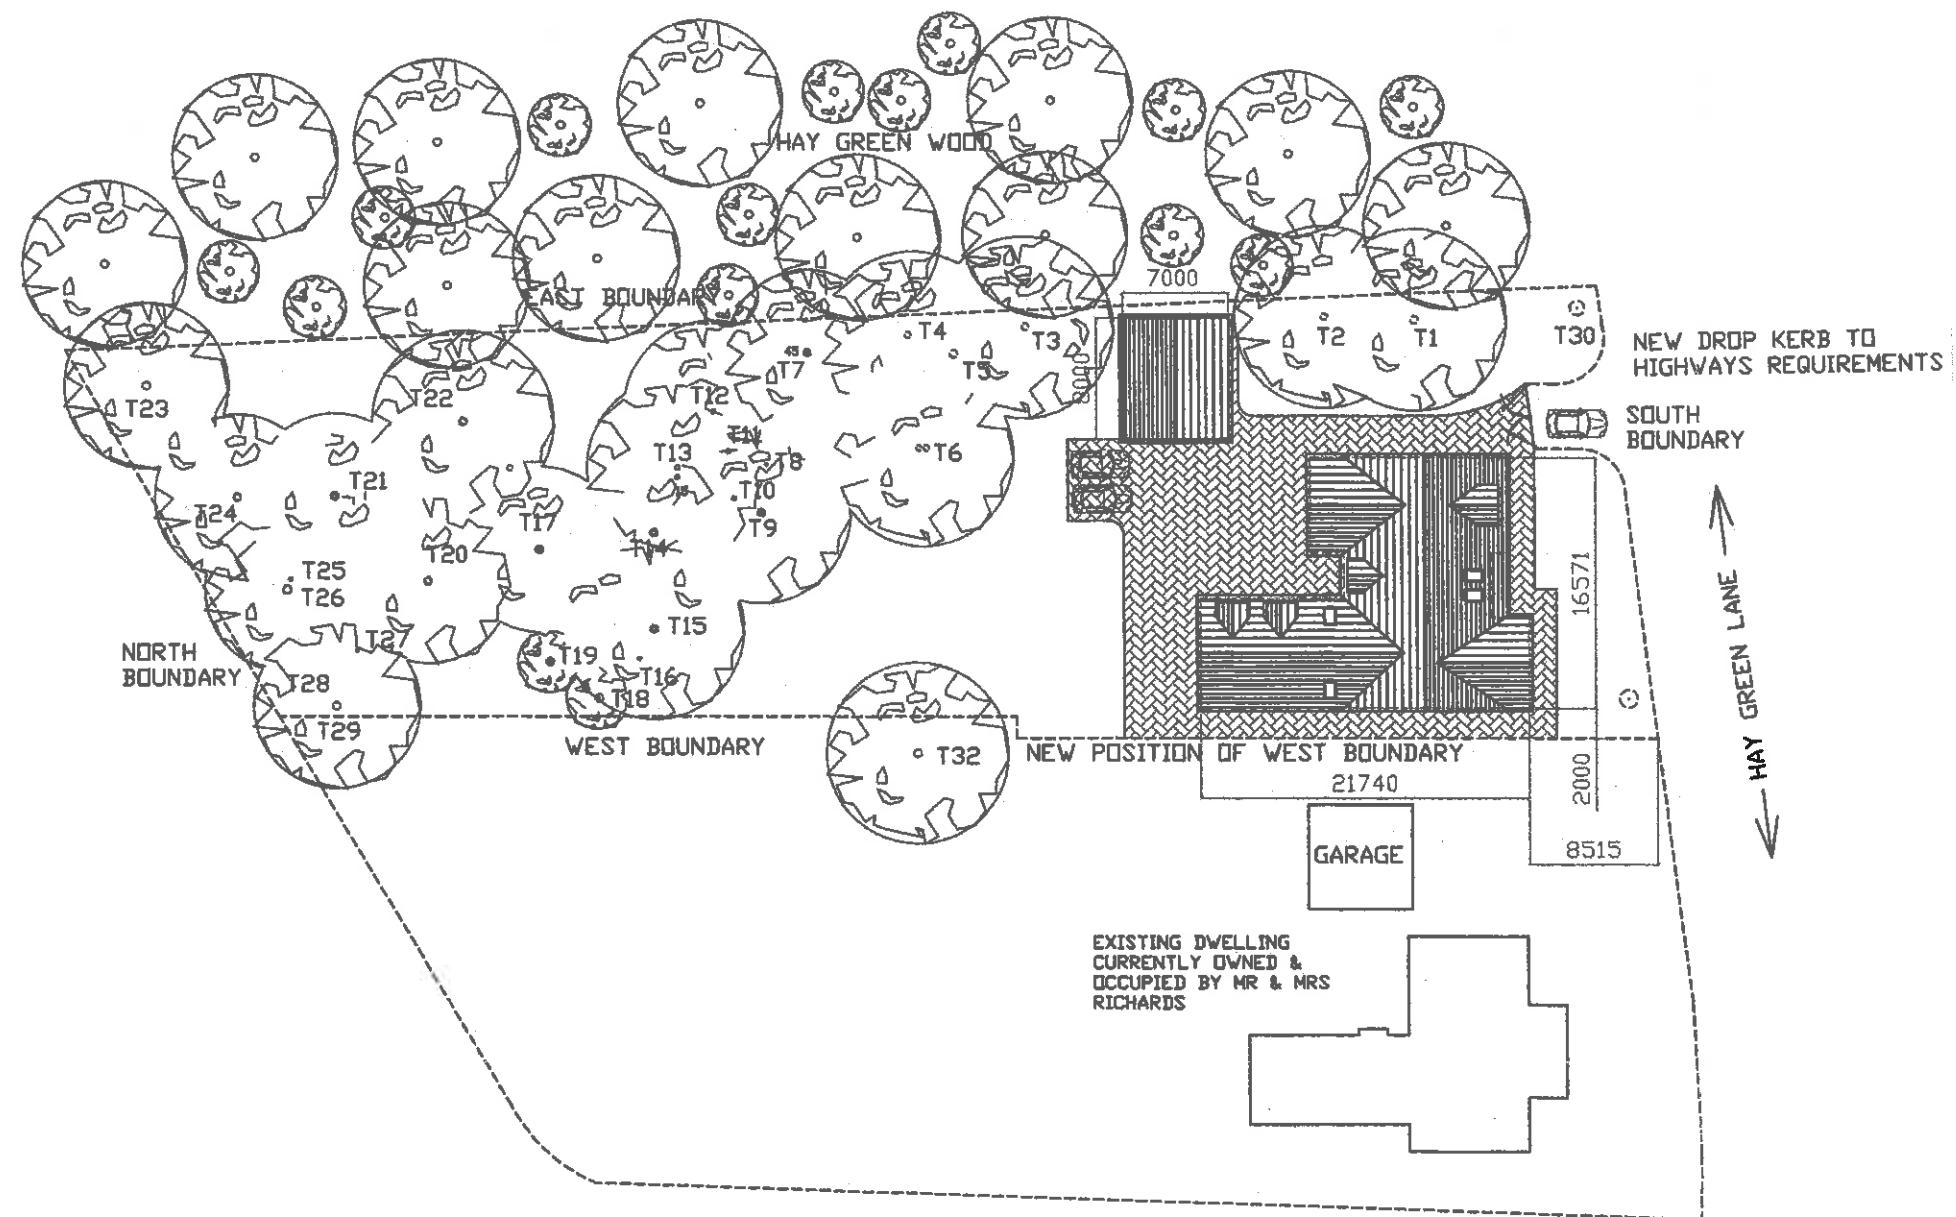

CLIENT
MR & MRS M RICHARDS
24 HAY GREEN LANE
BIRDWELL, BARNSELY

TITLE
SITE PLAN SHOWING PROPOSED DORMER BUNGALOW,
& DETACHED GARAGE

Quill
ARCHITECTURE[©]

THIS DRAWING IS COPYRIGHT AND MUST NOT BE USED OR
DISCLOSED IN ANY WAY EXCEPT WHERE AUTHORIZED IN
WRITING BY QUILL ARCHITECTURE.
TELEPHONE (01226) 755446 REG No 5210984

SCALE 1 : 500	DRAWN AD
DATE 11/02/16	REV
DRG No CAD/QA/1501	