



Drawing No.	Rev No.
MDC001 -001	

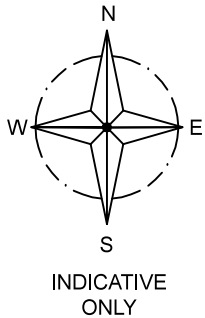

LOACATION PLAN
SCALE 1:1250 AT A3

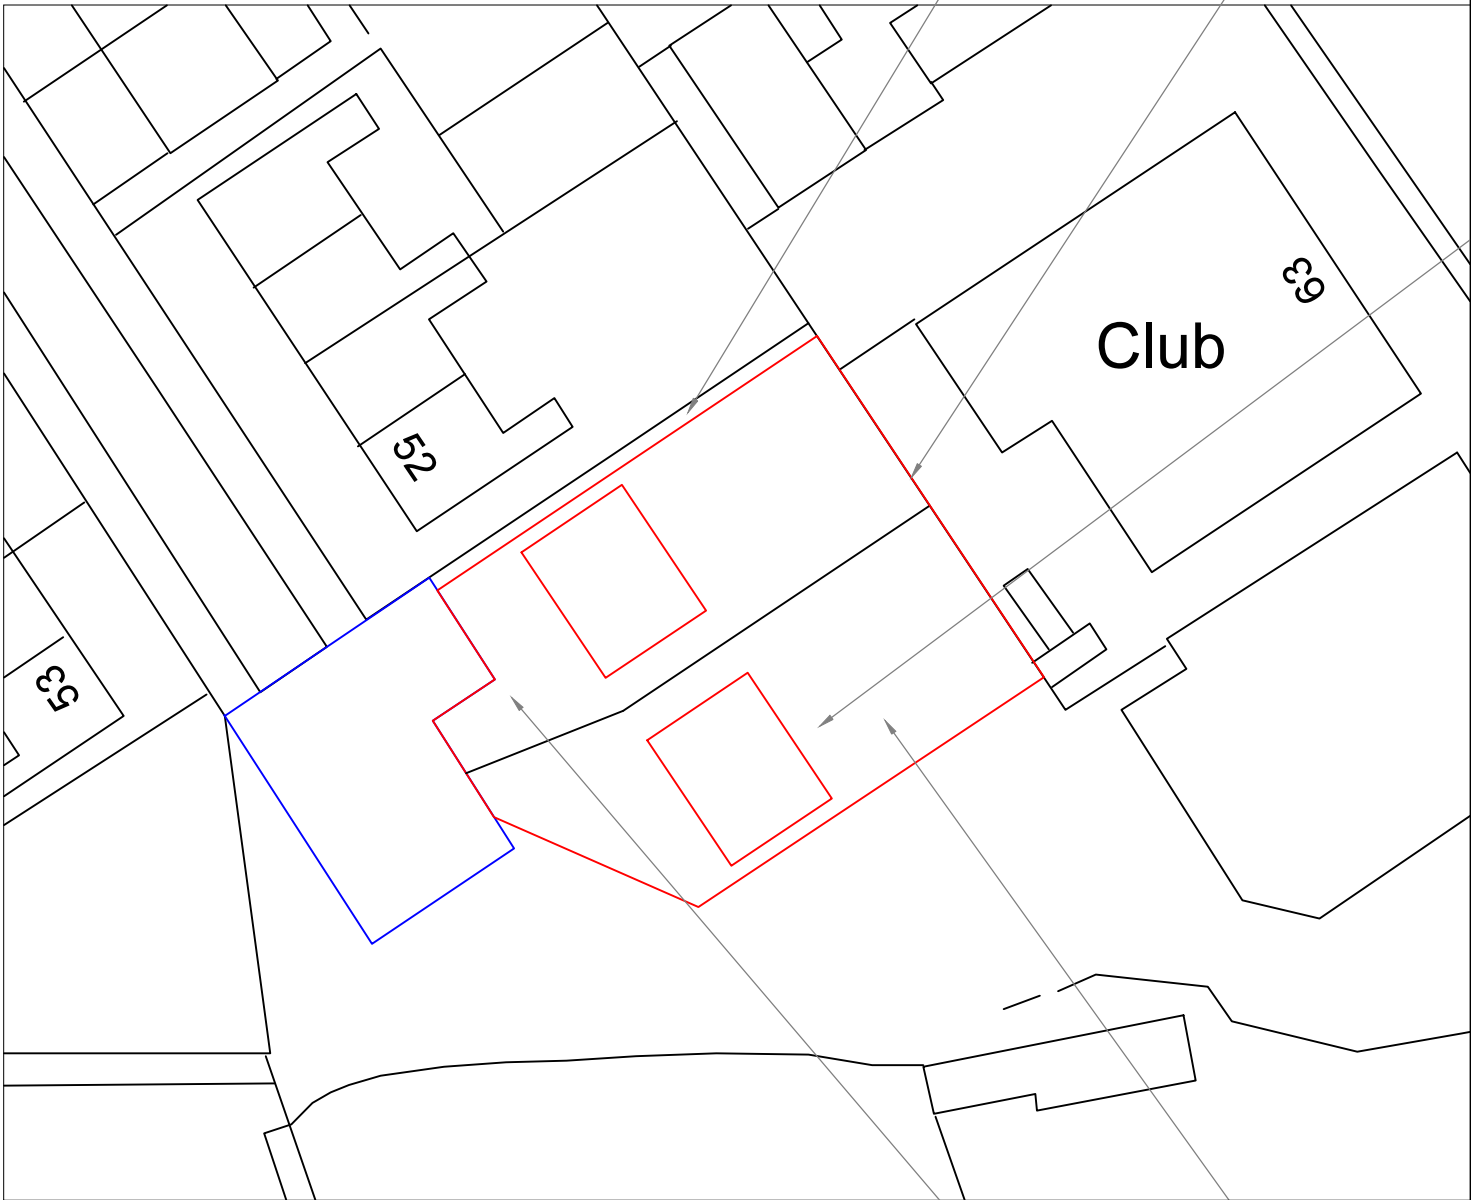

SITE PLAN
SCALE 1:500 AT A3

DO NOT SCALE: Contractor to check all dimensions and report any omissions or errors

NOTES

Rev	Description	By	Chk	App	Date
JRB DESIGNS Ltd 1 Saville Road Cudworth Barnsley S72 8LT Tel: 01226 383542 Fax: 01226 380078 Mob: 07970 541192 Email: john@jrbdesigns.co.uk This drawing is copyright. © jrbdesigns Ltd.					

Client

MR. P CONNER
101 BRIER LANE
HAVERCROFT
WAKEFIELD

Drawing Title

SITE PLANS

Address

LAND OFF MICHAELS ESTATE
GRIMETHORPE
BARNSELY

Project Title:

PROPOSED 2 NEW DETACHED
BUNGALOWS

Purpose of Issue:

PLANNING

Drawing Status

FIRST ISSUE

Scale at A3 AS SHOWN	Drawn By JRB	Date 13/04/2016
Checked By	Date 13/04/2016	Approved By Date 13/04/2016

Project No. MDC001	Drawing No. 001	Revision -
-----------------------	--------------------	---------------

APPROVAL ☐ INFORMATION ☐ TENDER ☐ CONTRACT ☐ CONSTRUCTION ☐