

FRONT


SIDE

REAR

SIDE


ELEVATIONS

Scale 1:200

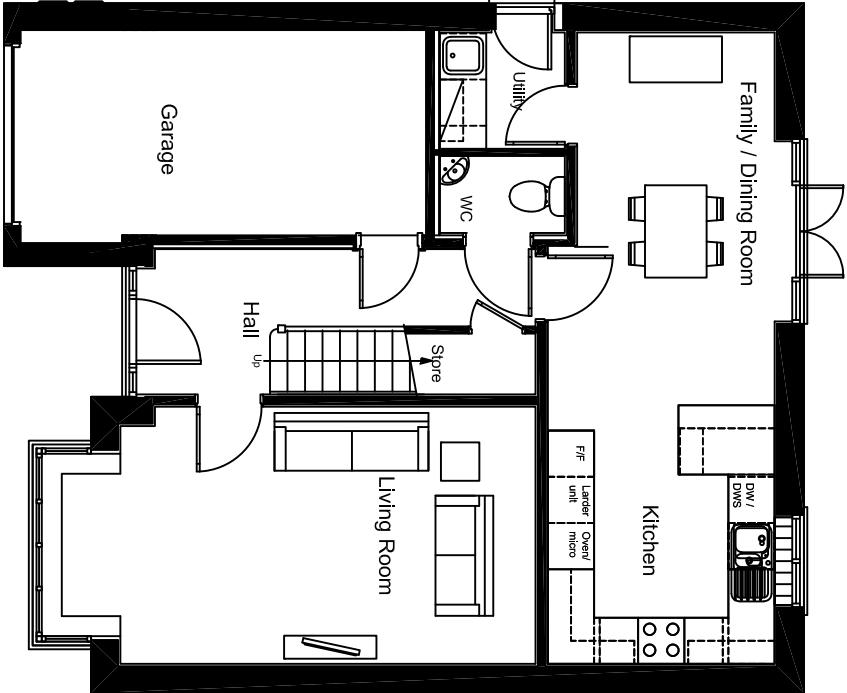

GROUND FLOOR PLAN

Scale 1:100

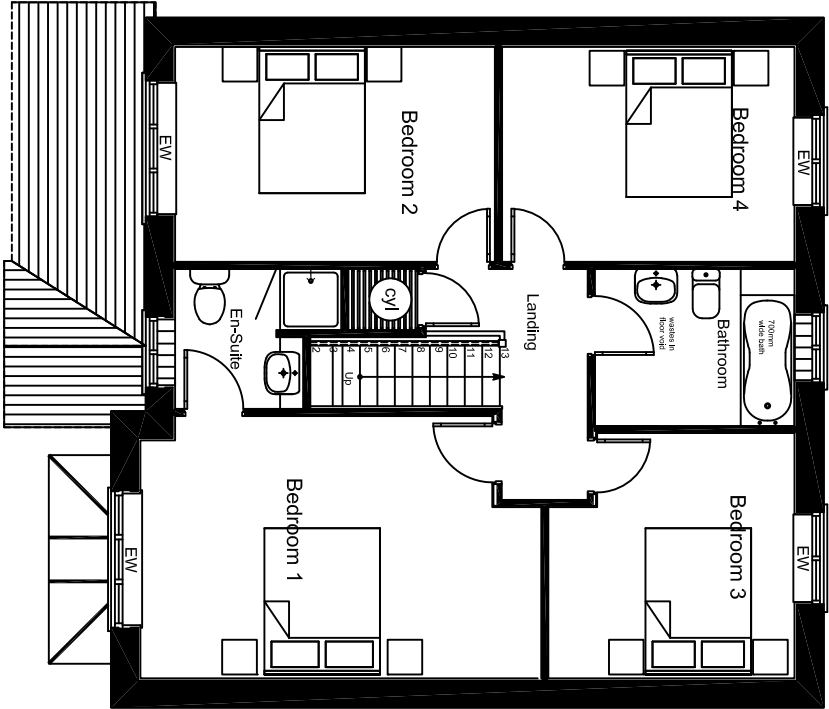

FIRST FLOOR PLAN


Scale 1:100

A - 01.05.16 TDH Garage depth increased 600mm.

title
The Banbury 2016/2010- Planning Drawing
Gabled roof without Conservatory

scale 1:100/200	size A3	db TDH	cb	date 13/04/16
---------------------------	-------------------	------------------	-----------	-------------------------

drawing no. BAN-P-03 (2016/2010)	rev A
--	-----------------

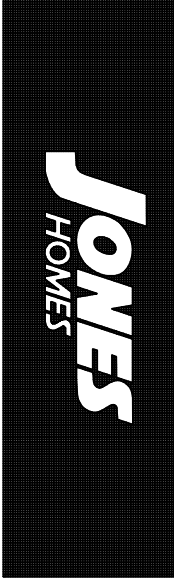

JONES HOMES
EMERSON HOUSE, HEYTES LANE, ALDERLEY EDGE, CHESHIRE. SK9 7LF
Tel: (01625) 588400 Fax: (01625) 588270