



STEPHEN A. WELCER.
Architectural Technician and Surveyor.
217, Wakefield Road,
Normanton,
Wakefield,
WF6 1BP,
West Yorkshire.

Tel. 01924 890012,
Mob. 07989 964611,
e-mail: stevewelcer@btinternet.com.

A Minor amendments as client request. 20.11.2019
B Minor amendments as client request. 20.11.2019
C Minor amendments as client request. 29.01.2020




VOLUMES.

EXISTING BUILDINGS.	516.00 cu.m.
EXISTING BUILDINGS TO BE DEMOLISHED	516.00 cu.m.
DEVELOPMENT REDUCTION (30%).	154.00 cu.m.
PROPOSED BUNGALOW.	362.00 cu.m.
TOTAL DEVELOPMENT.	362.00 cu.m.
TOTAL FOOTPRINT OF EXG. BUILDINGS.	173.50 sq.m.
FOOTPRINT OF PROPOSED BUNGALOW.	97.50 sq.m.
EXISTING CURTILAGE.	1660.00 sq.m.
PROPOSED CURTILAGE.	627.00 sq.m.

FOOTPRINTS.

EXISTING BUILDING 'A'.	36.20 sq.m.
EXISTING BUILDING 'B'	24.20 sq.m.
EXISTING BUILDING 'C'	30.00 sq.m.
EXISTING BUILDING 'D'	42.90 sq.m.
EXISTING BUILDING 'E'	40.20 sq.m.
TOTAL EXISTING BUILDINGS FOOTPRINTS.	173.50 sq.m.
PROPOSED BUNGALOW FOOTPRINT.	97.50 sq.m.
PROPOSED CURTILAGE.	627.00 sq.m.

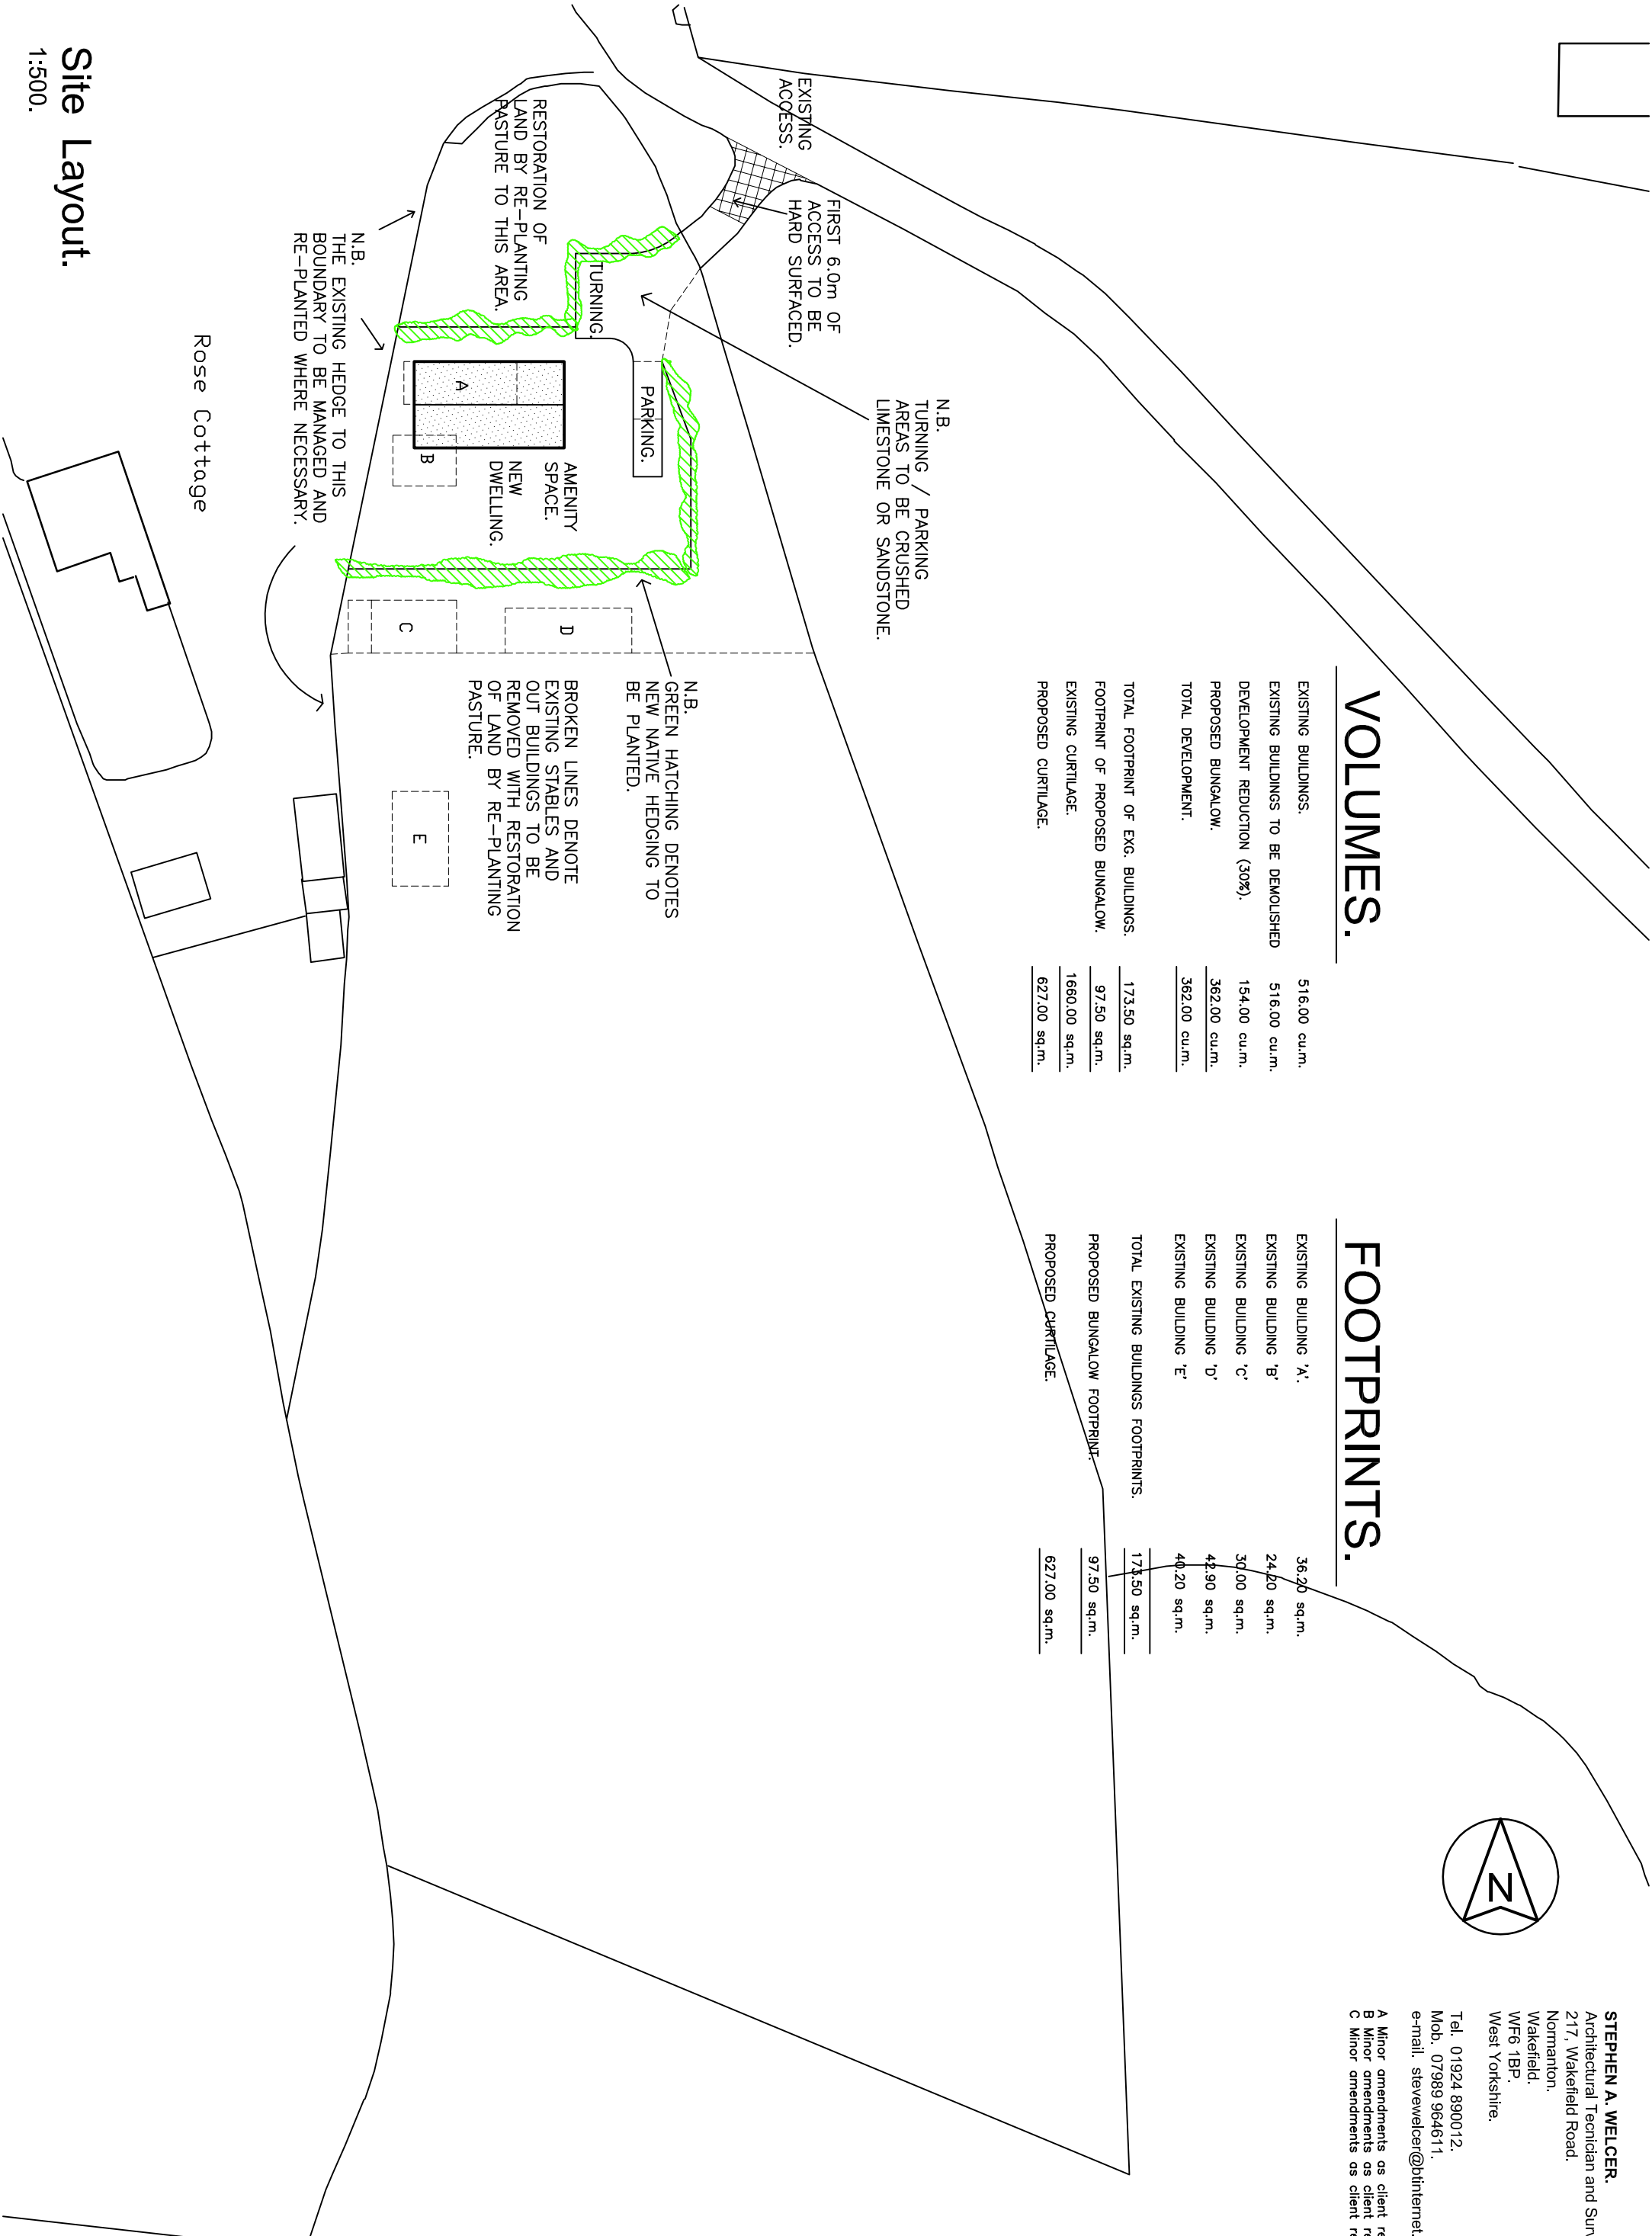

Site Layout.

1:500.

Property Address	Project Title	Drawing Title	Scale	1:500 @ A3.
MOOR LANE. LUNDWOOD. BARNSELEY. S71 5LF.	PROPOSED DWELLING. MOOR LANE. LUNDWOOD. BARNSELEY. FOR MRS. L. WOOD.	SITE PLAN AS PROPOSED.	Date	NOV. 2019
			Drawn by	SW
			Checked by	-
			Drawing no.	2019-35-03
			Revision	C