



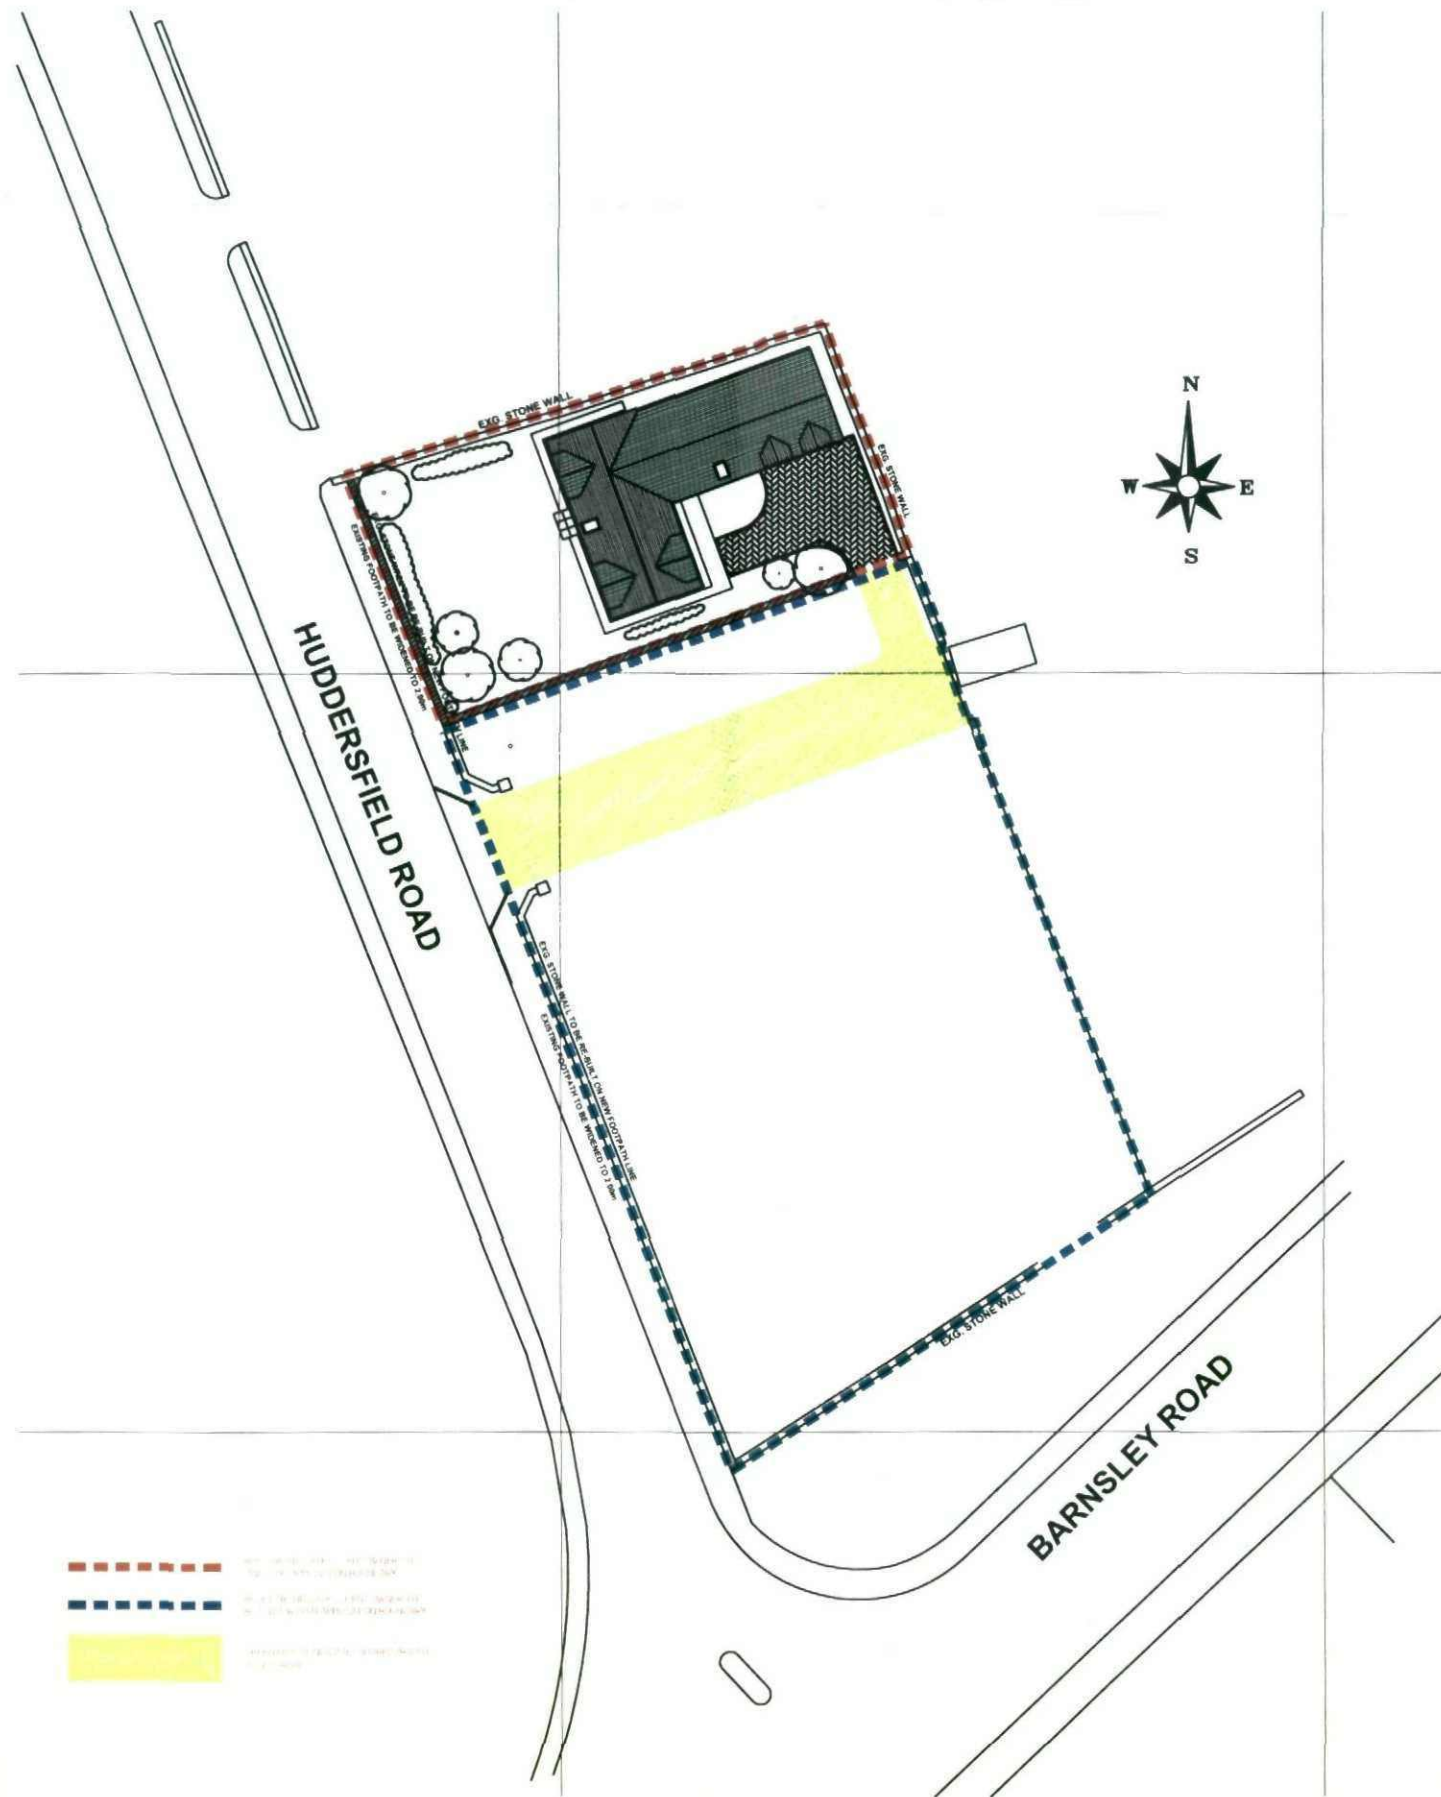

SITE BOUNDARY PLAN Scale 1:500

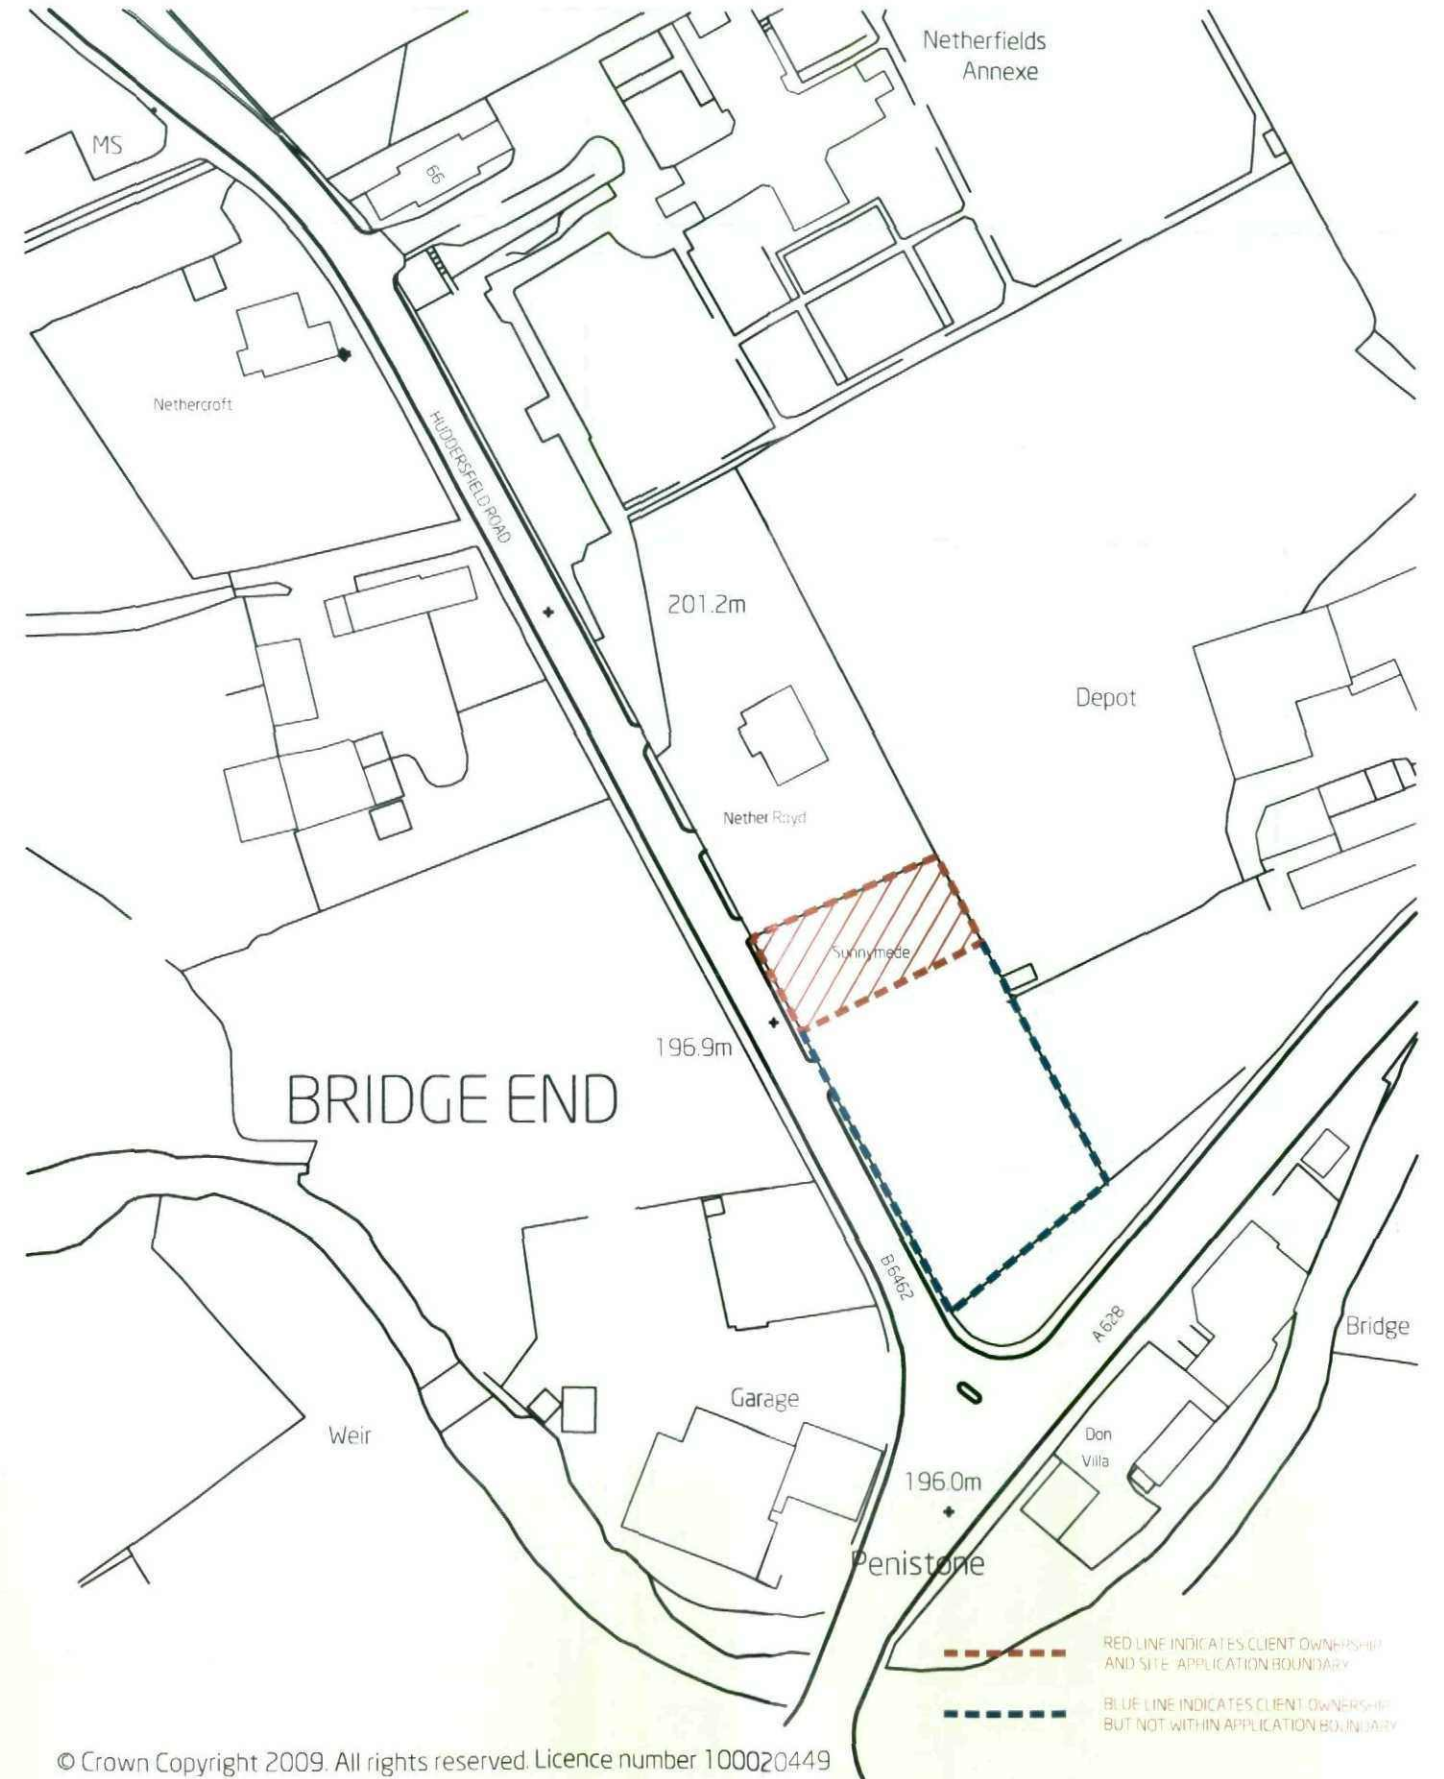


SITE LOCATION PLAN Scale 1:1250




PROJECT
HUDDERSFIELD ROAD | PENISTON

TITLE
SCHEMATIC SITE PLANS

SCALE - 1:500
DATE - AUG 2010
DRAWN - CJB
DRWG No - 2416/100
FLOOR AREA - N/A
REVISION -

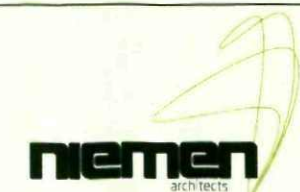

Niemen Architects
Deck 2 The Waterscape
42 Leeds & Bradford Road
Kirkstall Leeds LS5 3EG
Tel: 0113 239 5400
Fax: 0113 239 5401
office@niemen.co.uk
www.niemen.co.uk

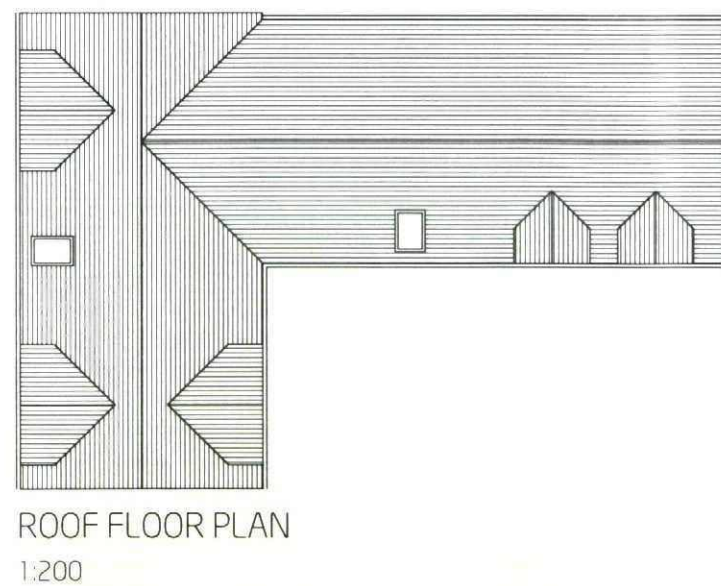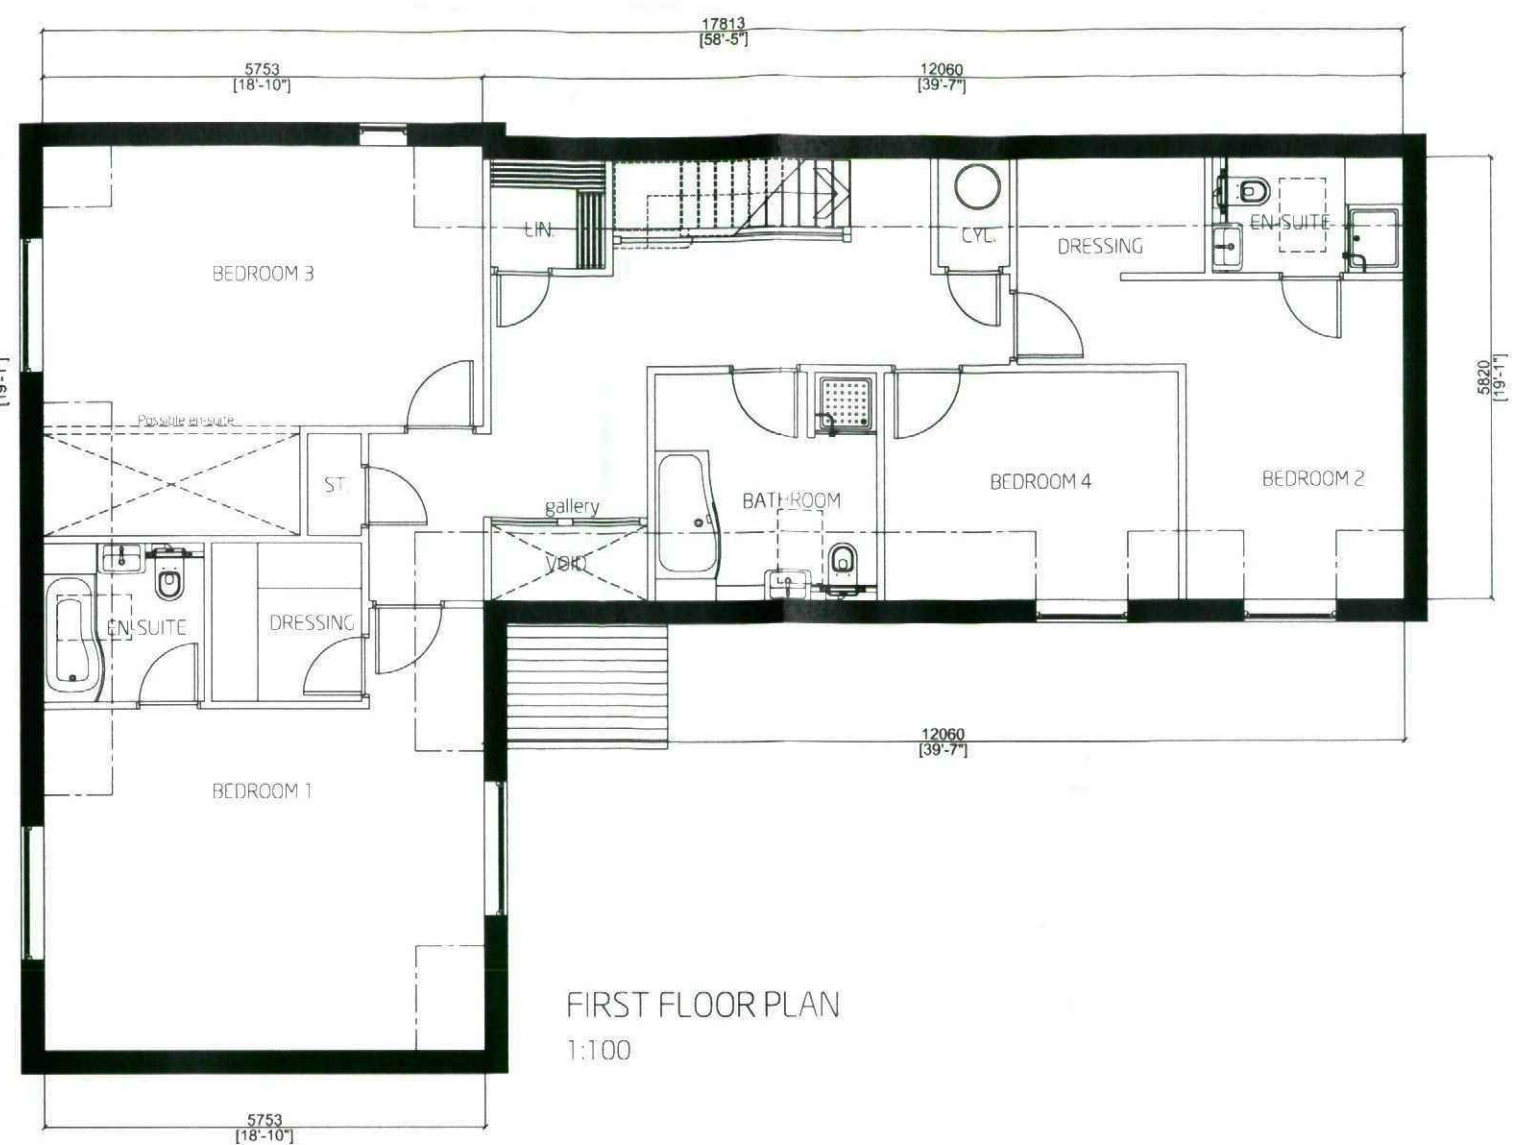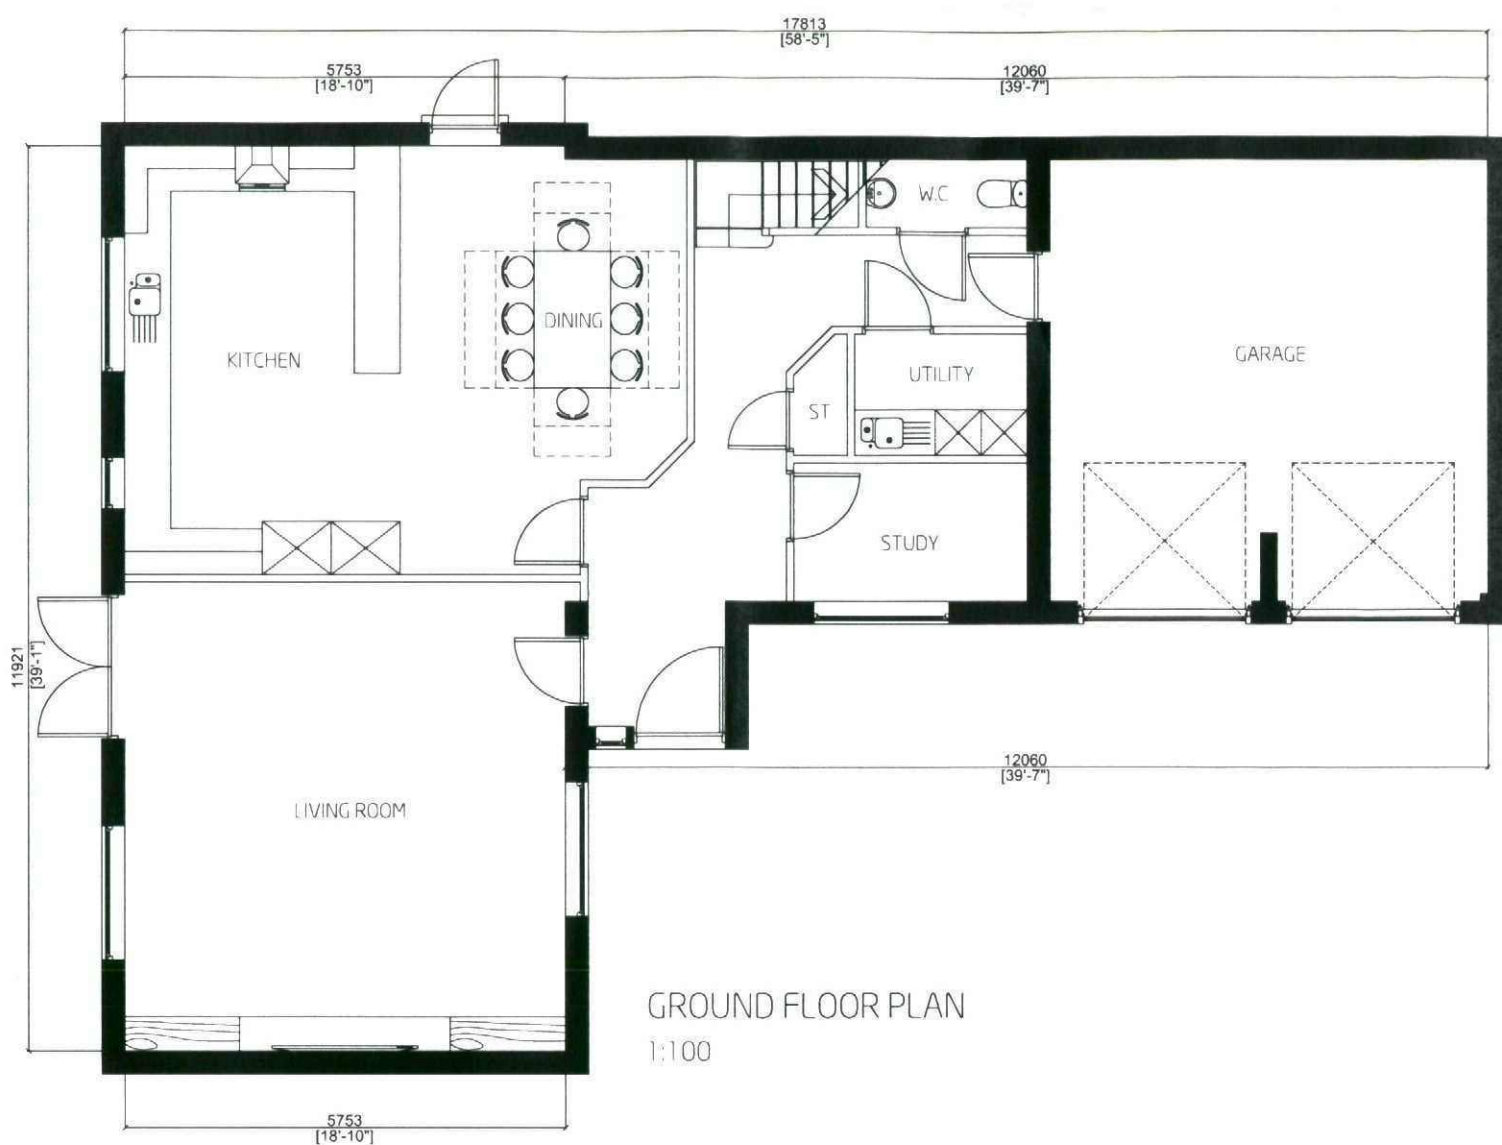

PROJECT
HUDDERSFIELD ROAD | PENISTON

TITLE
GA PLANS

SCALE - 1:100
DATE - AUG 2010
DRAWN - CJB
DRWG No - 2416 | 110
FLOOR AREA - 2610SqFT / 242.55SqM
REVISION -



Niemen Architects
Deck 2 The Waterscape
42 Leeds & Bradford Road
Kirkstall Leeds LS5 3EG
Tel: 0113 239 5400
Fax: 0113 239 5401
office@niemen.co.uk
www.niemen.co.uk



WEST ELEVATION

1:100




SOUTH ELEVATION

1:100



EAST ELEVATION

1:100

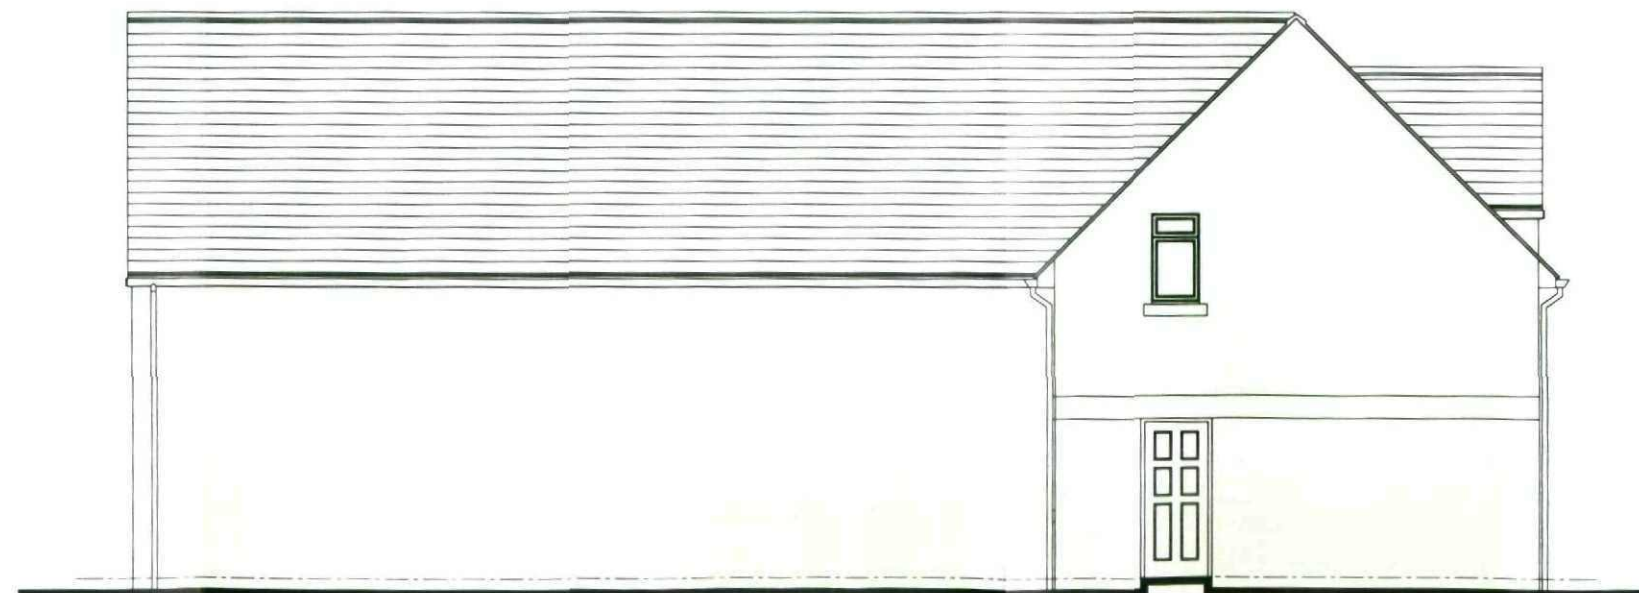

NORTH ELEVATION

1:100

PROJECT
HUDDERSFIELD ROAD | PENISTON

TITLE
GA ELEVATIONS

SCALE - 1:100
DATE - AUG 2010
DRAWN - CJB
DRWG No - 2416 / 111
FLOOR AREA - 2610SqFT / 242.5SqM
REVISION -



Niemen Architects
Deck 2 The Waterscape
42 Leeds & Bradford Road
Kirkstall Leeds LS5 3EG
Tel: 0113 239 5400
Fax: 0113 239 5401
office@niemen.co.uk
www.niemen.co.uk