

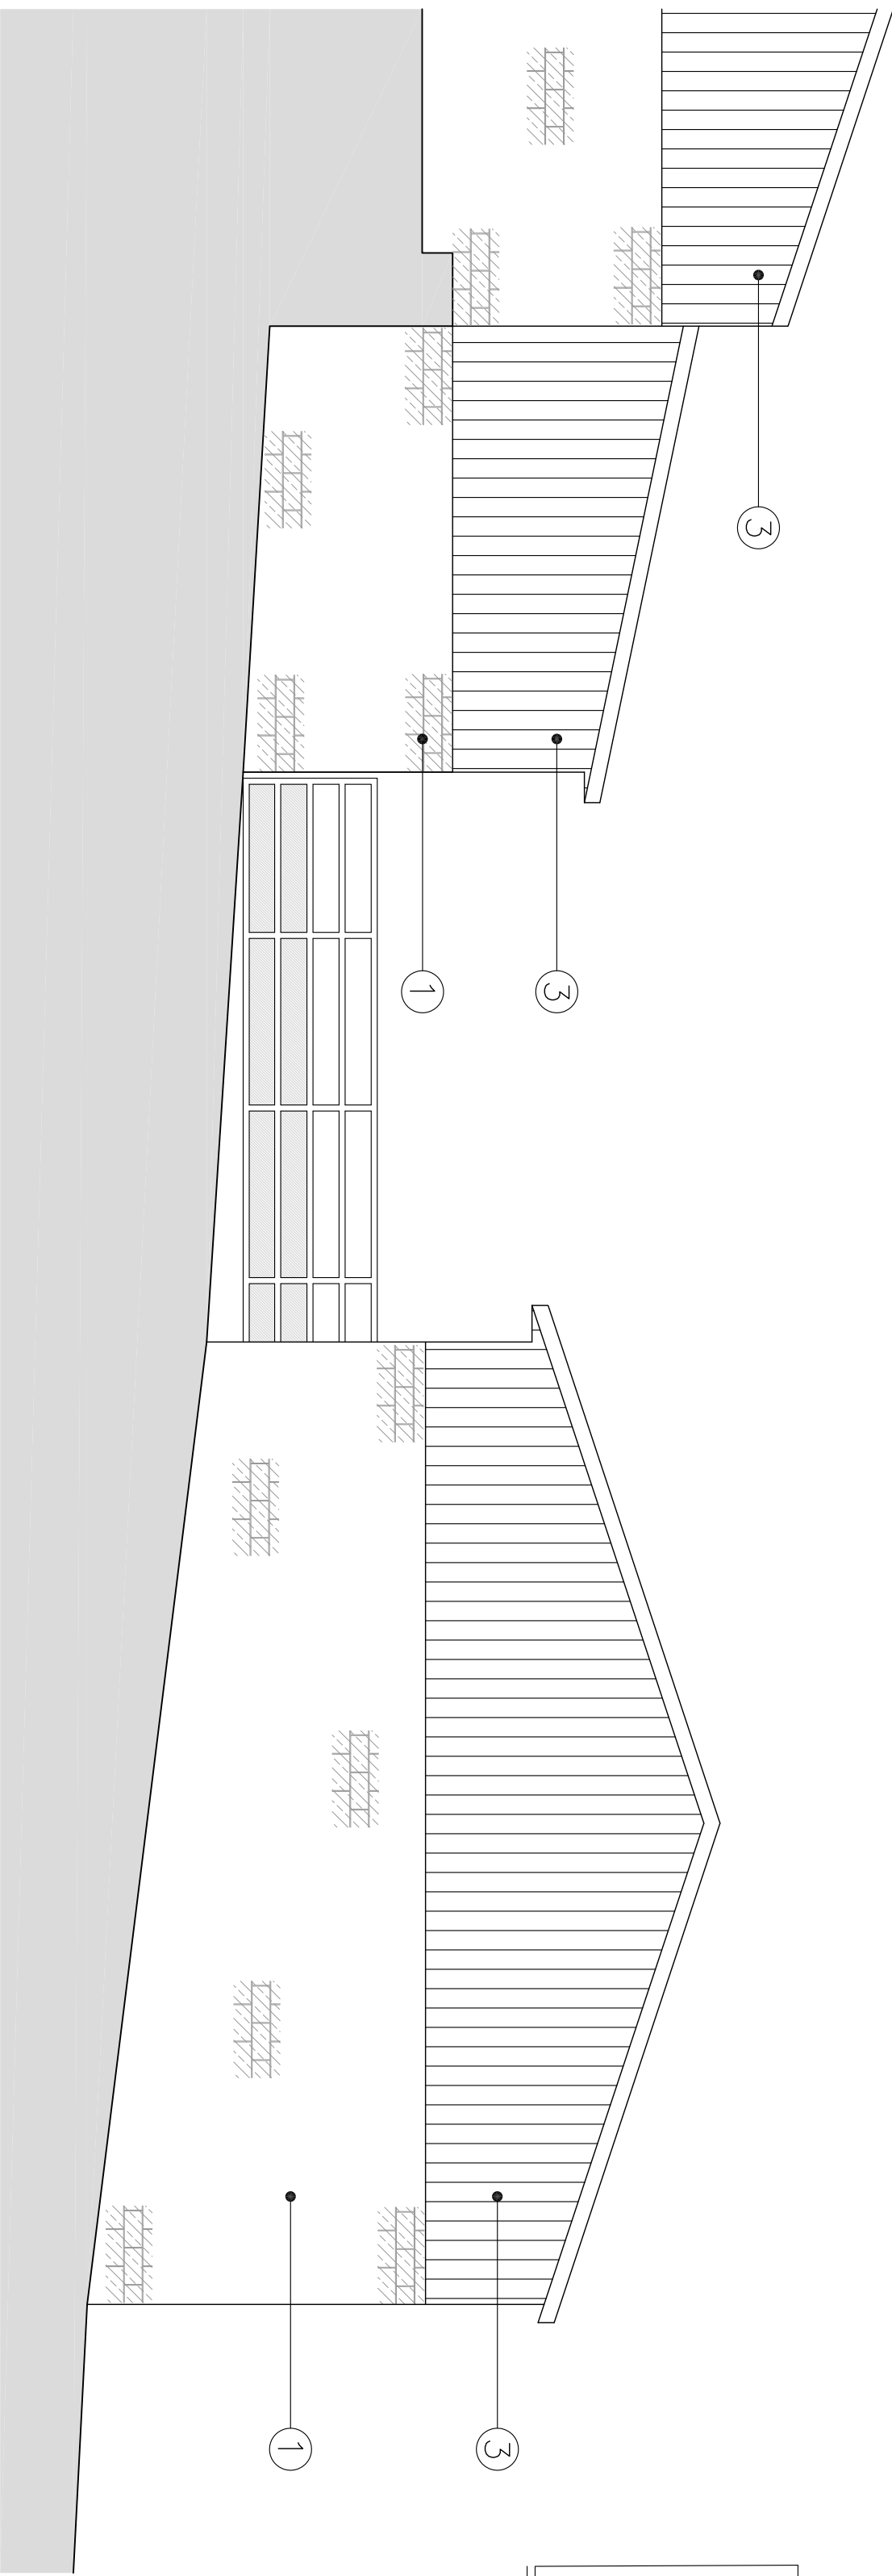
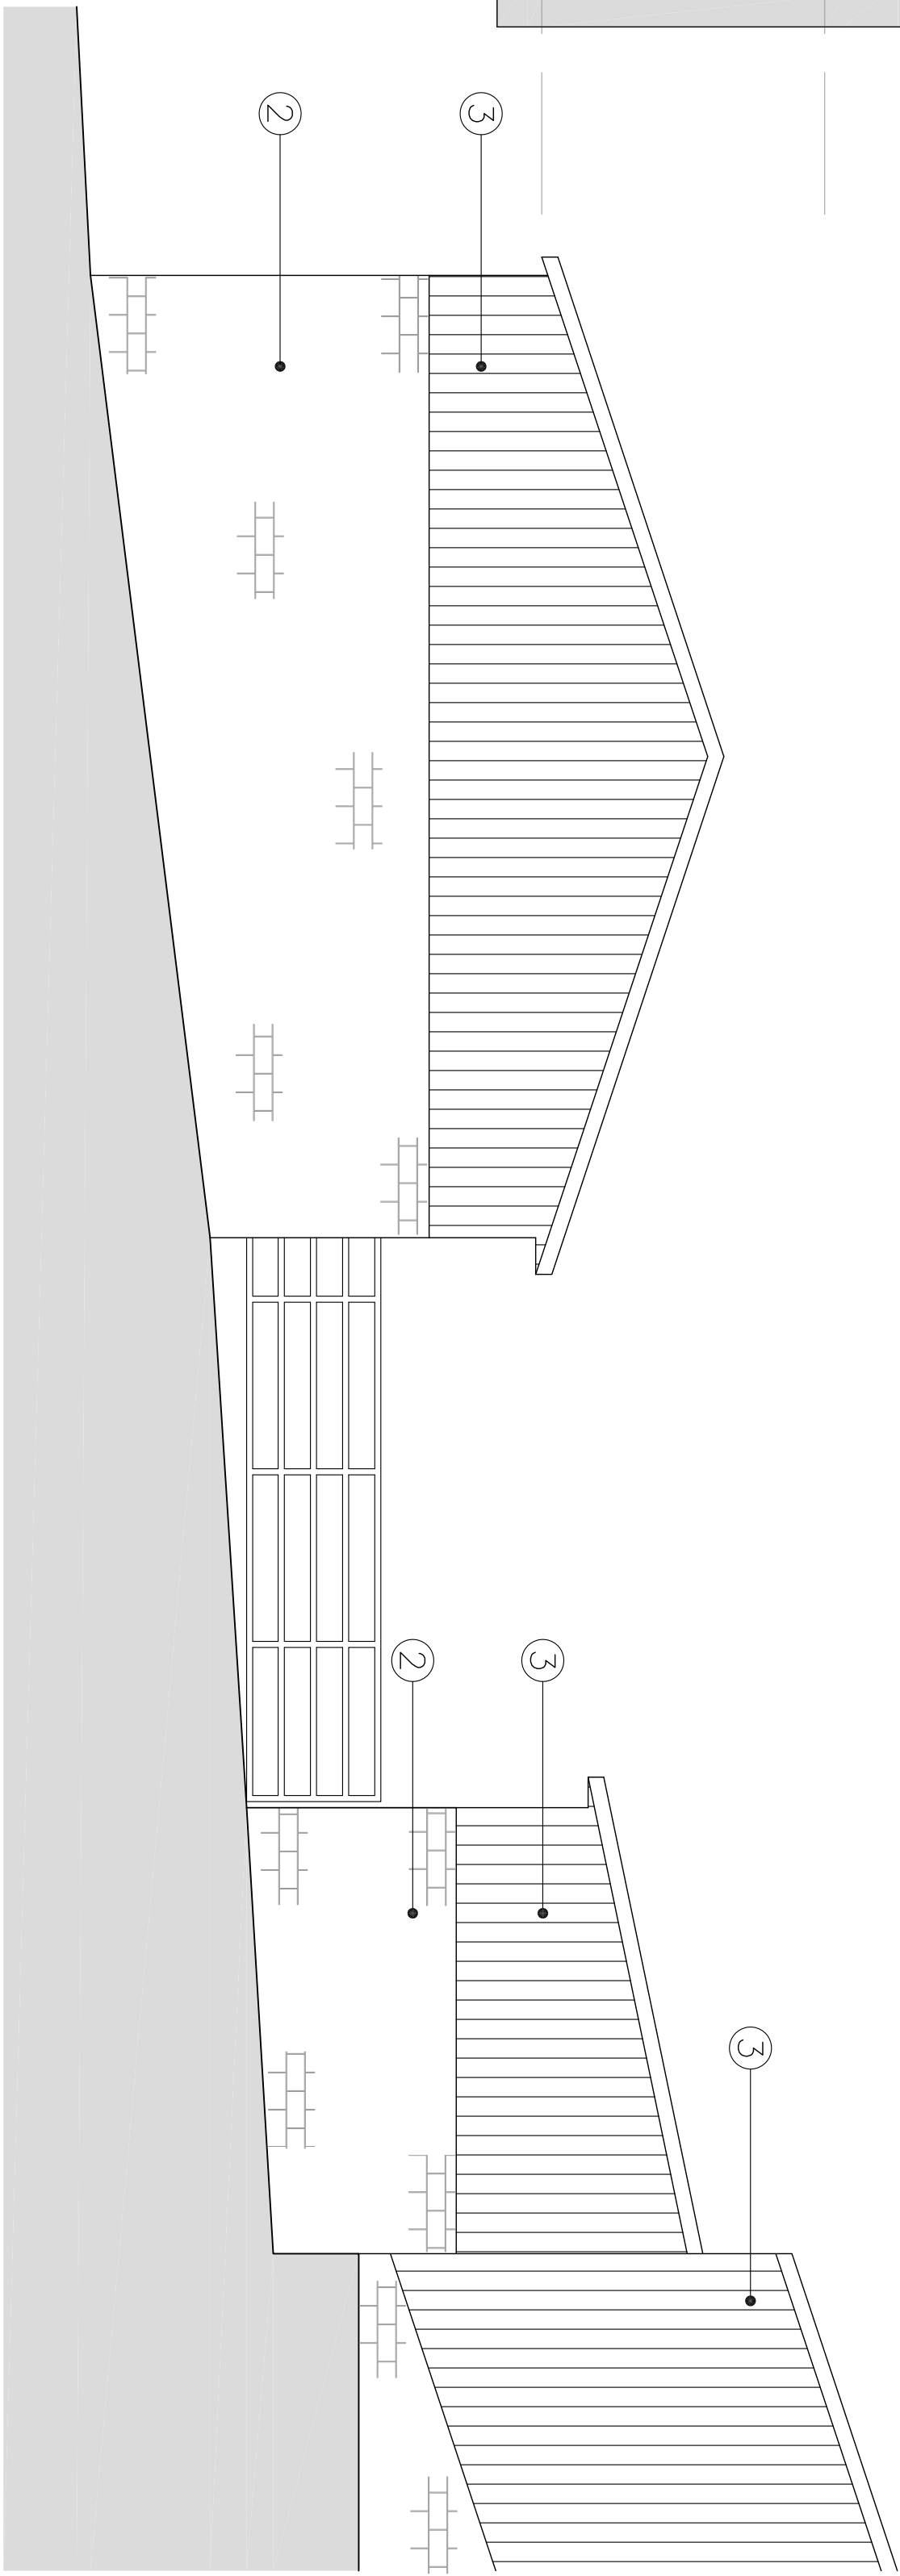


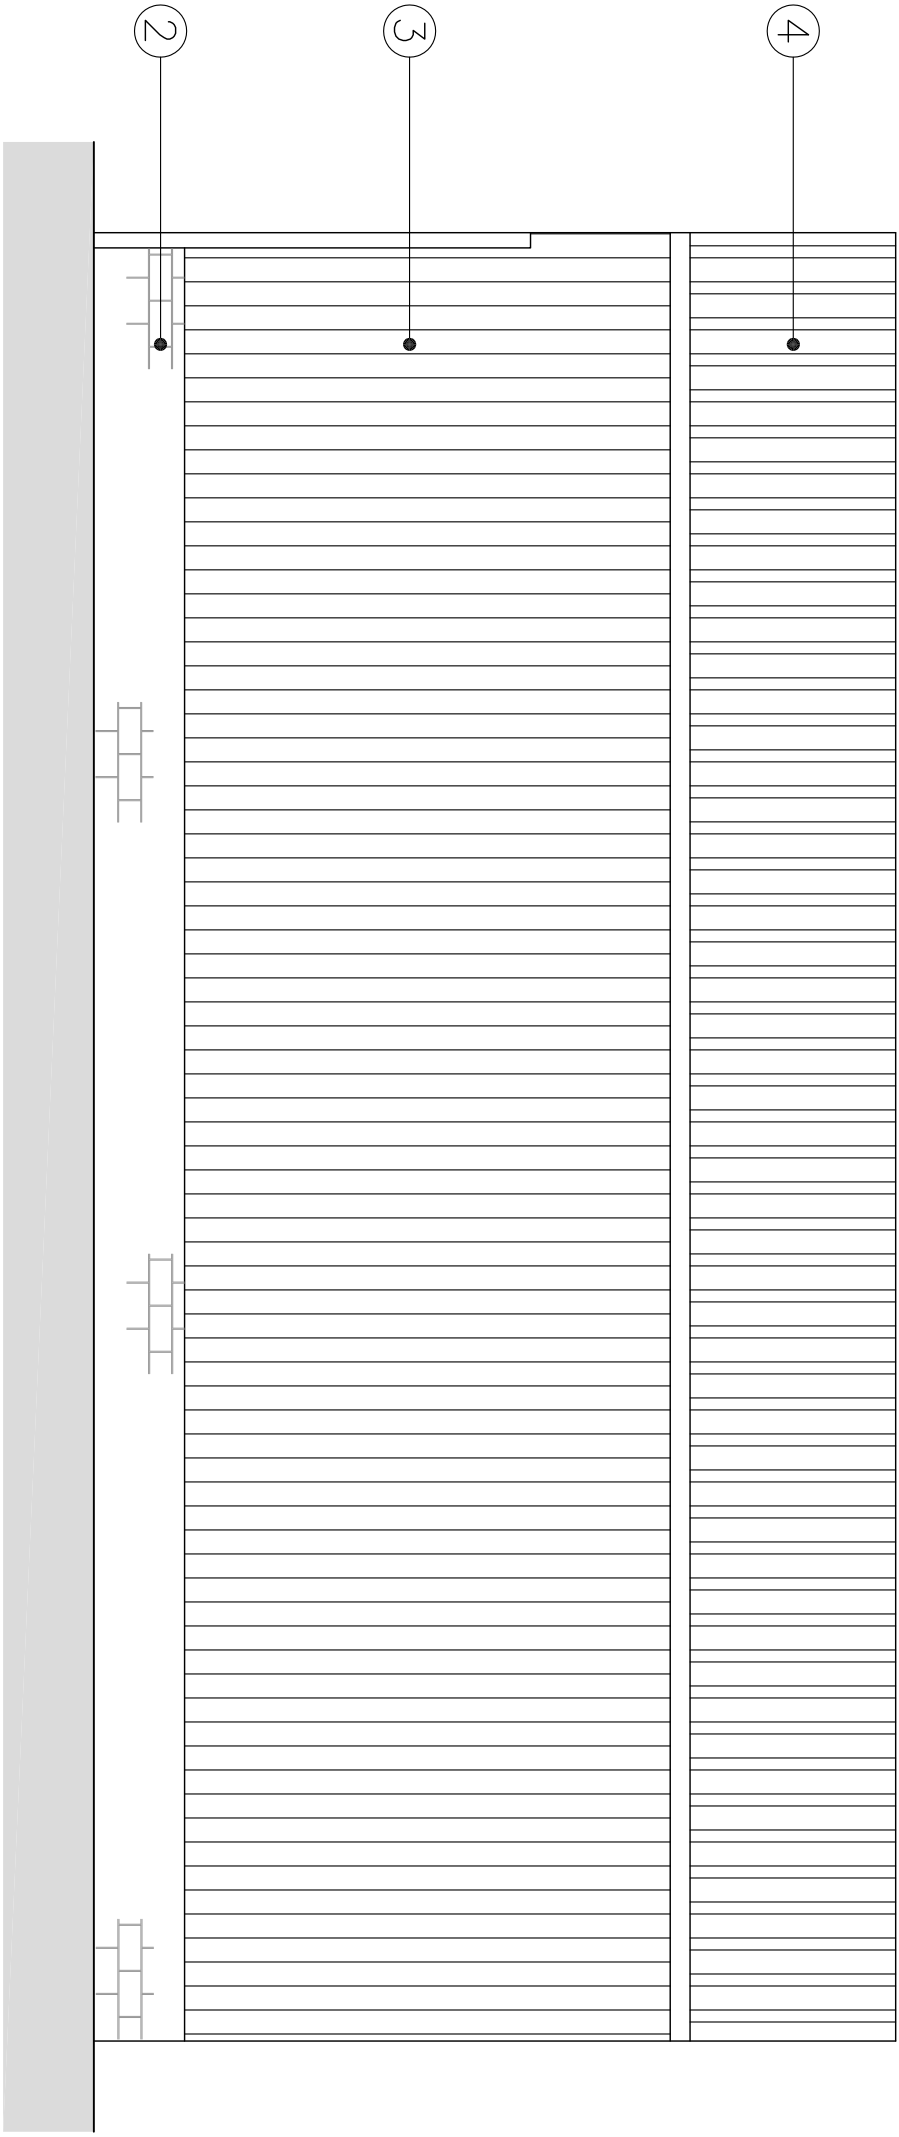

- PROPOSED MATERIALS
- WALLS
 - 1=NATURAL COURSED STONE
 - 2=BLOCKWORK
 - 3=YORKSHIRE TIMBER BOARDING
 - 4=PROFILED METAL SHEETING
 - ROOF COVERING
 - BLACK PVCu
 - RAINWATER GOODS

NOTES

- No dimensions to be scaled. IF IN DOUBT ASK.
- All dimensions must be checked and verified on site by the Contractor prior to the commencement of works and Hinchliffe Architecture & Design Ltd. to be notified of any discrepancies.
- The copyright of these drawings remains the property of Hinchliffe Architecture & Design Ltd. They must not be reproduced in any way without prior written consent from the originator (Hinchliffe Architecture & Design Ltd.)
- Any works undertaken on site prior to obtaining full written approval from Kirklees Planning Department & Kirklees Building Control is at the Contractor/Clients own risk. Works should not commence until ALL approvals are granted.

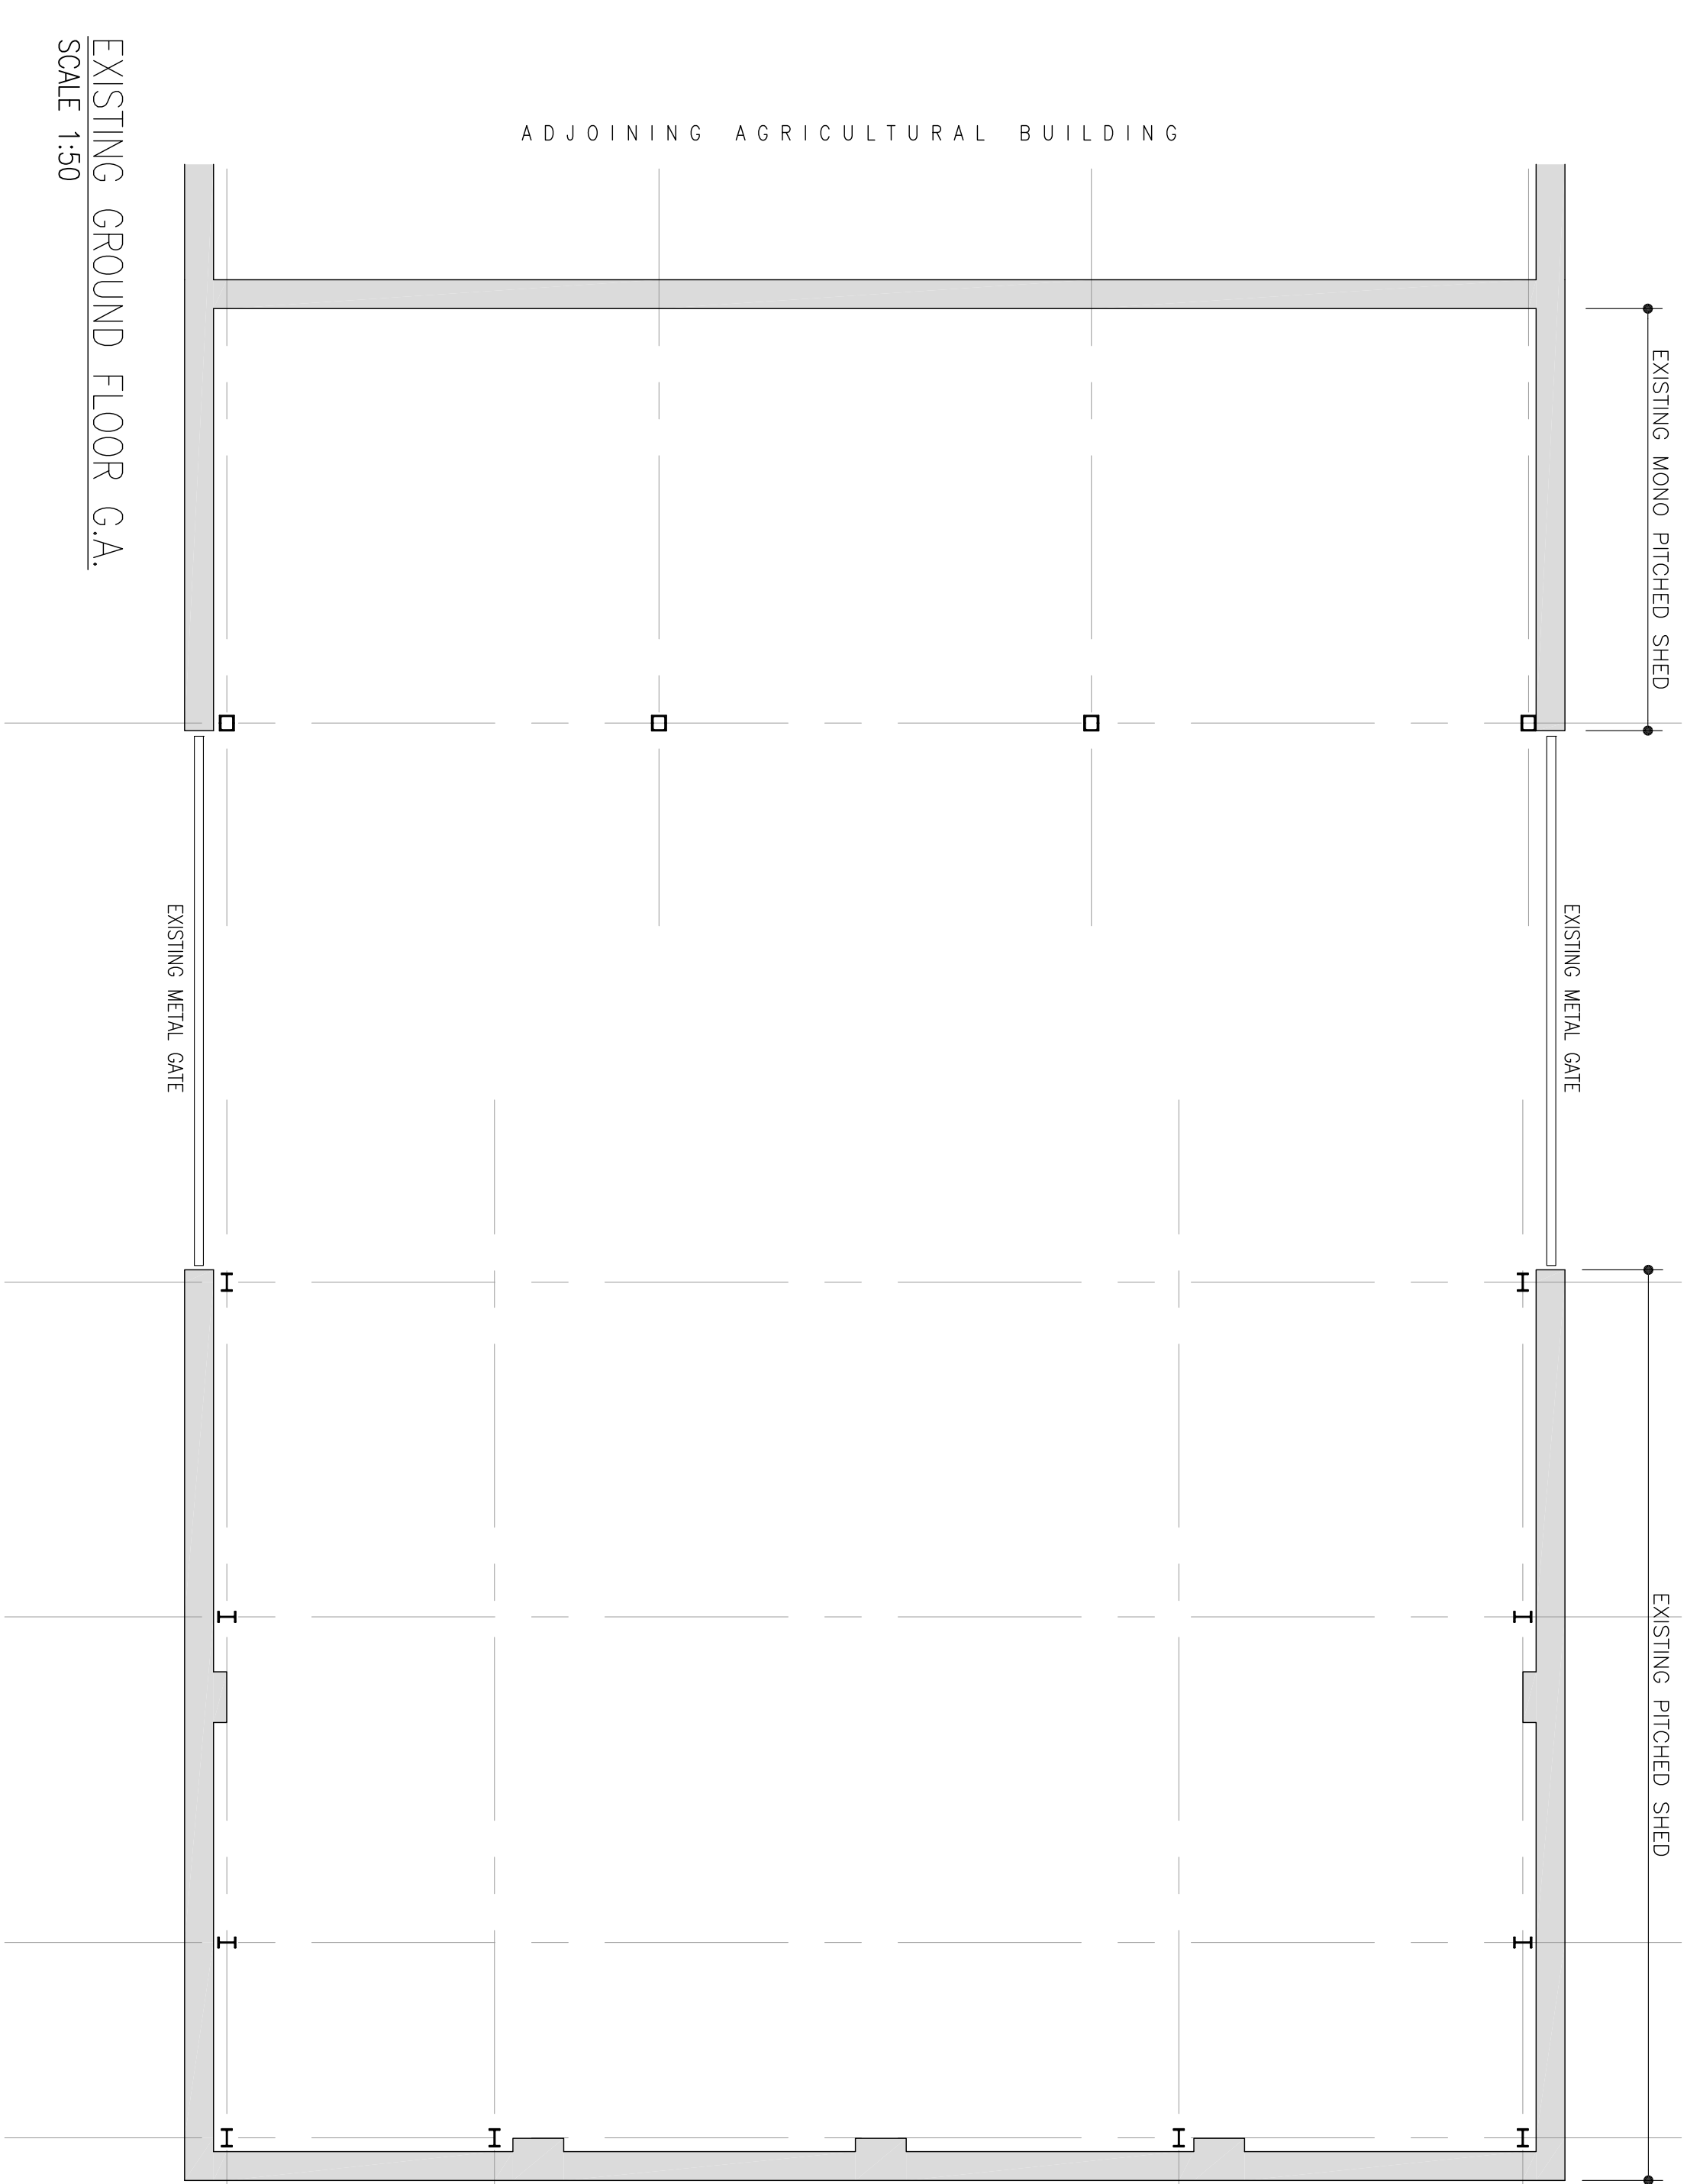

Rev.		Description	
Date	Status	PLANNING	
Client			
MRS L. TUNNACLIFFE			
Project			
NETHER HOUSE FARM NETHER HOUSE LANE PENISTONE SHEFFIELD, S36 9FL			
Drawing Title			
EXISTING AGRICULTURAL BUILDINGS FLOOR PLAN & ELEVATIONS			
Scale (at A1)		Date	
AS SHOWN		13.10.2020	
Dwg. no.	Rev.		
NHFA-20-PL01			

		hinchcliffe	
architects		architects	
100 The Quadrant		100 The Quadrant	
4 design		4 design	
01464 520 343		01464 520 343	
24 City View Road		24 City View Road	
Penistone, S36 9FL		Penistone, S36 9FL	
01464 520 343		01464 520 343	
www.hinchcliffe.co.uk		www.hinchcliffe.co.uk	

