
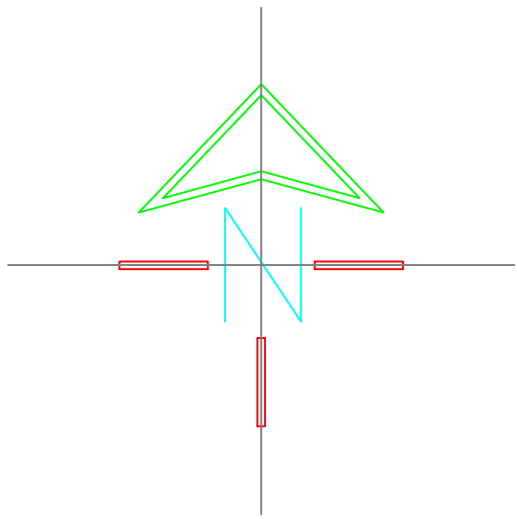


SEE DRAWING 20-221-01 FOR NORTHERN PART OF THE SITE

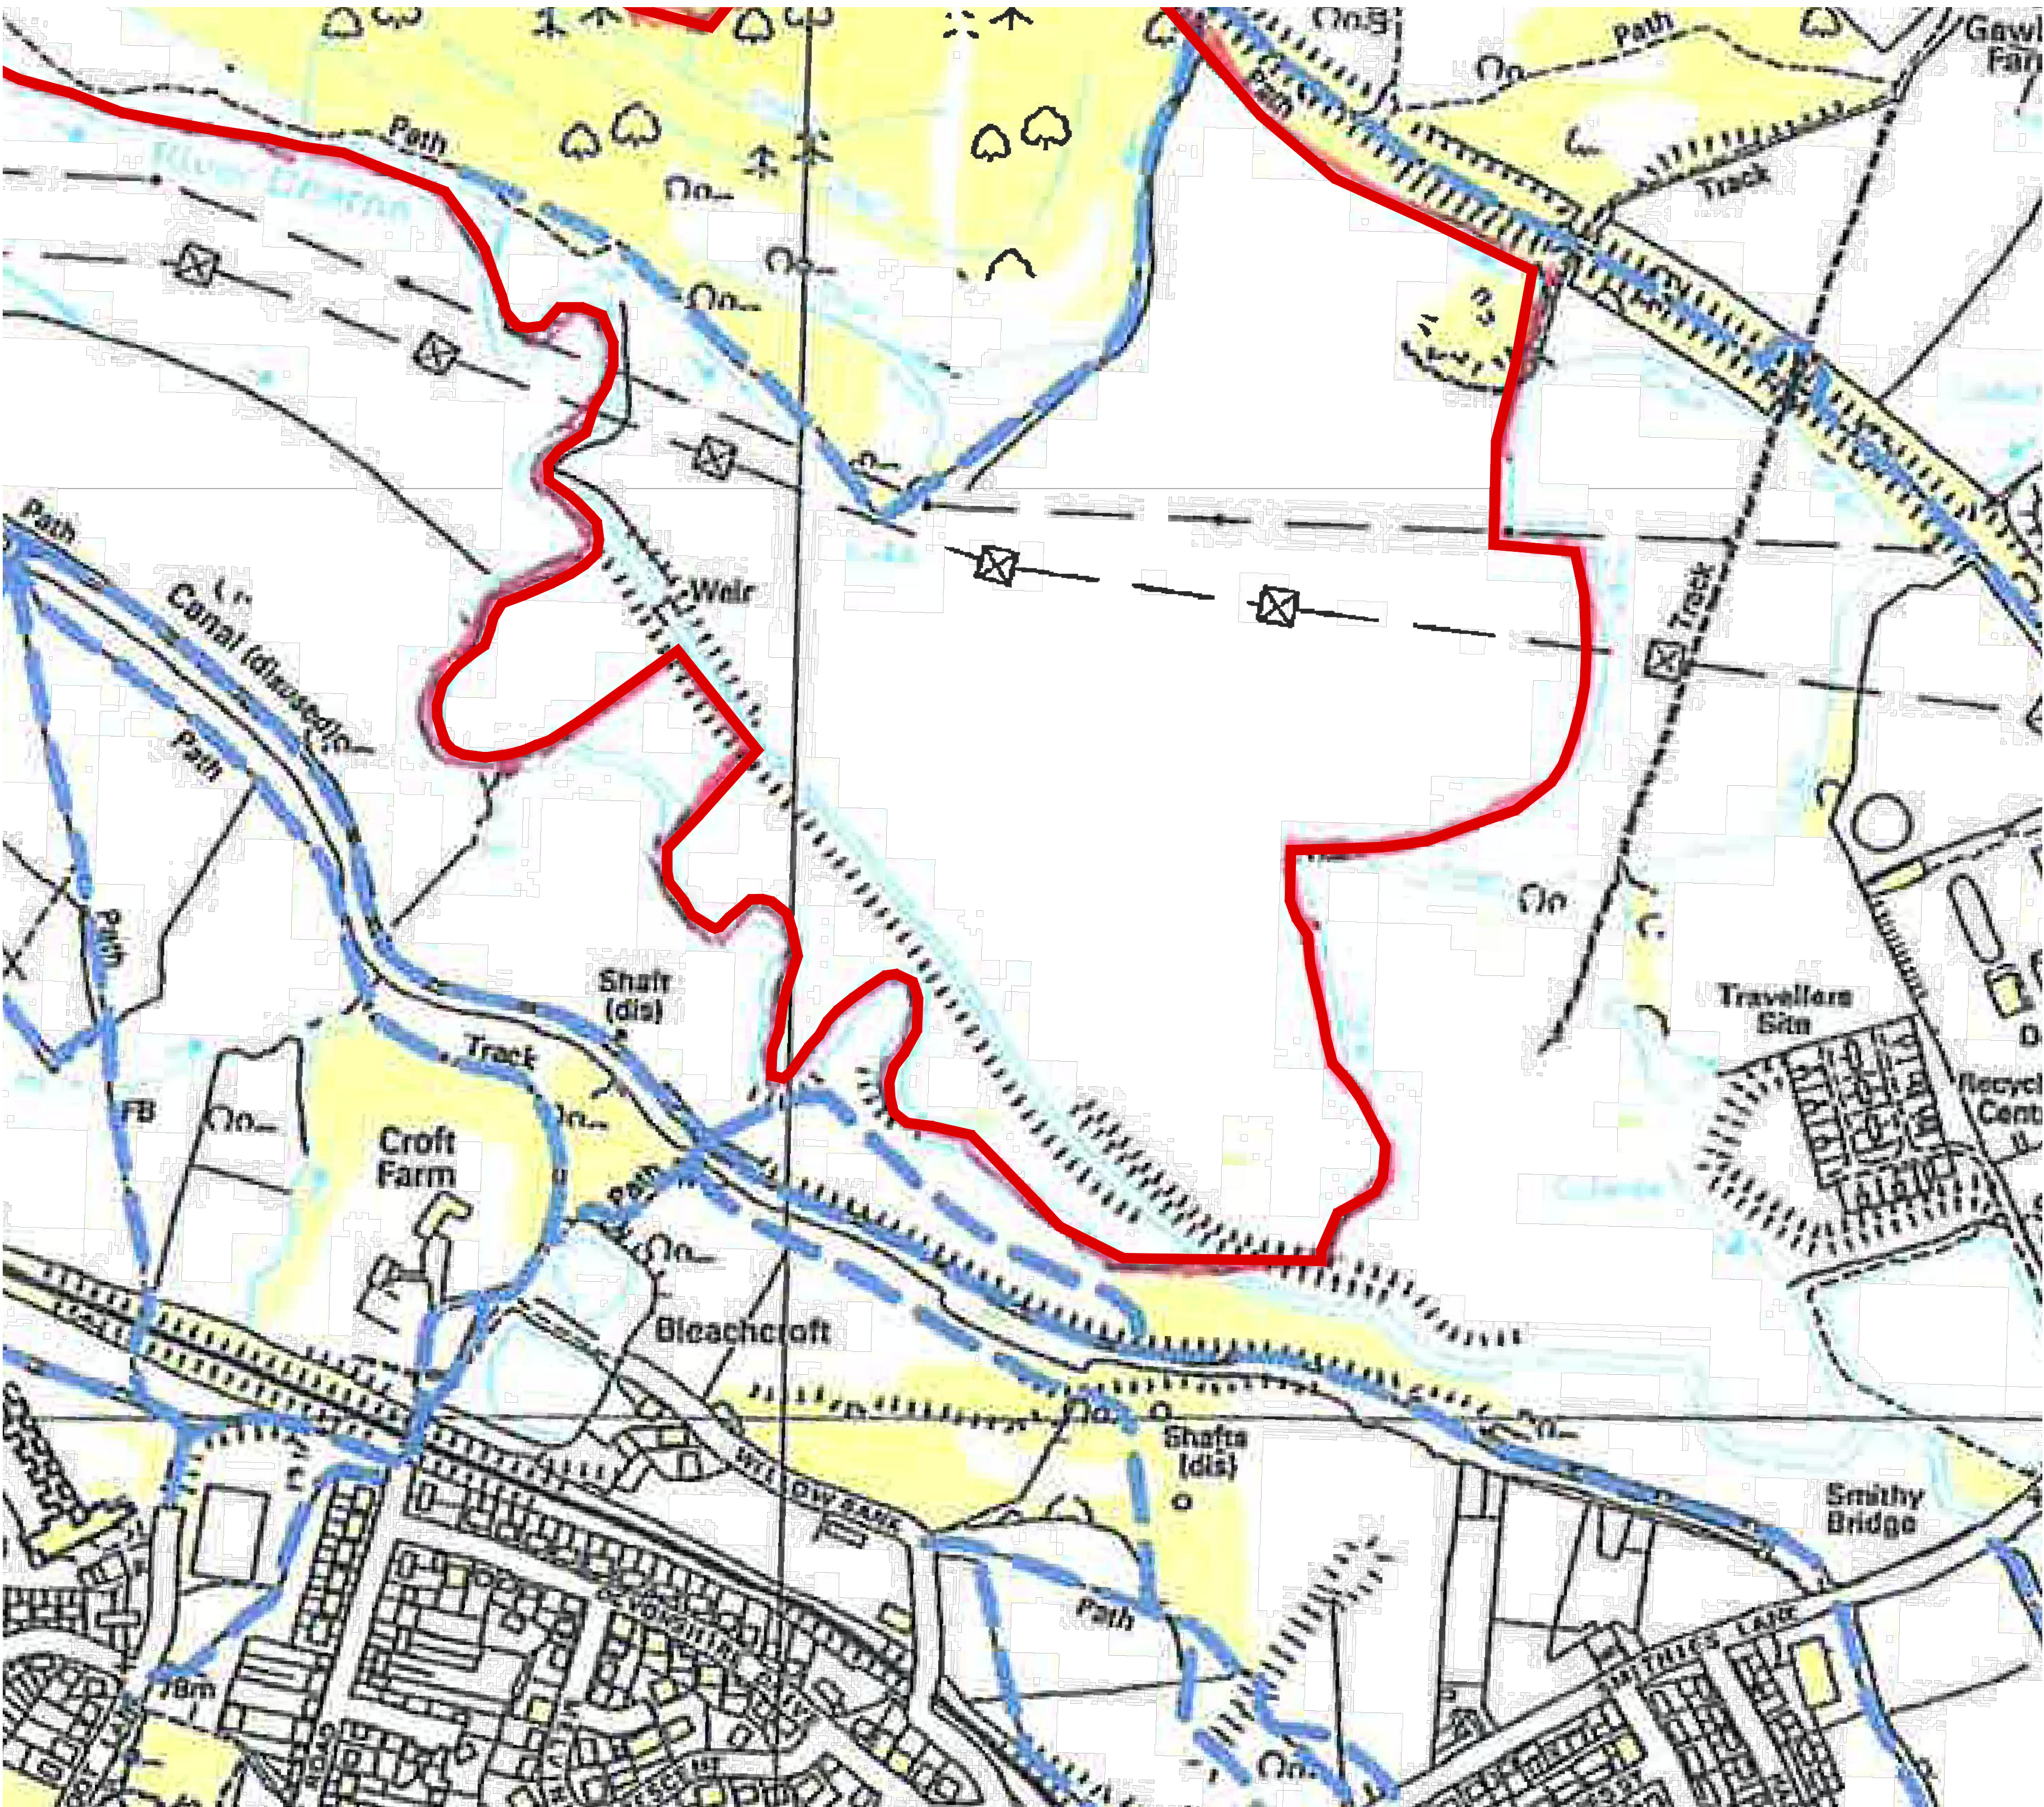

NOTE: BLUE LINES INDICATE FOOTPATHS
AND NOT ADDITIONAL LAND WITHIN THE
APPLICANTS OWNERSHIP

 WhiteAgus PARTNERSHIP			OFFICE ONE, 34 VICTORIA ROAD, BARNSELEY, S70 2BU			Phone: 01226 208482		
ARCHITECTURAL SERVICES						Email: info@whiteaguspartnership.co.uk Web: www.whiteaguspartnership.co.uk		
Project. PROPOSED AGRICULTURAL STORE AT MAPPLEWELL MEADOWS FARM, HILL END RD MAPPLEWELL S75 6DX					Client. MR PAUL MARSH			
Drawing Title. SITE PLAN SHEET 2 OF 2					Date.		Scale. 1:2500 @ A1	
					Ref. 20-221		Dwg. No. 02	
					Rev.			
Date			Suffix			Description		
Date			Suffix			Description		