




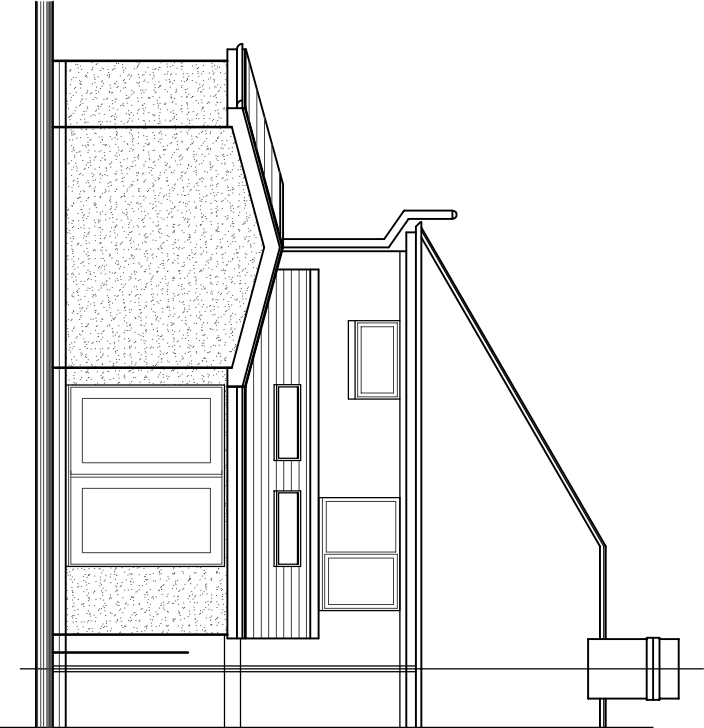


Rear Elevation

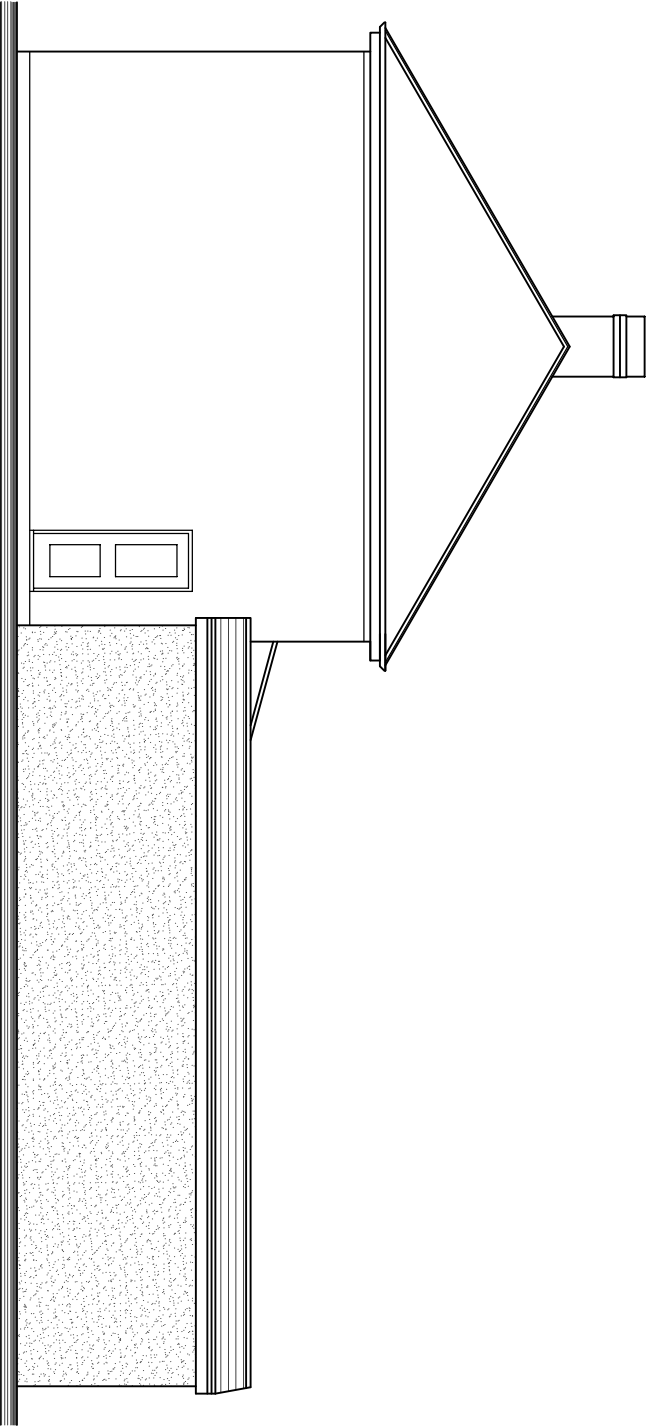


Side Elevation

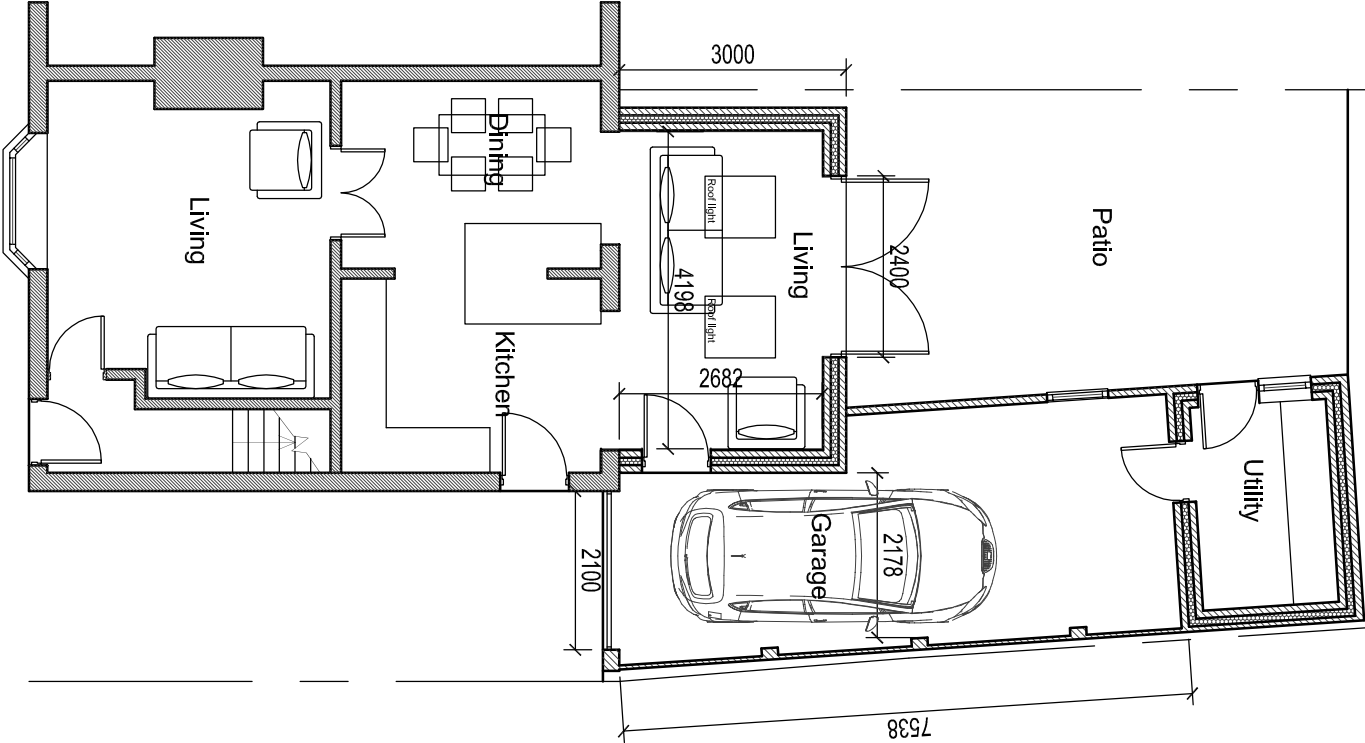

Front Elevation

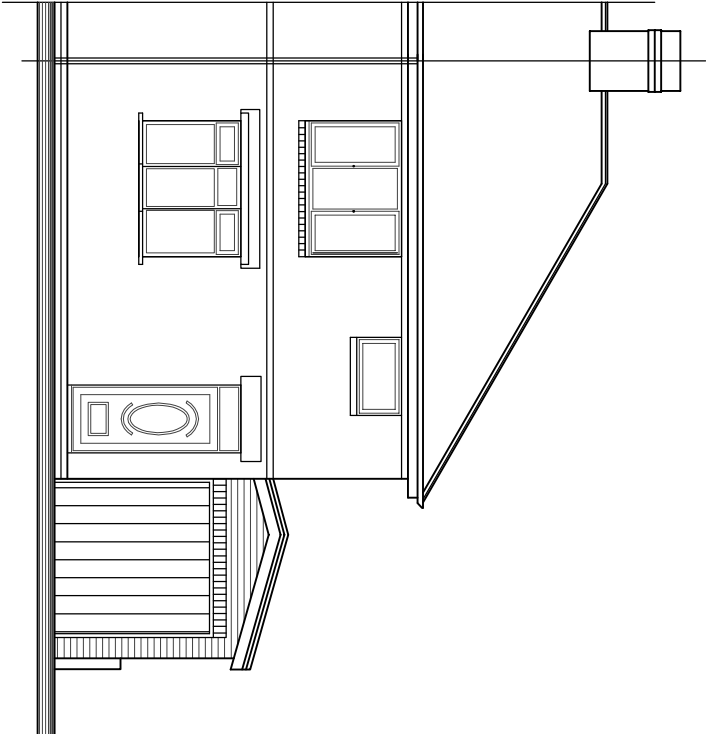

Side Elevation

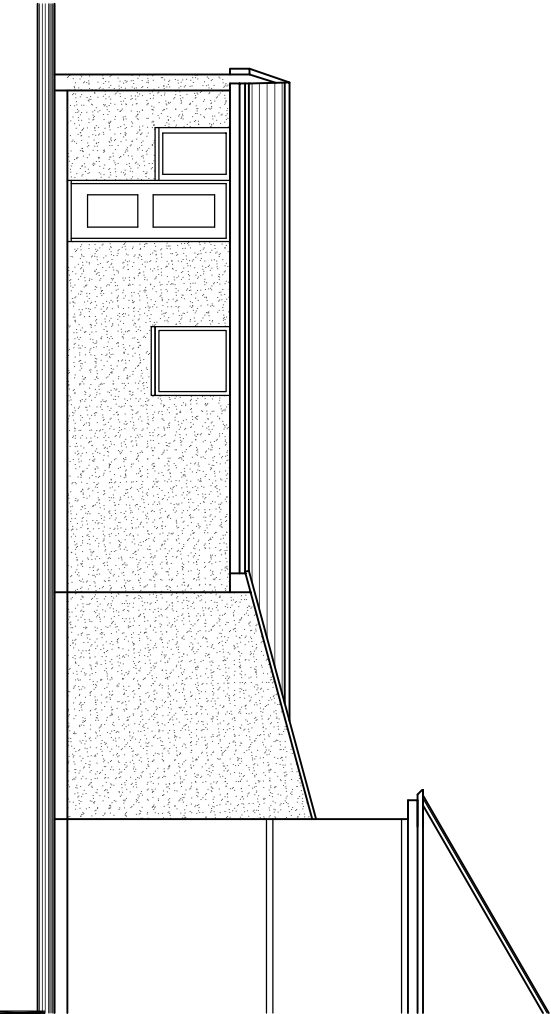

Proposed Layout
3M PITCHED ROOF OPTION

R Duffy Design Building Design Service 01433 659 711 Tel : 07986 123 853 e-mail : rduffydesign@gmail.com		
Project Mr Colbridge 22 Worsbrough Road Birdwell Barnsley S70 5QR		
Drawing Number Coll/pl/02		Revision
Title Existing		
Scale 1:100 Original Size A3	Drawn RD Date May 17	Checked Date