


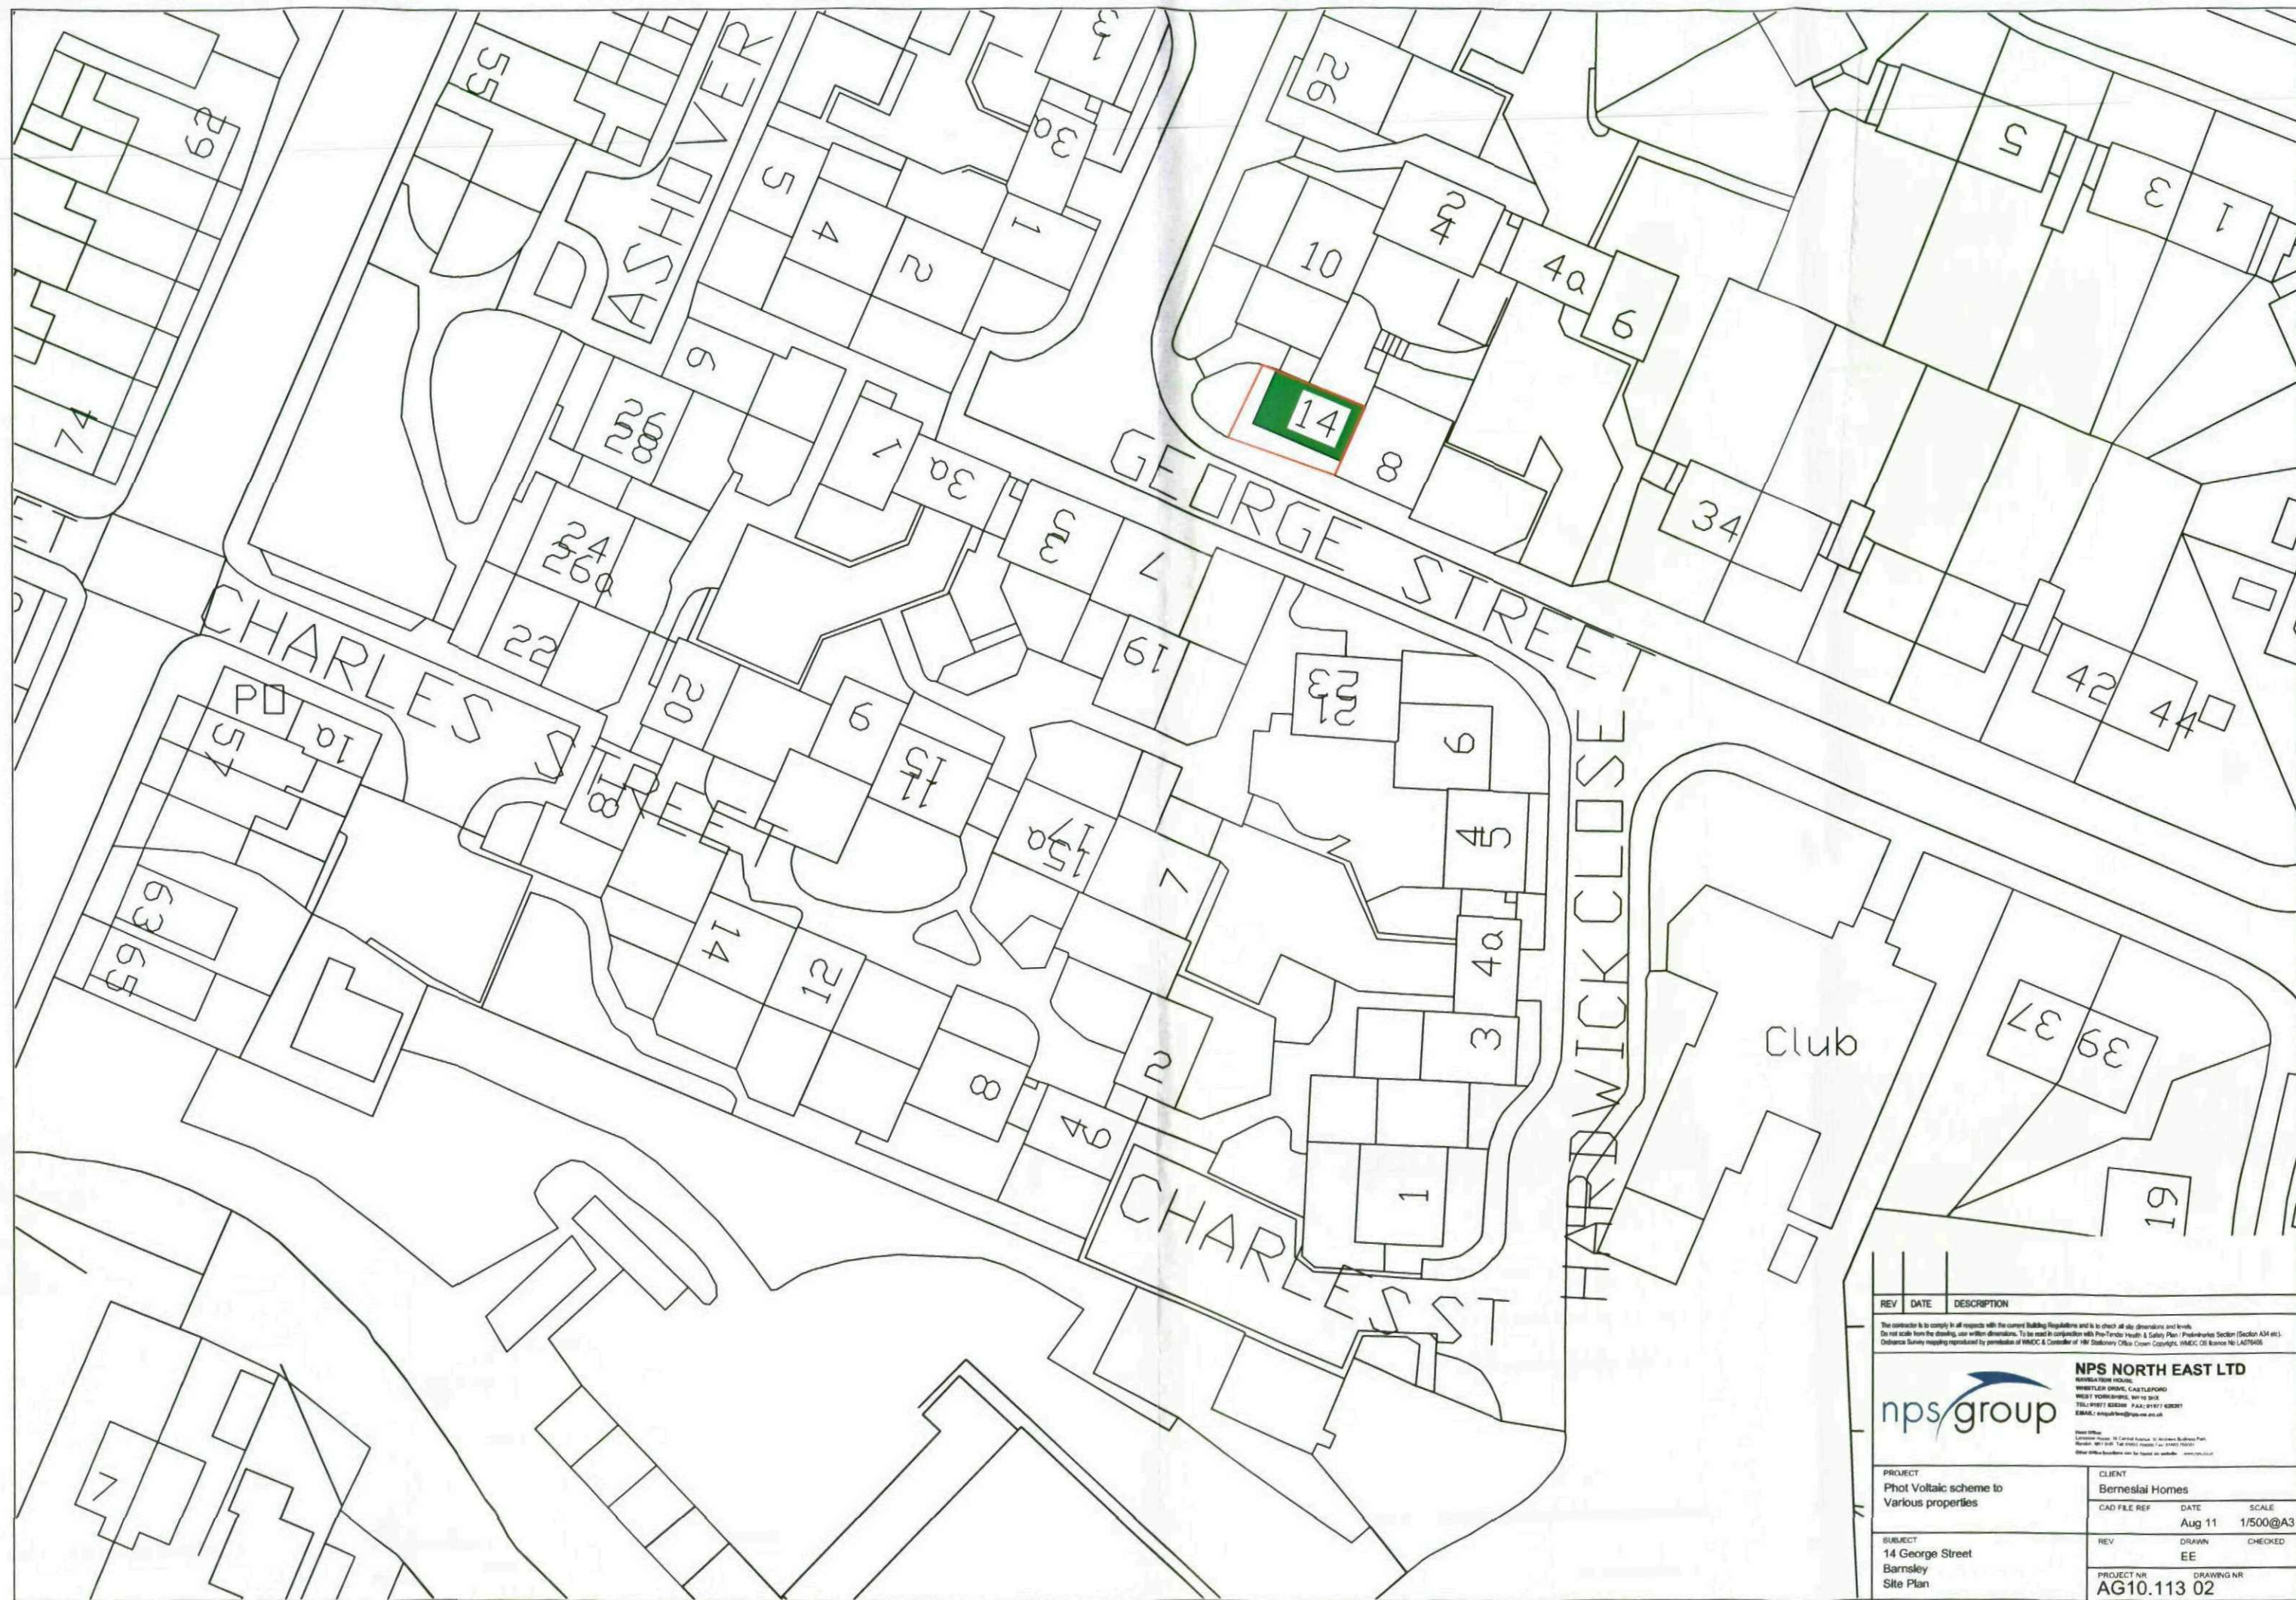

REV	DATE	DESCRIPTION

The contractor is to comply in all respects with the current Building Regulations and is to check all day dimensions and levels. Do not scale from the drawing, use written dimensions. To be used in conjunction with the Tenderer's Health & Safety Plan. (Framingham Section Section A34 etc). Distance Survey mapping reproduced by permission of WMEC & Controller of HM Stationery Office Crown Copyright, WMEC OS Licence No LA070408

nps group

NPS NORTH EAST LTD
 BARNESLEY HOMES
 WHISTLER DRIVE, CASTLEFORD
 WEST YORKSHIRE, WF10 6JH
 TEL: 01937 802000 FAX: 01937 802001
 EMAIL: nps@npsgroup.co.uk

Head Office
 Lanchester House, 10 Central Avenue, St Andrews, Burslem Park
 Burslem, WF1 1JH. Tel: 01937 802000 Fax: 01937 802001
 Other offices throughout the UK. For a full list of offices visit our website: www.npsgroup.co.uk

PROJECT Photovoltaic scheme to Various properties	CLIENT Barnesley Homes																		
SUBJECT 14 George Street Barnesley Site Plan	<table border="1"> <tr> <td>CAD FILE REF</td> <td>DATE</td> <td>SCALE</td> </tr> <tr> <td> </td> <td>Aug 11</td> <td>1/500@A3</td> </tr> <tr> <td>REV</td> <td>DRAWN</td> <td>CHECKED</td> </tr> <tr> <td> </td> <td>EE</td> <td> </td> </tr> <tr> <td>PROJECT NR</td> <td>DRAWING NR</td> <td> </td> </tr> <tr> <td>AG10.113.02</td> <td> </td> <td> </td> </tr> </table>	CAD FILE REF	DATE	SCALE		Aug 11	1/500@A3	REV	DRAWN	CHECKED		EE		PROJECT NR	DRAWING NR		AG10.113.02		
CAD FILE REF	DATE	SCALE																	
	Aug 11	1/500@A3																	
REV	DRAWN	CHECKED																	
	EE																		
PROJECT NR	DRAWING NR																		
AG10.113.02																			

