




Revision		Date	Drawn	Checked
A	First Issue	24/05/19	KW	AH
B	Master bed alteration and garage alterations	31/05/19	DC	AH

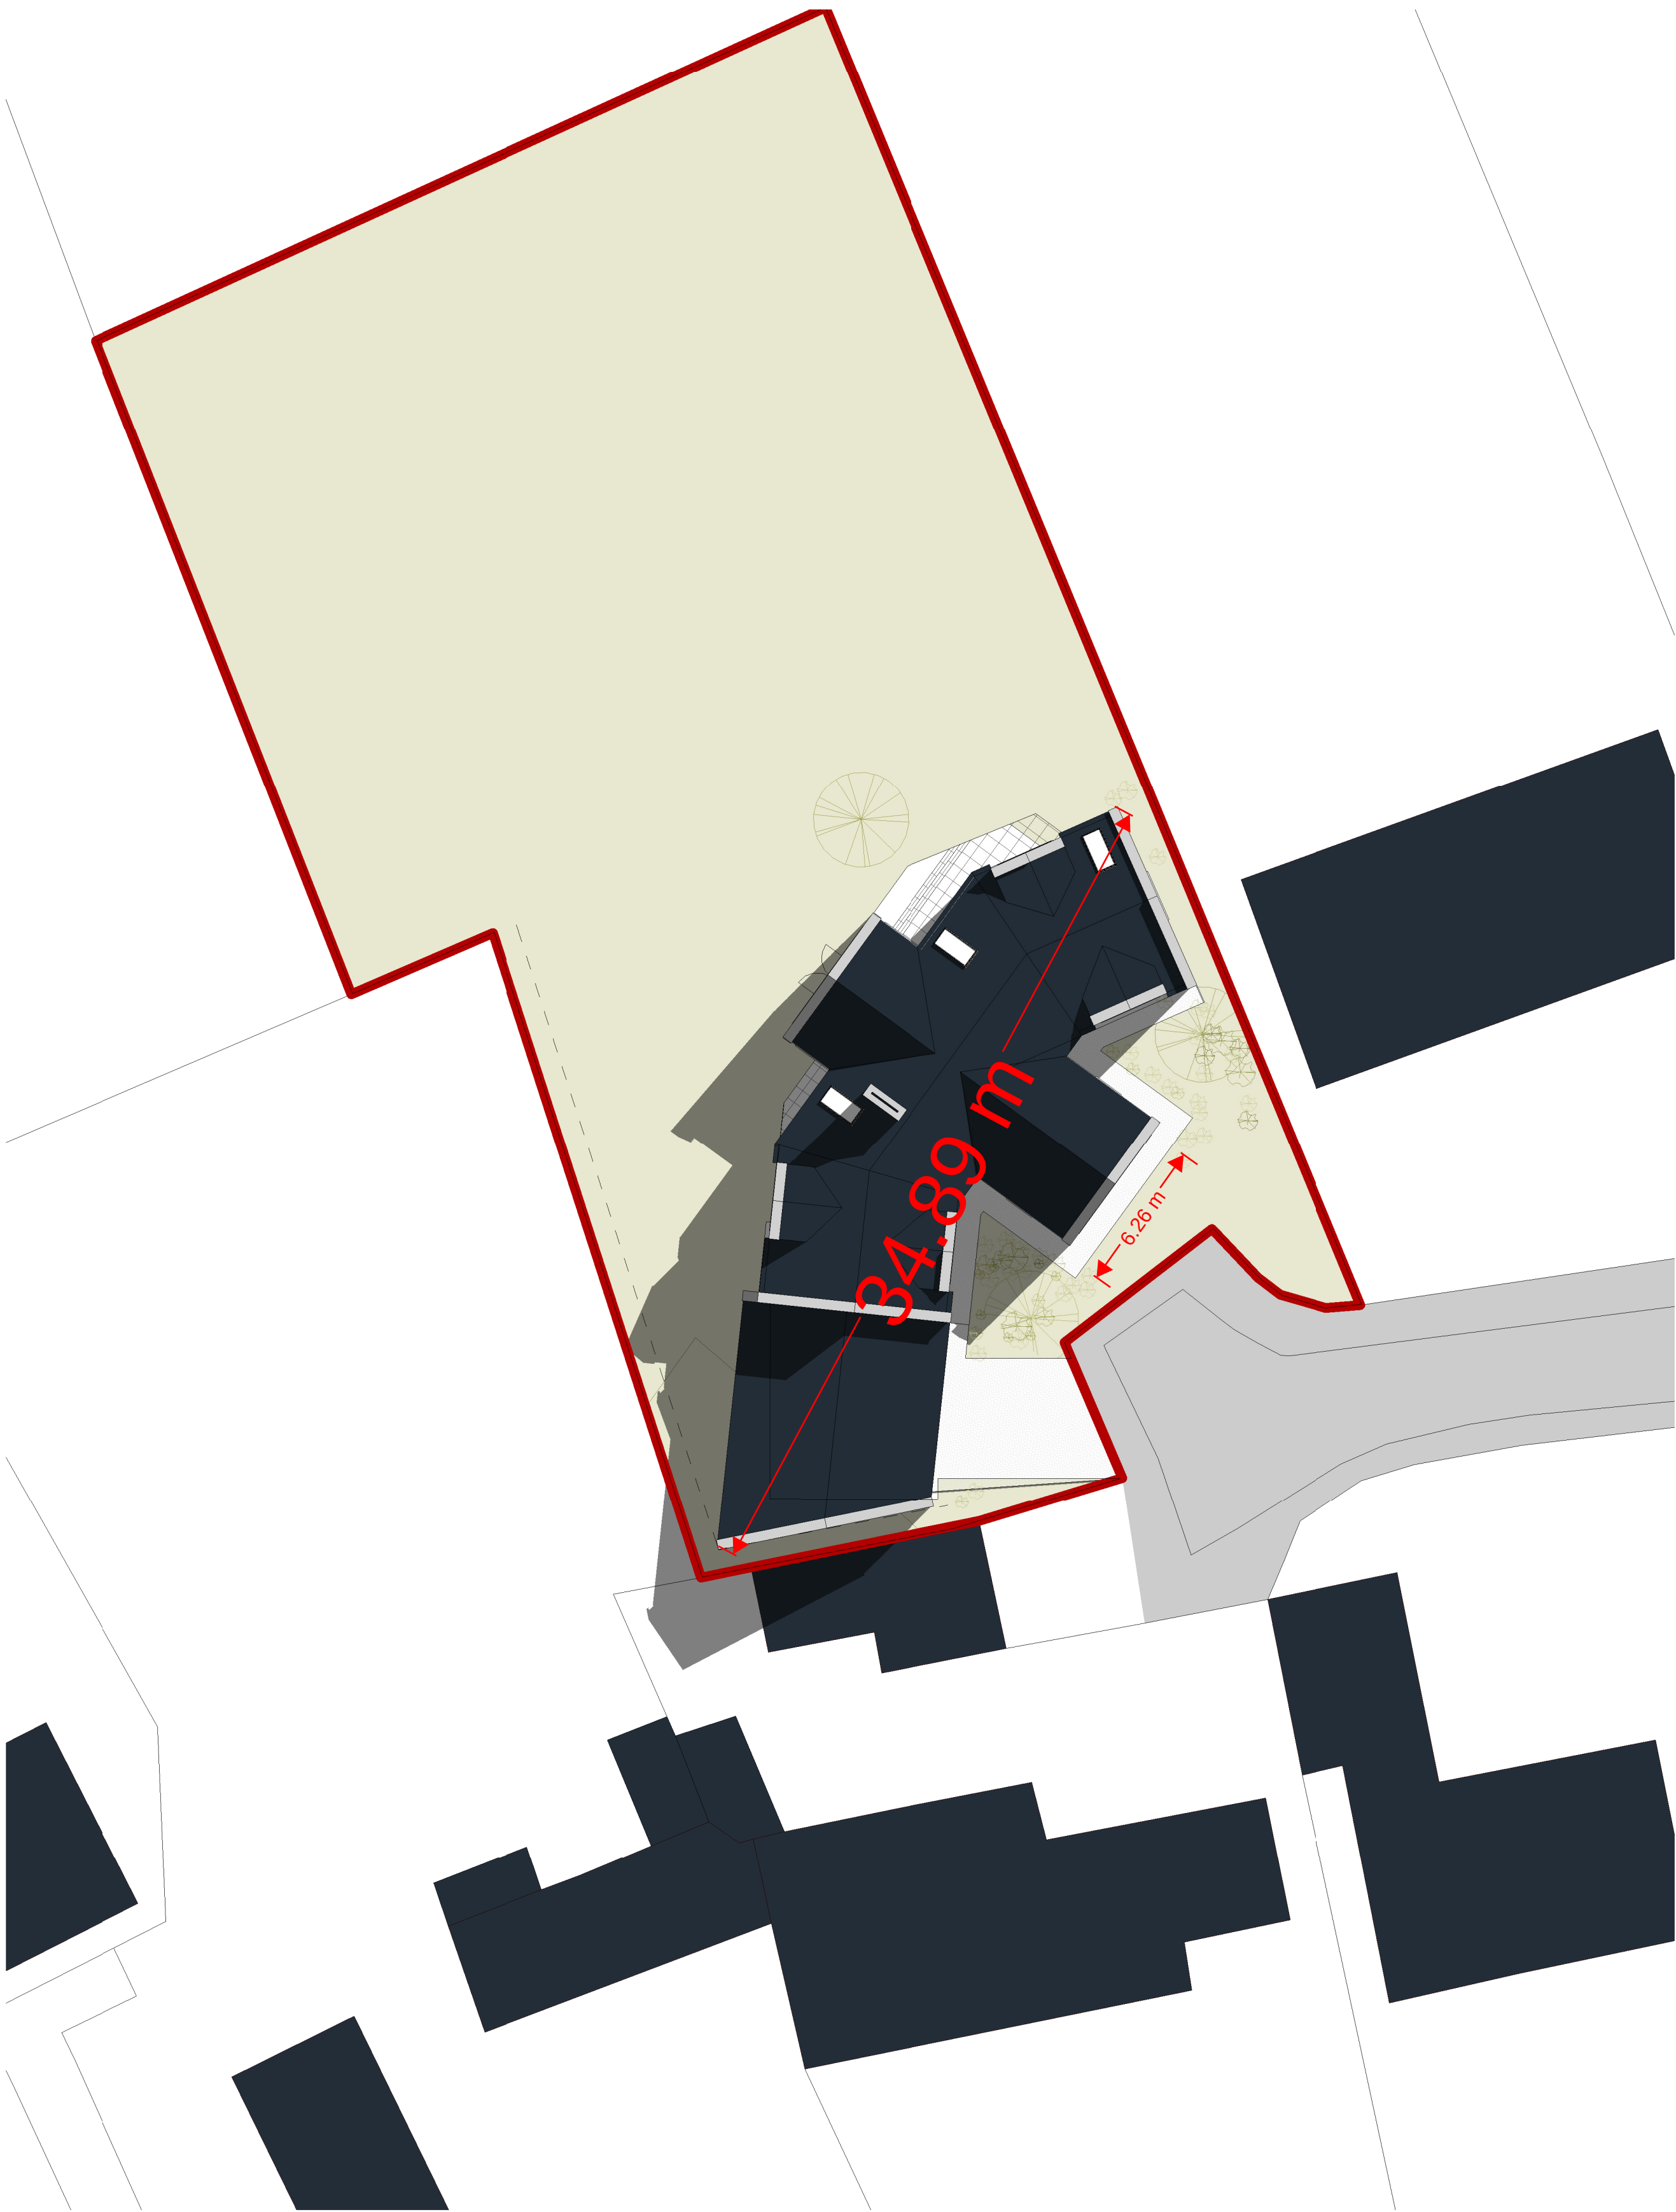

Site Plan
1 : 200

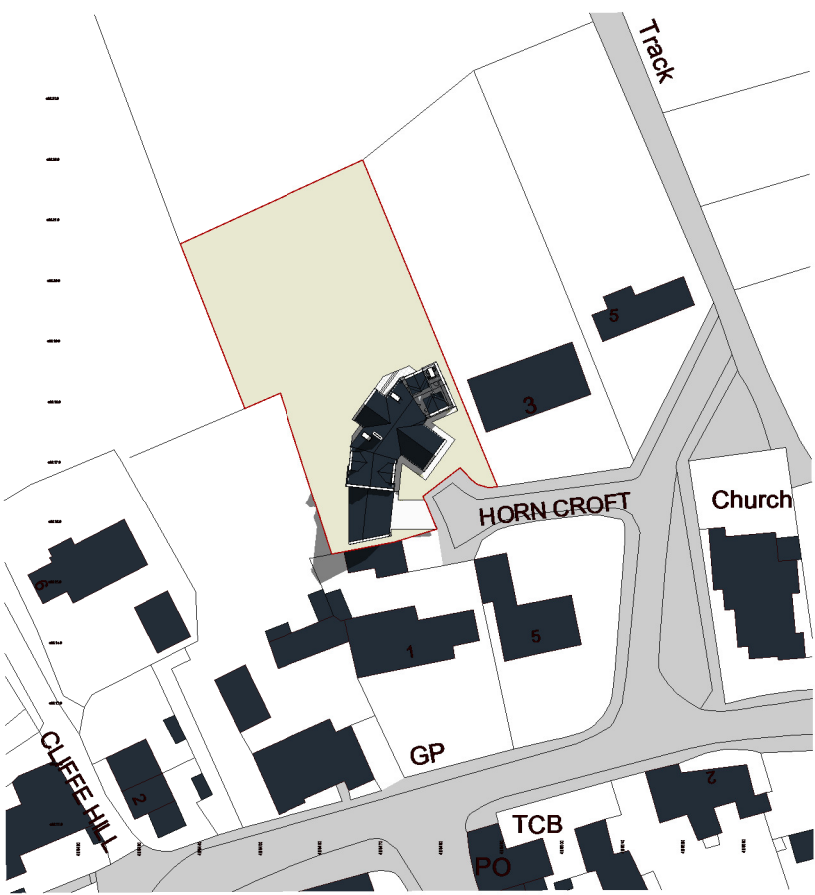

Site Location Plan
1 : 1250

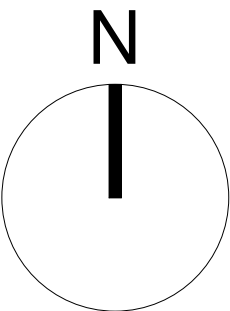

CODA
Bespoke

CODA Studios Ltd
70-71 Cornish Place, Cornish St, Sheffield, S6 3AF
T: 0114 279 6003
E: information@codastudios.co.uk

Drawn	Checked	Date	Scale	Revision
KW	AH	05/22/19	As @ A1 indicated	B
Client	Andy England			
Project	Horncroft			
Title	Site Plan & Site Location Plan			
Dwg No.	2807 0107			

© COPYRIGHT EXISTS ON THE DESIGNS AND INFORMATION SHOWN ON THIS DRAWING.

The Contractor must verify all dimensions on site before making shop drawings or commencing work of any kind. No dimensions to be scaled from this drawing. Architect to be notified of any discrepancies in dimensions immediately.