



STEPHEN WELCER. m.c.i.a.t.
Architectural Technician and Surveyor .
217, Wakefield Road,
Normanton,
Wakefield,
WF6 1BP,
West Yorkshire.

Tel. 01924 890012.
Mob. 07989 964611.
e-mail: stevewelcer@btinternet.com.


A Minor amendments as Client request. 12.03.2016
B Minor amendments as Client request. 25.03.2016

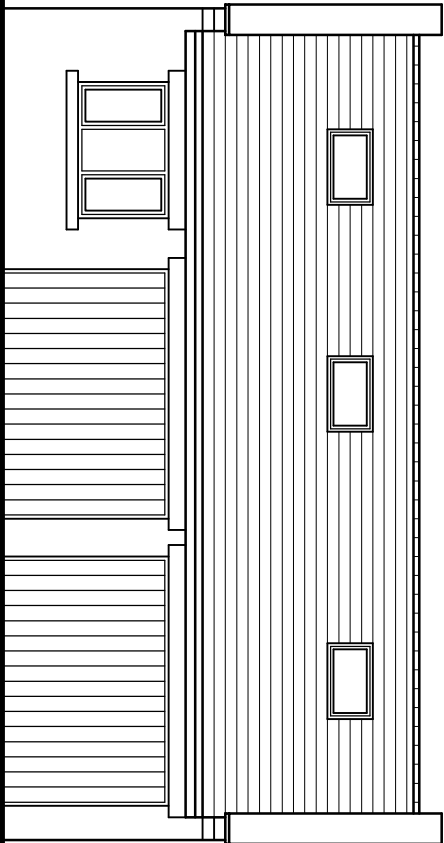


Front Elevation.
as Proposed.

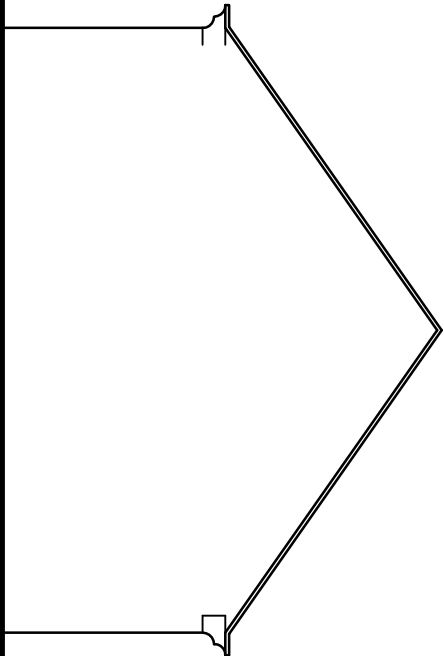


Side Elevation.
as Proposed.

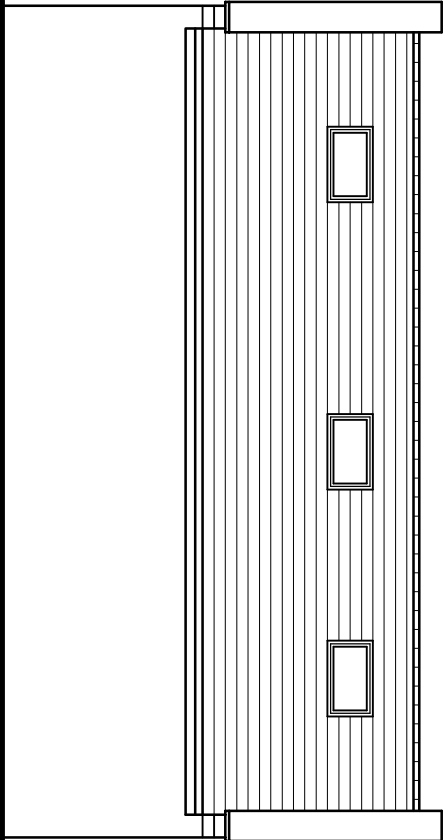


Rear Elevation.
as Proposed.

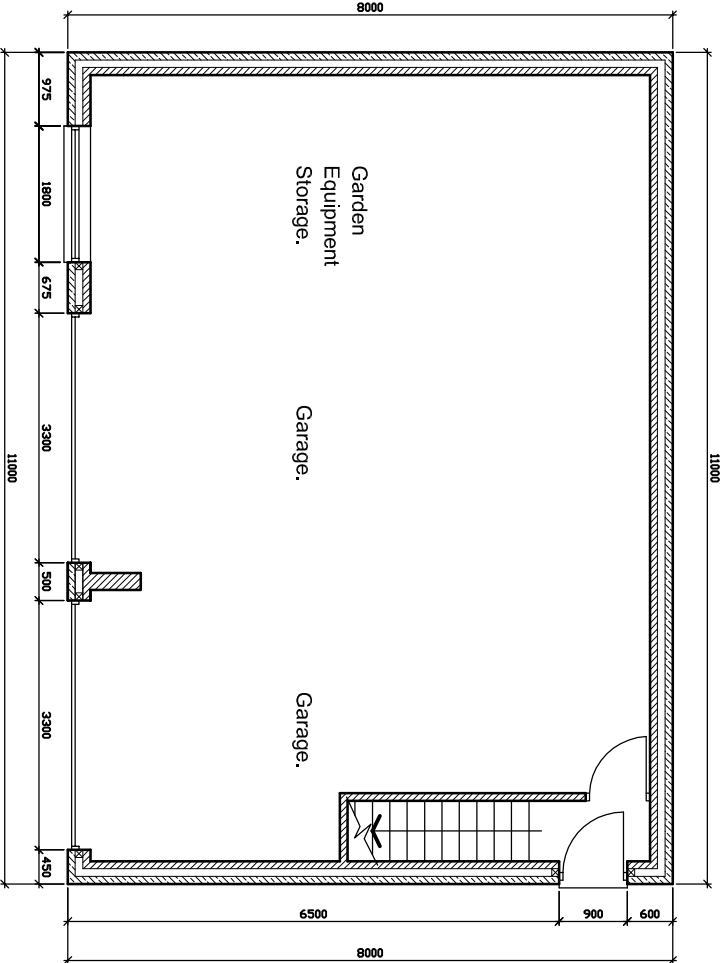

Garage Plan.
as Proposed.

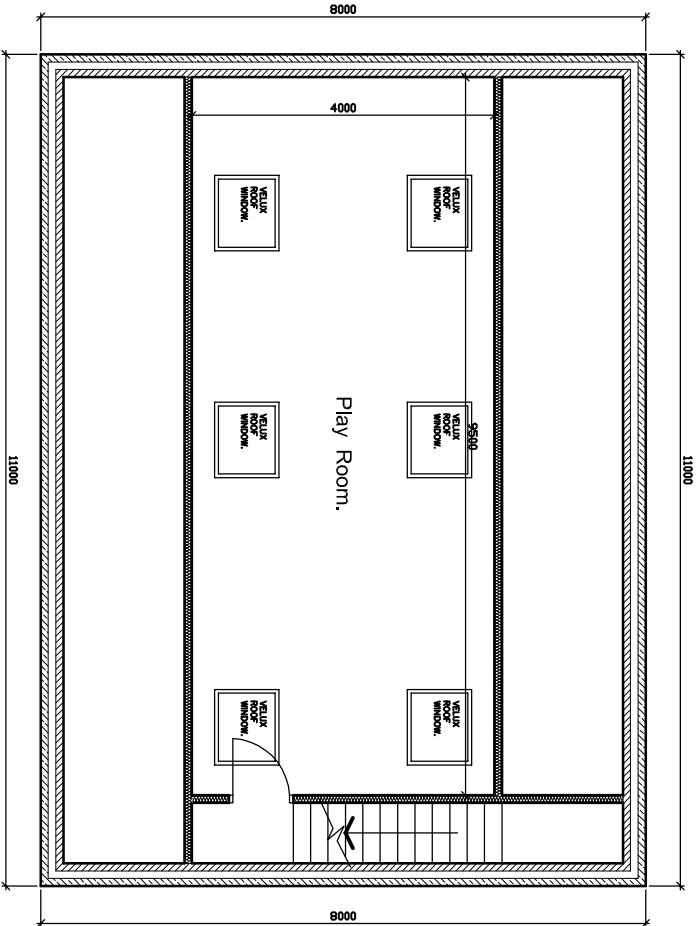

First Floor Plan.
as Proposed.

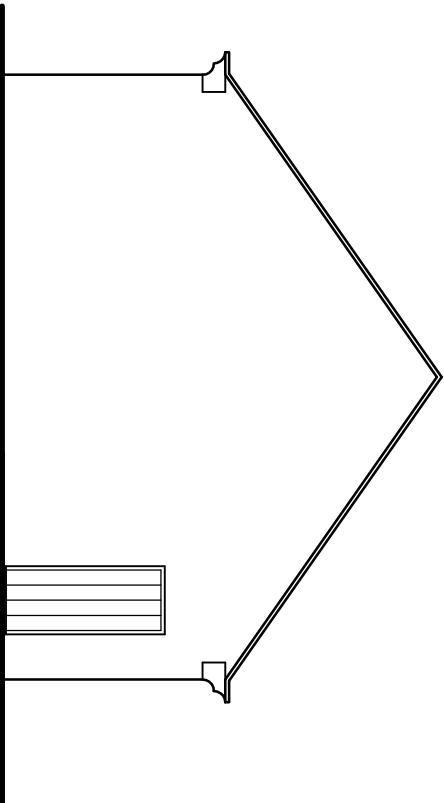

Side Elevation.
as Proposed.

Property Address MOOR END, MOOREND LANE, SILKSTONE COMMON, BARNSLEY S75 4RA.	Project Title PROPOSED EXTENSIONS. MOOR END, SILKSTONE COMMON, BARNSLEY. FOR MRS. C. SMITH.	Drawing Title DETACHED GARAGE FLOOR PLANS AND ELEVATIONS AS PROPOSED.	Scale 1:100 @ A3.	
			Date MAR. 2016	
			Drawn by SW	Checked by -
			Drawing no. 2016-23-05	Revision B