





**PROPOSED
FRONT ELEVATION**
SCALE 1:100

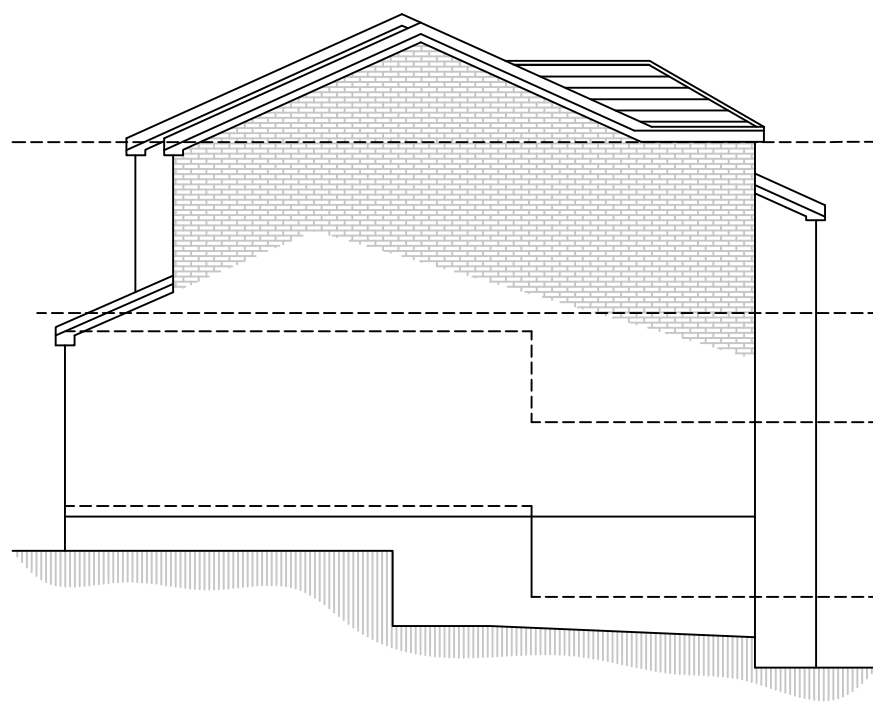


**PROPOSED
SIDE ELEVATION**
SCALE 1:100



**PROPOSED
REAR ELEVATION**
SCALE 1:100

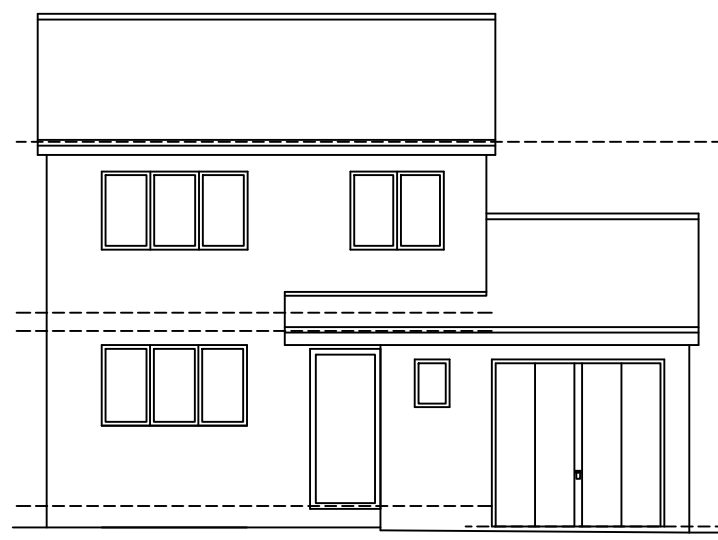


**EXISTING
FRONT ELEVATION**
SCALE 1:100

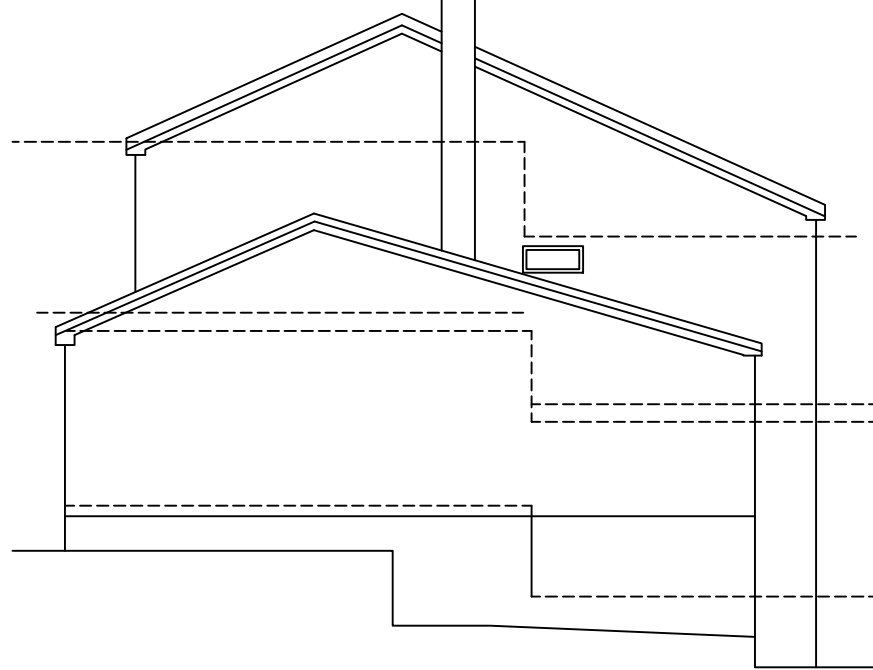


**EXISTING
SIDE ELEVATION**
SCALE 1:100




**EXISTING
REAR ELEVATION**
SCALE 1:100

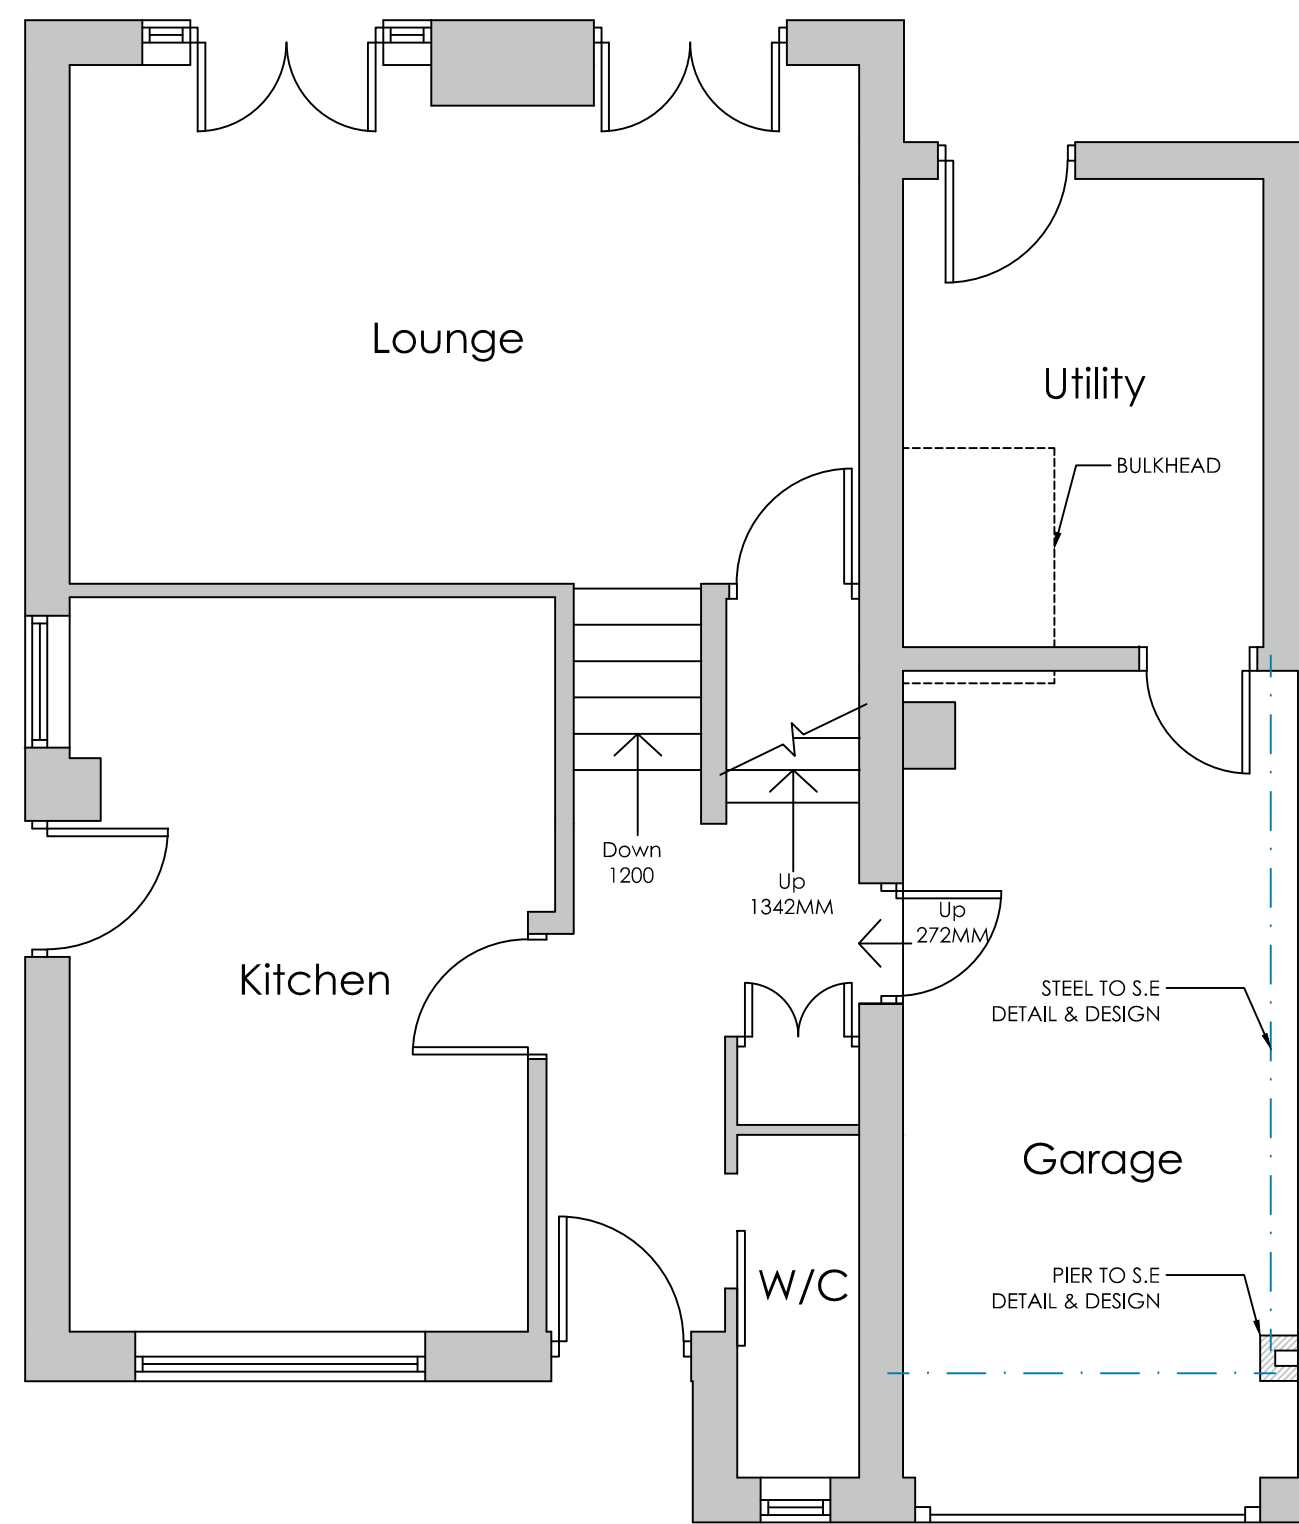


**PROPOSED GROUND
FLOOR PLAN** SCALE 1:50

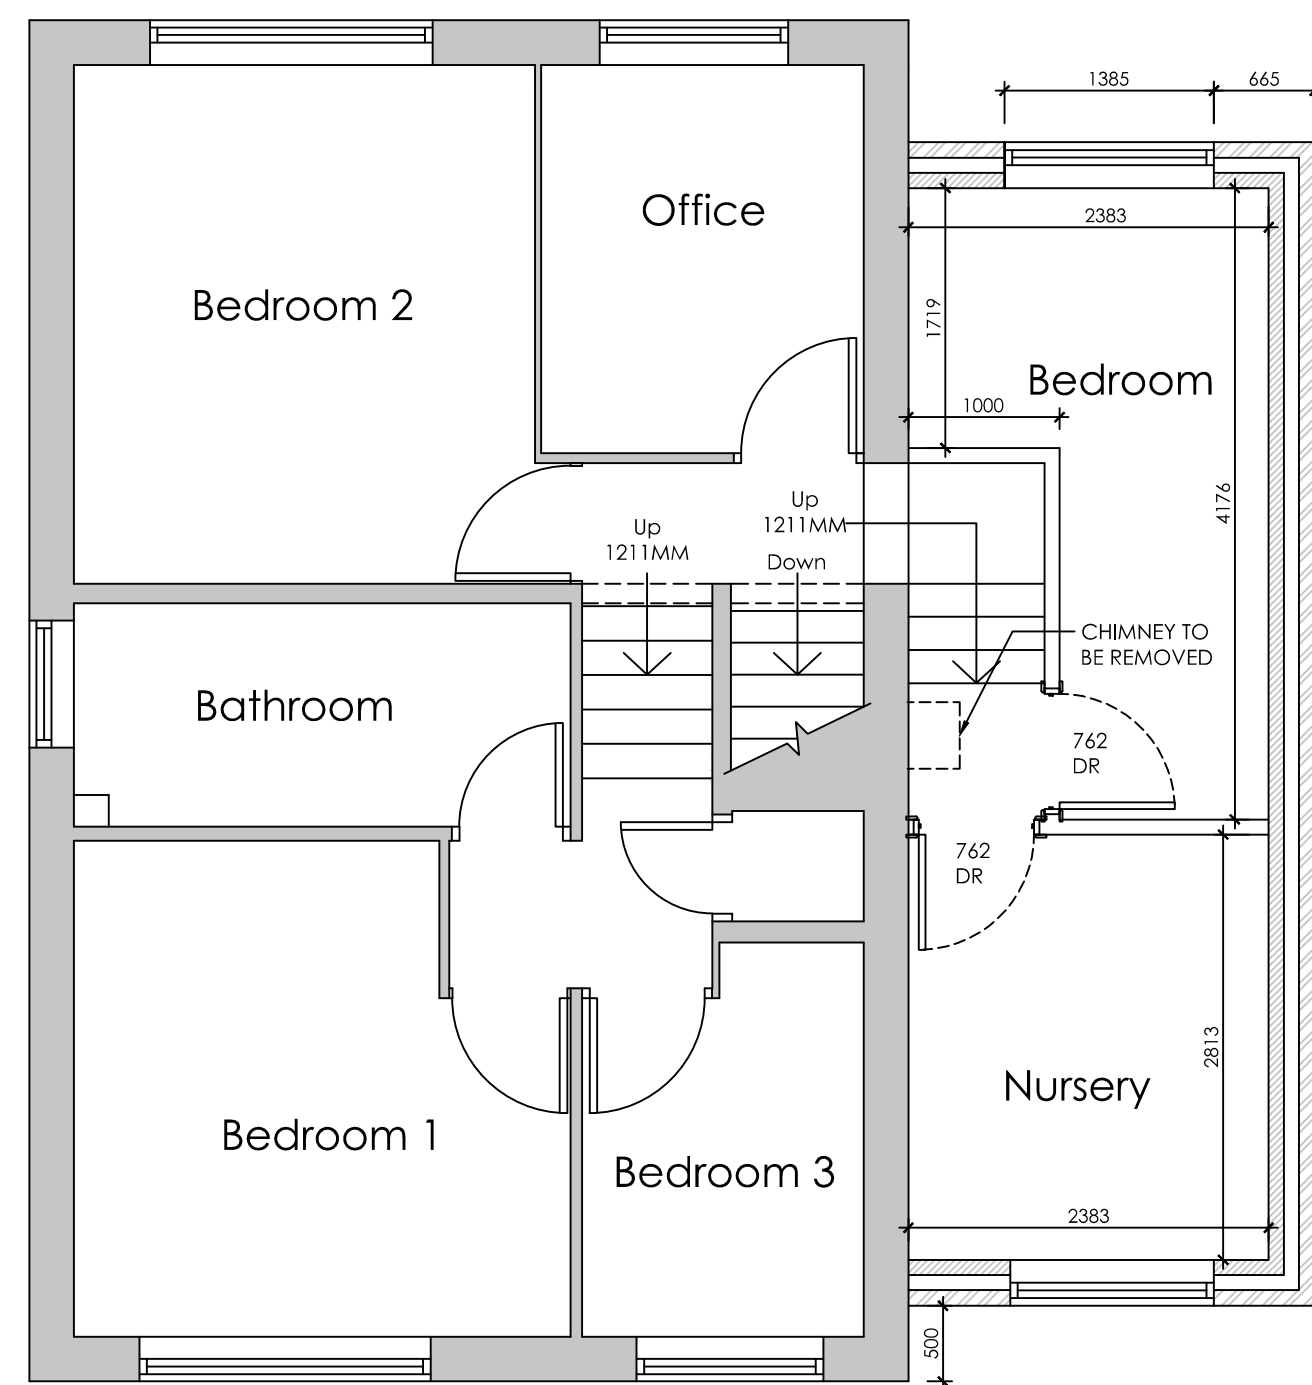

**PROPOSED FIRST
FLOOR PLAN** SCALE 1:50

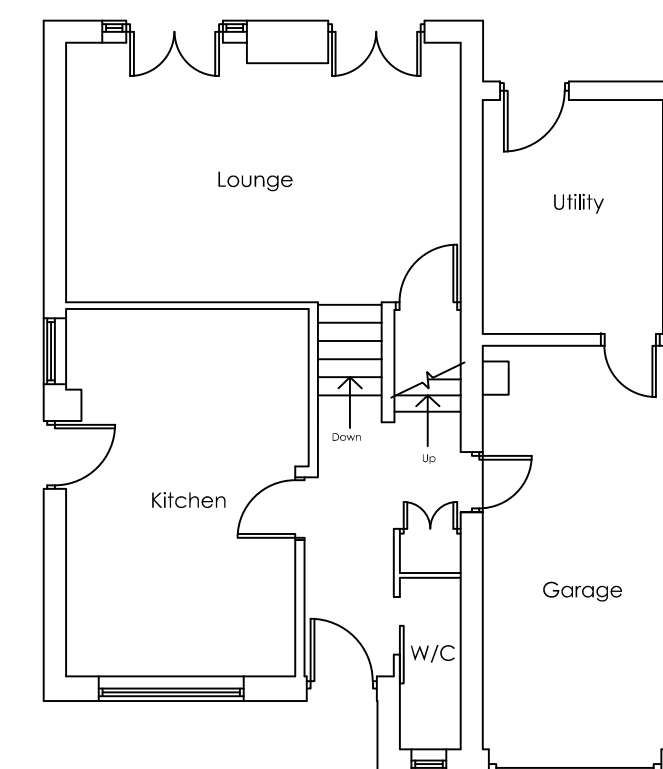



**EXISTING GROUND
FLOOR PLAN**
SCALE 1:100

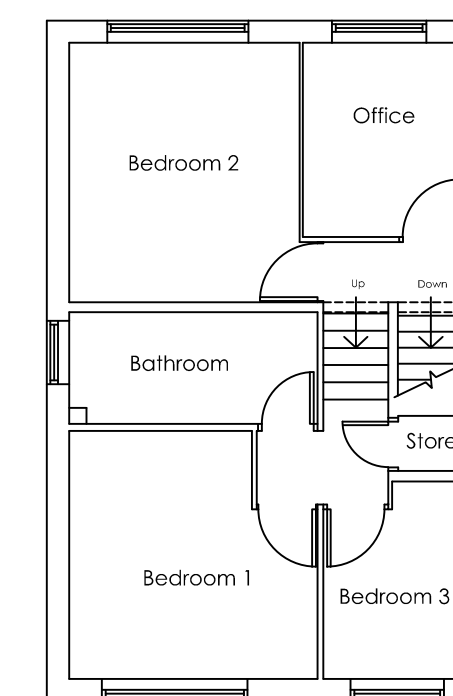

**EXISTING FIRST
FLOOR PLAN**
SCALE 1:100



BLOCK PLAN
SCALE 1:500

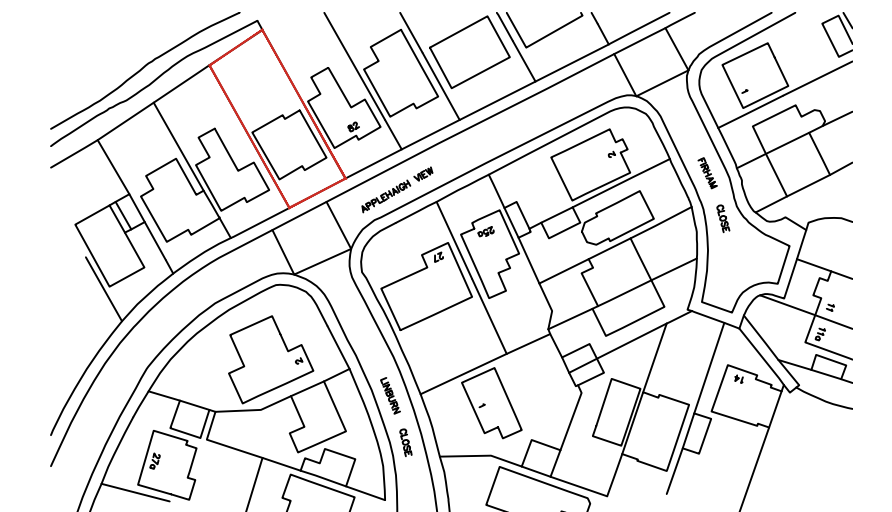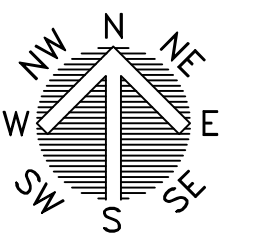

LOCATION PLAN
SCALE 1:1250

 White Agus PARTNERSHIP			OFFICE ONE, 34 VICTORIA ROAD, BARNESLEY, S70 2BU			Phone: 01226 208482		
ARCHITECTURAL SERVICES						Email: info@whiteaguspartnership.co.uk Web: www.whiteaguspartnership.co.uk		
Project.				Client.				
PROPOSED EXTENSION AT 84 APPLEHAIGH VIEW ROYSTON, S71 4JG				MR PHIL KYTE & MS KATE HARTREE				
Drawing Title.				Date.		Scale.		
PLANS AND ELEVATIONS				MARCH 2022		1:50 & 1:100 @ A1		
				Ref.		Dwg. No.		Rev.
				21-263		01		F
Date	Suffix	Description	Date	Suffix	Description			
29/04/2022	A	REVISED TO CLIENTS REQUIREMENTS	12/09/2022	F	WINDOW REVISED			
29/04/2022	B	REVISED TO CLIENTS REQUIREMENTS						
18/05/2022	C	REVISED TO CLIENTS REQUIREMENTS						
08/07/2022	D	REVISED FOR PLANNING						
09/08/2022	E	EAVES REVISED						