




All site dimensions shall be verified by the contractor on site prior to work commencing

Do not scale from this drawing
Only work to written dimensions

This drawing is the property of Healey Associates and copyright is reserved by them. The drawing is not to be copied or disclosed by or to any unauthorised persons without the prior written consent of Healey Associates.

NOTES

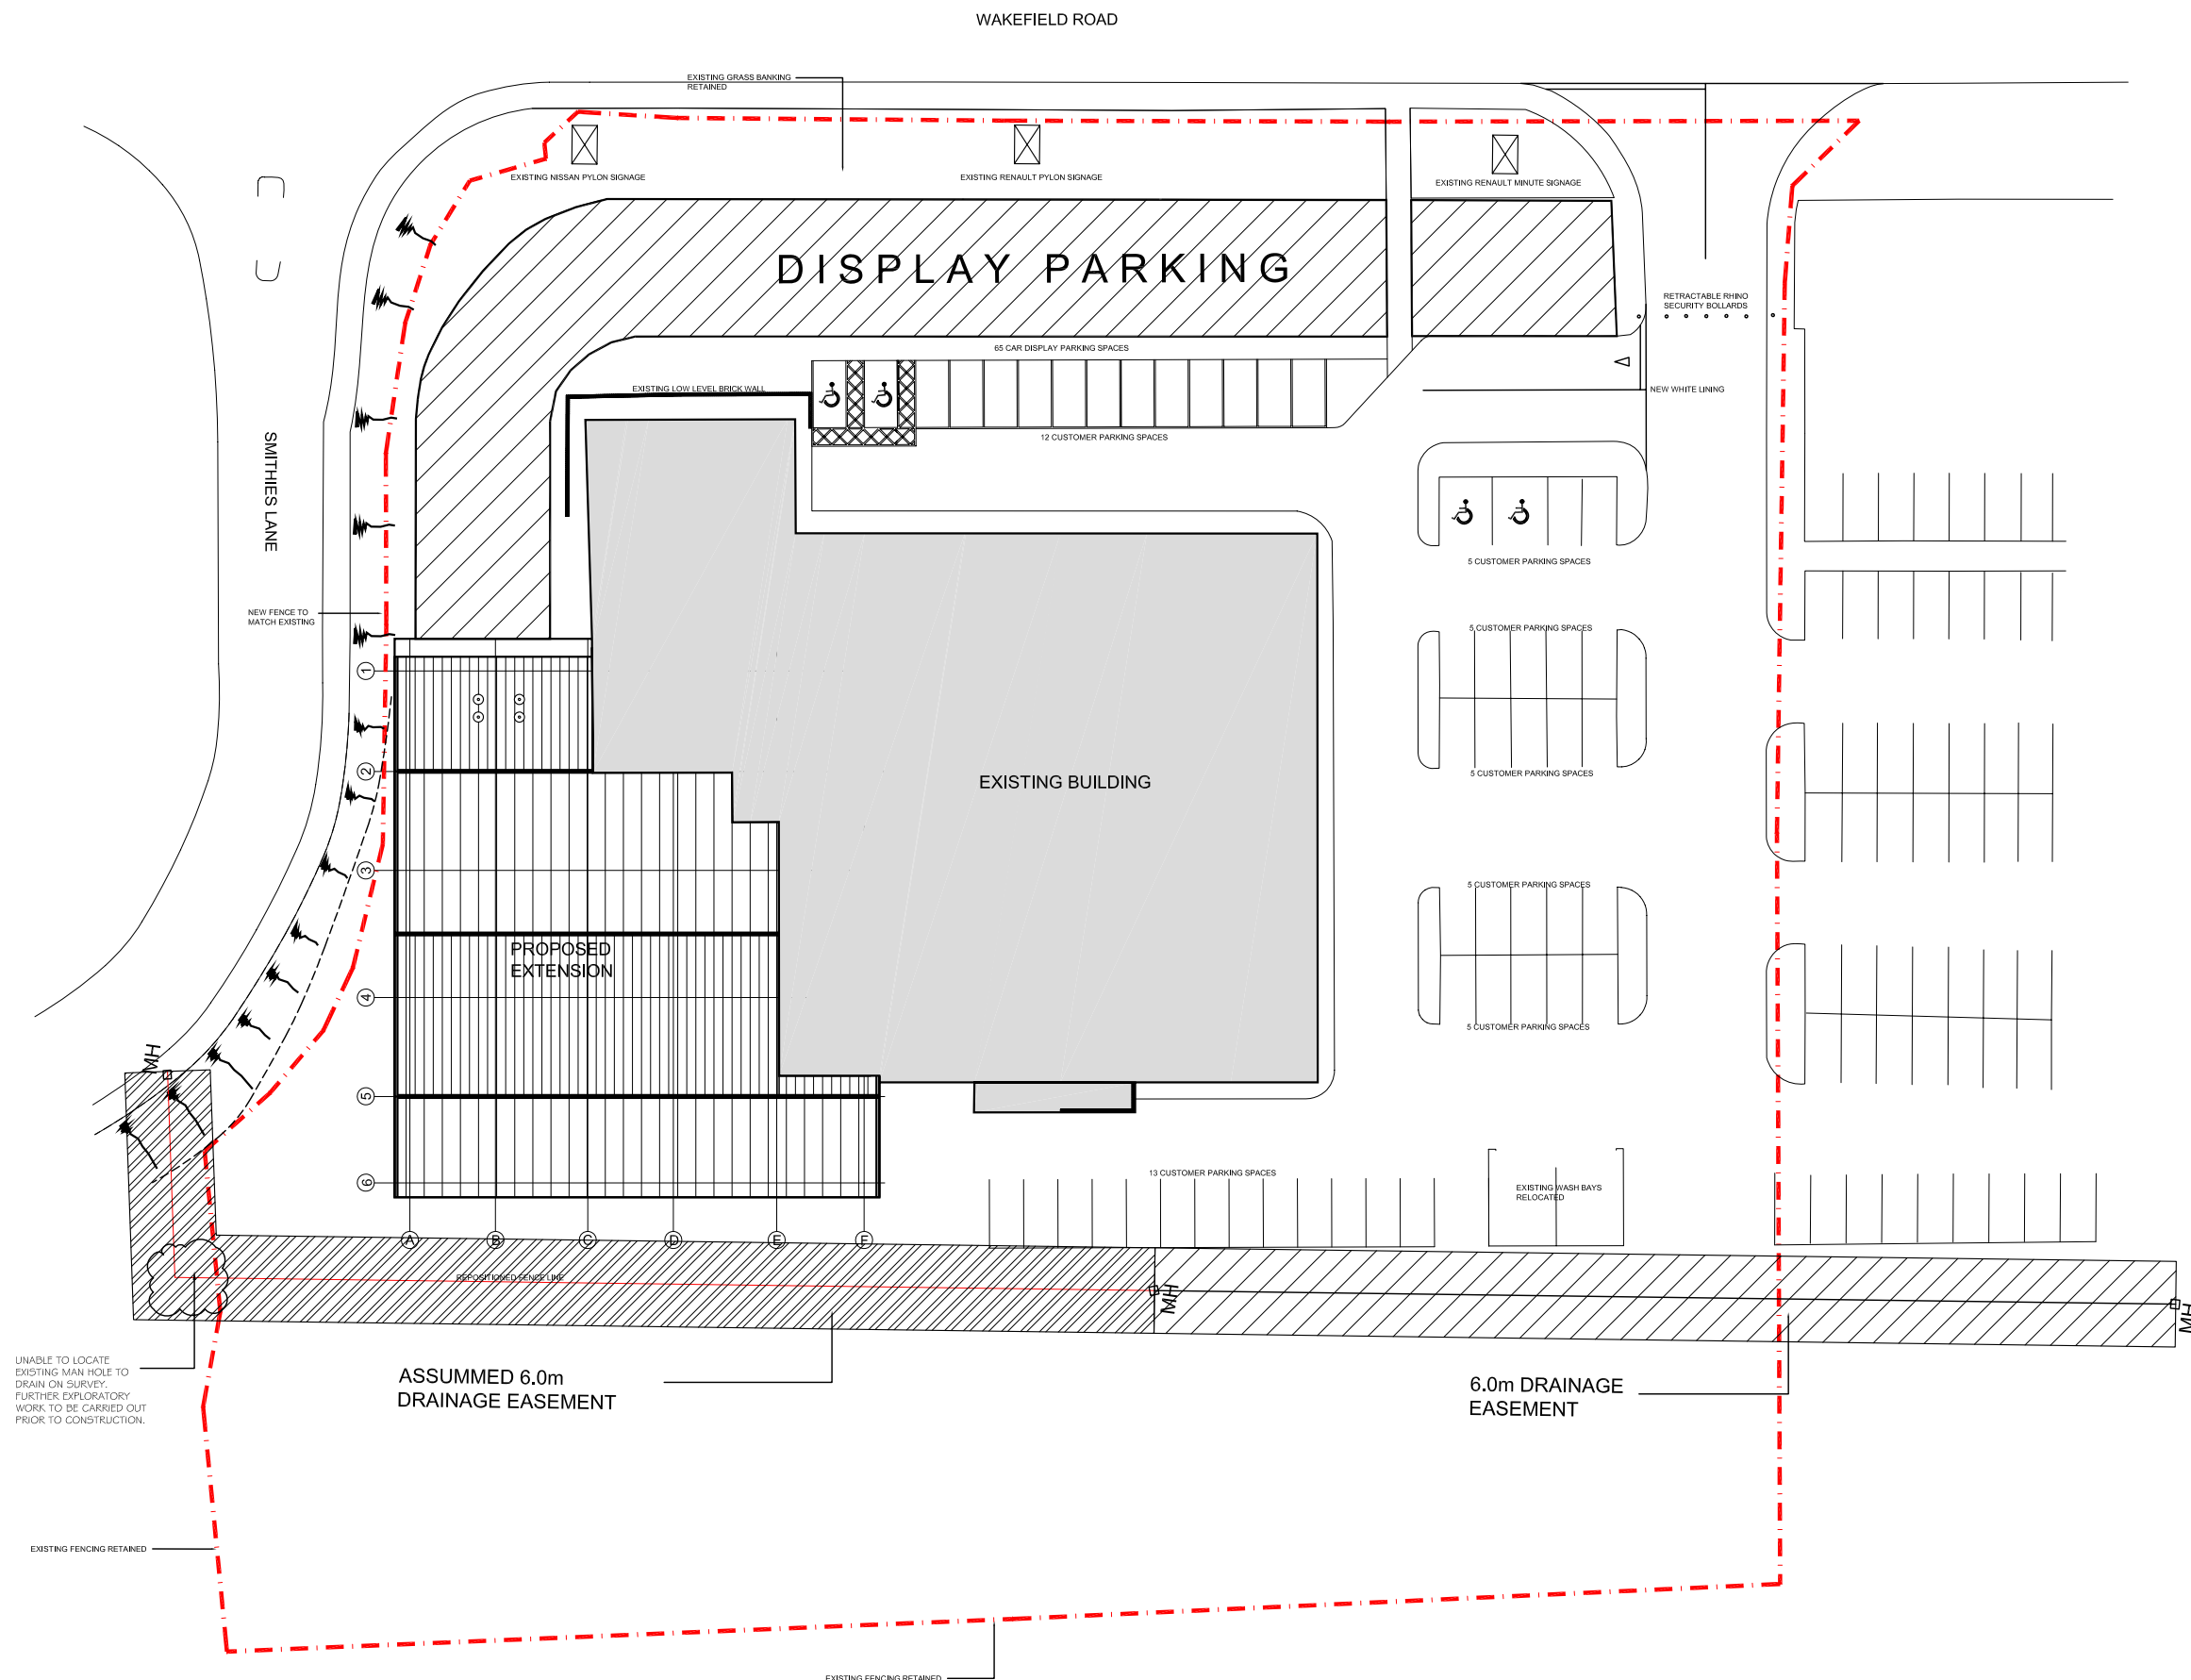

PROPOSED SITE BLOCK PLAN

healey associates

PLANNING

PROJECT: CAR SHOWROOM EXTN
WAKEFIELD ROAD
BARNSELEY

TITLE: PROPOSED SITE PLAN

DRAWING NO: 847 - PL - 105

BY/CHECKED: CRL/DPE DATE: DECEMBER 2008

SCALE @A1: 1:250

13 / 14 Park Place, Leeds, LS1 2SJ
Tel: 0113 246 9881 Fax: 0113 246 9581 E-mail: info@healey-associates.co.uk