
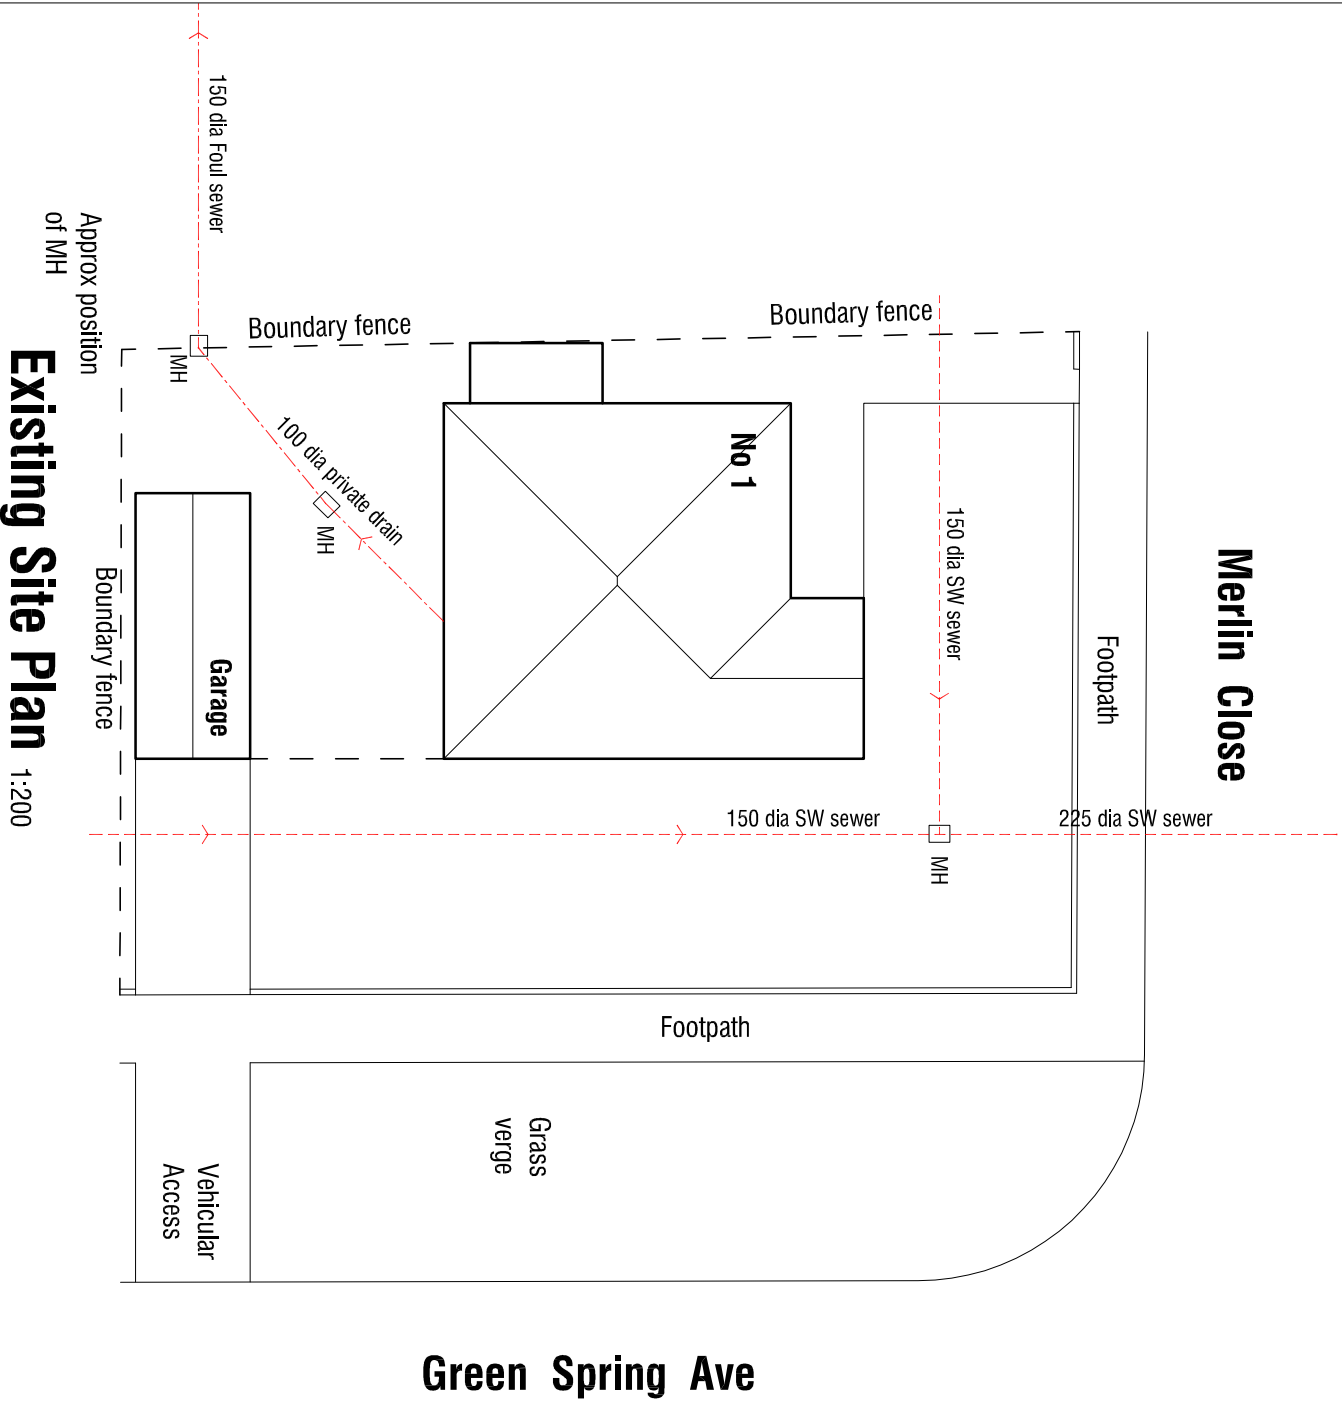


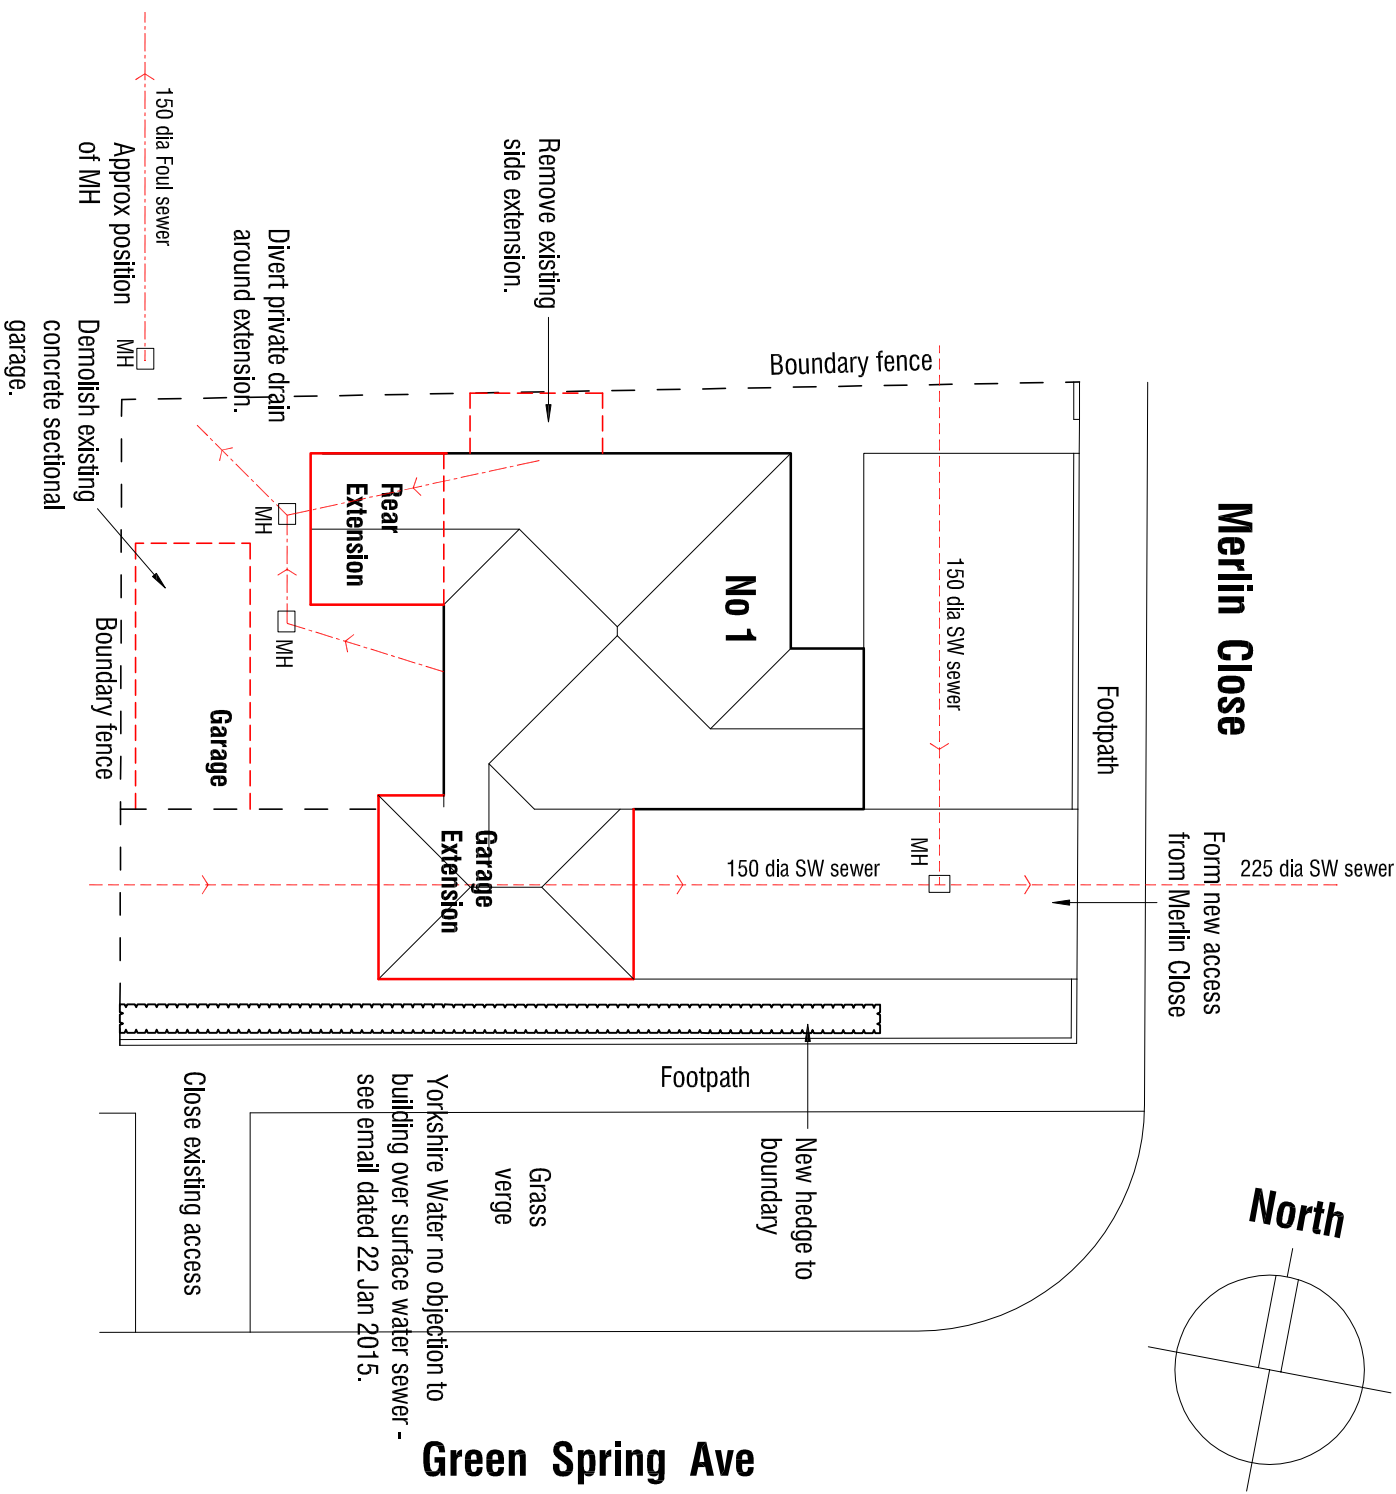

Existing Site Plan 1:200

Proposed Site Plan 1:200

Rev A 16.02.2015 - Update Site Plan

1 MERLIN CLOSE BIRDWELL BARNSELEY		Scale 1:200	<div><div></div><div></div><div>mbootdesign</div><div>architectural design and building consultants</div></div> <div>Fairfield House Berneslai Close Barnsley S70 2FL T: 01226 286256 M: 07881898300 E: mbootdesign@btconnect.com</div>
SITE PLAN		Date DEC 2014	
		Ref 14.42	
Drwg No P1 Rev A			